

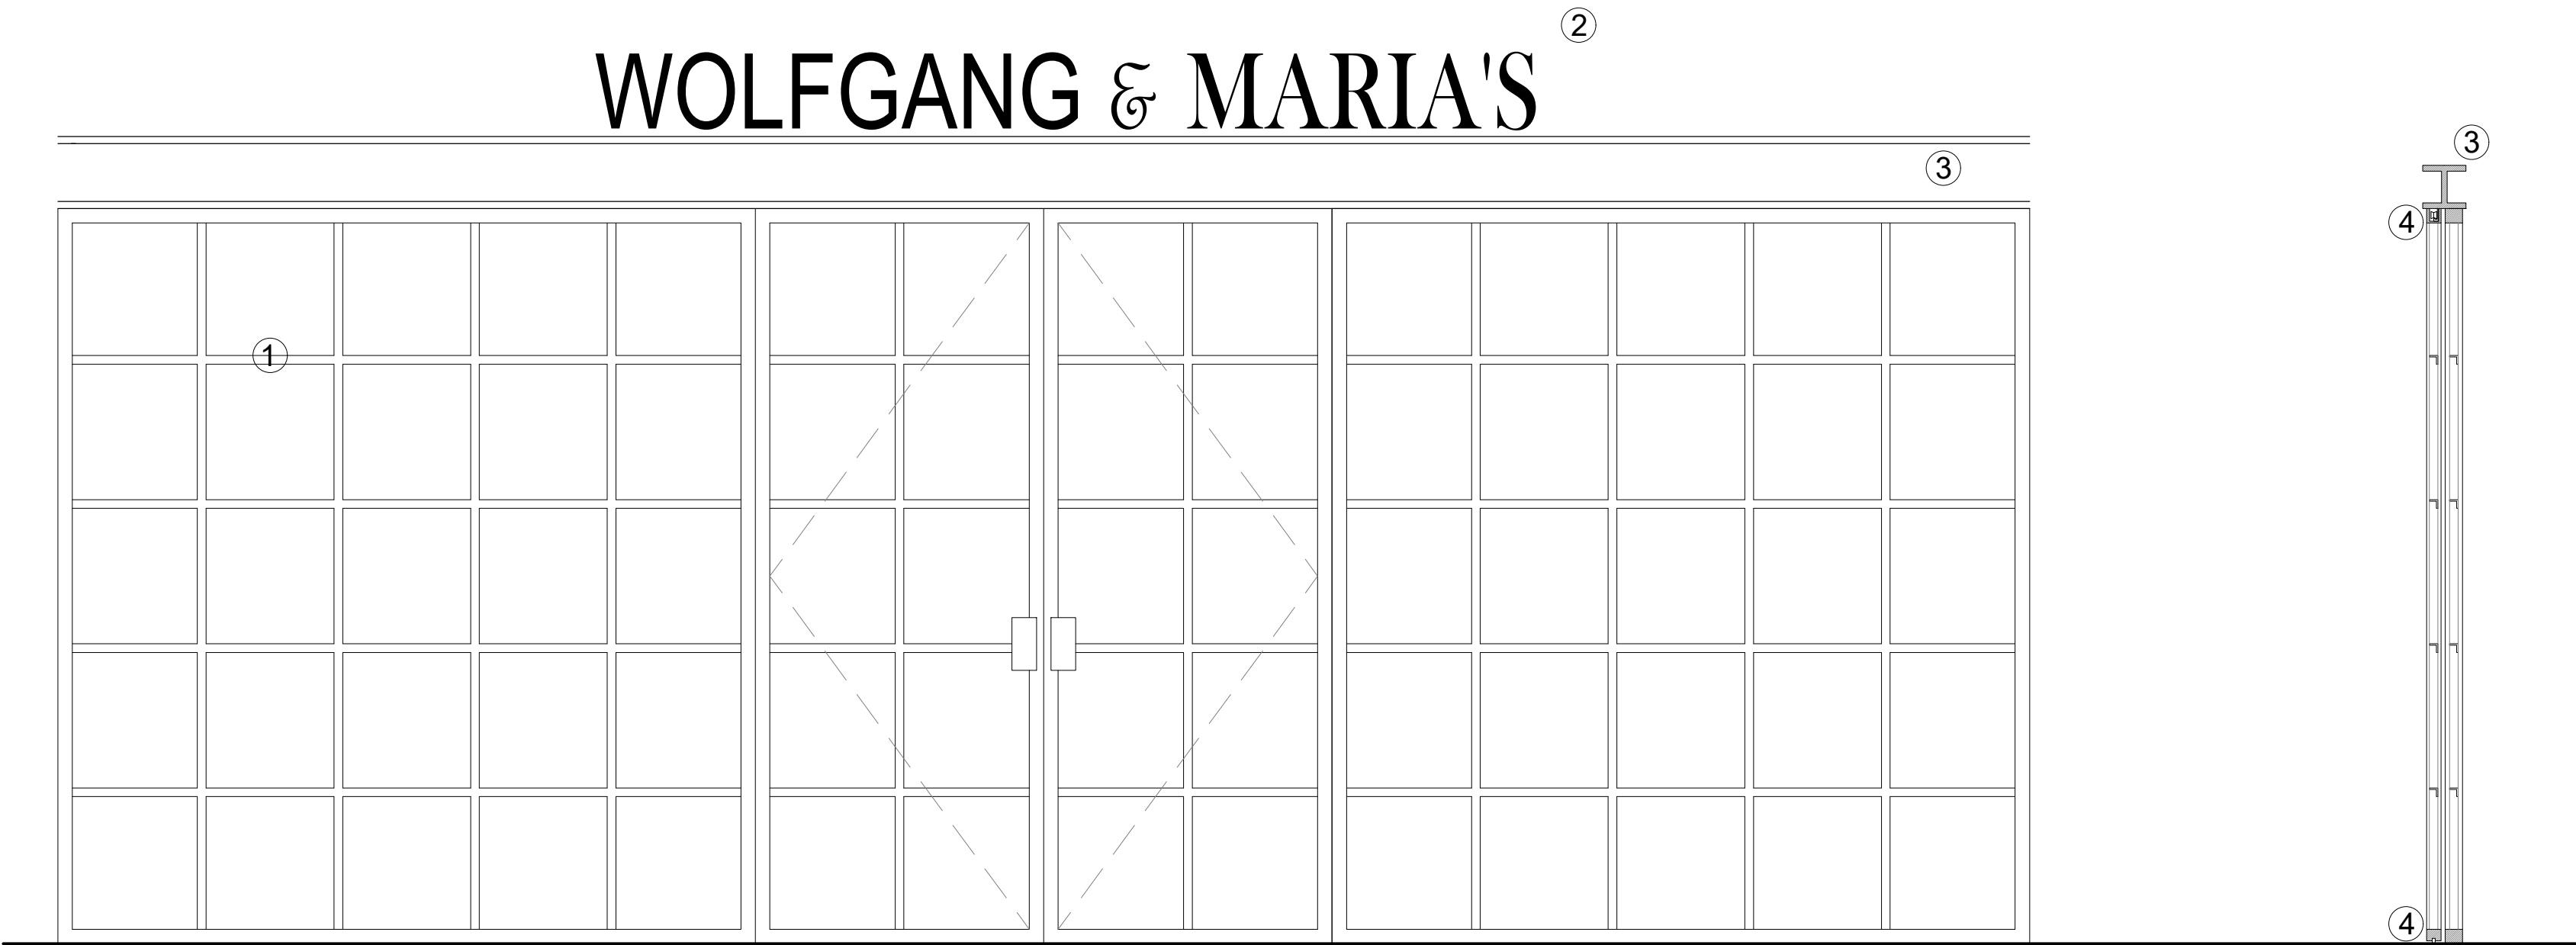


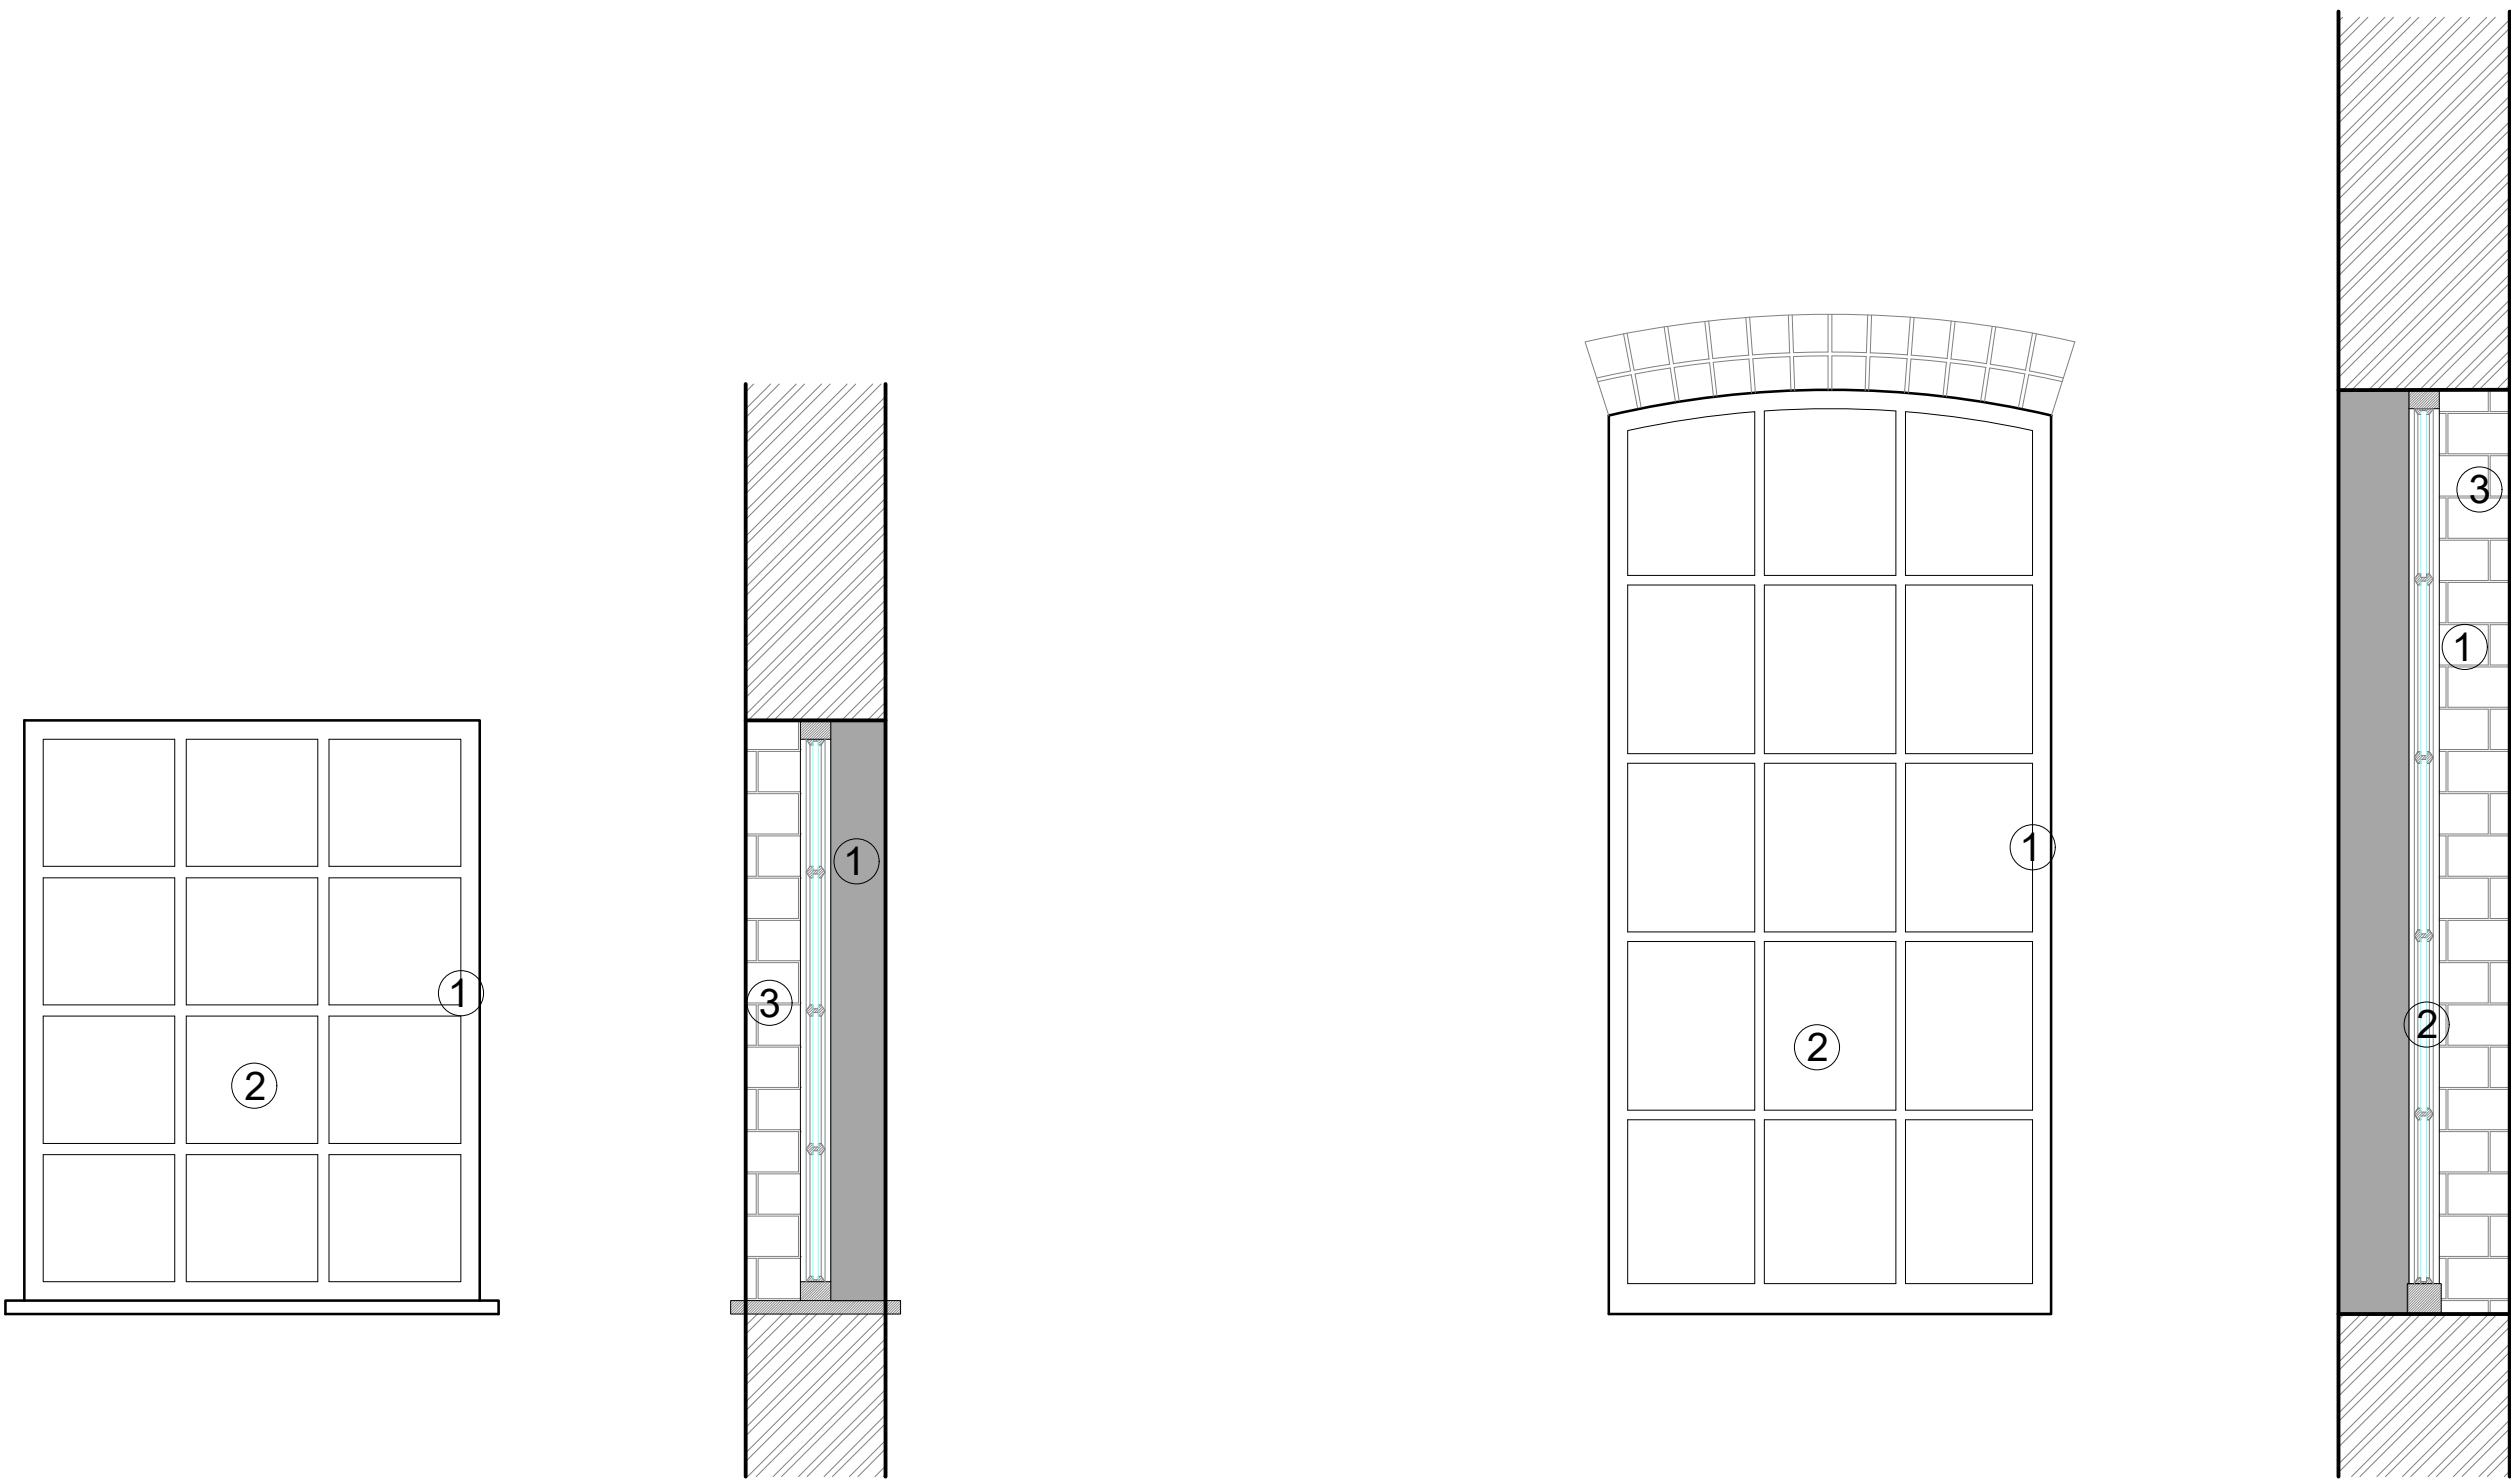

All dimensions are to be checked on site, any discrepancies are to be reported to the Architect before work commences. Do not scale from this drawing.

This drawing is to be read in conjunction with all relevant consultants and specialists drawings/ documents, any discrepancies are to be reported to the architect before the affected work commences.

This drawing is copyright.

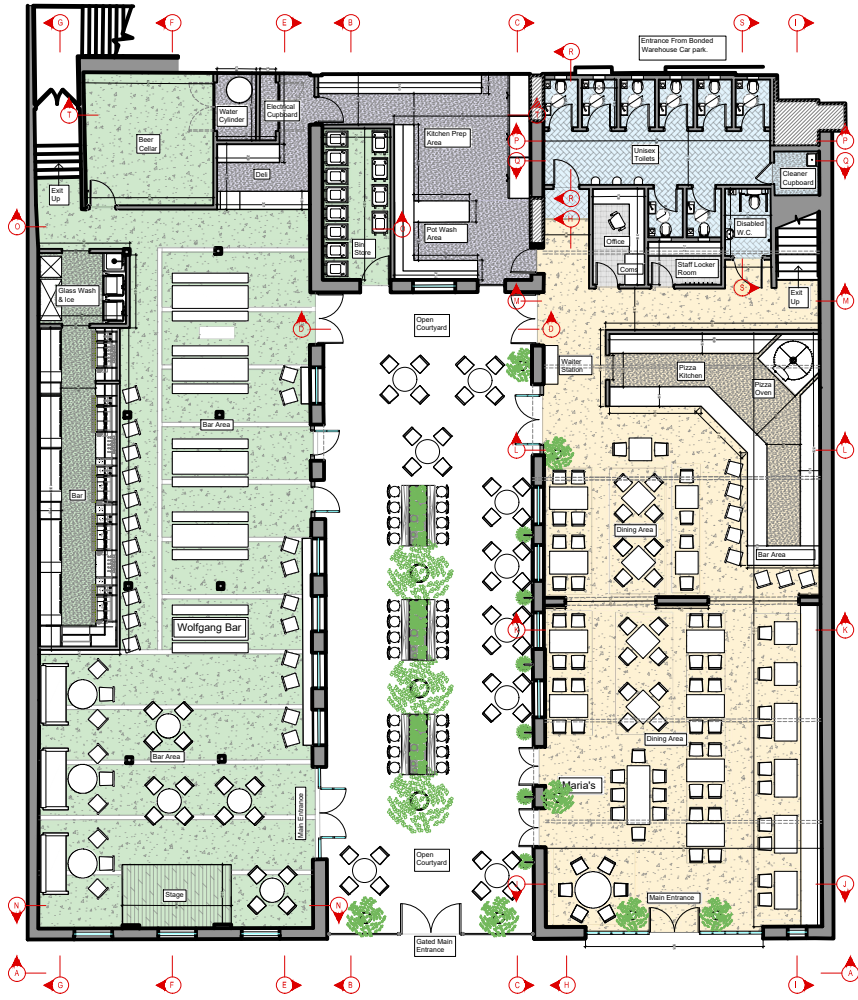

Gate

- ① Mild steel L section welded and left in raw finish.
- ② Sign to be fret cut mild steel left in raw finish.
- ③ RSJ to top of gates to support the roller gates.
- ④ V groove wheel rolling track mechanism for gates with floor rail.

Windows

- ① Timber frame windows to match existing.
 - ② Toughened double glazed glass.
 - ③ Windows to be installed before brick slip finish to face.
- Windows to be fixed (can not be opened). To be weather treated and painted.



Project

Wolfgang & Maria's

Client

Allied London

Drawing

Windows & Gate Detail

Scale

1:50@A1 1:100@A3

Date

22/06/2023

Number

015

Revision