



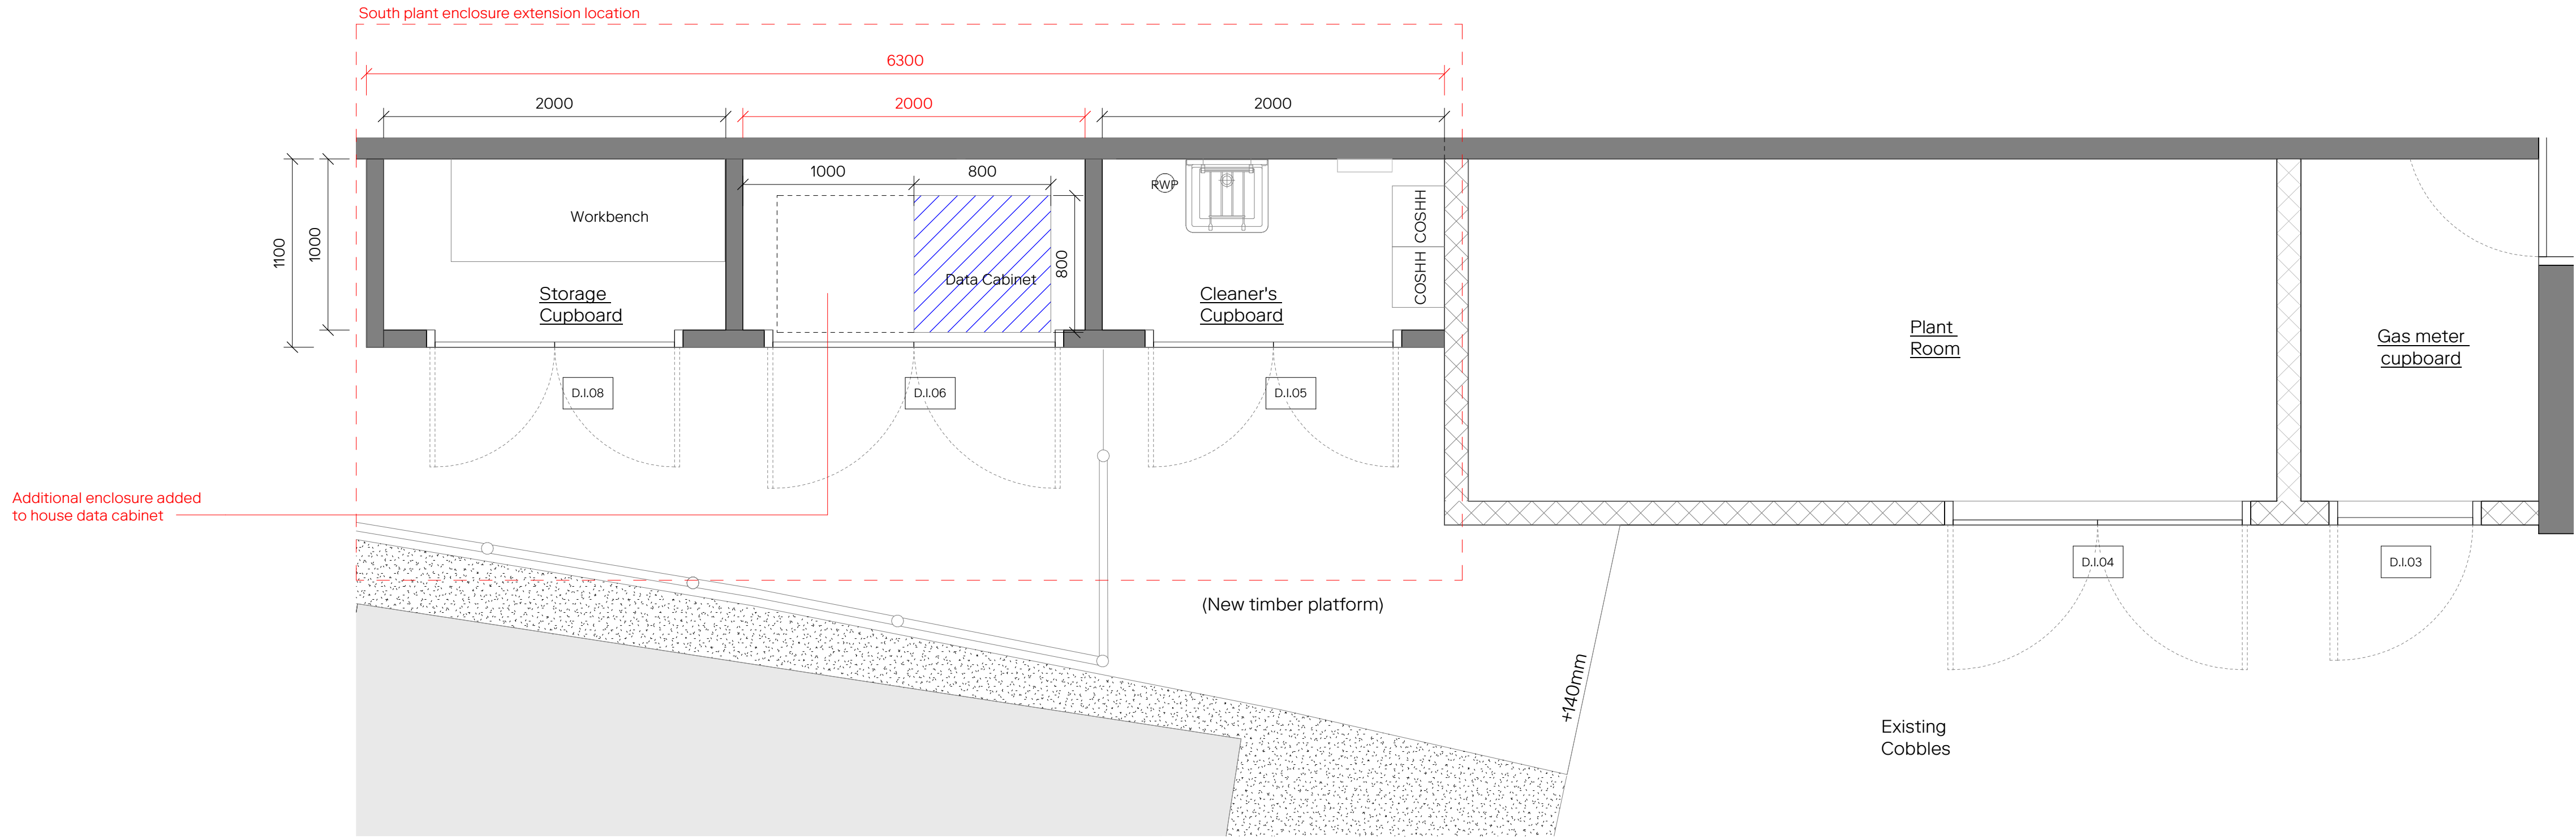

01 South Plant Enclosure Plan (Amended)

1 : 25 @ A1

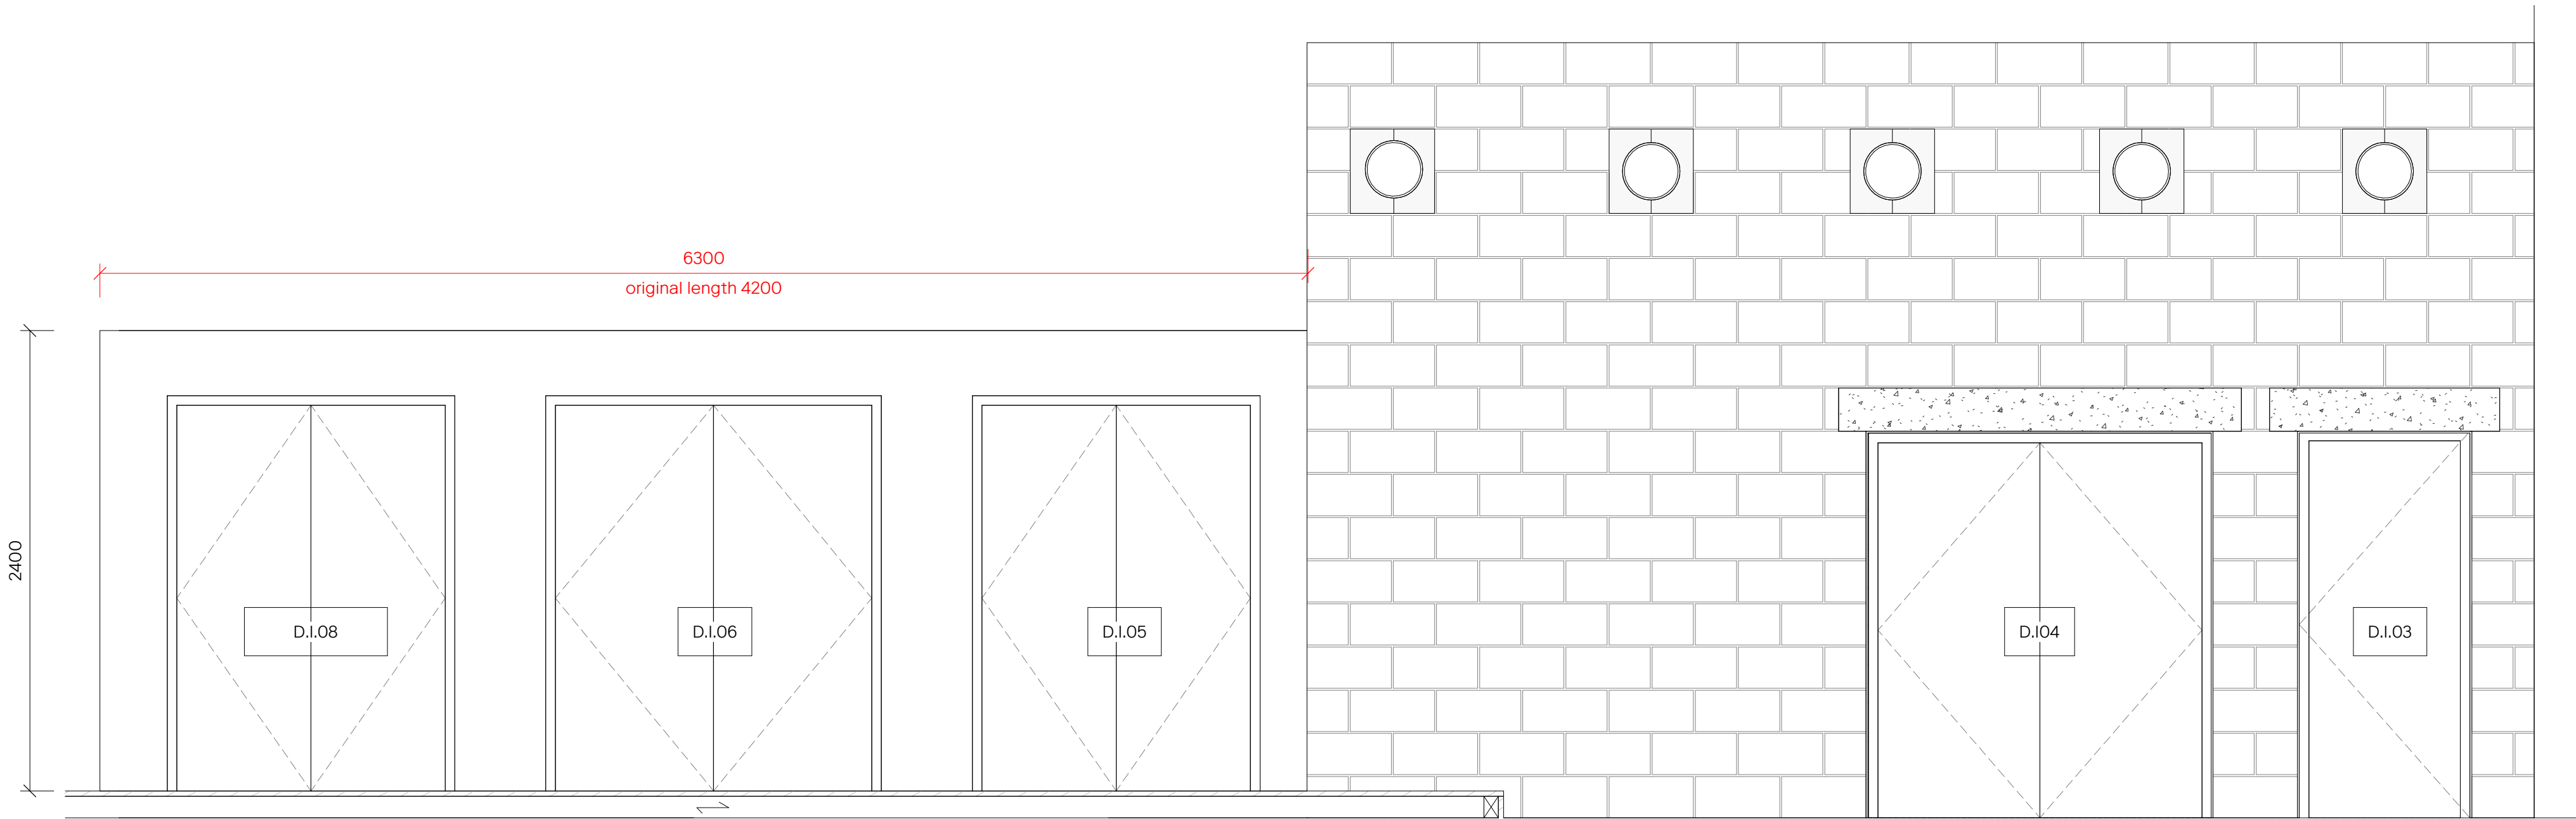

02 South Plant Enclosure Elevation (Amended)

1 : 25 @ A1

Revision	Description	Drawn/Checked	Date
P1	Planning	CM	17.01.24

Key
Existing

Drawings are based on survey information provided and subject to changes to accommodate existing building structure and services installation. We have noted discrepancies in the survey information and clarification required following further site investigations by the contractor on site. Do not scale from drawing. Errors to be reported immediately to the Architect. All dimensions must be verified on site. To be read in conjunction with all relevant Architects', Services and Structural Engineers' drawings.

© Carmody Groarke Limited.

CARMODY GROARKE

Carmody Groarke, 1 Lindsey Street, Smithfield Market, London, EC1A 9HP
+44 (0)20 7636 2333 www.carmodygroarke.com

Drawing Name		Drawing Number	
South Plant Enclosure Extension Amended		PHL-CGA-00-XX-DR-A-20531	
Date		Issue	
17.01.24		P1	
Project Name	Power Hall & Decarbonisation	Scale/Format	1 : 25 @ A1
Client	SIM	Drawn/Checked	Author/ Checker
Project number	PHL	Approved	Approver
		CAD Reference	