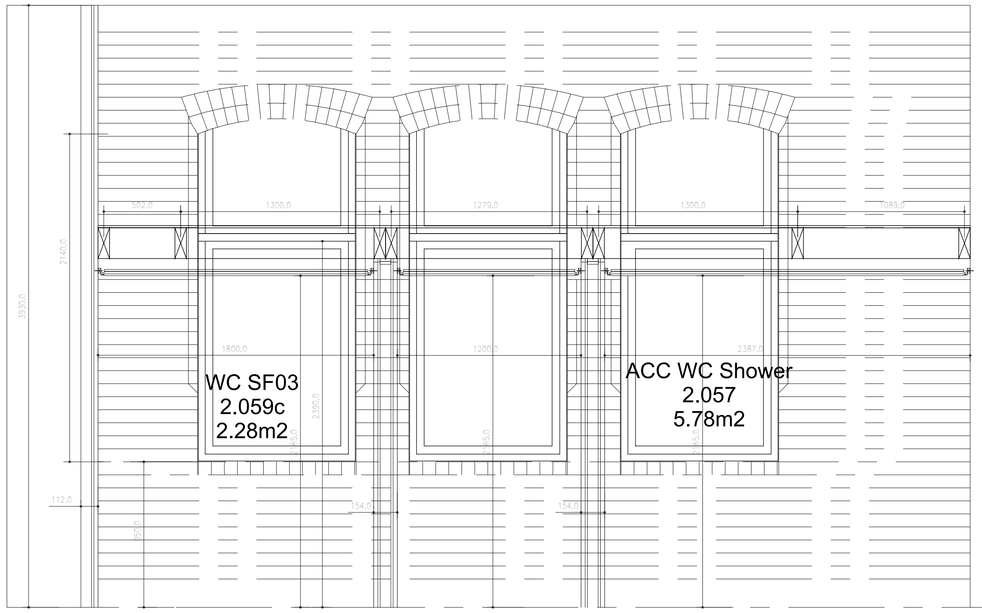

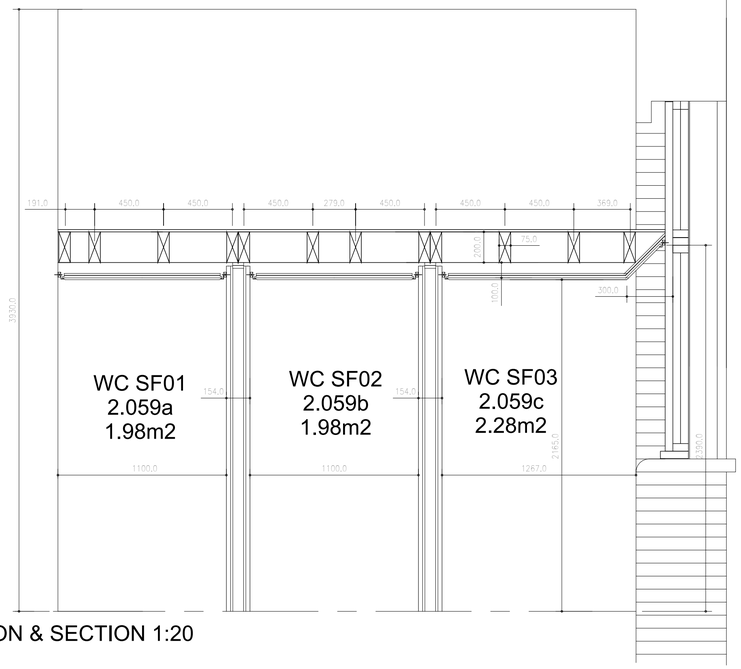

SECOND FLOOR LEVEL

EXISTING / PROPOSED ELEVATION & SECTION 1:20

EXISTING / PROPOSED PLAN 1:20

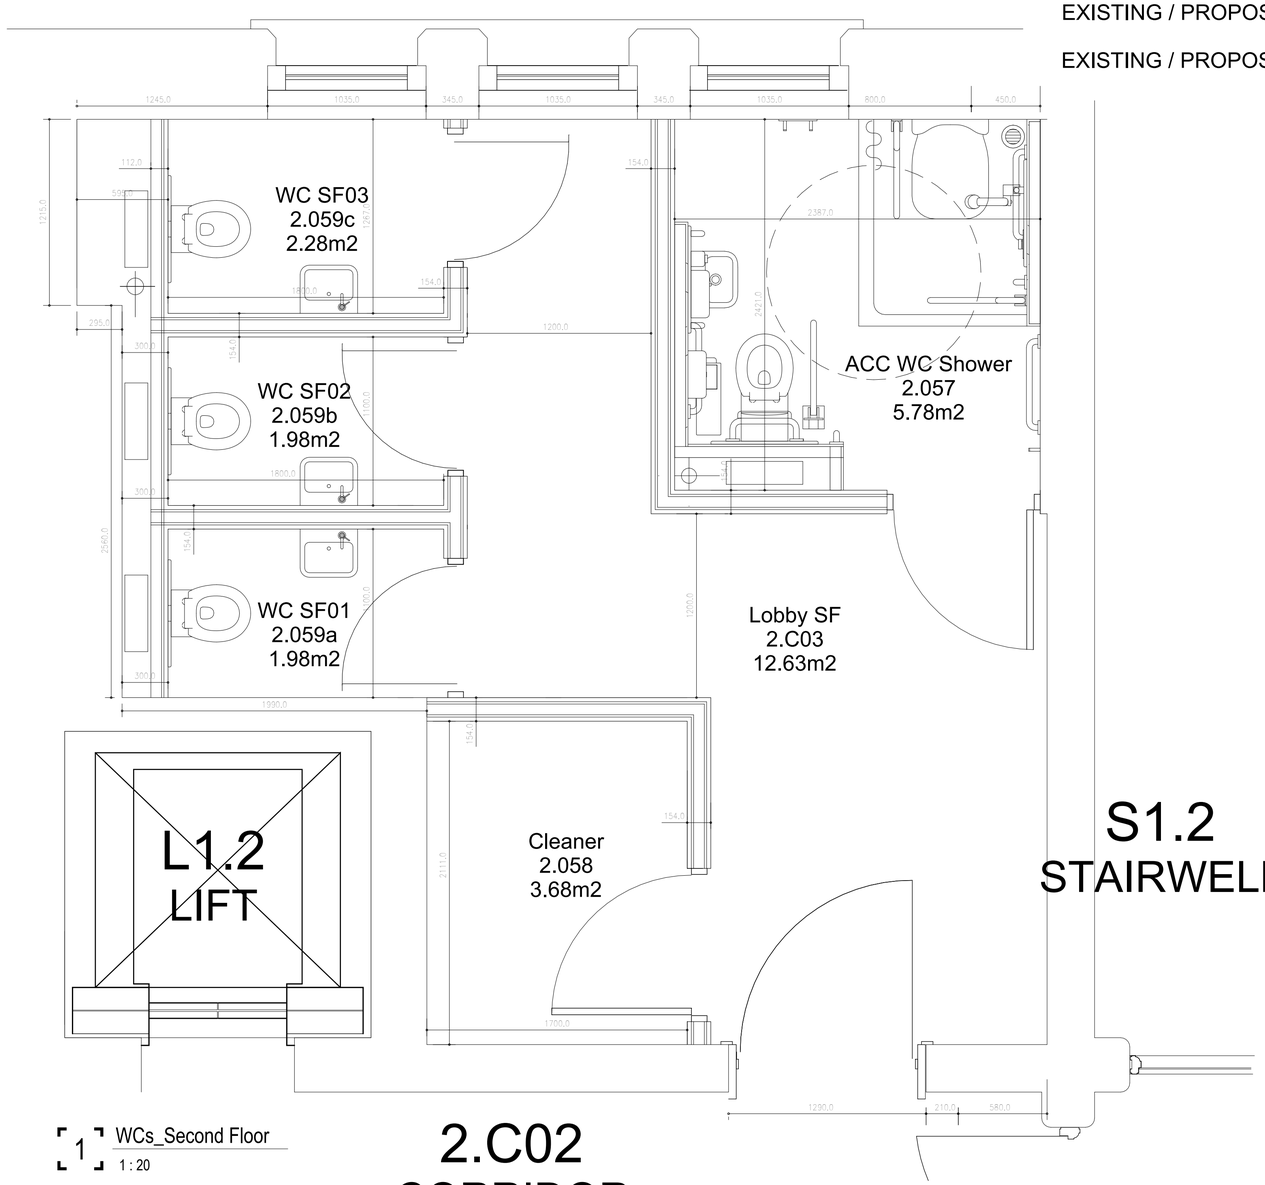

1 WCs_Second Floor
1 : 20

PROPOSED DETAILS 1:5

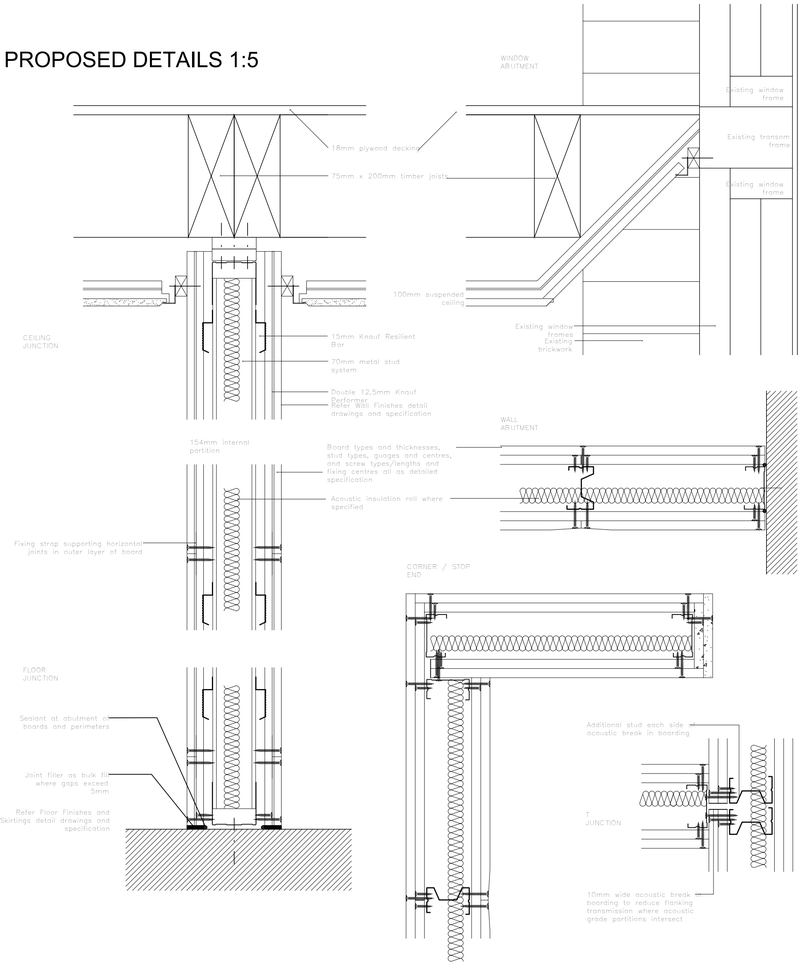

Notes:
- This drawing is copyright.
- Do not scale dimensions from this drawing.
- This drawing is to be read in conjunction with all other relevant drawings.
- All discrepancies on this drawing are to be reported to the architect.
- Do not modify any element of this drawing.
- Use drawing only for purpose(s) issued.
- This drawing may contain colour.

North Point

Scale Bar
0 1m 3m 5m
Scale: 1:100

Key Plan

The following external model files are included within this drawing.

N.B - Refer to Rutherford Building Outline Specification for Sanitaryware:

Duravit Durastyle white sanitary ware:

- WCs – Duravit – DuraStyle Range - Floor standing WC,
- Duravit single lever basin mixer for concealed installation– Brushed Bronze
- Duravit Shower system 1000 with thermostat– Brushed Bronze
- WHB - Duravit – DuraStyle Range – Wall mounted Wash hand basin (Overflow but no tap hole)

Accessible WC – Closomat system

Rev	Date	Revision Notes	Drawn	Review
P2	2023/12/01	Listed Building Consent Submission.	AB	RM
P1	2023/10/06	Stage 4 Issue for Costing	AB	RM

The University of Manchester

ARCADIS

Project
Rutherford Building

Drawing Title
Sanitaryware_Detail - Level 02

Job Number	Date	Security Classification	Drawn By
141532	13/06/2023		AJ
Scale@A1	Purpose		Reviewed By
1 : 20	LISTED BUILDING CONSENT		AB

Drawing Number
4412-RBUM-ARC-XX-03-DR-A-4412

Revision
P2