


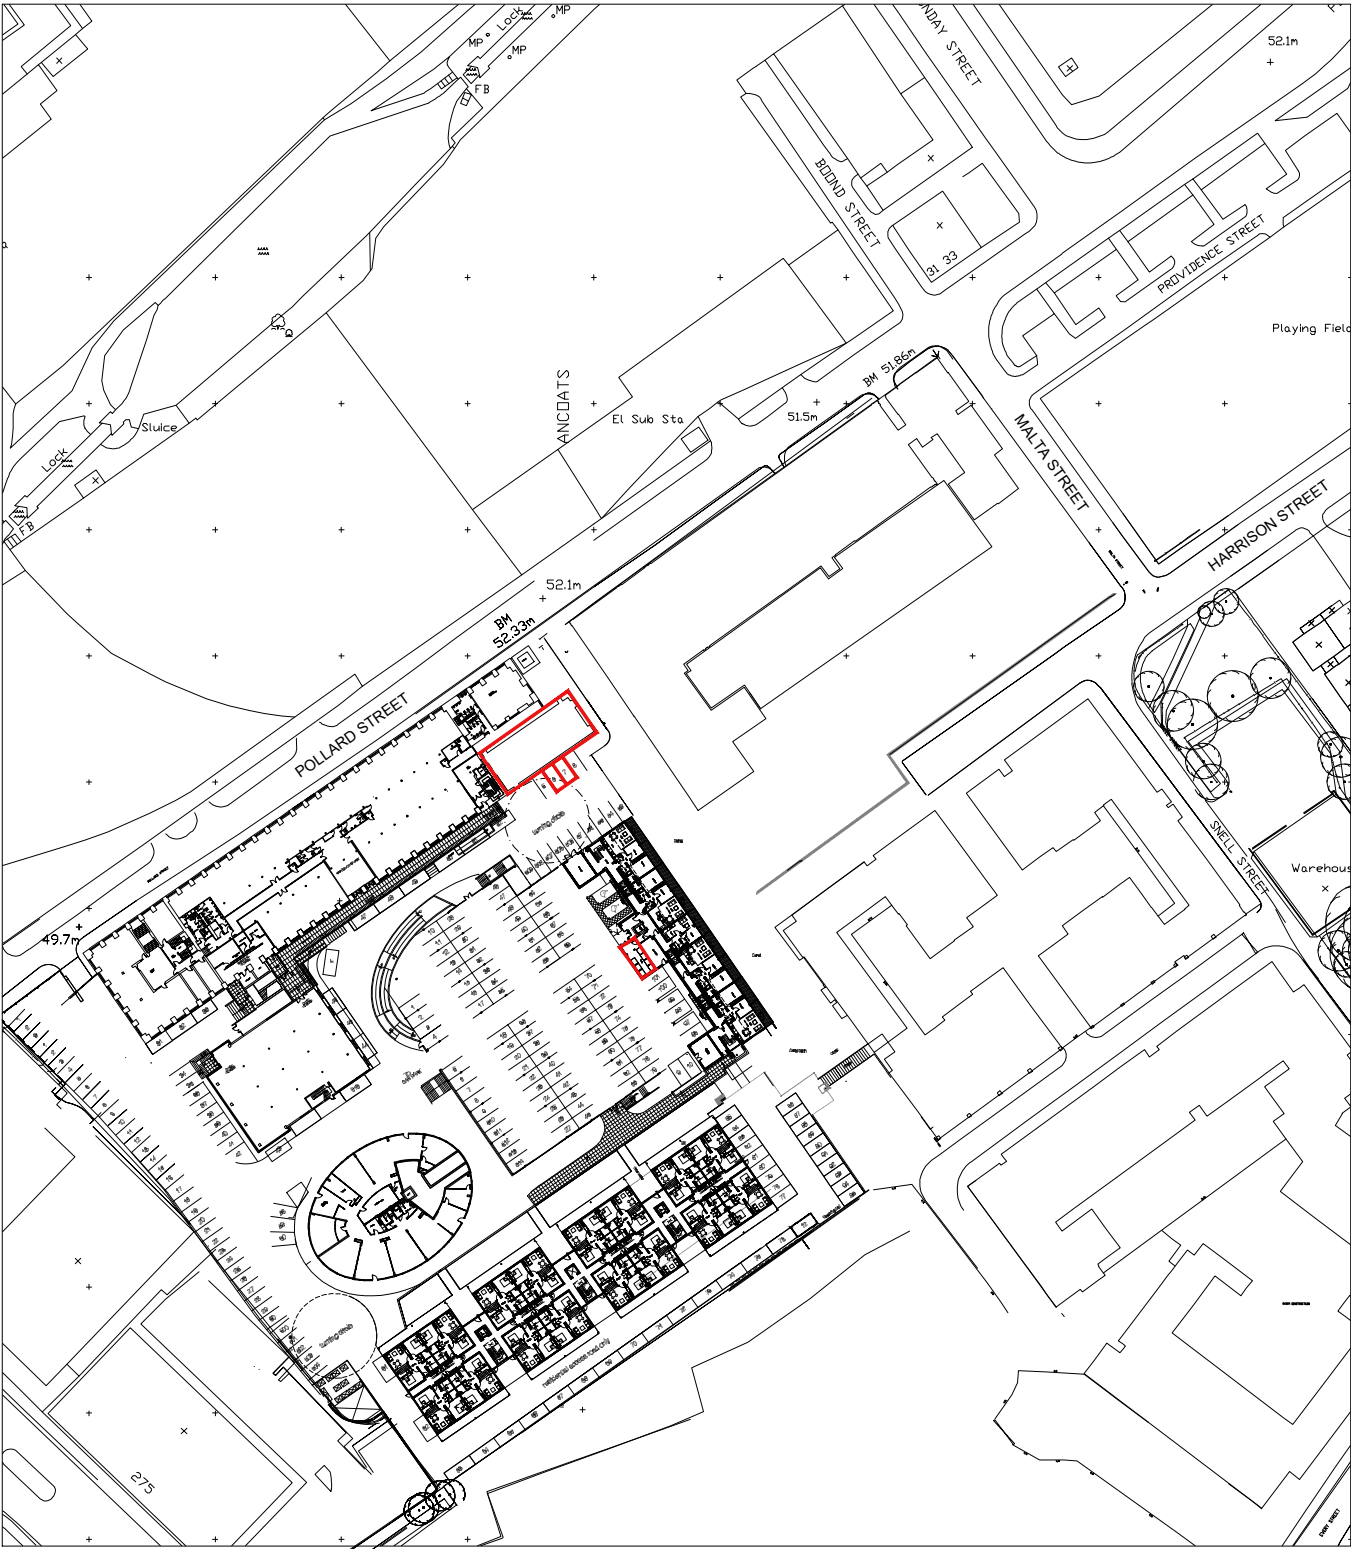

Client
MR KAM LAI


Project
Albion Mill Boiler House Conversion

Drawing Title
Site Location Plan

Drawn	Checked	Paper Size	Scale	Date
PL	PL	A4	1:1250	SEPT. 2022
Project No.	Drawing No.	Revision		
20 - 512	00-01	B		



Philip Lambert Architecture Ltd.
3 Eastbourne Grove, Bolton, BL1 5TR
Tel. 07811118904

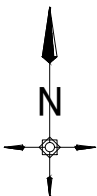

RED LINE DENOTES SITE BOUNDARY