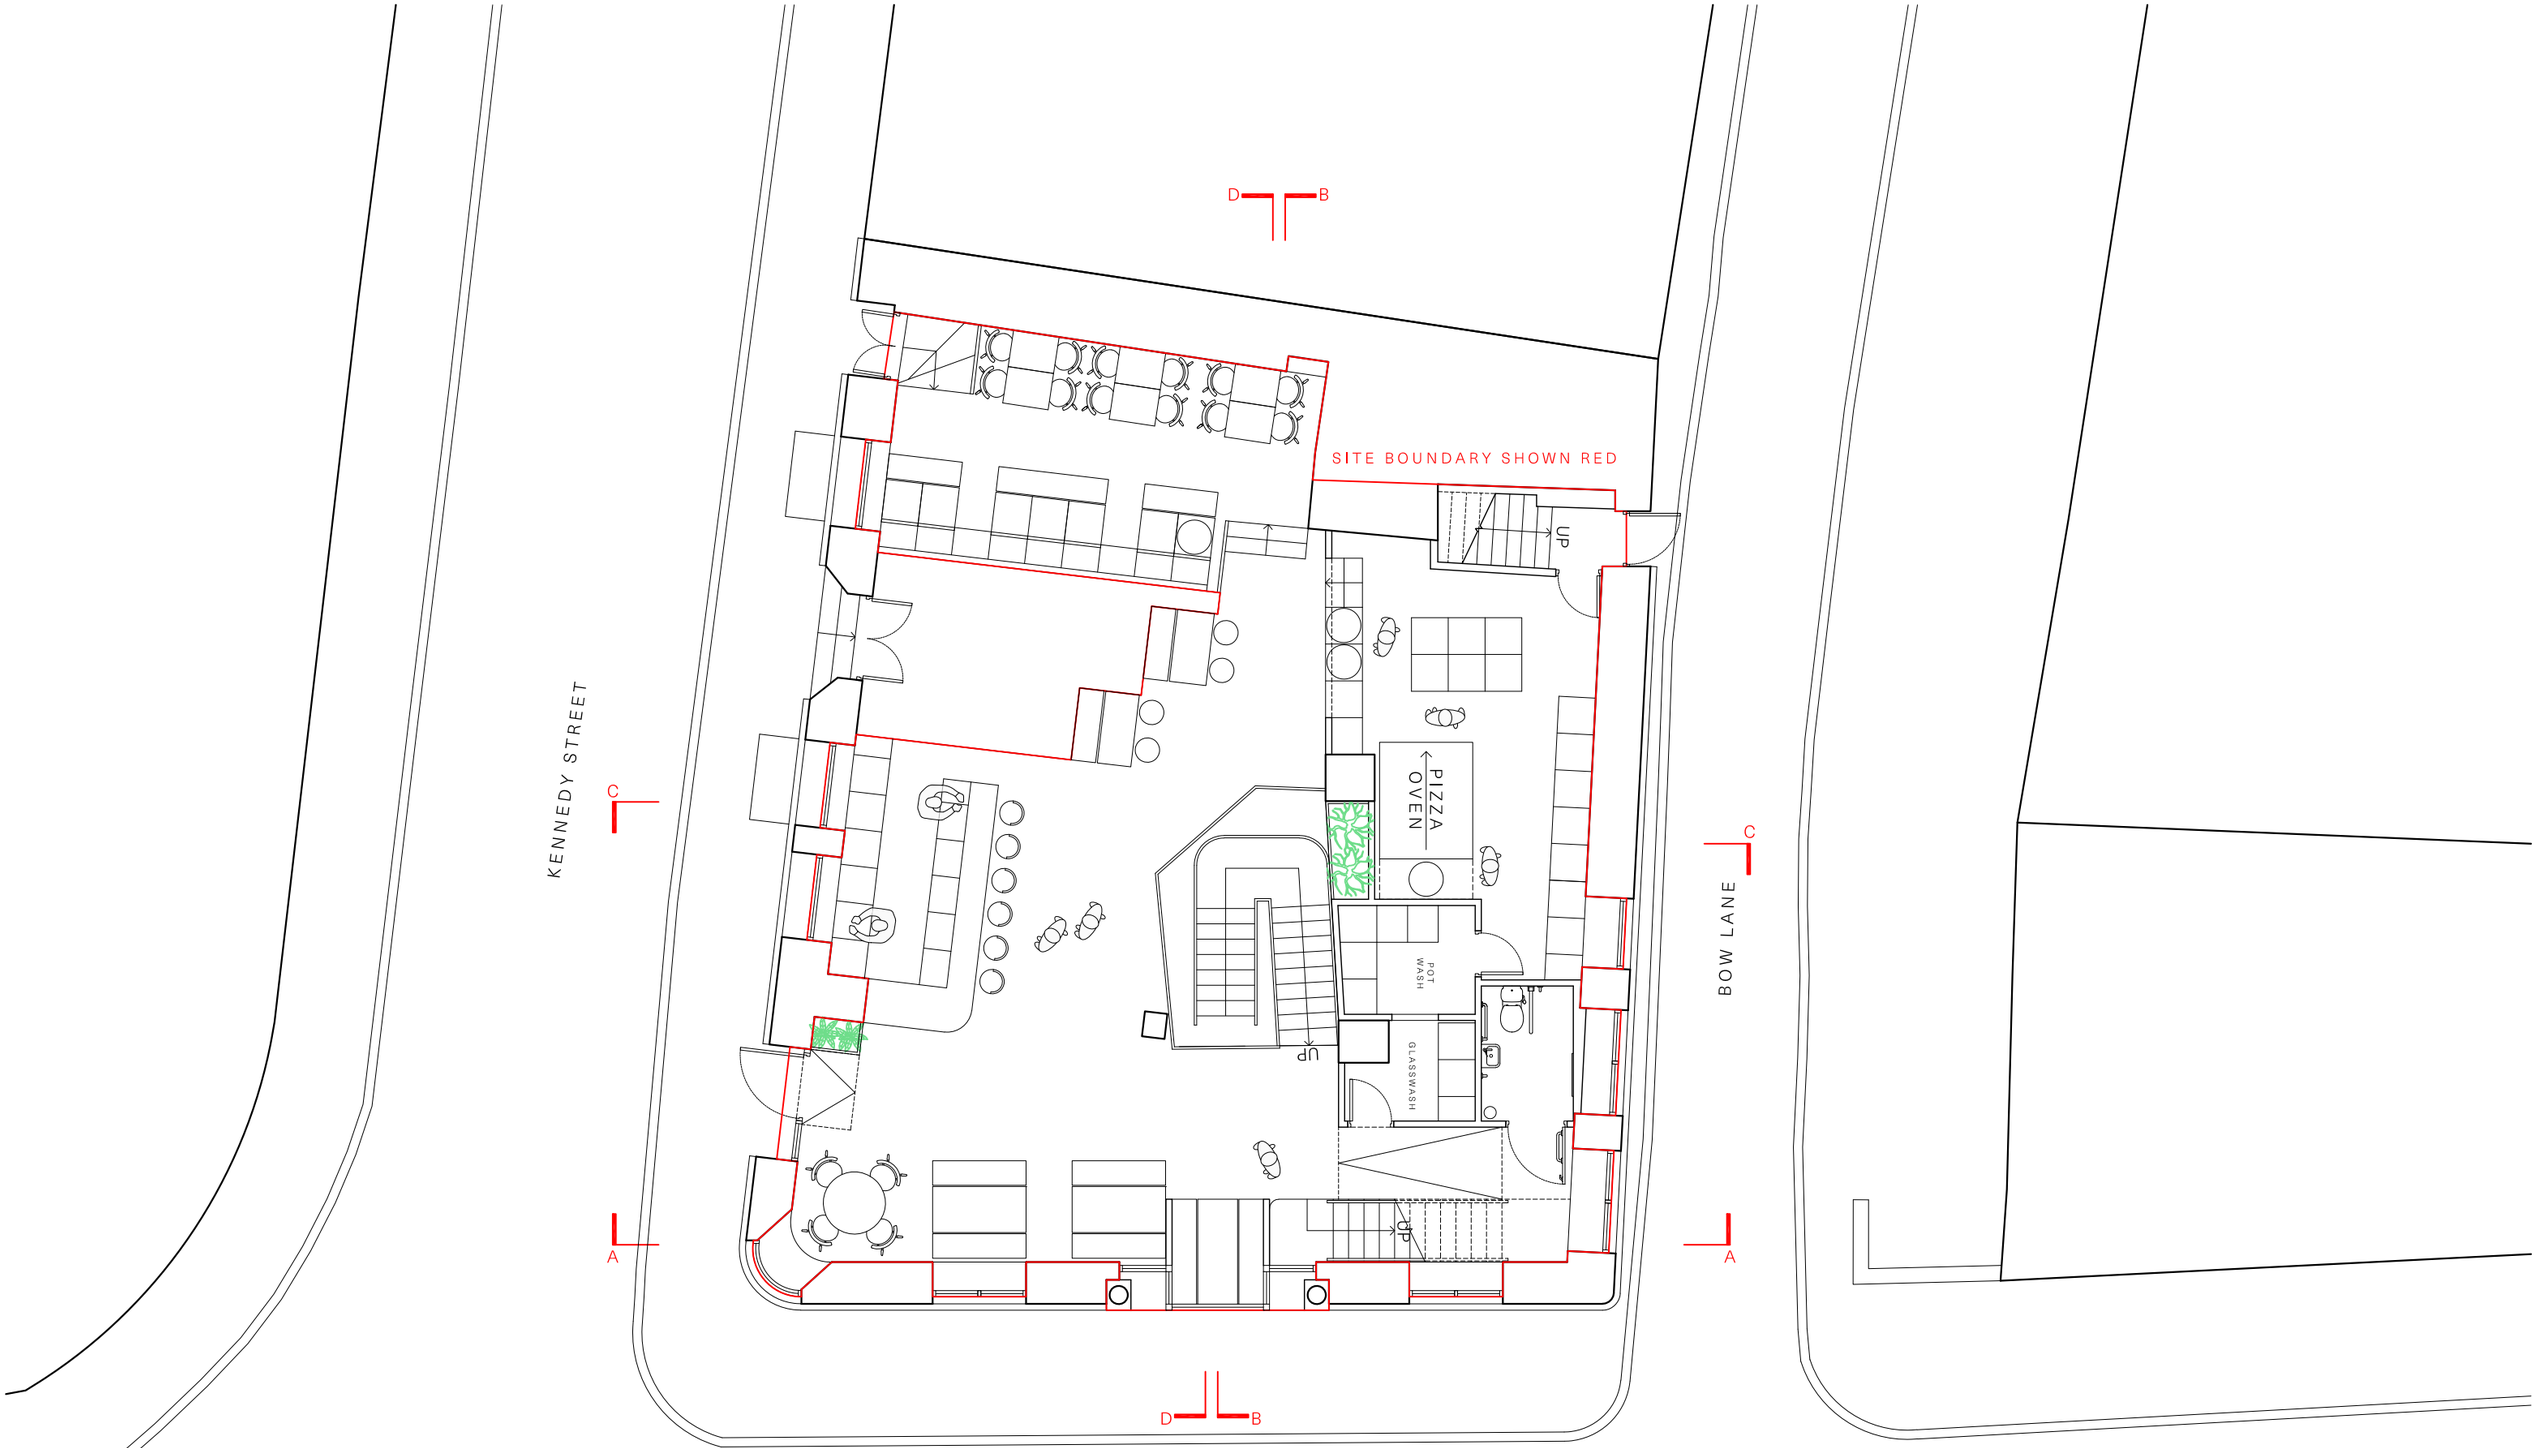

Up North Architects	North	Drawing Title:	Drawing Number:	Revision:		Scale:	Job No.:	Date:	RIBA Stage:	Drawing Purpose:
		Proposed Ground Plan	110	C	C 04/03/2024 - No changes addition of context	1:100 @ A3	M866	Mar 2024	03 - Spatial Coordination	For Information