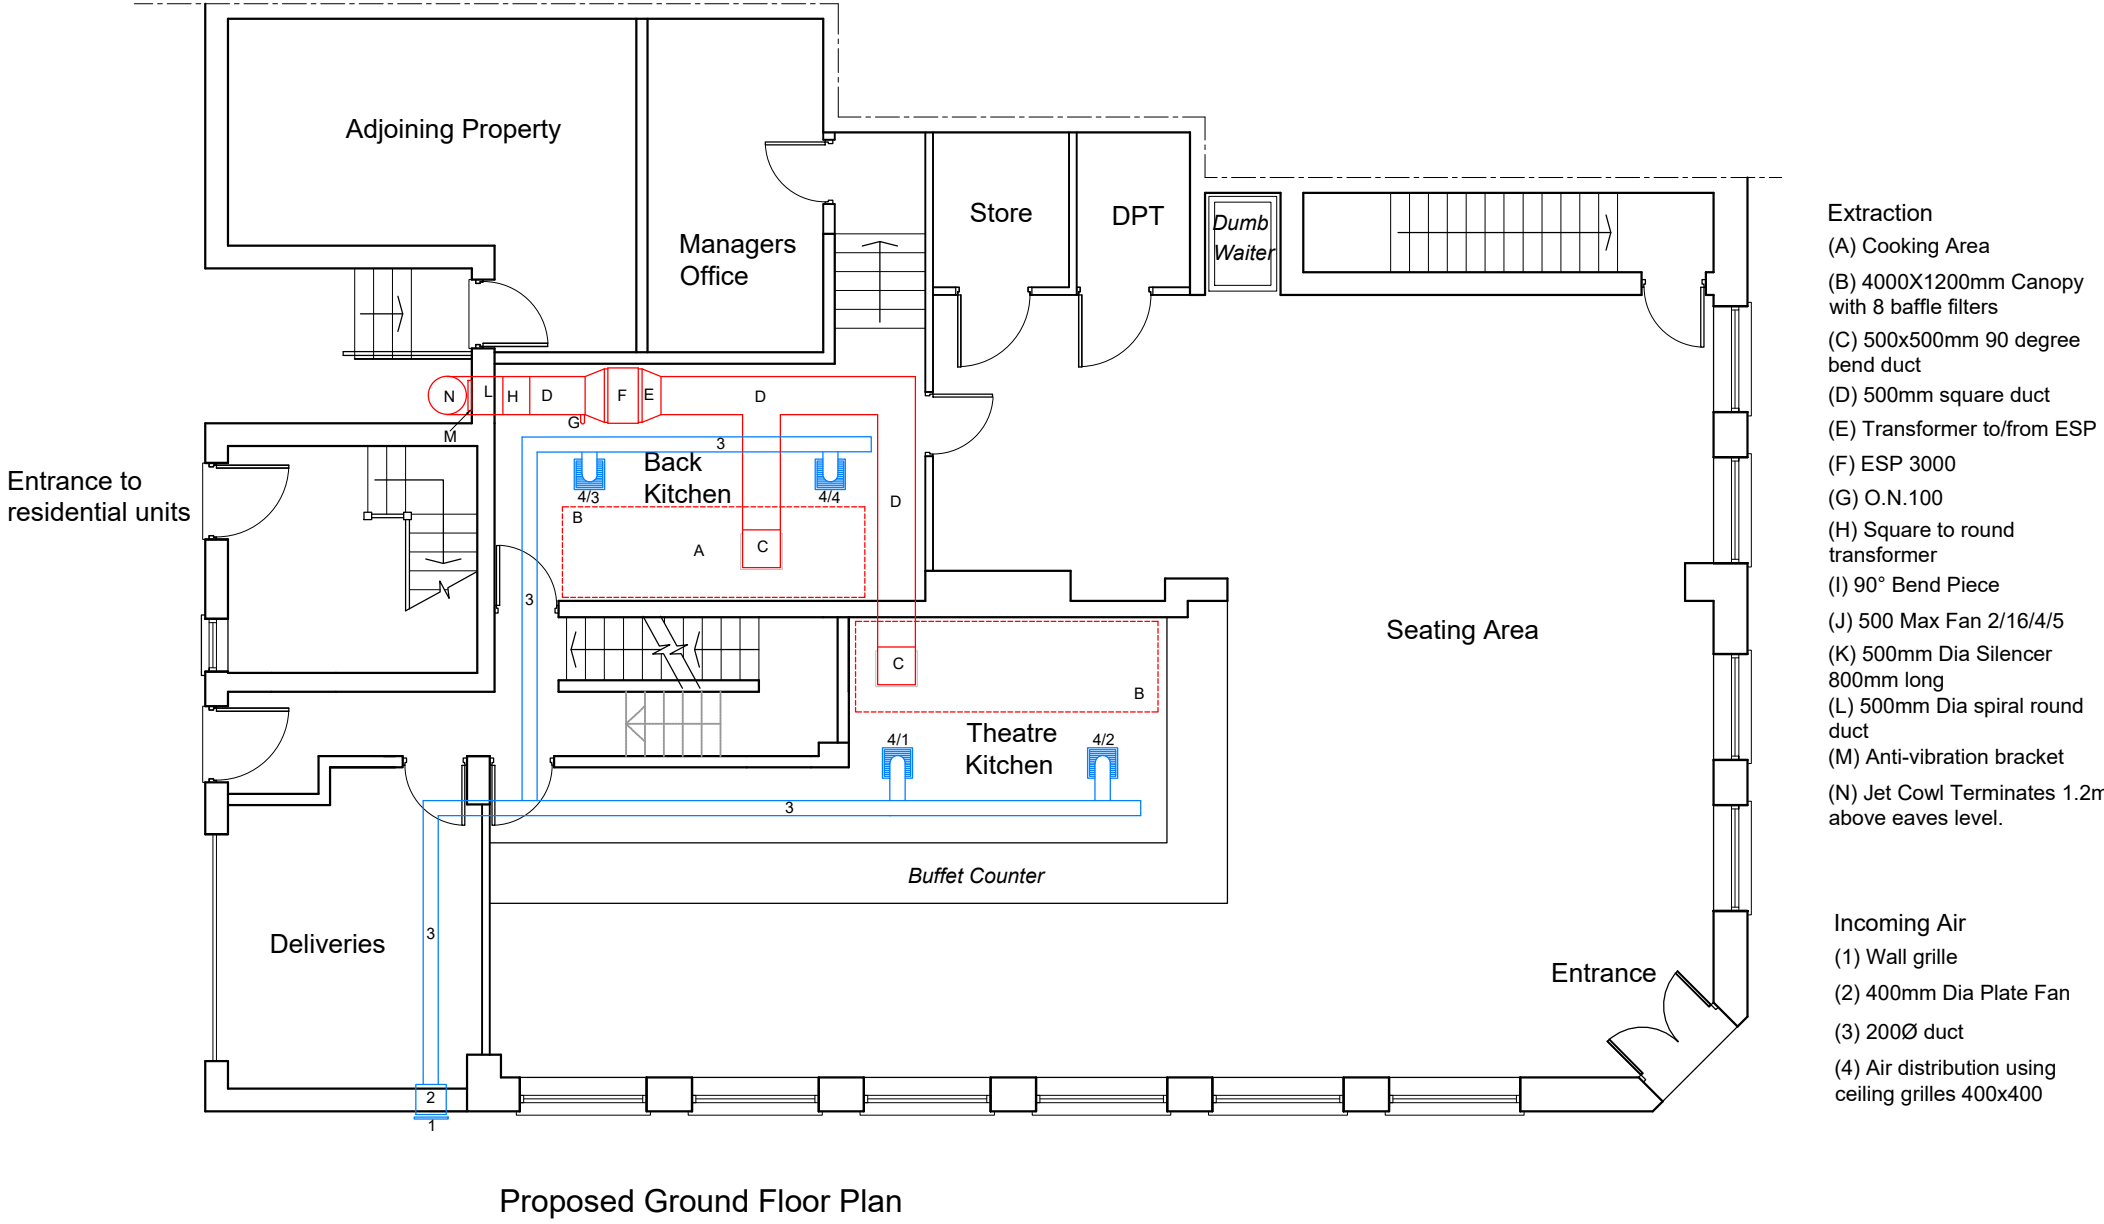
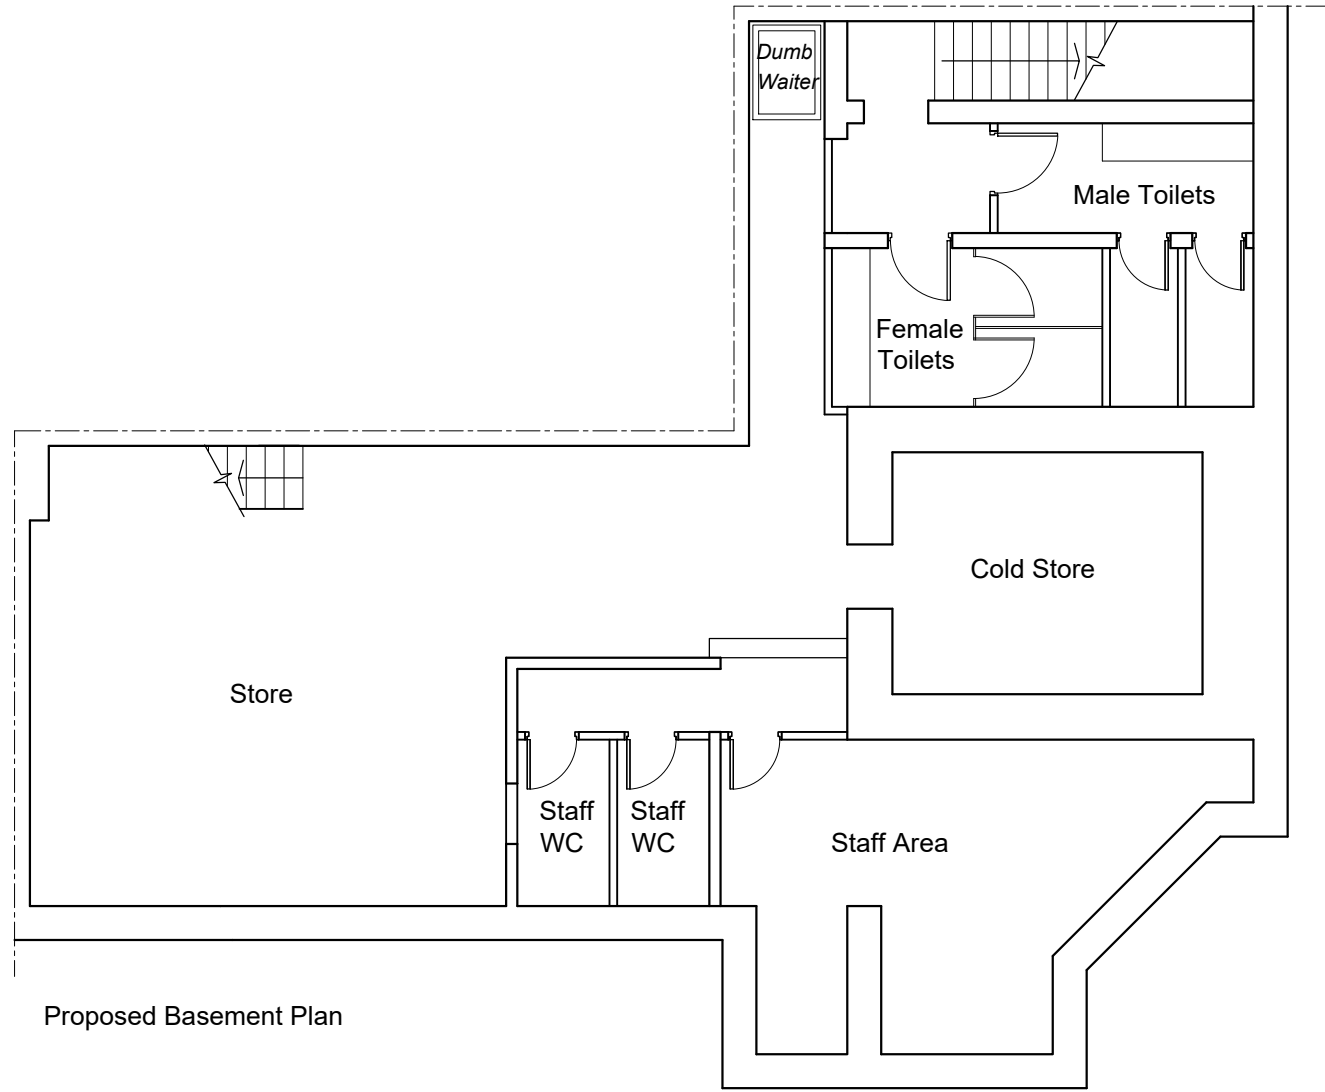


DESIGN INTENT DRAWING ONLY.
ANY CONSTRUCTION MUST COMPLY
WITH ALL APPLICABLE BUILDING
REGULATIONS.

ALL DIMENSIONS IN MM.

-	-	-
Rev	Amendment	Date

t 0161 859 8861
m 0781 402 4033
e info@nk-architects.com
w www.nk-architects.com

PROJECT:
NEW EXTRACTION SYSTEM AND
ALTERATIONS TO ELEVATIONS.

ADDRESS:
467-471 WILMSLOW ROAD,
WITHINGTON, M20 4AN

DRG:
EXISTING AND PROPOSED
PLANS AND ELEVATIONS

DRG STATUS:
PLANNING SUBMISSION

DATE:	Nov 2023	DRAWN:	ANK
SCALE:	1:100	CHECKED:	ANK
SIZE:	A1	DRG NO:	637.02

COPYRIGHT © 2007 NK ARCHITECTS (MCRL) LIMITED. ALL RIGHTS RESERVED.
REFER TO DIMENSIONS AND DO NOT SCALE.