



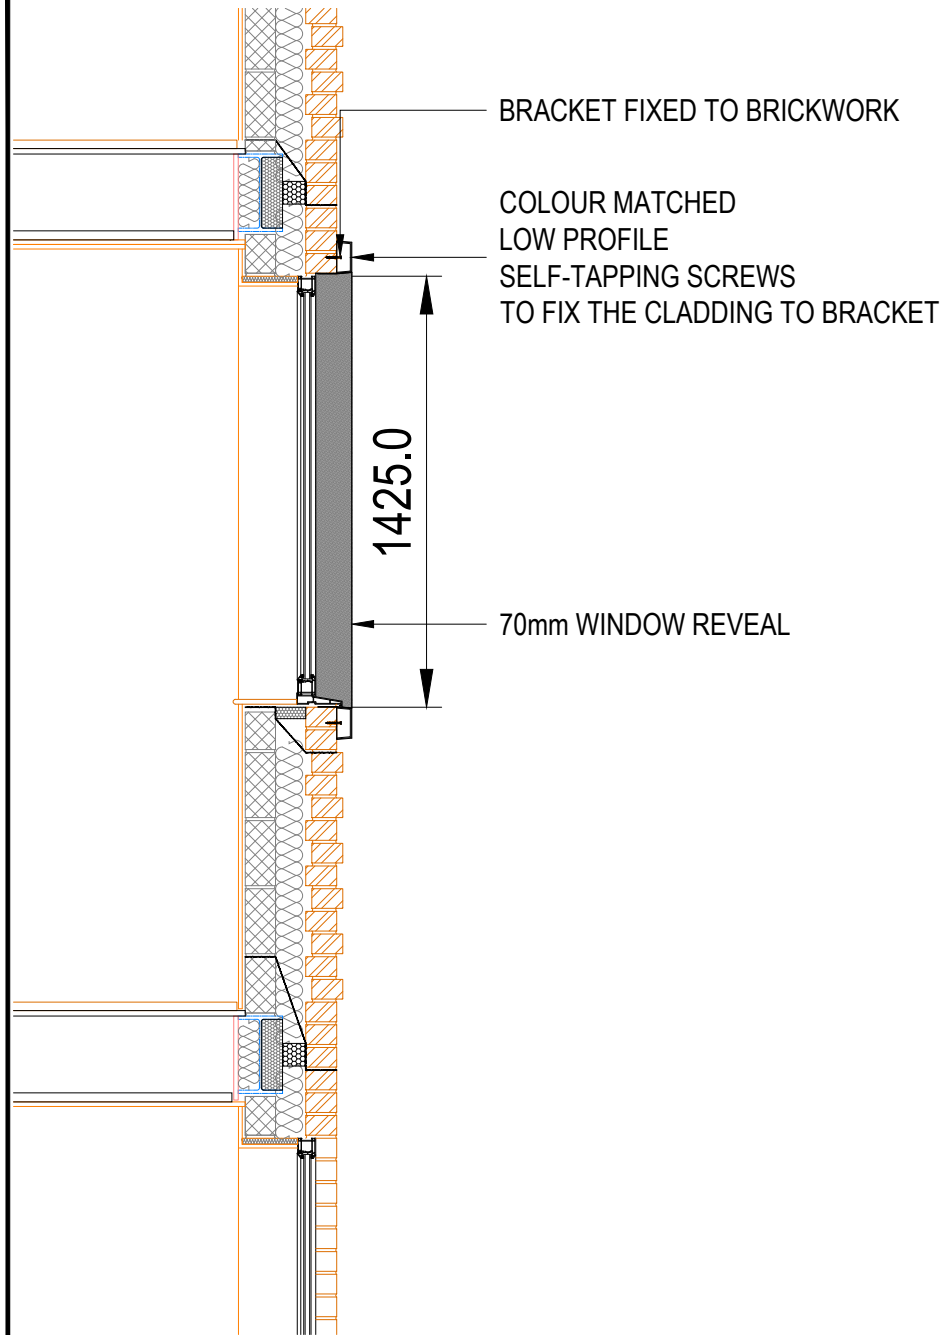


VERTICAL SECTION

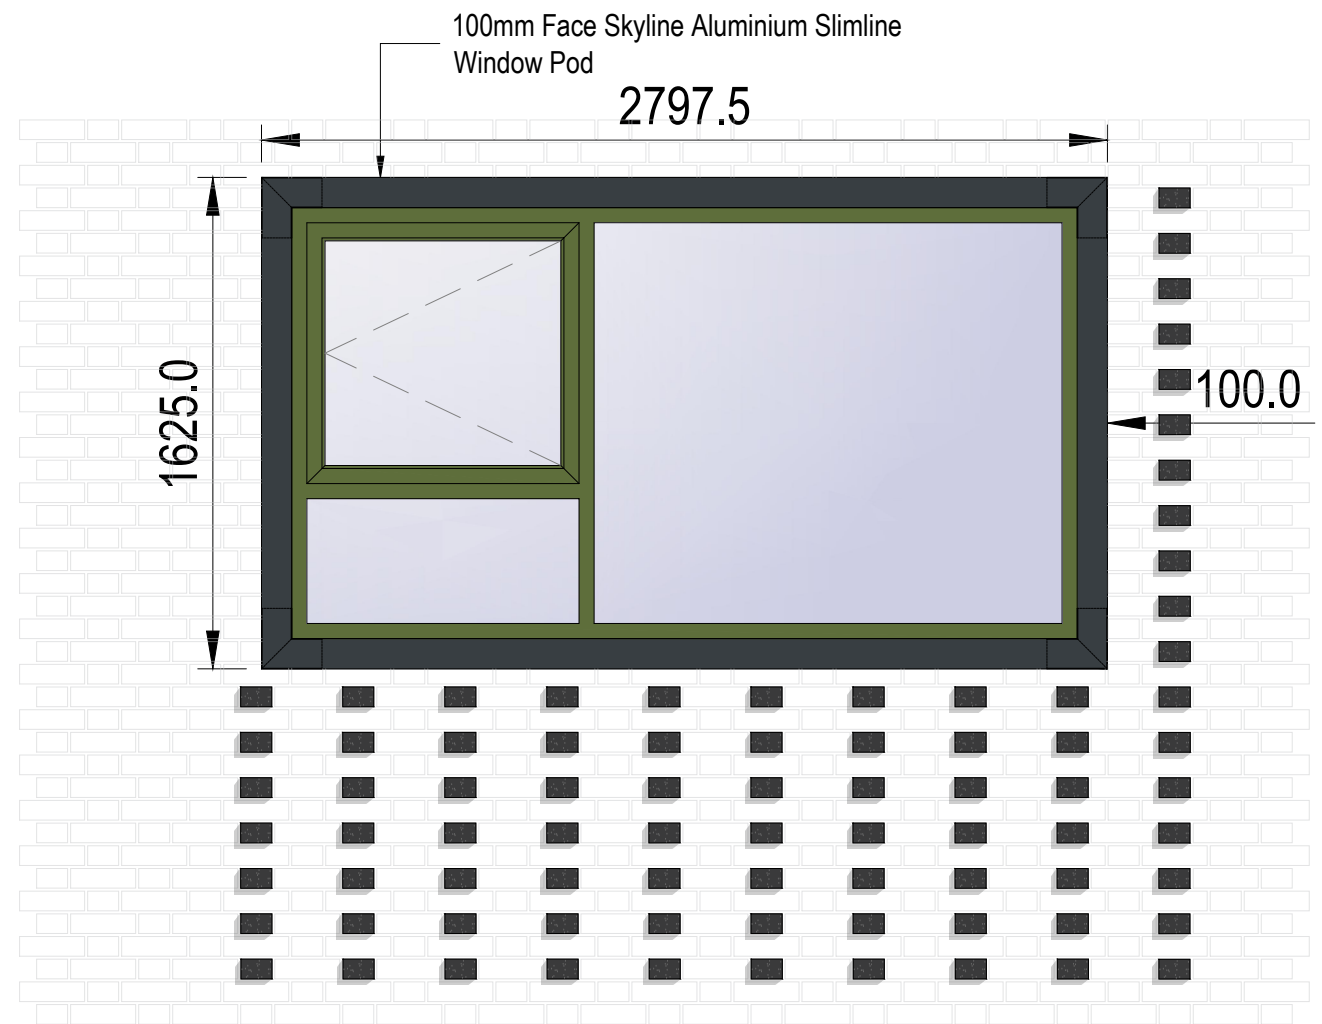

ELEVATION

COLOUR MATCHED LOW PROFILE
SELF-TAPPING SCREWS TO FIX THE
CLADDING TO BRACKET

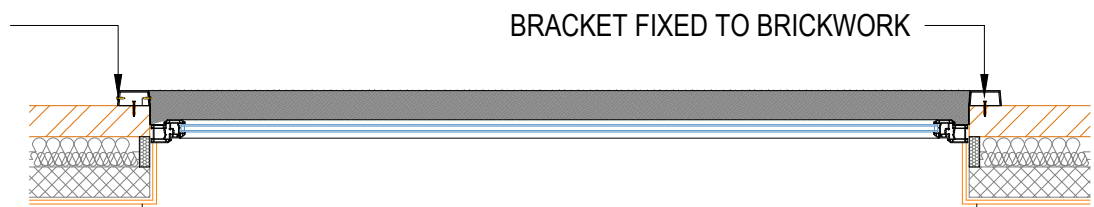

HORIZONTAL SECTION

				HOWARD & SEDDON A.R.I.B.A. CHARTERED ARCHITECTS, 64 WASHWAY ROAD, SALE, CHESHIRE. M33 7RE. TEL No 0161-973 8296 FAX No 0161-962 3485 e-mail : admin@howardandseddon.co.uk	PROJECT	TITLE (PRELIMINARY BUILDING REGULATION) WINDOW SURROUND DETAIL	DRAWN TZ	DRG No. 12,764
					PROPOSED RESIDENTIAL DEVELOPMENT 58 RICHMOND ST MANCHESTER		DATE 21.11.23	
A	FIRST ISSUE	TZ	21.11.23		CLIENT TAHIR AHMED, TAHIR MEHMOOD		SCALE 1:100 (A3)	AMENDMENT A
REV	DESCRIPTION	BY	DATE					