






MOCK-UP SAMPLE PANEL ELEVATION @ 1:10

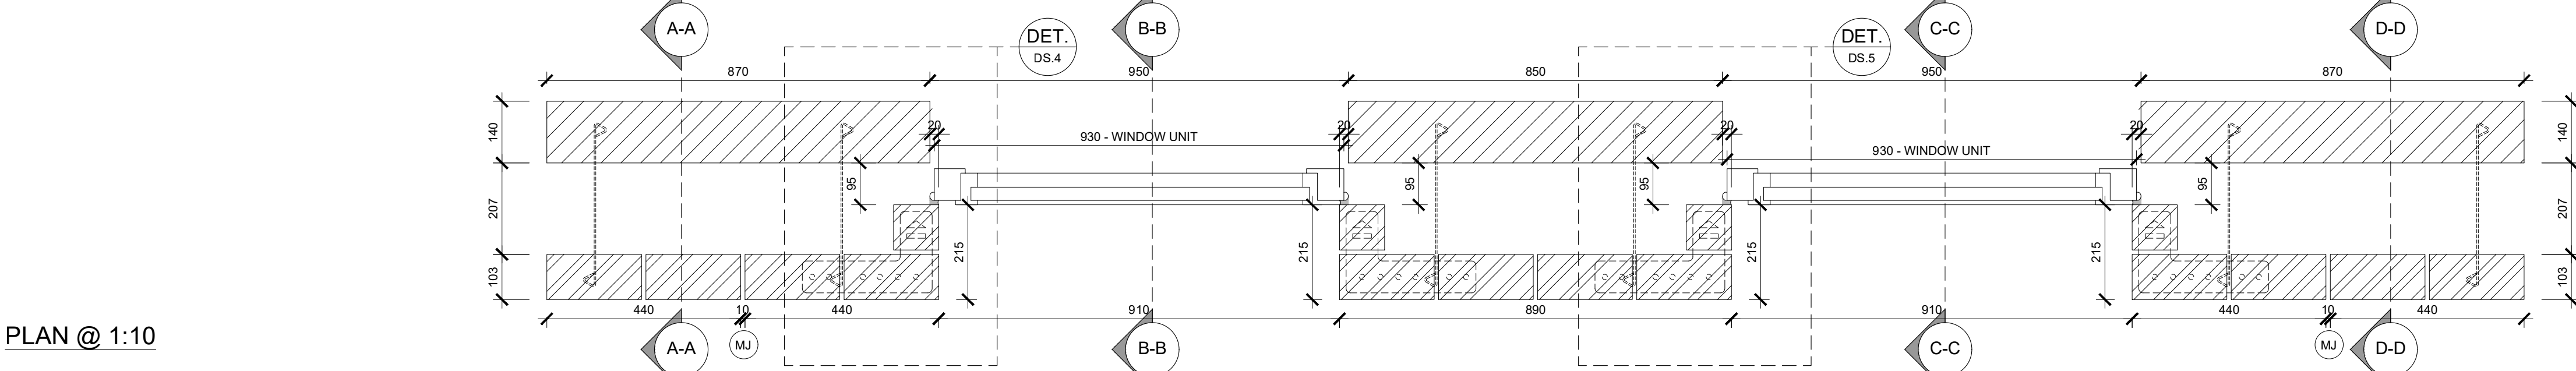


PLAN @ 1:10

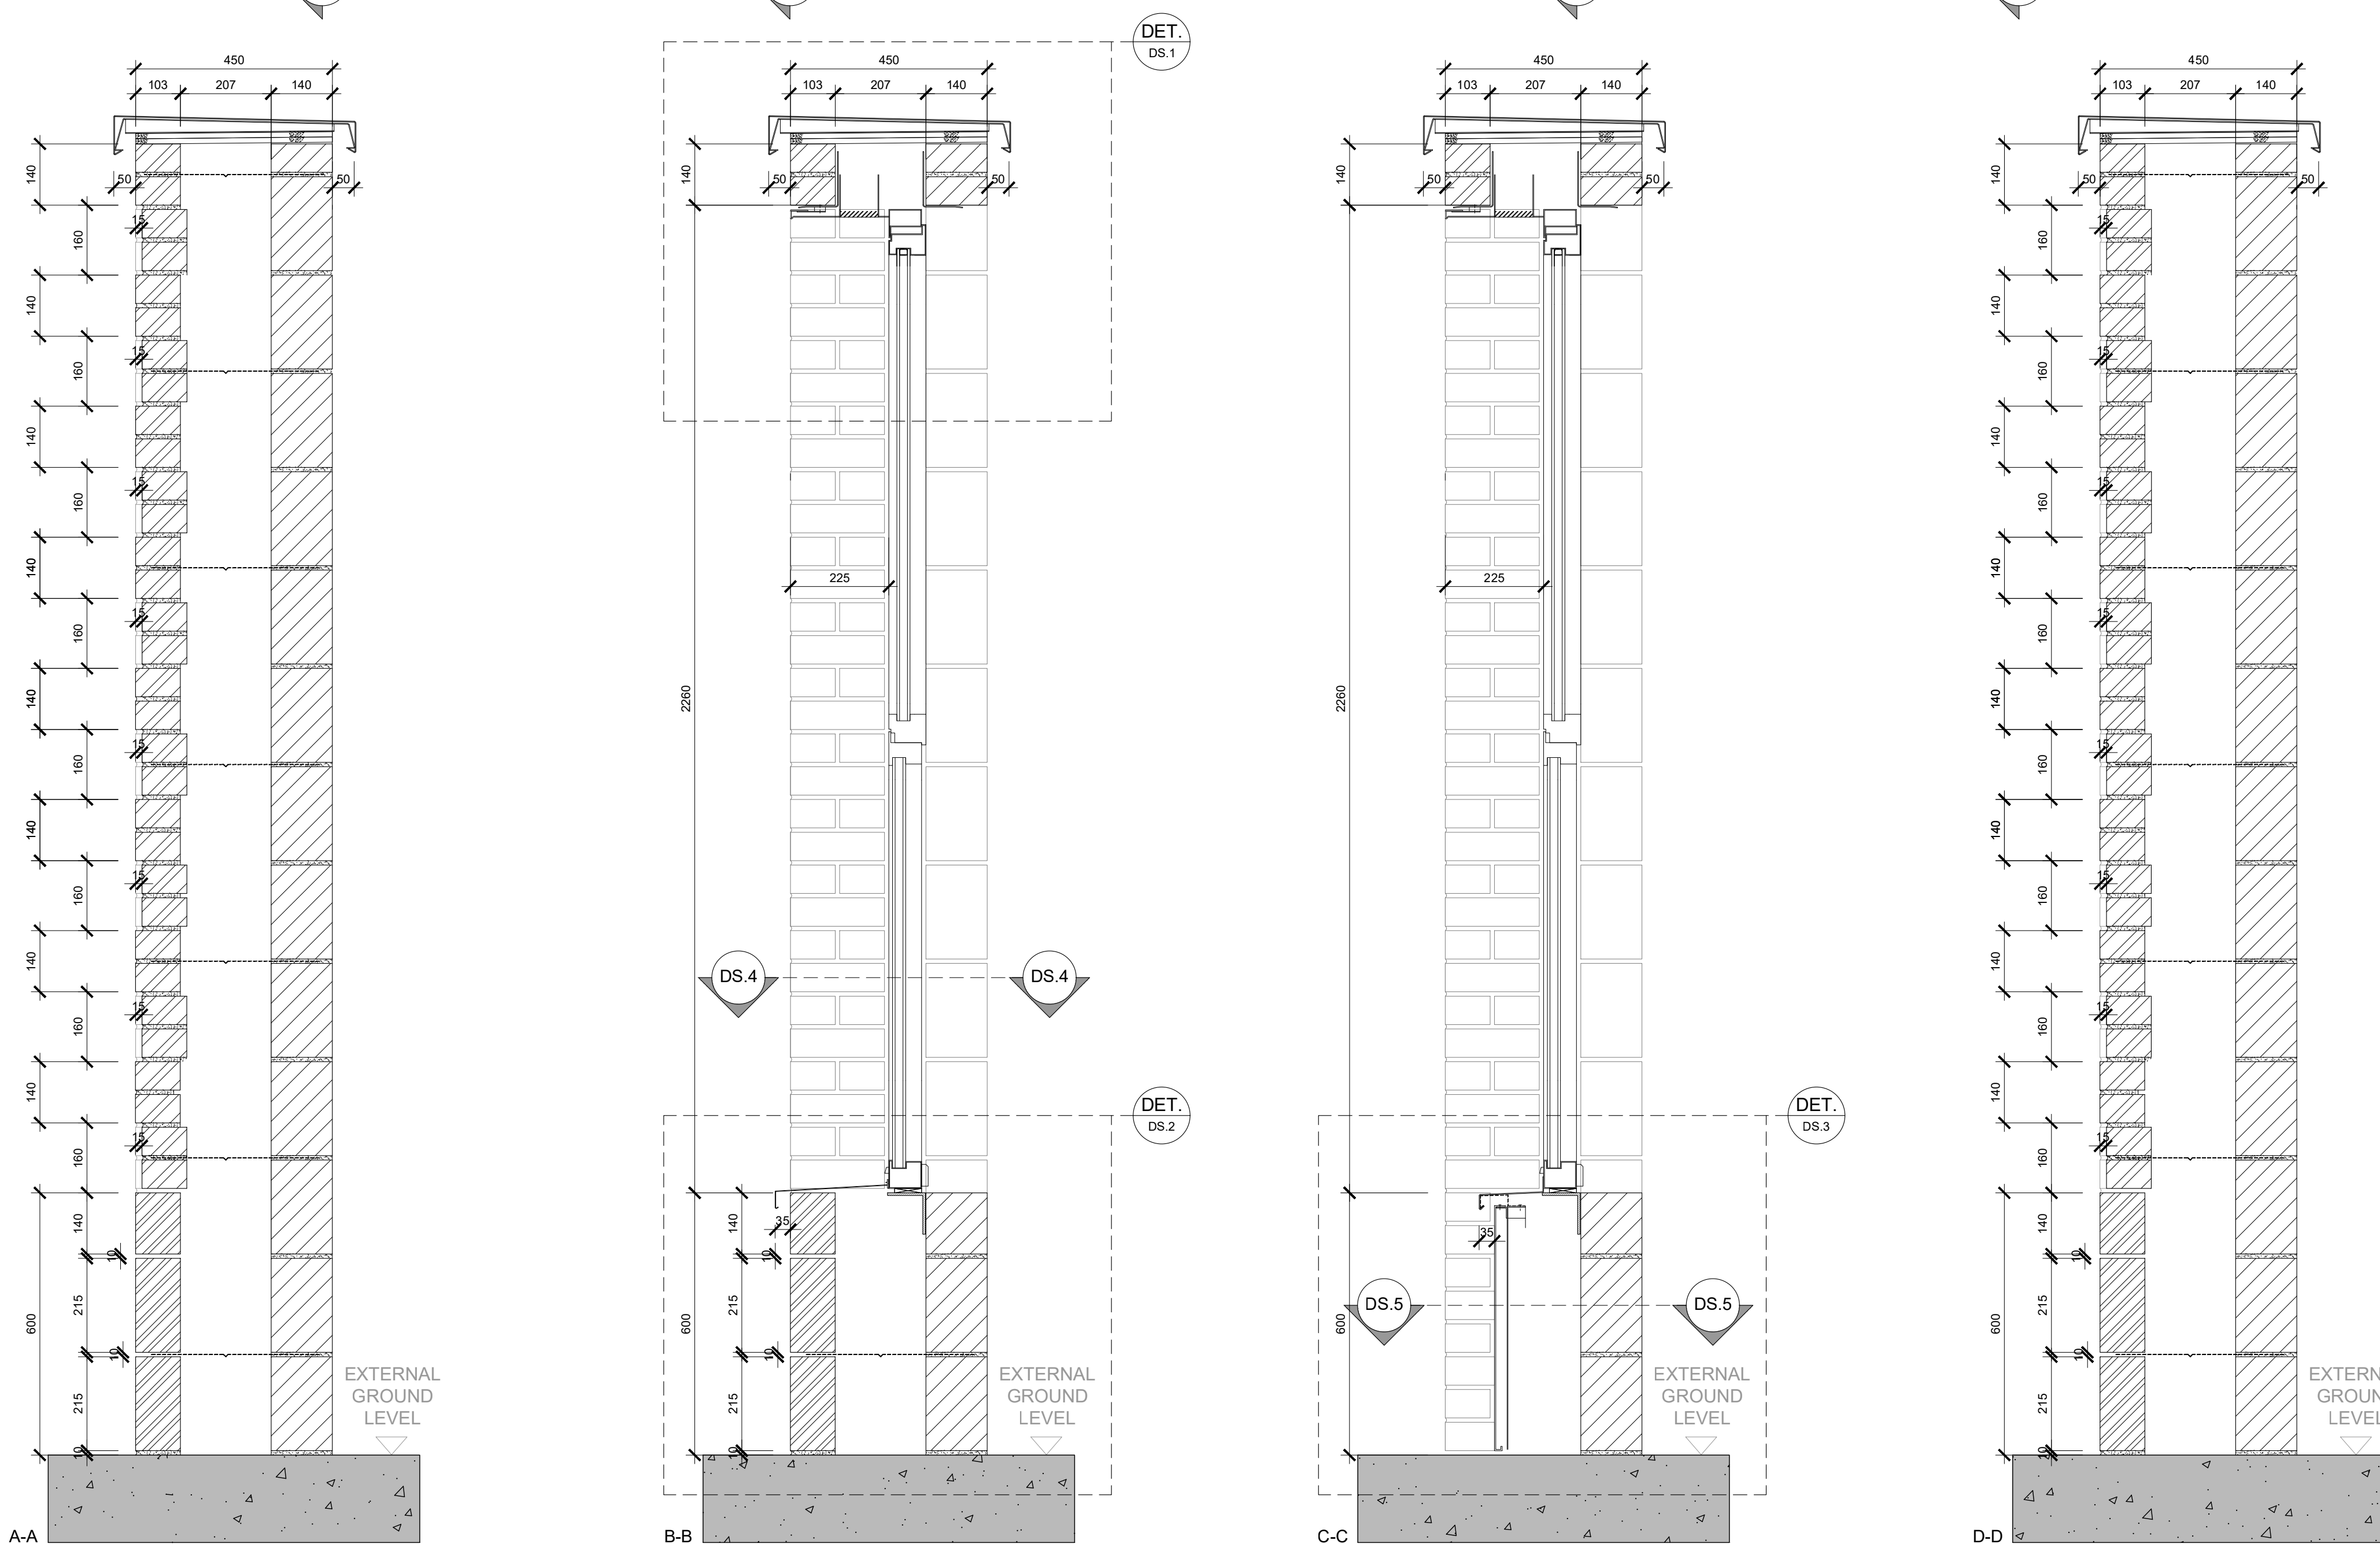


STRIP SECTIONS @ 1:10

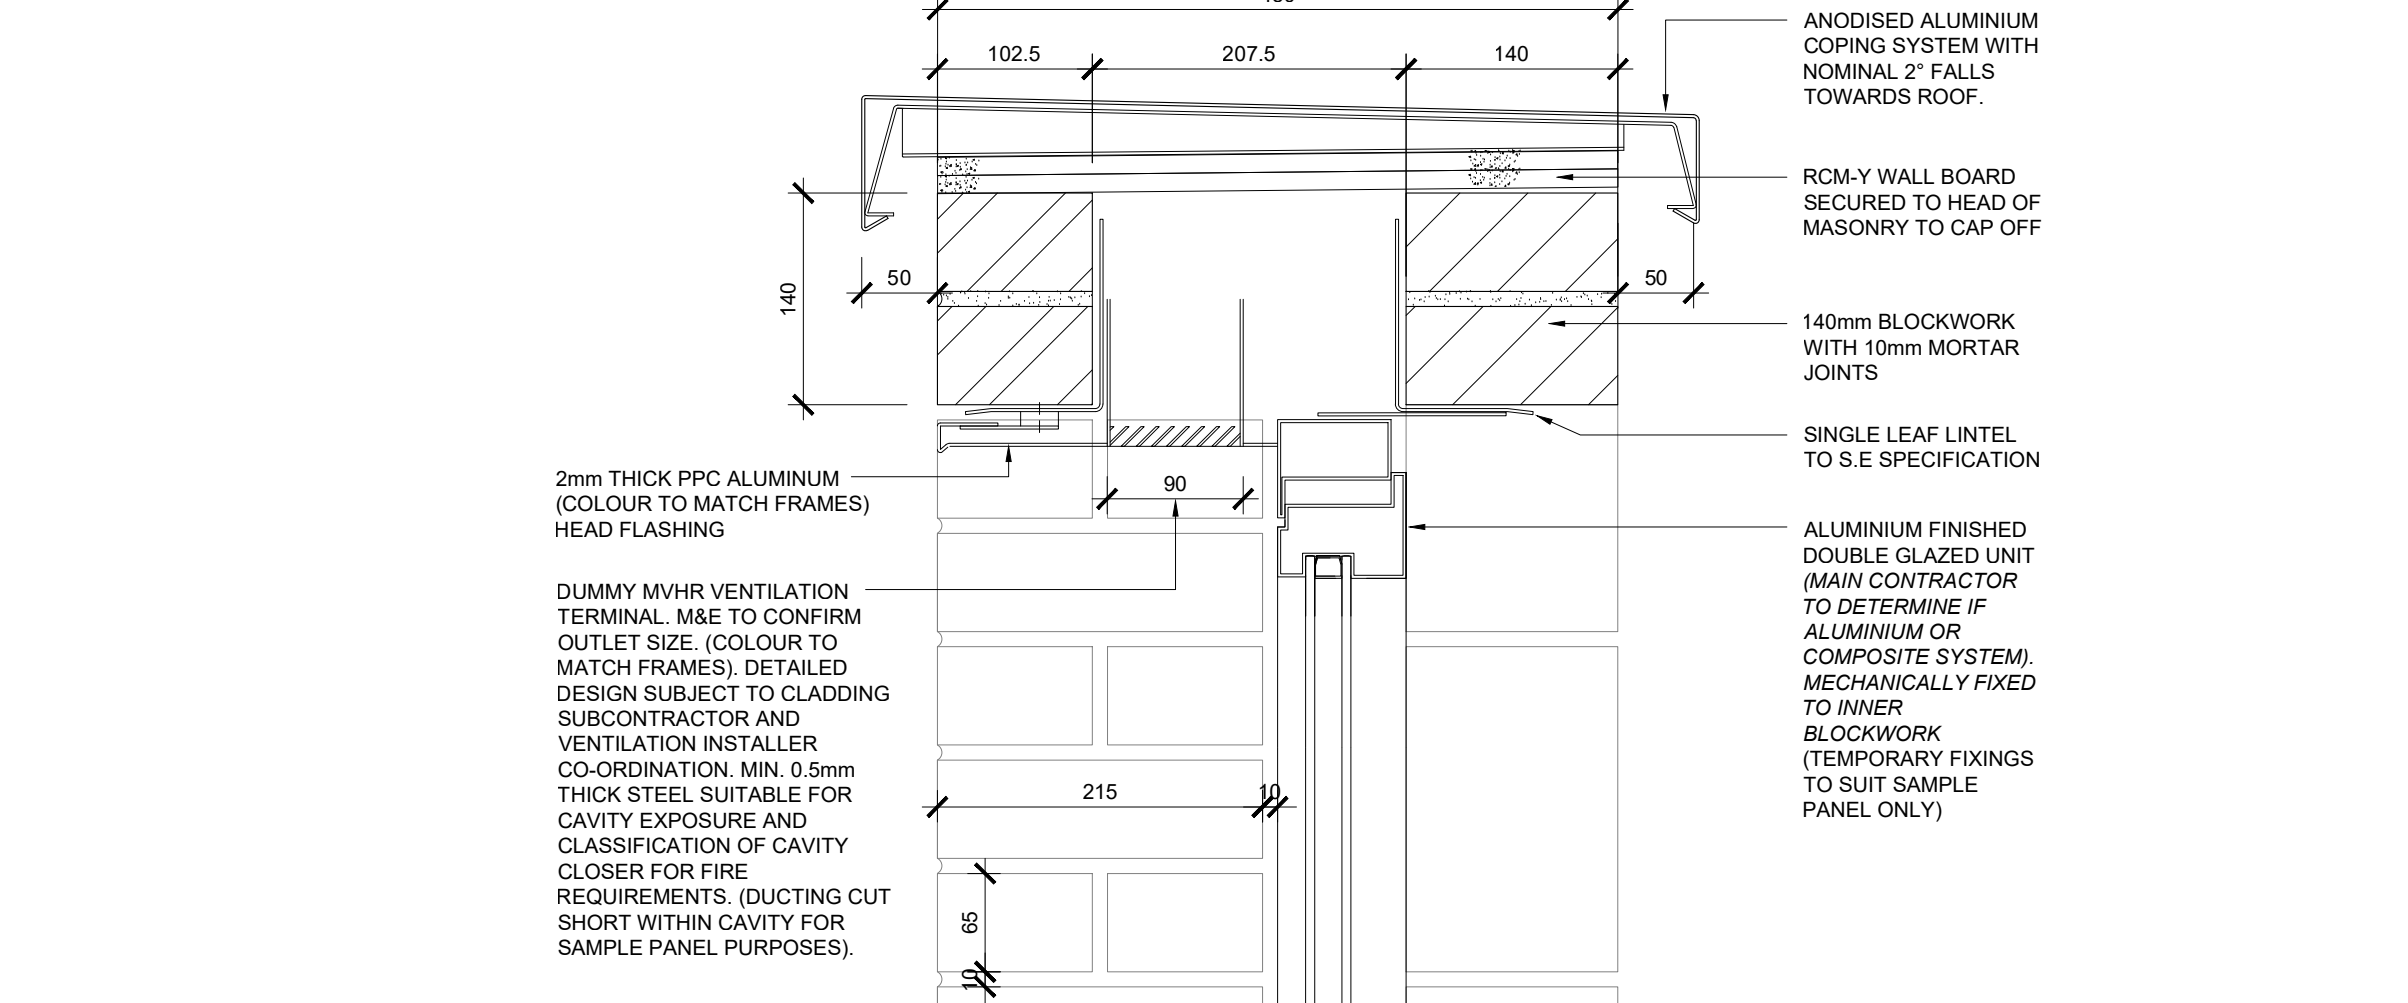


DETAIL SECTION 1 @ 1:5

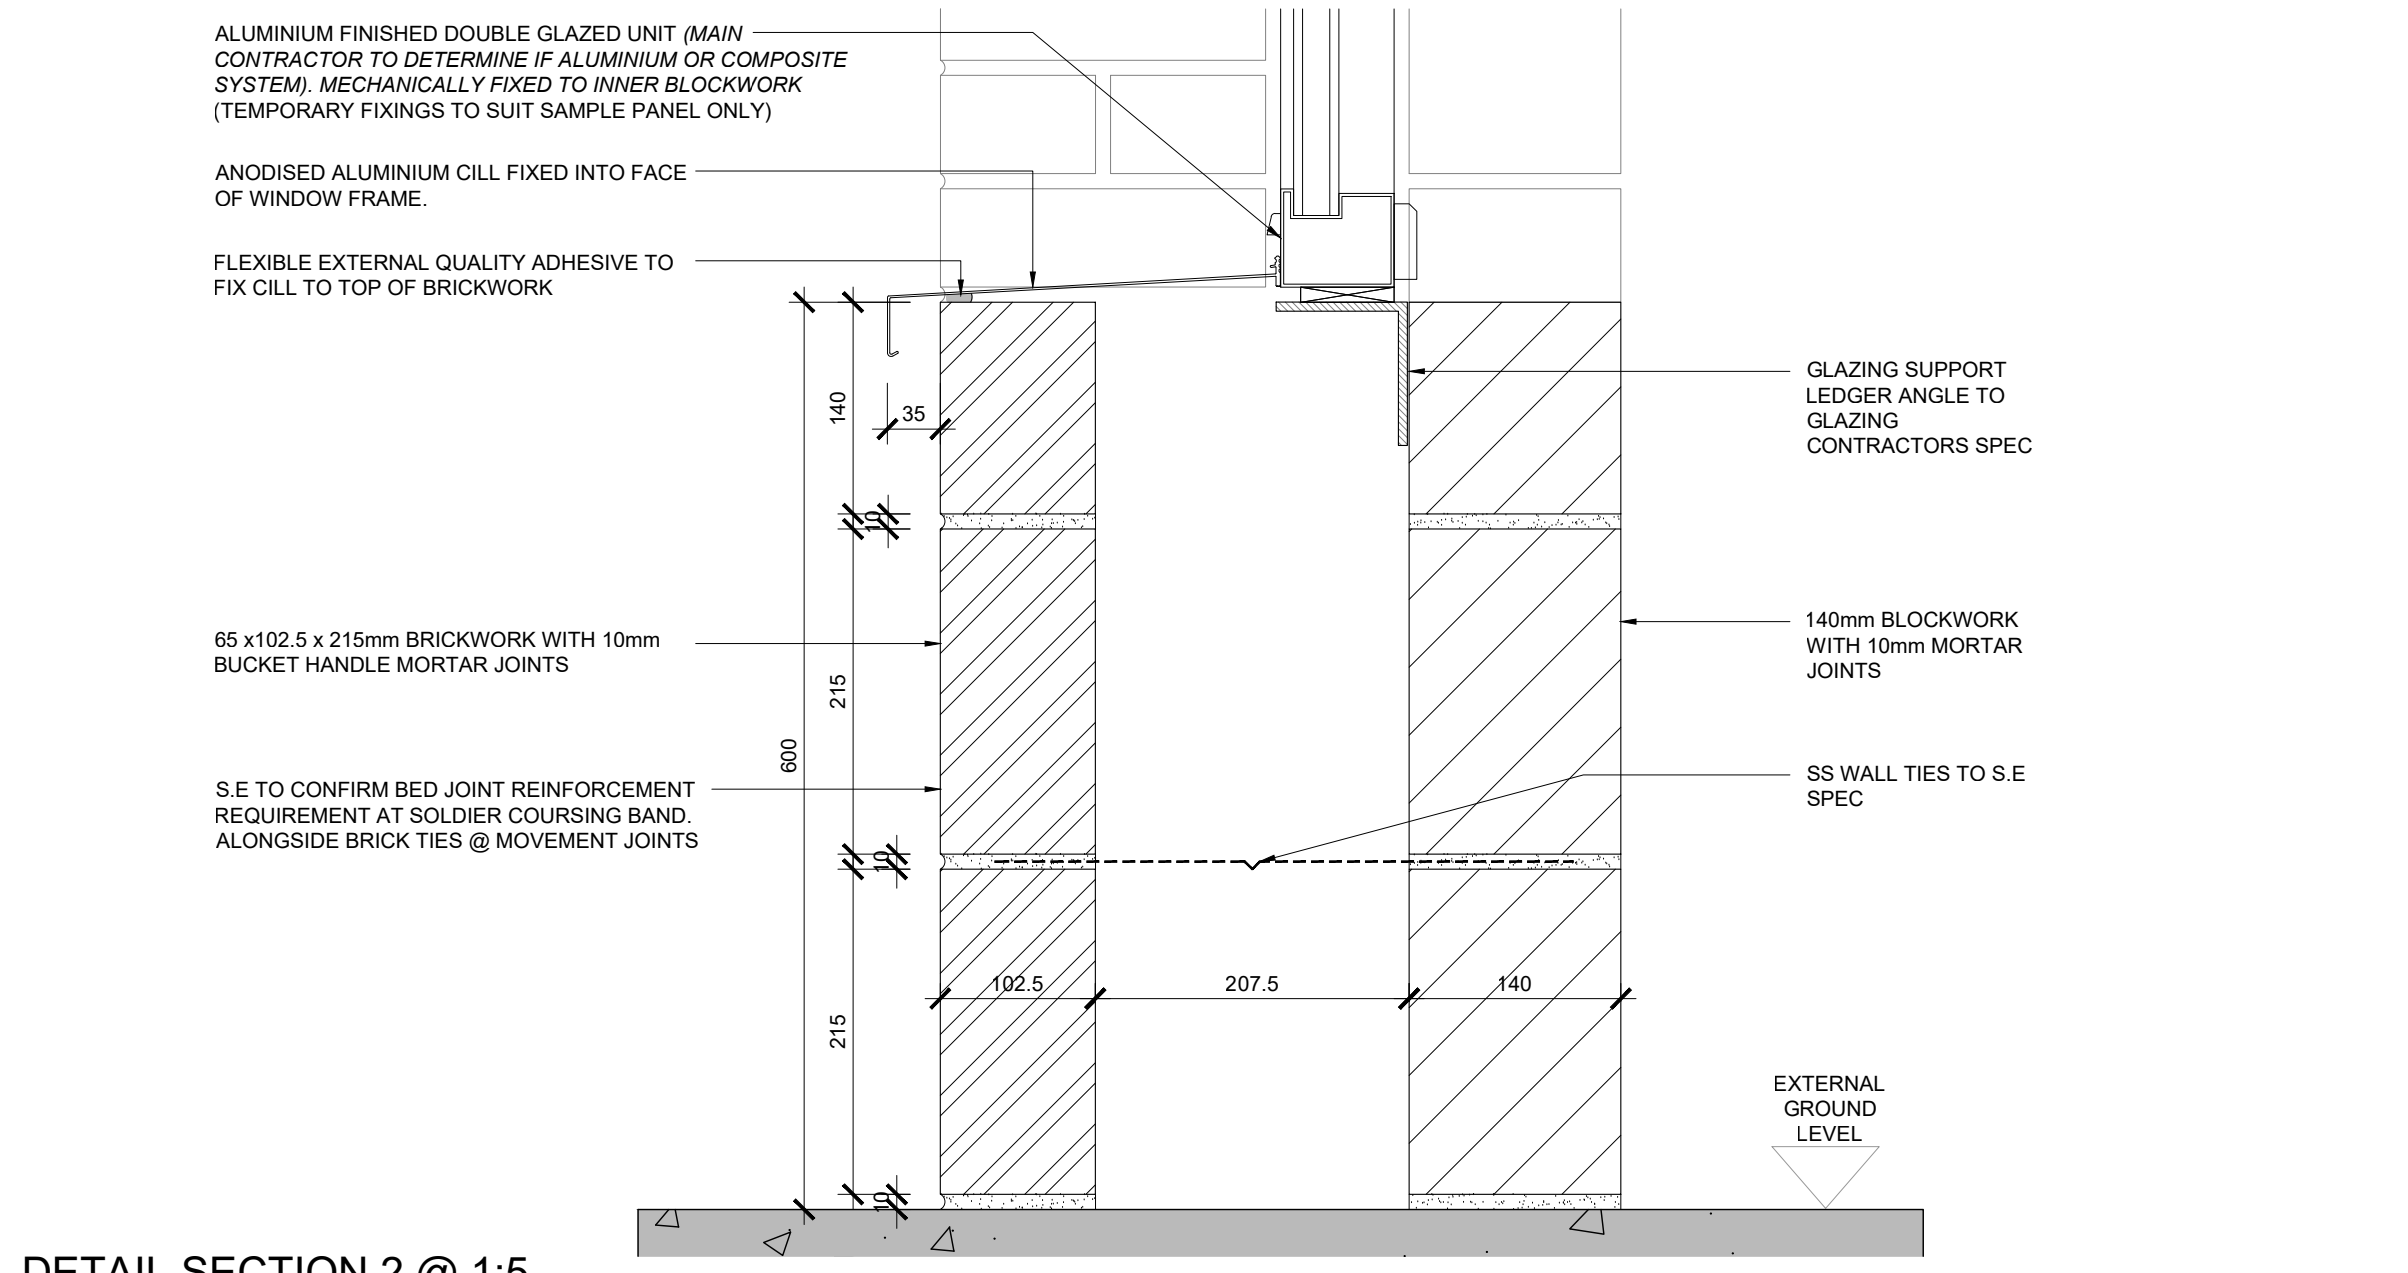


DETAIL SECTION 2 @ 1:5

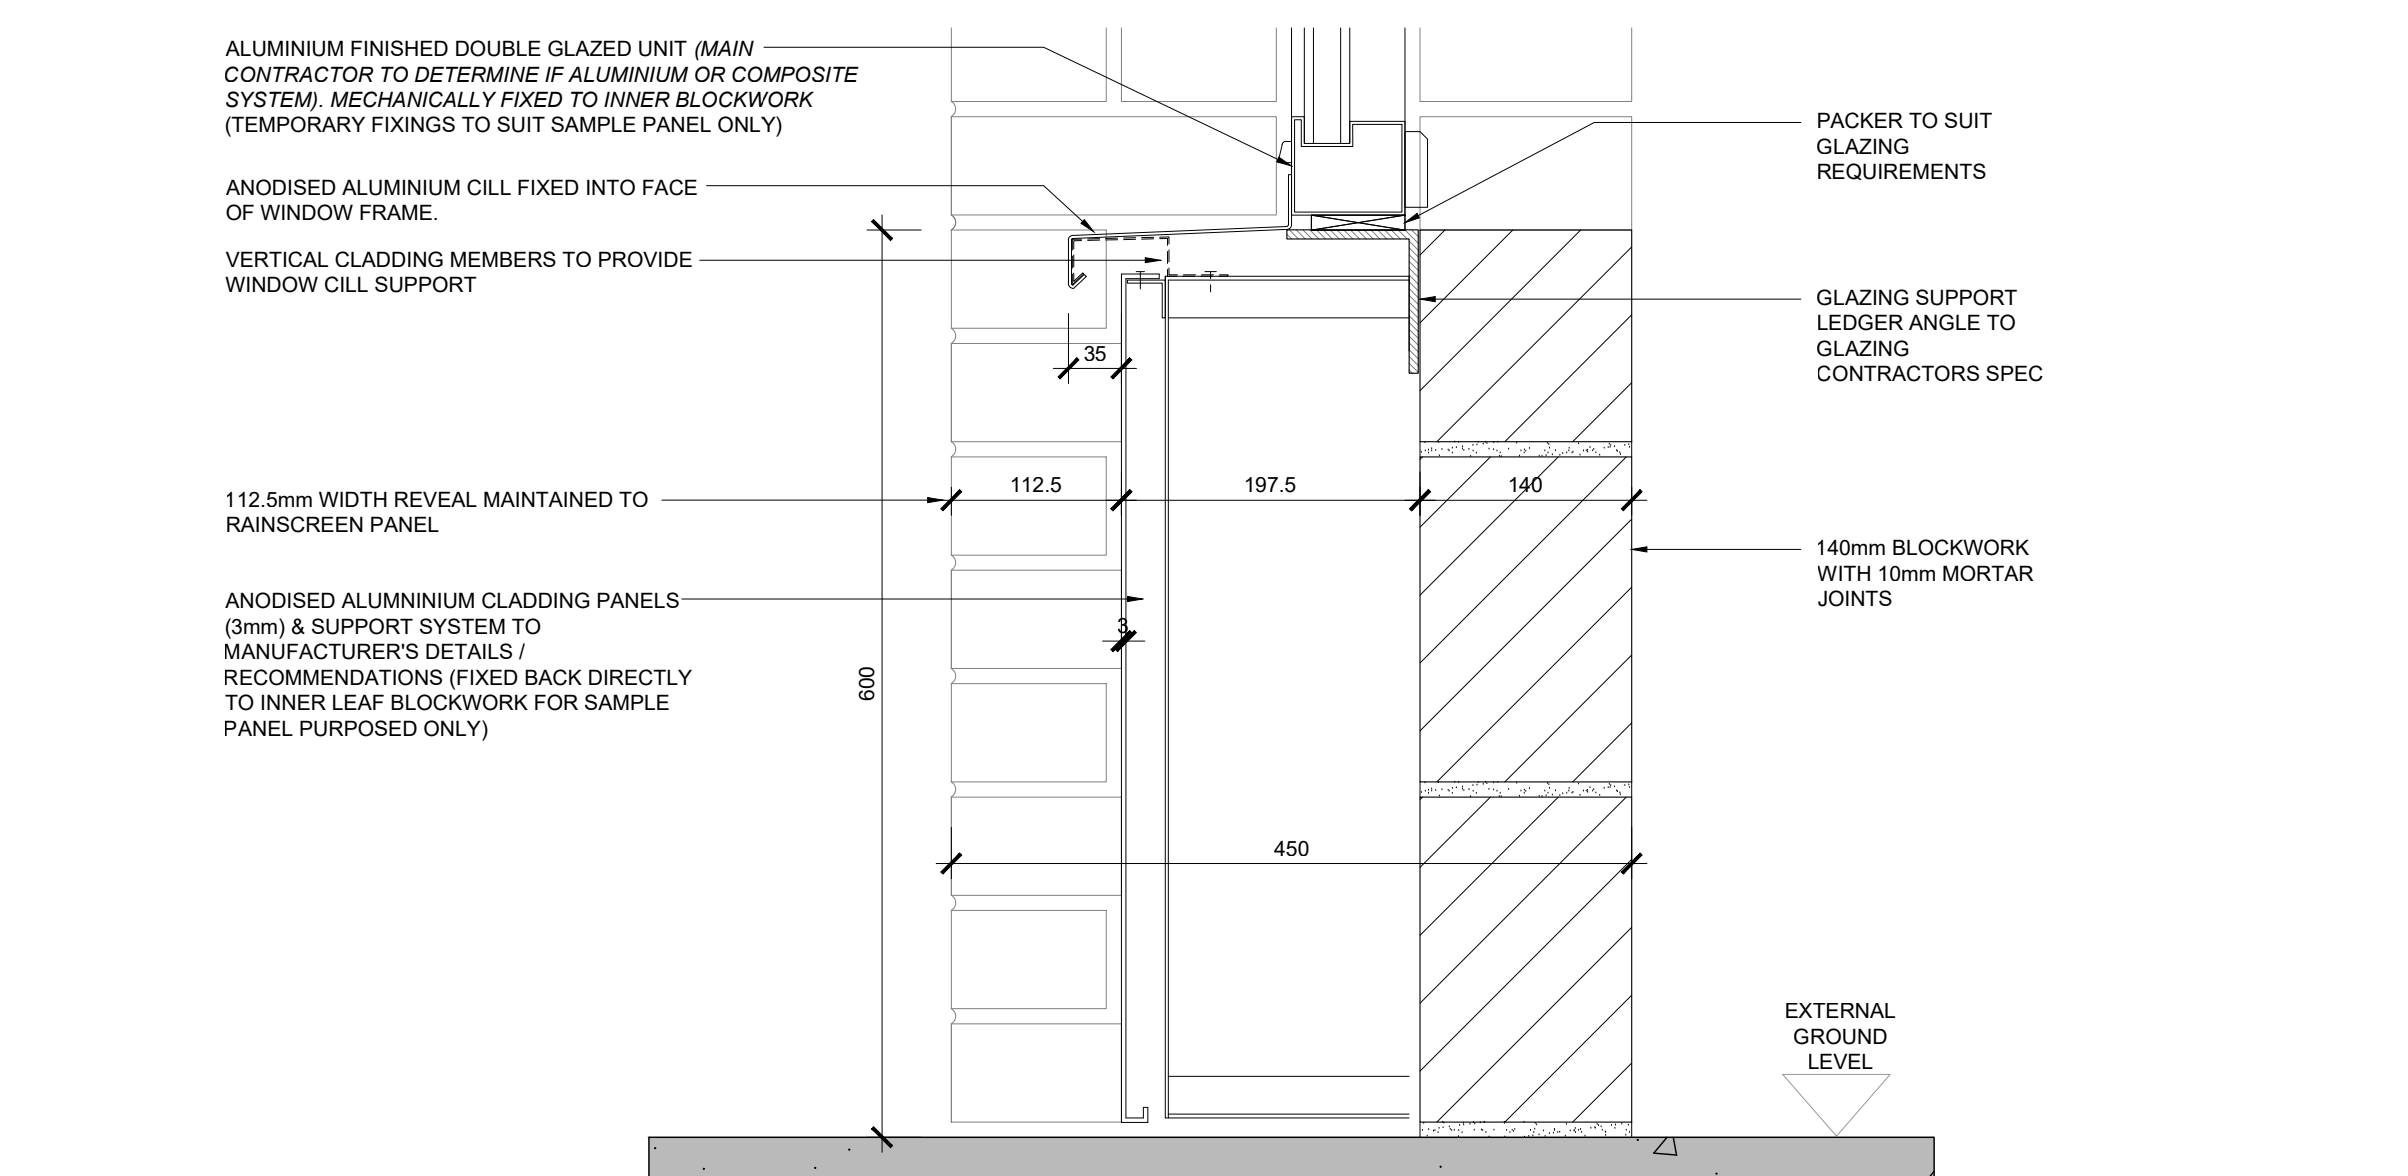

DETAIL SECTION 3 @ 1:5

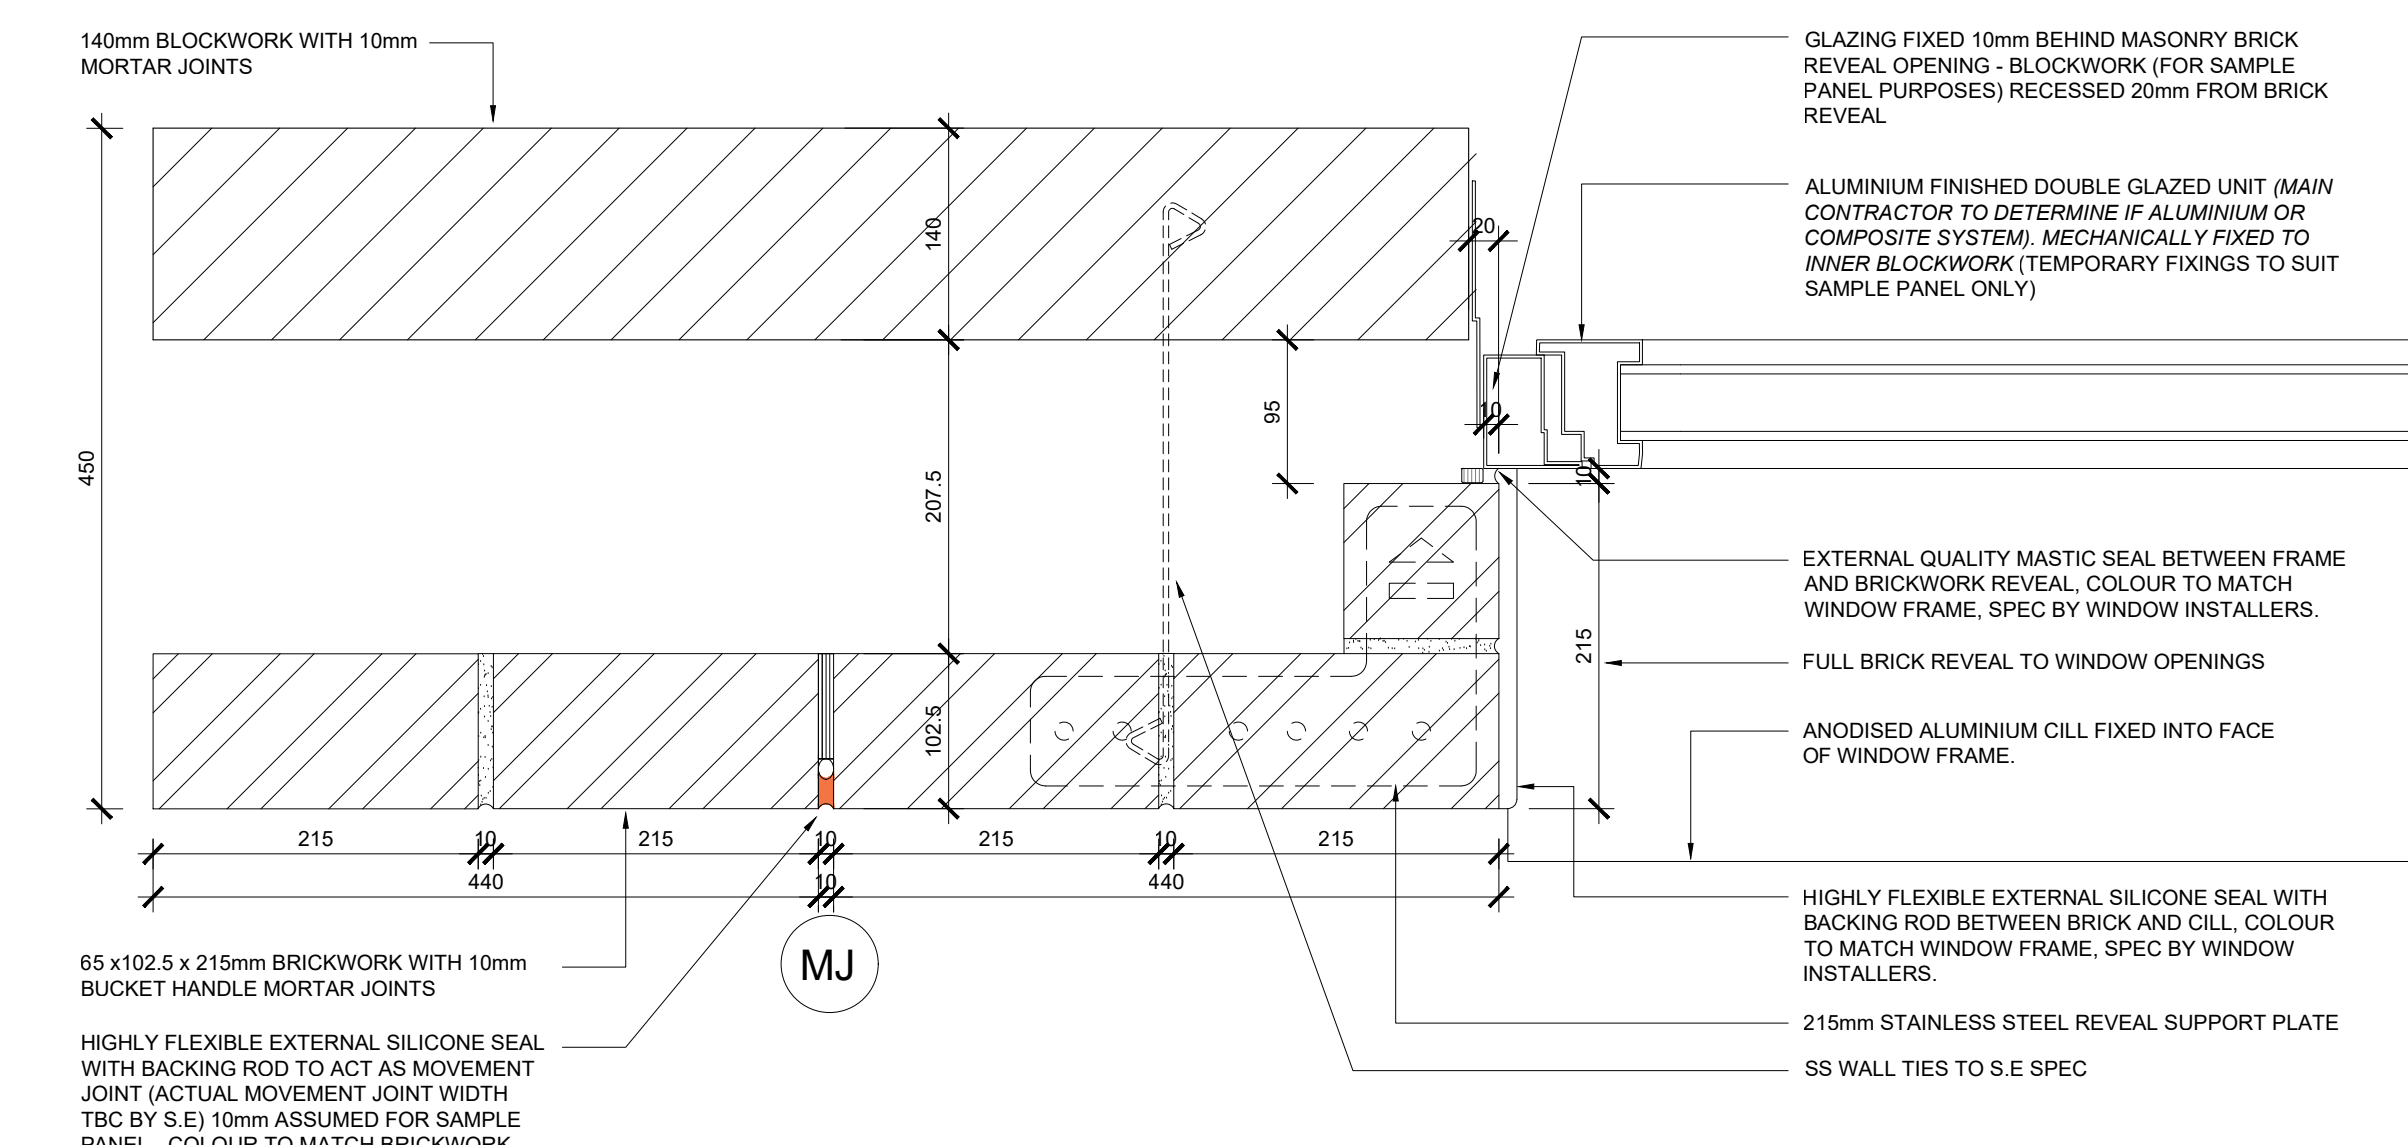

DETAIL SECTION 4 @ 1:5

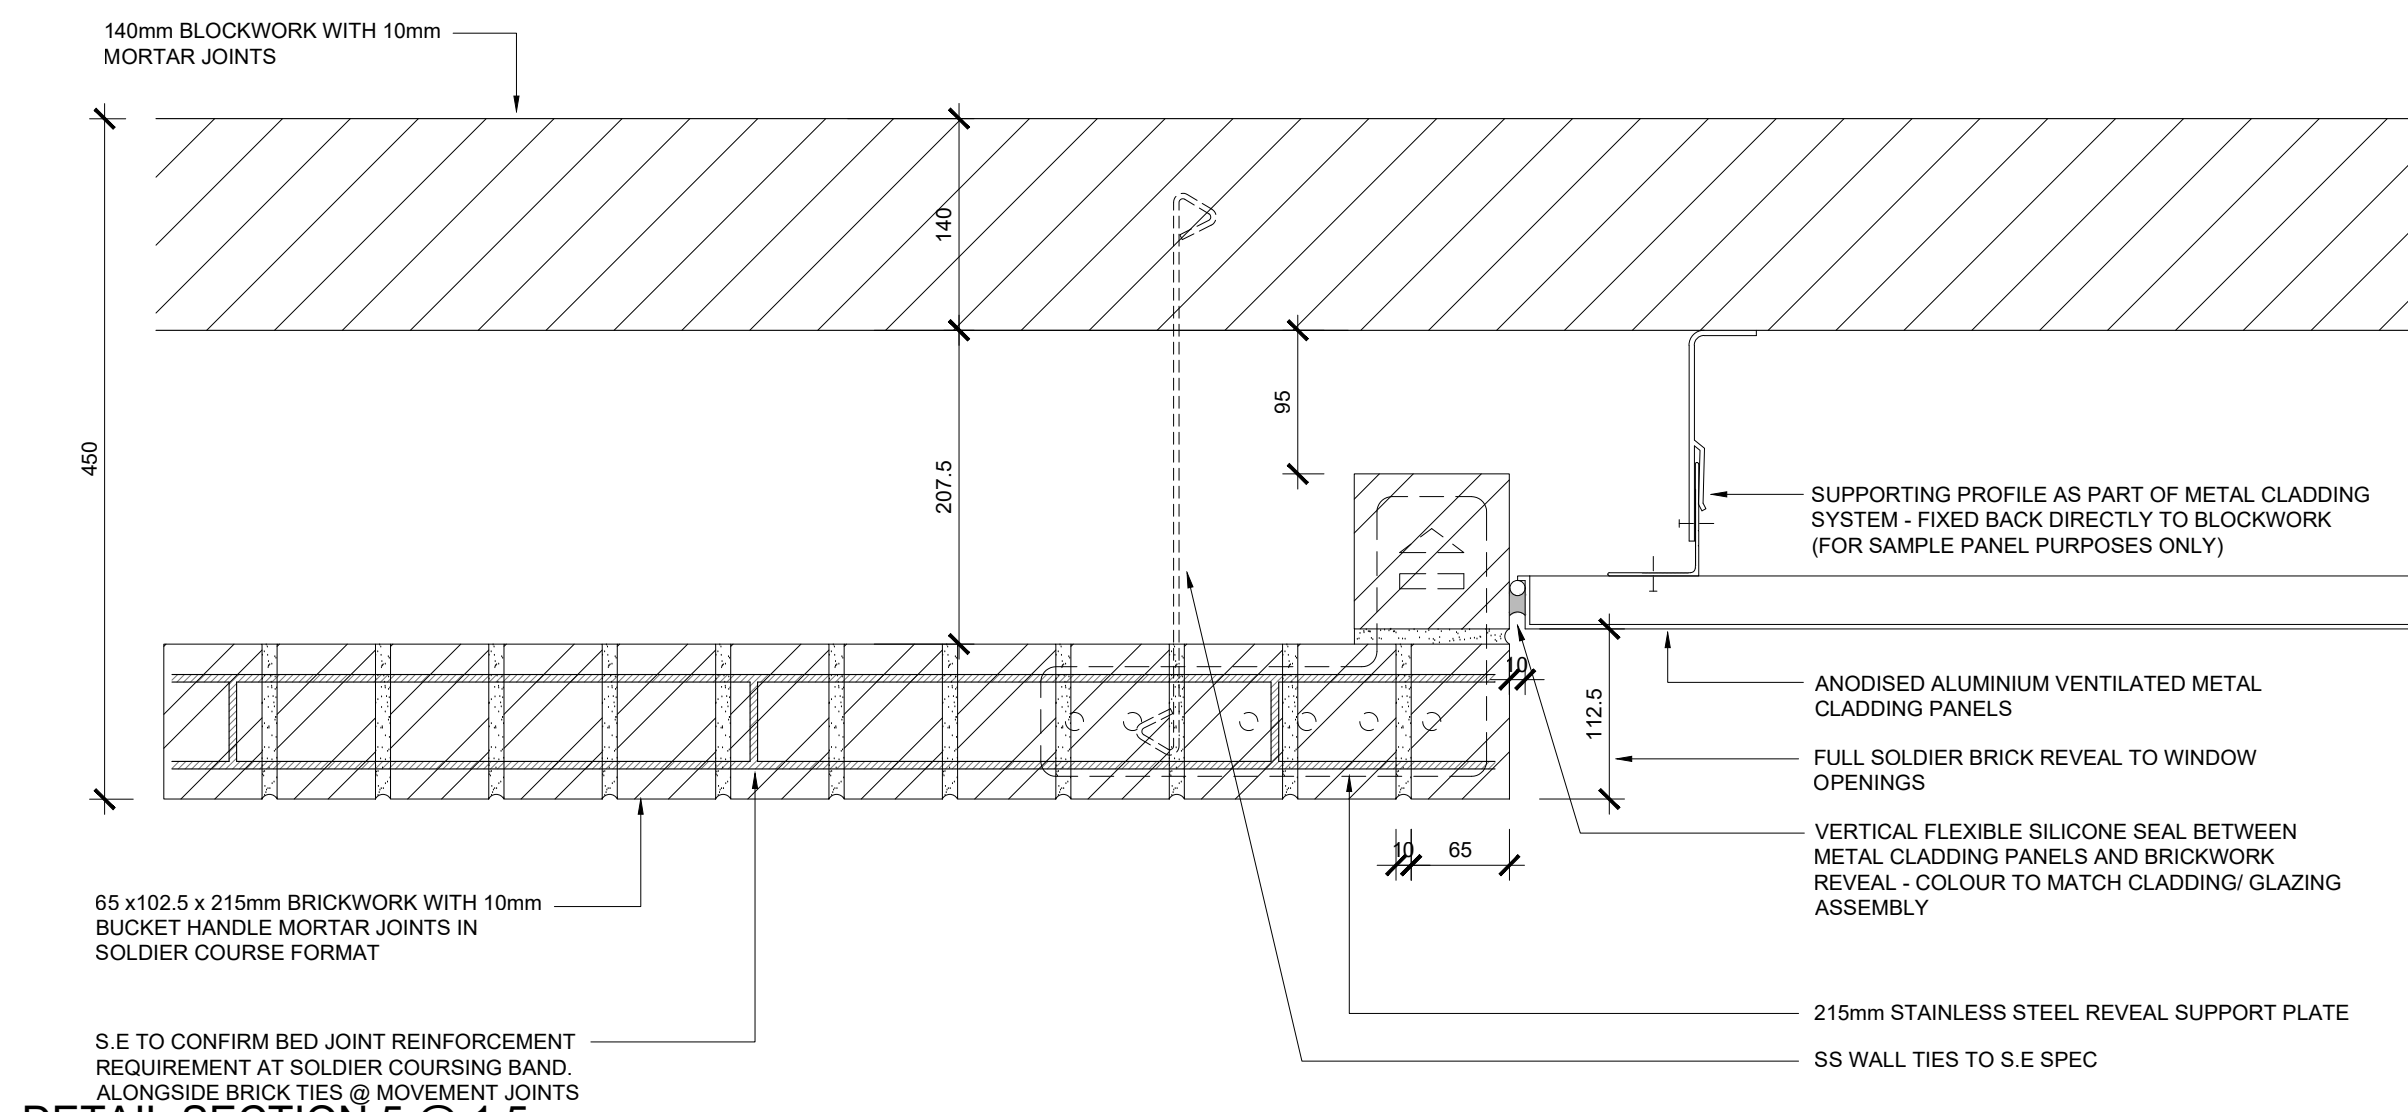

DETAIL SECTION 5 @ 1:5

GENERAL NOTES:

ALL DIMENSIONS ARE TO BE CHECKED ON SITE WITH ANY DISCREPANCIES REPORTED TO THE ARCHITECT PRIOR TO THE WORKS BEING CARRIED OUT.

ALL WORKS ARE TO BE IN ACCORDANCE WITH THE PLANNING APPROVAL AND ANY SUBSEQUENT APPROVED LOCAL AUTHORITY PLANNING CORRESPONDENCE INCLUDING DRAWINGS, DOCUMENTS AND REPORTS.

ALL WORKS ARE TO COMPLY WITH THE BUILDING REGULATIONS, BRITISH STANDARDS, CODE OF PRACTICE, AND ANY LOCAL STATUTORY REQUIREMENTS.

ALL WORKS ARE TO COMPLY WITH CURRENT HEALTH AND SAFETY LEGISLATION, H.S.E. RECOMMENDATIONS/GUIDANCE AND THE CURRENT C.D.M. REGULATIONS.

THIS DRAWING IS TO BE READ IN CONJUNCTION WITH LEACH RHODES WALKER ARCHITECTS GENERAL ARRANGEMENT DRAWINGS, TOGETHER WITH RELEVANT DETAILED DRAWINGS AND SPECIFICATIONS.

FOR ALL STRUCTURAL WORKS REFER TO THE STRUCTURAL ENGINEERS INFORMATION.

FOR ALL MECHANICAL AND ELECTRICAL WORKS REFER TO THE MECHANICAL AND ELECTRICAL ENGINEERS INFORMATION.

FOR ALL ABOVE GROUND DRAINAGE WORKS REFER TO THE PUBLIC HEALTH ENGINEERS INFORMATION.

ALL PRODUCTS SPECIFIED ARE TO BE INSTALLED STRICTLY IN ACCORDANCE WITH THE MANUFACTURERS RECOMMENDATIONS, SPECIFICATION AND DETAILS.

MATERIAL SPEC:

BRICK TYPE 1 -
RED BRICK BLEND,
FINAL SPEC TBC

BRICK TYPE 2 -
BUFF BRICK BLEND,
FINAL SPEC TBC

WINDOW UNITS -
UNITED
ANODISERS -
COLOUR/SPEC:
UA120-1

WINDOW UNITS (HIGH LEVEL) -
UNITED
ANODISERS -
COLOUR/SPEC:
ANOLOK 545

SEALANT FOR WINDOW UNITS -
TO SUIT
GLAZING, FINAL
SPEC TBC

SEALANT FOR BRICK TYPE 1 -
TO SUIT
MASONRY, FINAL
SPEC TBC

SEALANT FOR BRICK TYPE 2 -
TO SUIT
MASONRY, FINAL
SPEC TBC

PARAPET COPING SYSTEM -
UNITED
ANODISERS -
COLOUR/SPEC:
UA120-1

PAPET COPING SYSTEM (HIGH LEVEL) -
UNITED
ANODISERS -
COLOUR/SPEC:
ANOLOK 545

CLADDING PANEL SYSTEM -
UNITED
ANODISERS -
COLOUR/SPEC:
UA120-1

CLADDING PANEL SYSTEM (HIGH LEVEL) -
UNITED
ANODISERS -
COLOUR/SPEC:
ANOLOK 545

MORTAR JOINTS COLOUR -
NATURAL

REV	DESCRIPTION	DATE	BY	CHKD	APPD
01	PROJ GLAZING, ANODISED ALUMINIUM SPECIFICATION AMENDED TO SUIT U.A. REQUEST	03.02.24	DS	MB	
02	PROJ FIRST ISSUE FOR COMMENTS	04.12.23	DG	MB	

DO NOT SCALE OFF THIS DRAWING © LEACH RHODES WALKER

LeachRhodesWalker
Architects

info@lrw.co.uk | www.lrw.co.uk
H.Q. 50 Deans Park | Manchester M3 3LH

Manchester +44 (0)161 933 0211 | London +44 (0)207 953 1363

PROJECT	AXIS-RE
PROJECT	BLOCK 1NQ AND CLEMENTS MANCHESTER
PROJECT NUMBER	8198-LRW-ZZ-ZZ-DR-A-90-500
DESCRIPTION	MOCK-UP SAMPLE PANEL
REVISION	P02
DATE CREATED	04/12/2023
CREATED BY	DG
AUTHORISED BY	MB