
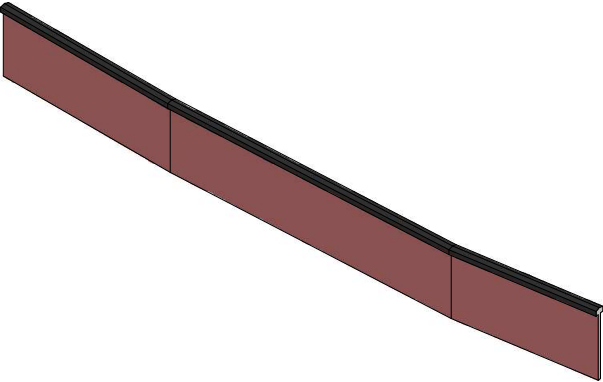
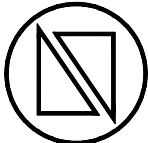


Flexible signage
zone (All surfaces
shown)

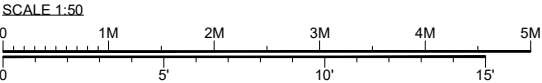

DO NOT SCALE FROM
THIS DRAWING.
All dimensions must be
checked on site prior to
the commencement of
installation. Any errors or
omissions must be
brought to the attention of
the designer.
IF IN DOUBT ASK.

PROJECT: CO-OP WALKING TRAIL			
CLIENT: NEWSUBSTANCE			
VENUE: TBC			
TITLE: Pre_Lighting_The_Way_Wall_Section			
SCALE: 1:50	ORIGINAL SIZE: A3	DRAWN: JAMES LUCK	REV: 01
DRG DATE: 04/01/2024	DWG No:		
NEWSUBSTANCE LTD, GREENSAND FOUNDRY, 99 WATER LANE, LEEDS LS11 5QN WWW.NEWSUBSTANCE.CO.UK			