

**Doc Name:** Plaster Removal Plan Level GF North

**Doc Reference:** OTH-PUR-TH-GF-SKE-A-0584

**Status:** S4 Suitable for Construction


**Document Type:** Sketch



|                     |                                                            |
|---------------------|------------------------------------------------------------|
| Purpose:            | <i>To show areas requiring Terrix plaster applications</i> |
| Location:           | <i>Ground floor</i>                                        |
| Documents affected: | -                                                          |
| WPs affected:       | <i>Specialist decoration</i>                               |
| Co-ordinated with:  |                                                            |
| Purcell             | Yes / No                                                   |
| Ramboll             | Yes / No                                                   |
| Arup                | Yes / No                                                   |
| Planit              | Yes / No                                                   |

**Revision History:**

| REV. | DATE       | DESCRIPTION OF CHANGE                      |
|------|------------|--------------------------------------------|
| -    | 29/01/2021 | First Issue                                |
| 01   | 28/03/2022 | Amended for Terrix plaster application use |
| 02   | 24/02/2023 | Updated following site reviews             |
|      |            |                                            |

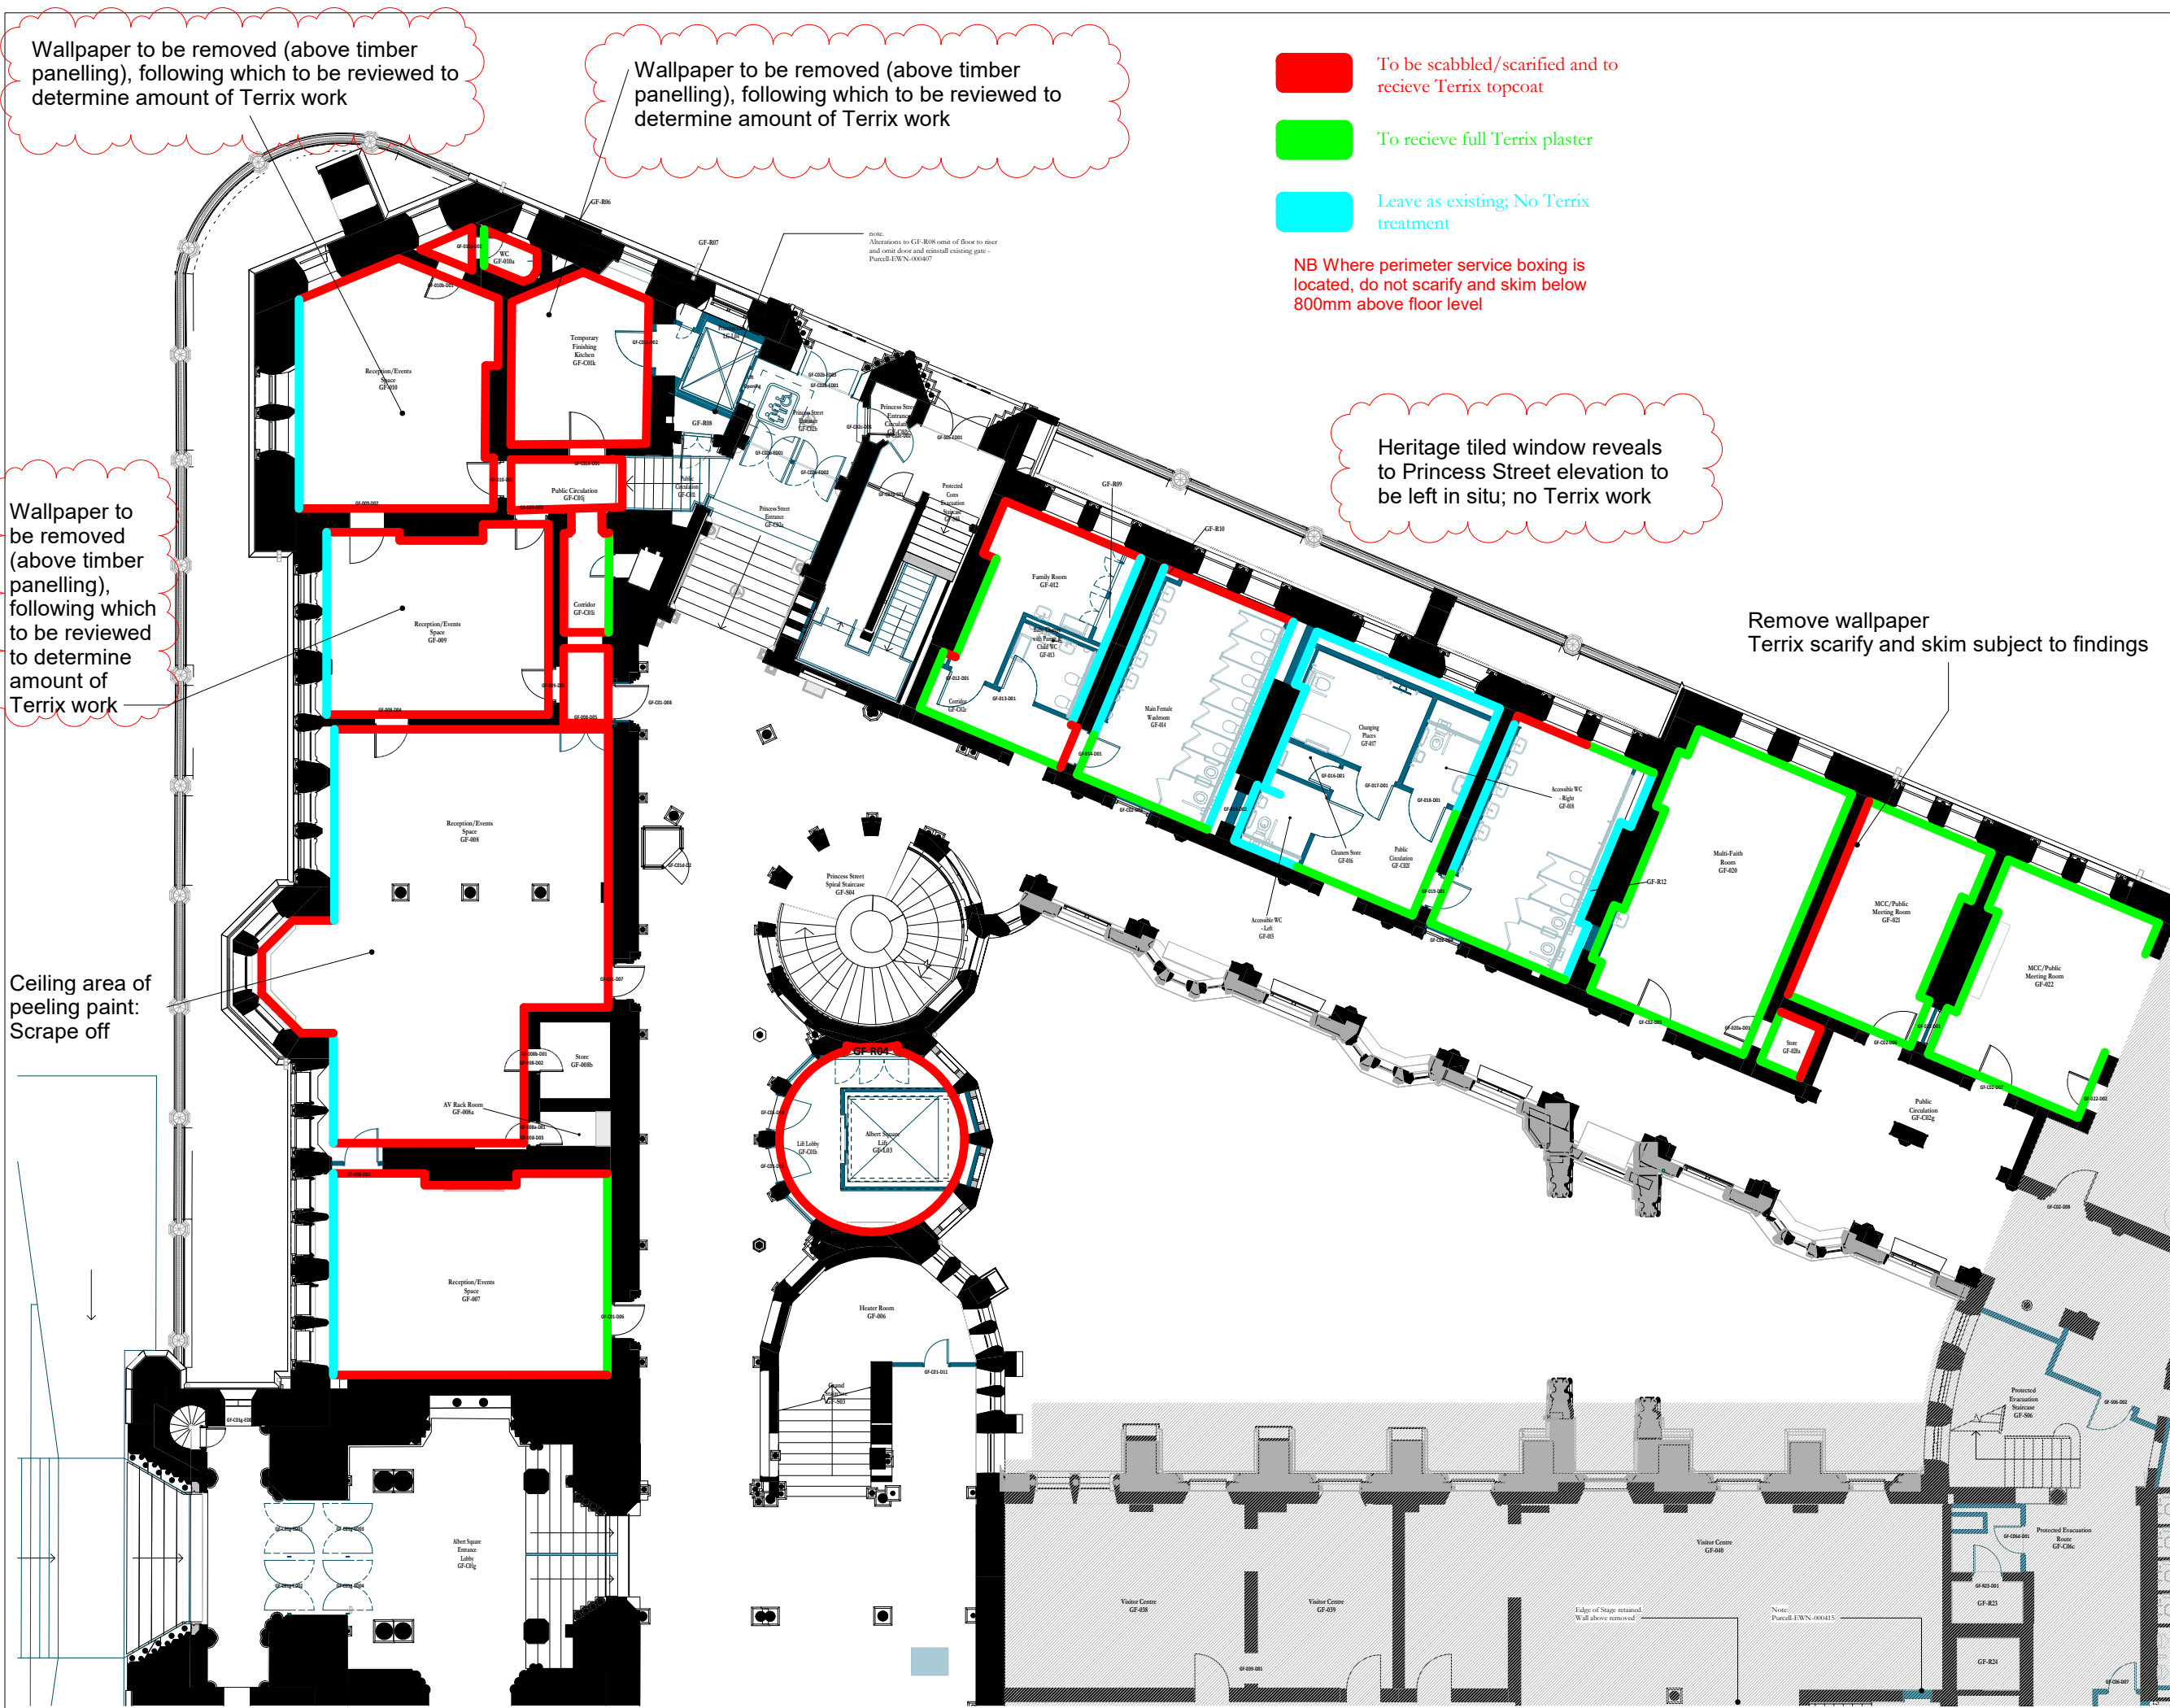

Scale Bars to be used as guidance only - refer to sheet size below

|        |      |      |      |      |      |      |      |      |      |       |
|--------|------|------|------|------|------|------|------|------|------|-------|
| 1:100  | 1000 | 2000 | 3000 | 4000 | 5000 | 6000 | 7000 | 8000 | 9000 | 10000 |
| 1:200  | 500  | 1000 | 1500 | 2000 | 2500 | 3000 | 3500 | 4000 | 4500 | 5000  |
| 1:500  | 100  | 200  | 300  | 400  | 500  | 600  | 700  | 800  | 900  | 1000  |
| 1:1250 | 20   | 40   | 60   | 80   | 100  | 120  | 140  | 160  | 180  | 200   |

Notes:  
Drawings are based on survey data and may not accurately represent what is physically present.  
Do not scale from this drawing. All dimensions are to be verified on site before proceeding with the work.  
All dimensions are in millimeters unless noted otherwise.  
Purcell shall be notified in writing of any discrepancies.

Key Plan

|       |            |          |       |                    |
|-------|------------|----------|-------|--------------------|
| 02    | 24/02/2023 | AB       | MJBS  | As revision clouds |
| 01    | 28/03/2022 | AB       | MJBS  | Amended for Terrix |
| -     | 29/01/2021 |          |       | First Issue        |
| ISSUE | DATE       | APPROVED | DRAWN | DESCRIPTION        |



OUR TOWN HALL PROJECT



PURCELL

Project Office, Room 308, Town Hall, MANCHESTER M60 2L1  
+44 (0) 7970 097 432  
www.purcelluk.com

|                |                                  |
|----------------|----------------------------------|
| PROJECT STATUS | RIBA STAGE 5                     |
| CLIENT         | Manchester City Council          |
| PROJECT        | OUR TOWN HALL                    |
| DRAWING TITLE  | PLASTER REMOVAL LEVEL GF - NORTH |
| SIZE & SCALE   | A1: 1 : 100                      |
| DRAWING STATUS | For Construction                 |
| JOB NUMBER     | 236959                           |
| DRAWING NO.    | OTH-PUR-TH-GF-SKE-A-0584         |
| REV            | 02                               |

© PURCELL 2019. PURCELL IS THE TRADING NAME OF PURCELL ARCHITECTURE LTD.

GA PLAN PROPOSED LEVEL GF - Plaster Removal Plan - 0584  
1 : 100