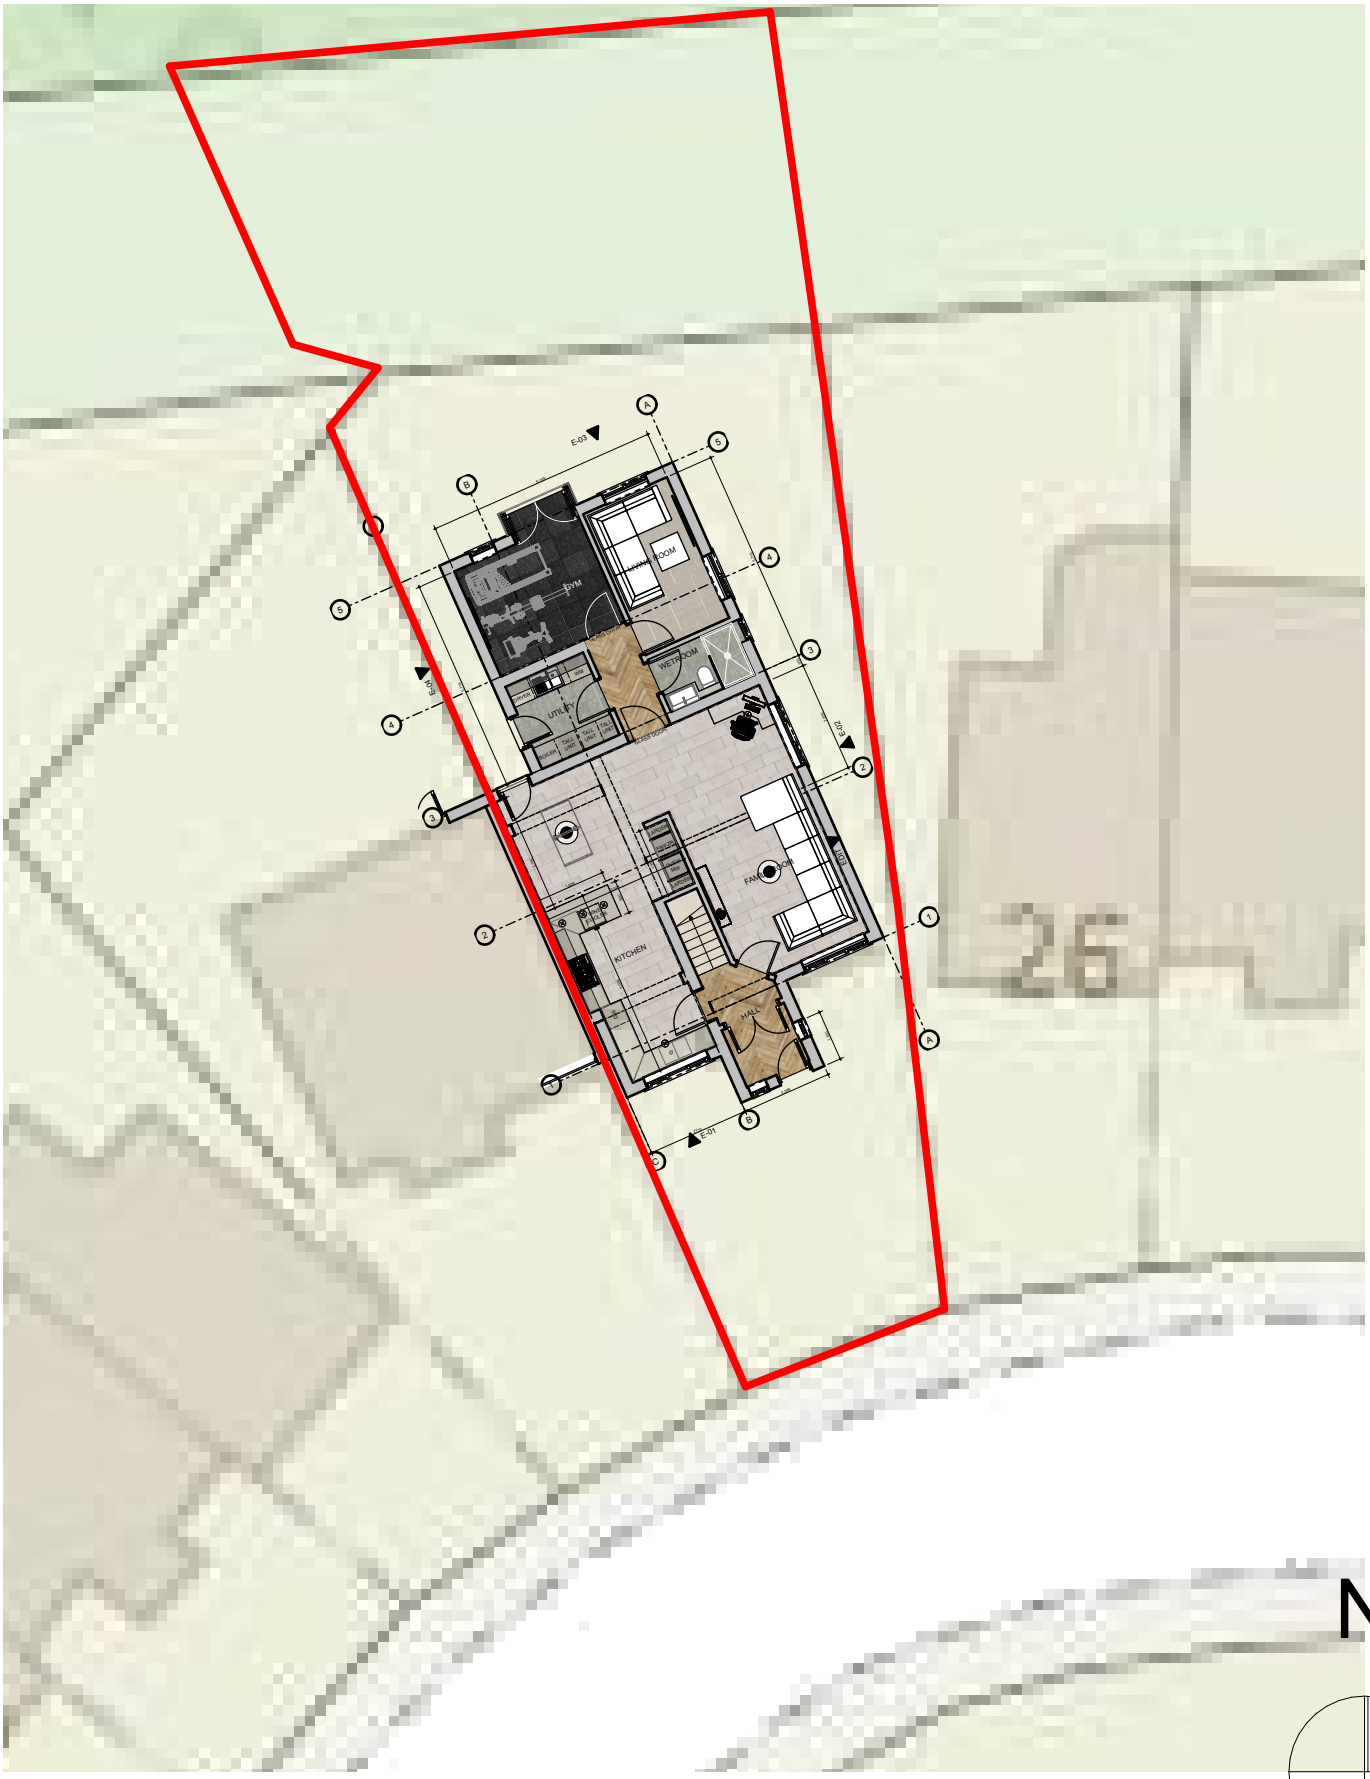

CLIENT:	SITE LOCATION:			
LYDIA KINGSLEY	**28 CHELSFIELD GROVE MANCHESTER M21 7SU**			
DWG TITLE:	DWG No:	STATUS: CONCEPT		
Site Plan Proposed	A.02.1	Rev:	DATE:29/01/2024	SCALE @ A4: 1:200

SHIELSDESIGN
ARCHITECTURE & INTERIORS

SCALEBAR: 1:50(2CM=1M) 1:100(1CM=1M) 1:200(1CM=2M) 1:500(1CM=5M)

☏ 07931906057 http://www.shielsdesign.com studio@shielsdesign.com © SHIELS DESIGN LTD All rights reserved

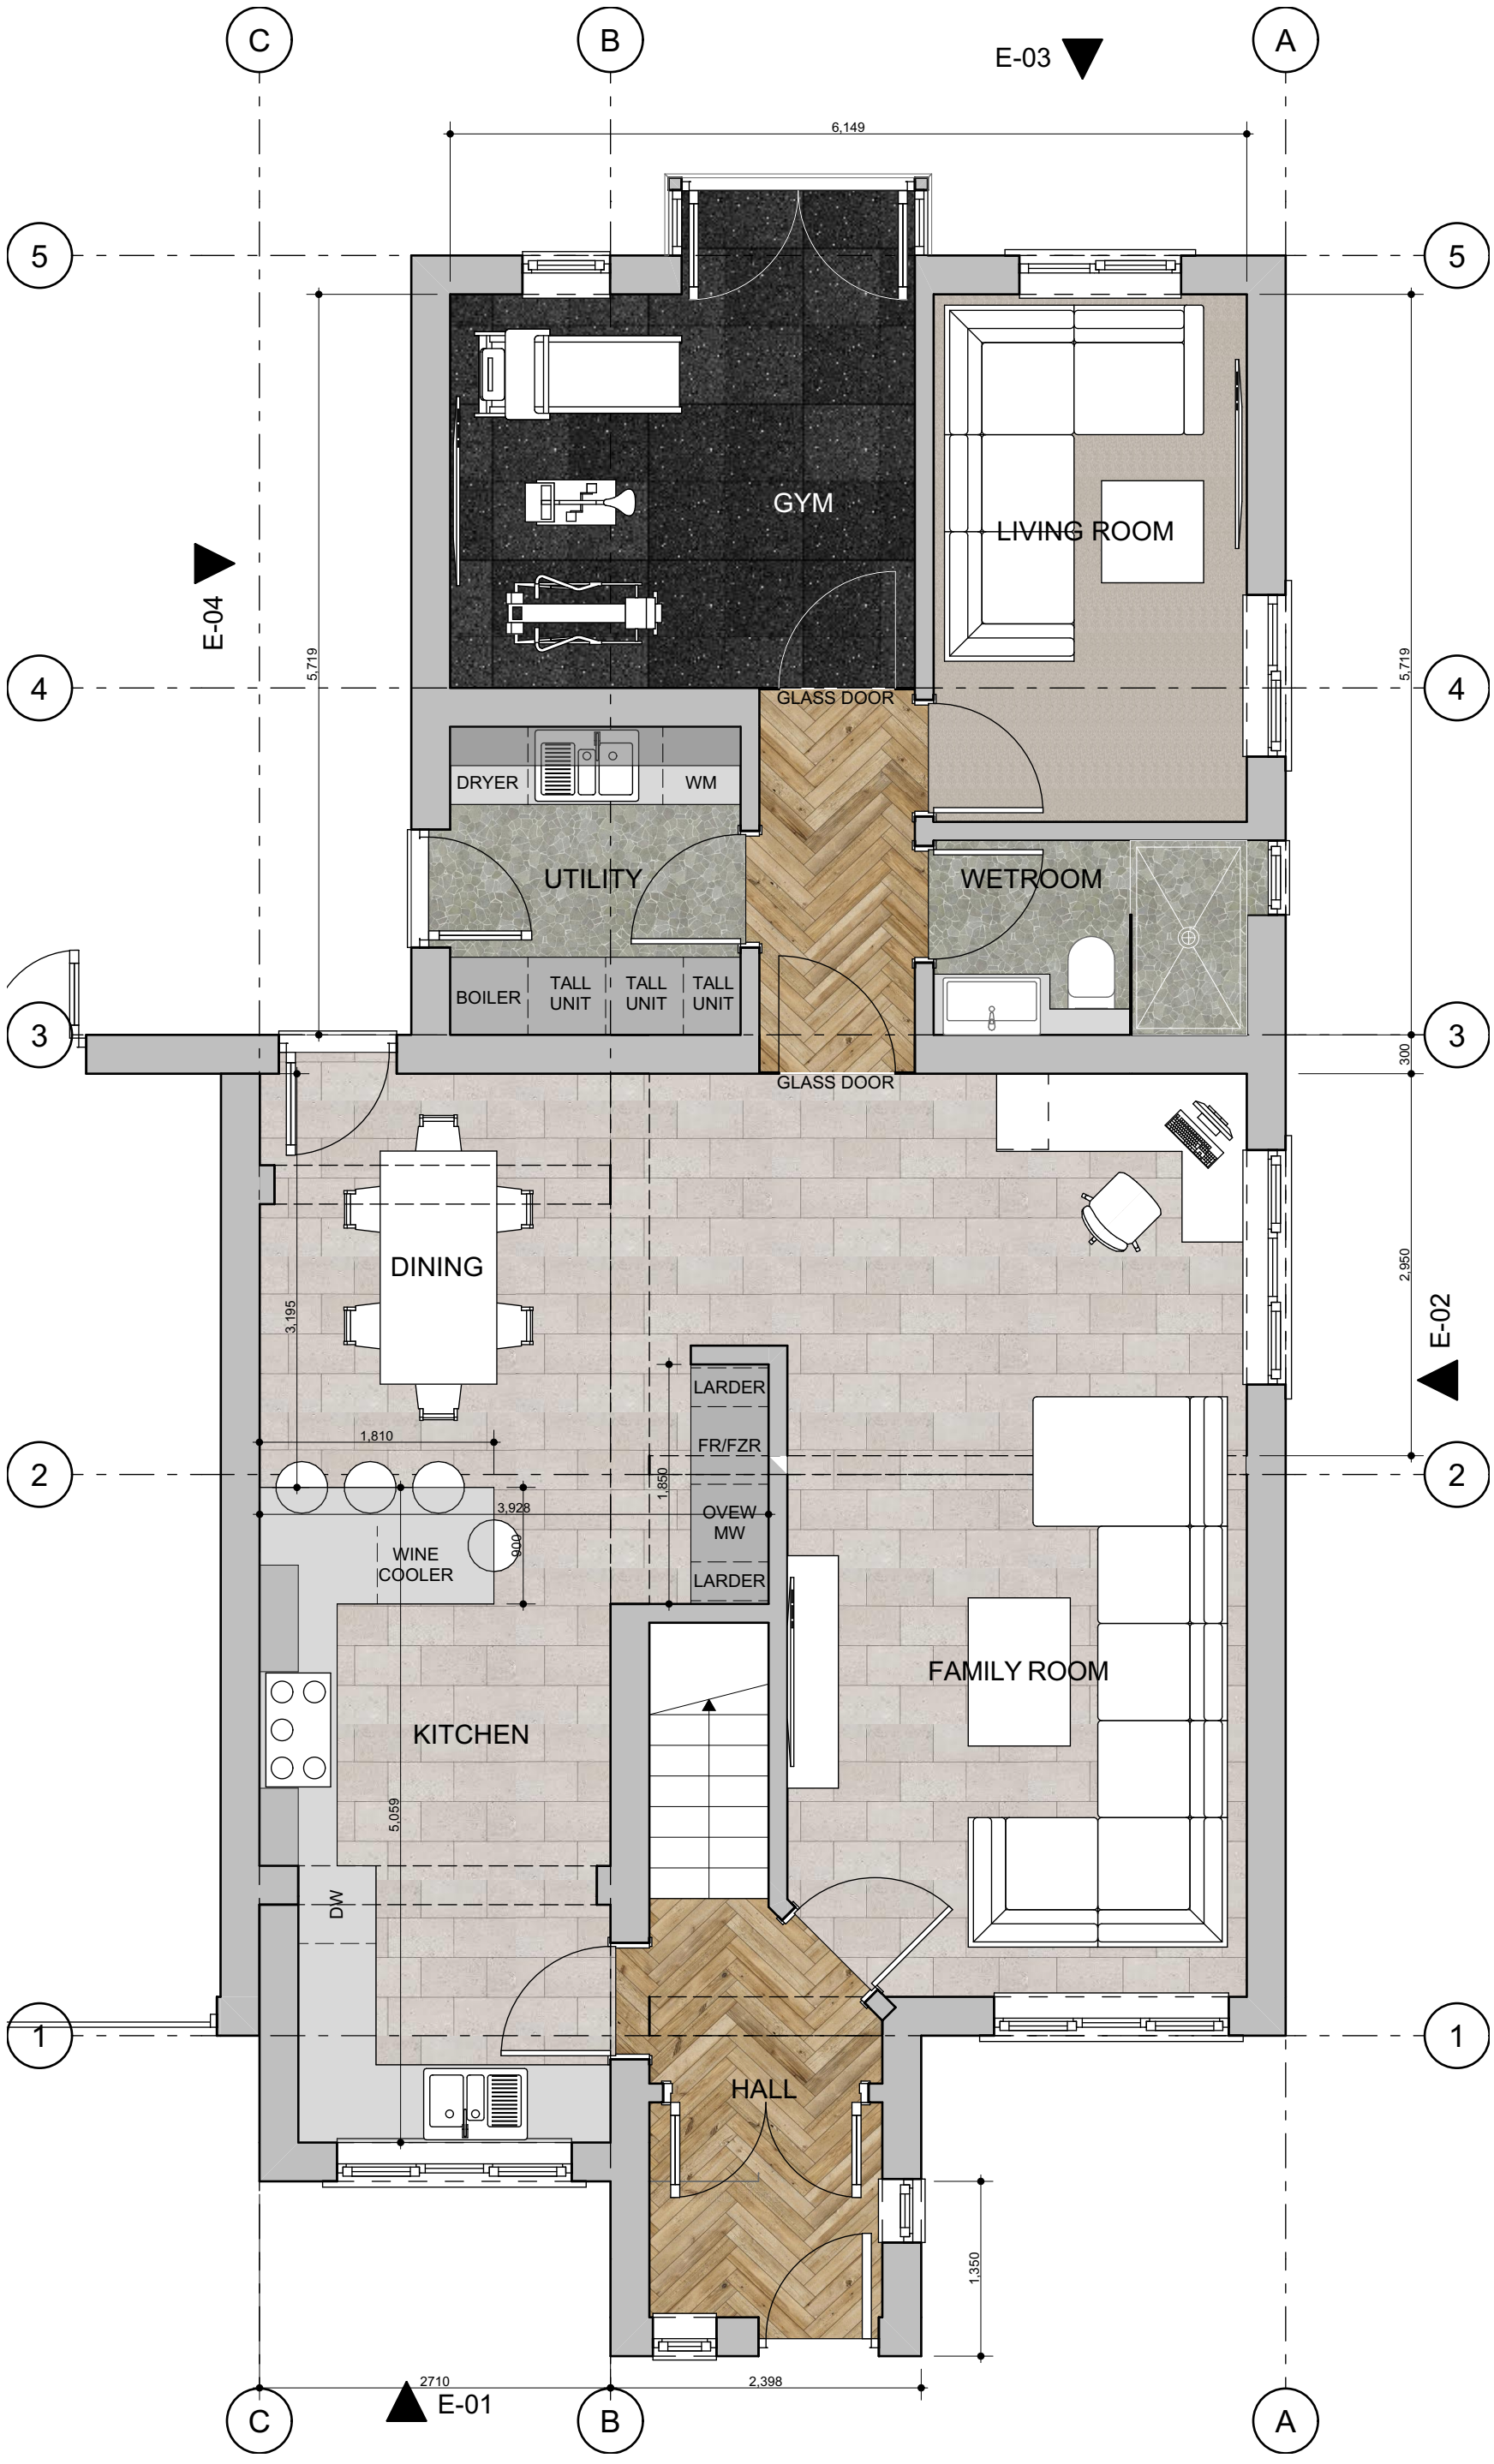

CLIENT: LYDIA KINGSLEY

SITE LOCATION: 28 CHELSFIELD GROVE MANCHESTER M21 7SU

SHIELSDESIGN ARCHITECTURE & INTERIORS

DWG TITLE: **Ground Floor** Proposed

DWG No: A.02.2

STATUS: PLANNING

Rev: A DATE:29/01/2024 SCALE @ A3: 1:50

SCALEBAR: 1:50(2CM=1M) 1:100(1CM=1M) 1:200(1CM=2M) 1:500(1CM=5M)

REV A: 230621 VERSION 2

07931906057 http://www.shielsdesign.com studio@shielsdesign.com
© SHIELS DESIGN LTD All rights reserved

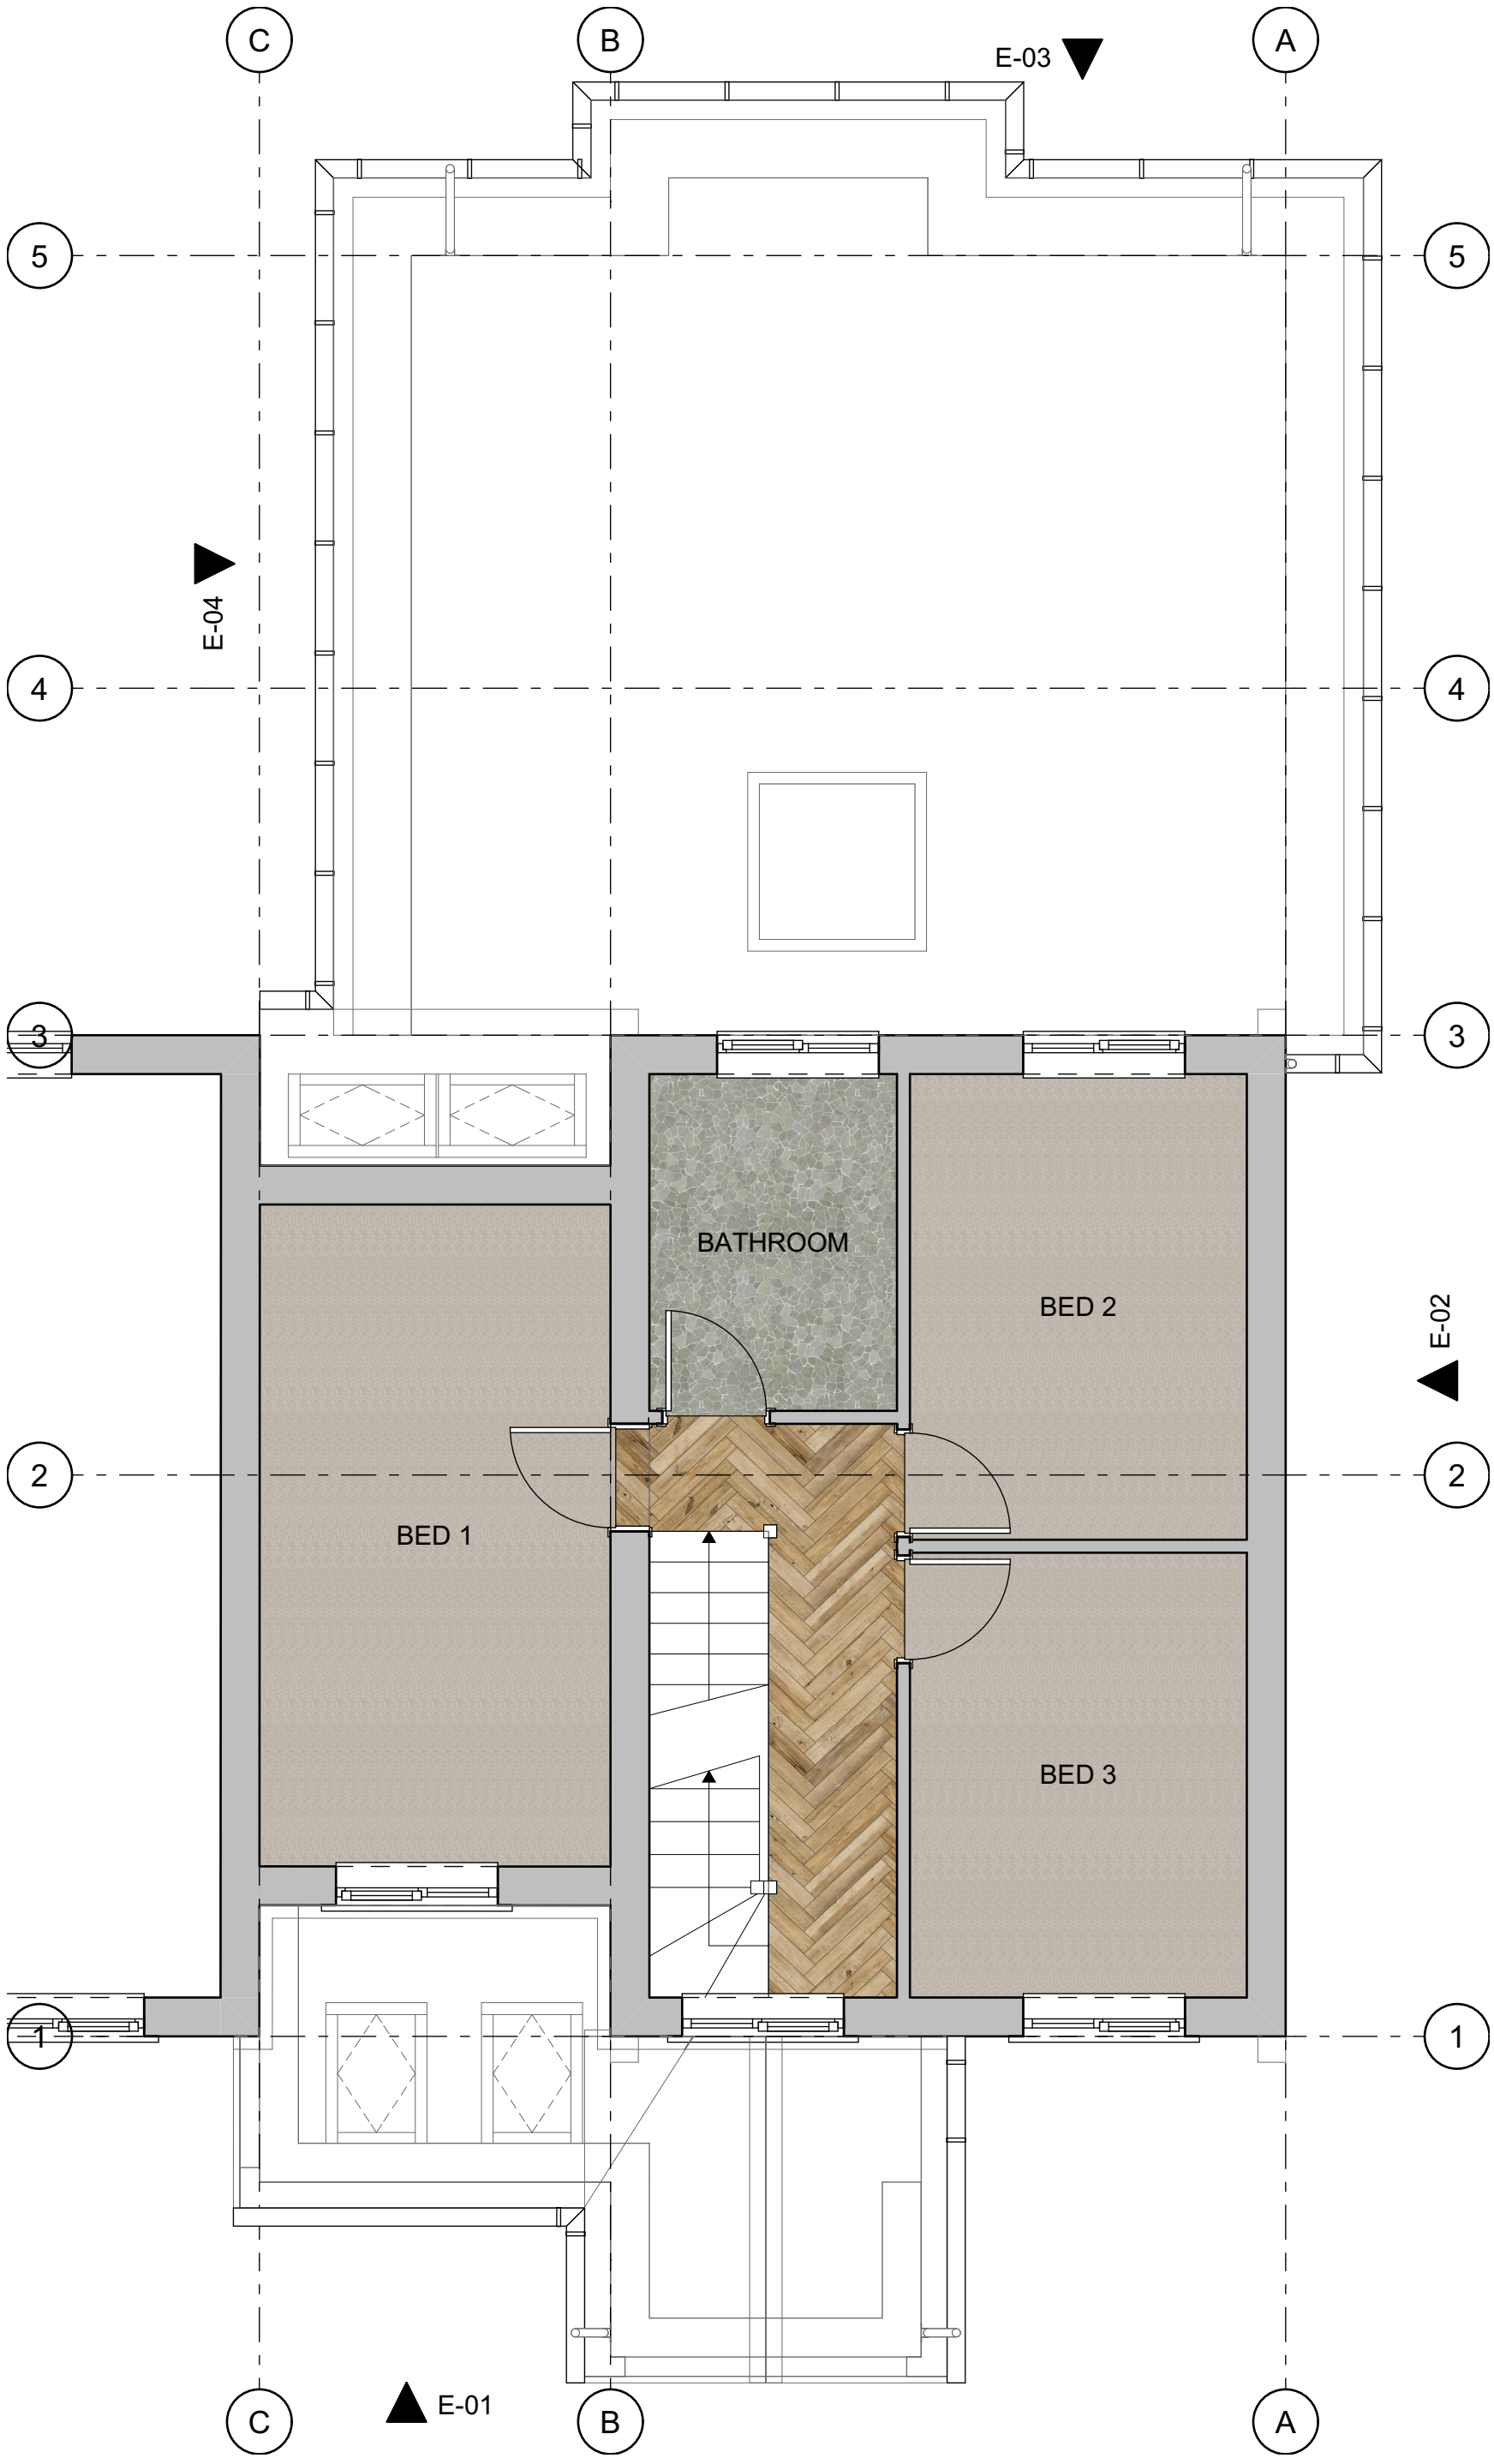

CLIENT: LYDIA KINGSLEY

SITE LOCATION: 28 CHELSFIELD GROVE MANCHESTER M21 7SU

SHIELSDESIGN ARCHITECTURE & INTERIORS

DWG TITLE: **First Floor** Proposed

DWG No: A.02.3

STATUS: PLANNING

Rev:

DATE:29/01/2024 SCALE @ A3: 1:50

SCALEBAR: 1:50(2CM=1M) 1:100(1CM=1M) 1:200(1CM=2M) 1:500(1CM=5M)

07931906057 http://www.shielsdesign.com studio@shielsdesign.com
© SHIELS DESIGN LTD All rights reserved

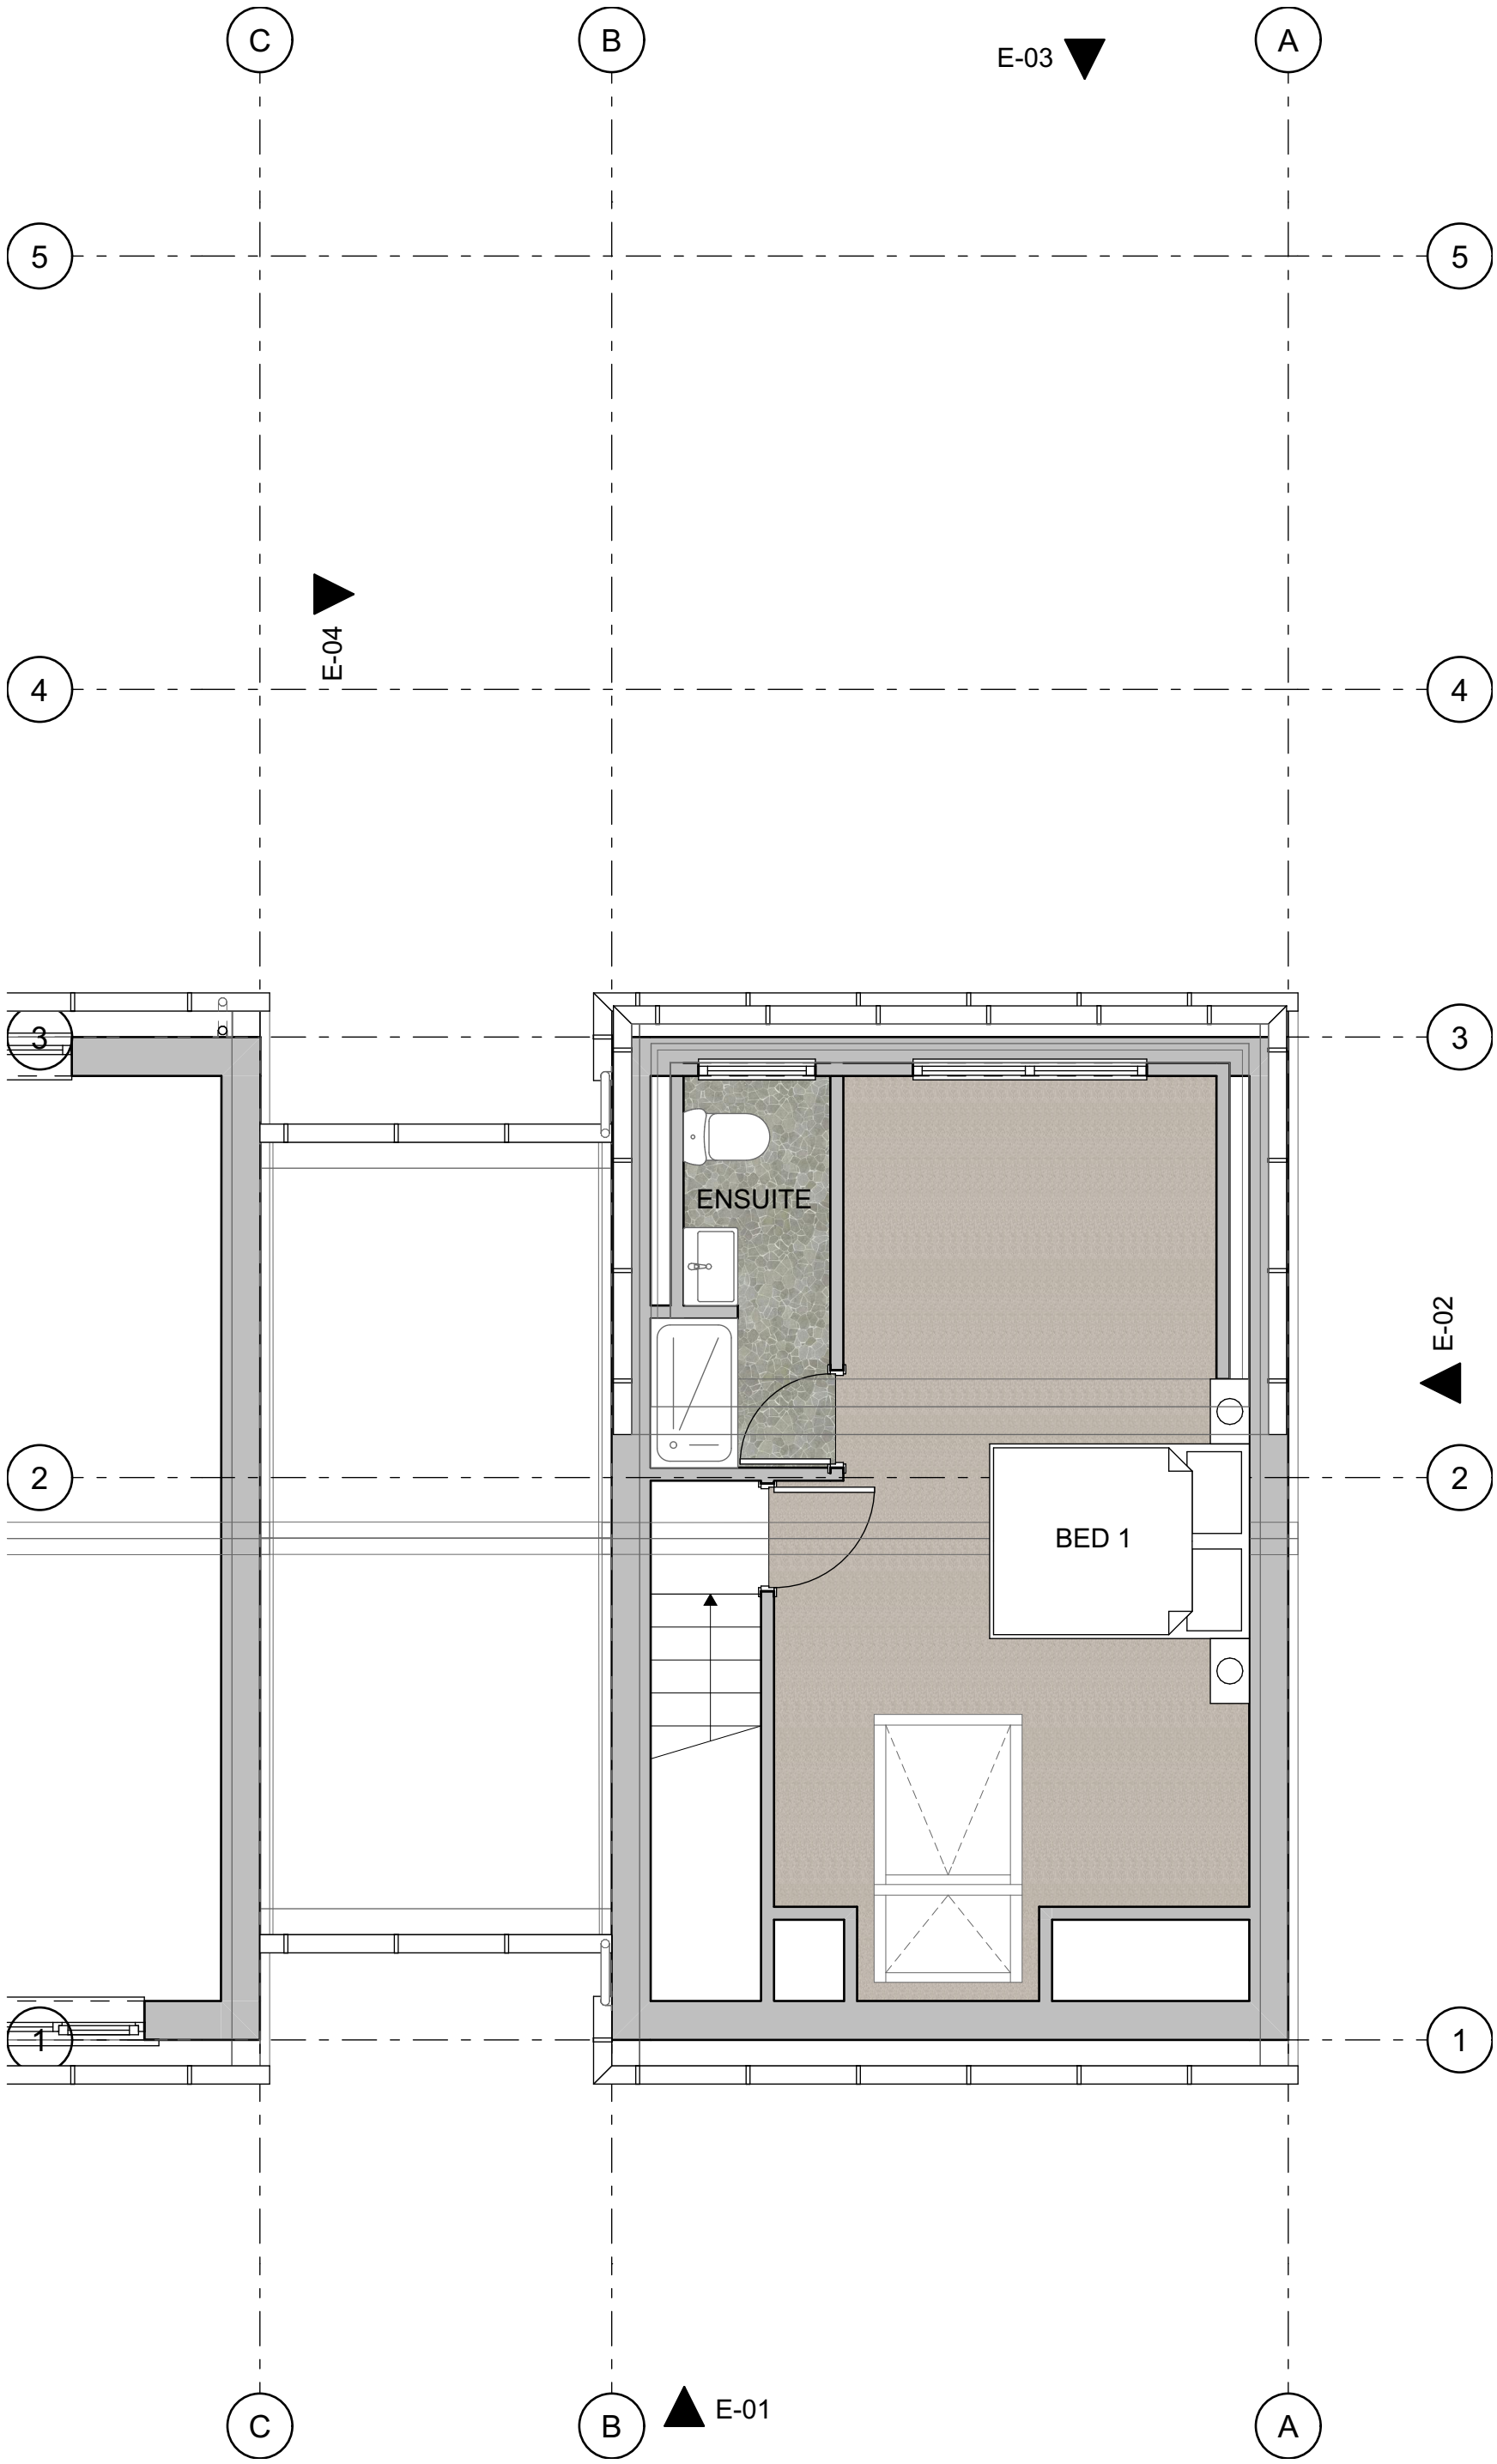

CLIENT:
LYDIA KINGSLEY

SITE LOCATION:
28 CHELSFIELD GROVE MANCHESTER M21 7SU

SHIELSDESIGN
ARCHITECTURE & INTERIORS

DWG TITLE:
2ND FLOOR Proposed

DWG No: A.02.4

STATUS: PLANNING
Rev:
DATE:29/01/2024
SCALE @ A3: 1:50

SCALEBAR: 1:50(2CM=1M) 1:100(1CM=1M) 1:200(1CM=2M) 1:500(1CM=5M)

☏ 07931906057 http://www.shielsdesign.com studio@shielsdesign.com
© SHIELS DESIGN LTD All rights reserved

1
-

North Elevation
1:100

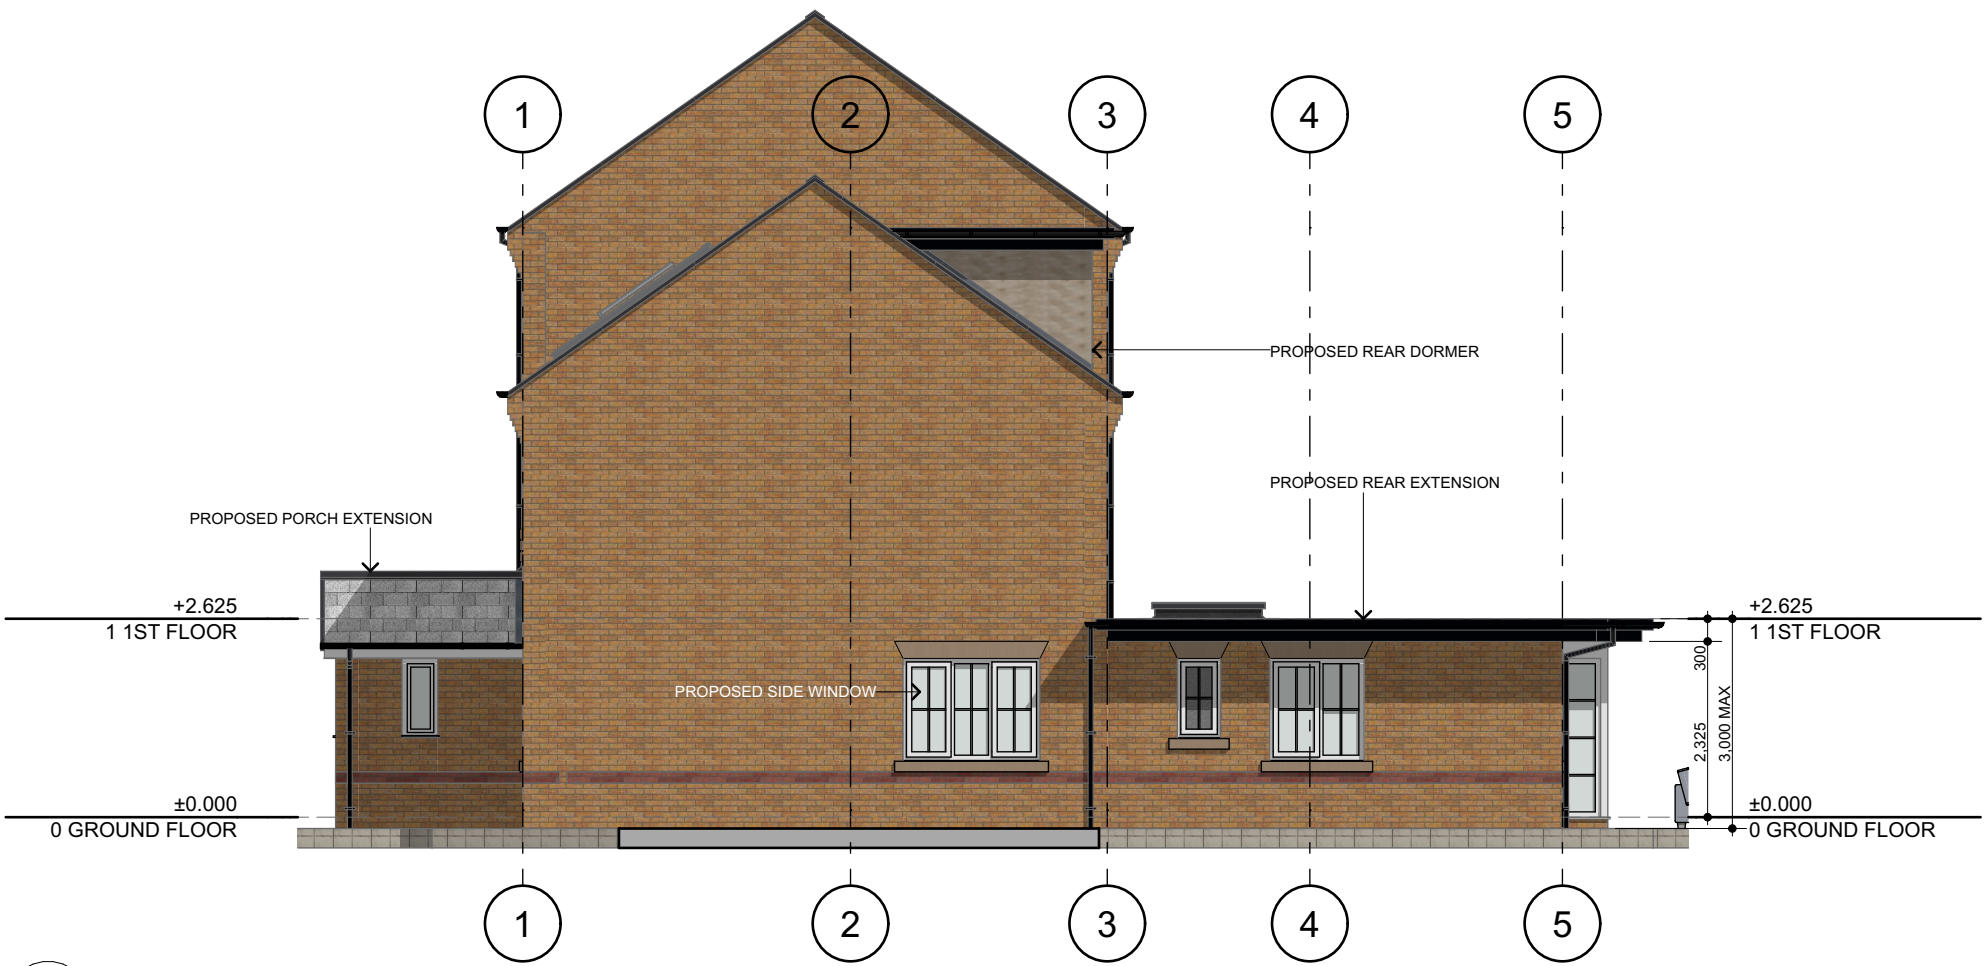

2
-

East Elevation
1:100

CLIENT:	SITE LOCATION:			
LYDIA KINGSLEY	**28 CHELSFIELD GROVE MANCHESTER M21 7SU**			
DWG TITLE:	DWG No:	STATUS: PLANNING		
Elevations Proposed	A.02.5	Rev:	DATE:29/01/2024	SCALE @ A3: 1:100

SHIELSDESIGN
ARCHITECTURE & INTERIORS

SCALEBAR: 1:50(2CM=1M) 1:100(1CM=1M) 1:200(1CM=2M) 1:500(1CM=5M)

☏ 07931906057 http://www.shielsdesign.com studio@shielsdesign.com © SHIELS DESIGN LTD All rights reserved

1
-

South Elevation
1:100

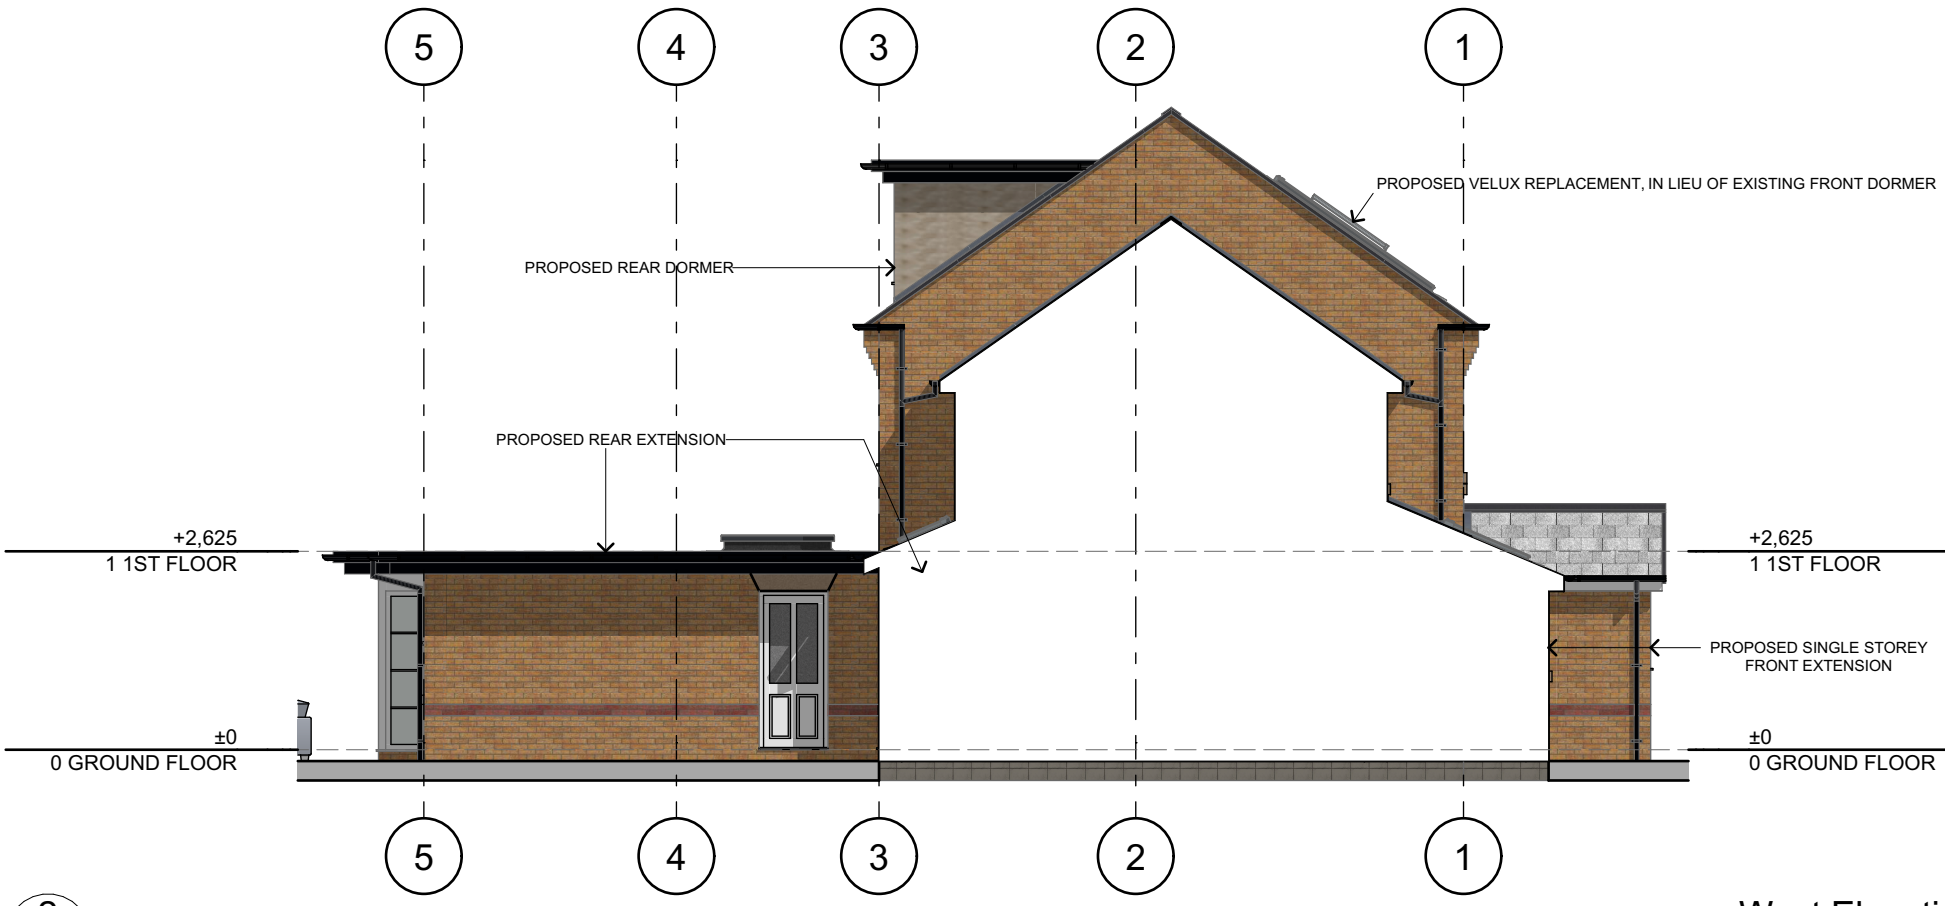

2
-

West Elevation
1:100

CLIENT:	SITE LOCATION:			
LYDIA KINGSLEY	**28 CHELSFIELD GROVE MANCHESTER M21 7SU**			
DWG TITLE:	DWG No:	STATUS: PLANNING		
Elevations Proposed	A.02.6	Rev:	DATE:29/01/2024	SCALE @ A3: 1:100

SHIELSDESIGN
ARCHITECTURE & INTERIORS

SCALEBAR: 1:50(2CM=1M) 1:100(1CM=1M) 1:200(1CM=2M) 1:500(1CM=5M)

☎ 07931906057 http://www.shielsdesign.com studio@shielsdesign.com © SHIELS DESIGN LTD All rights reserved