
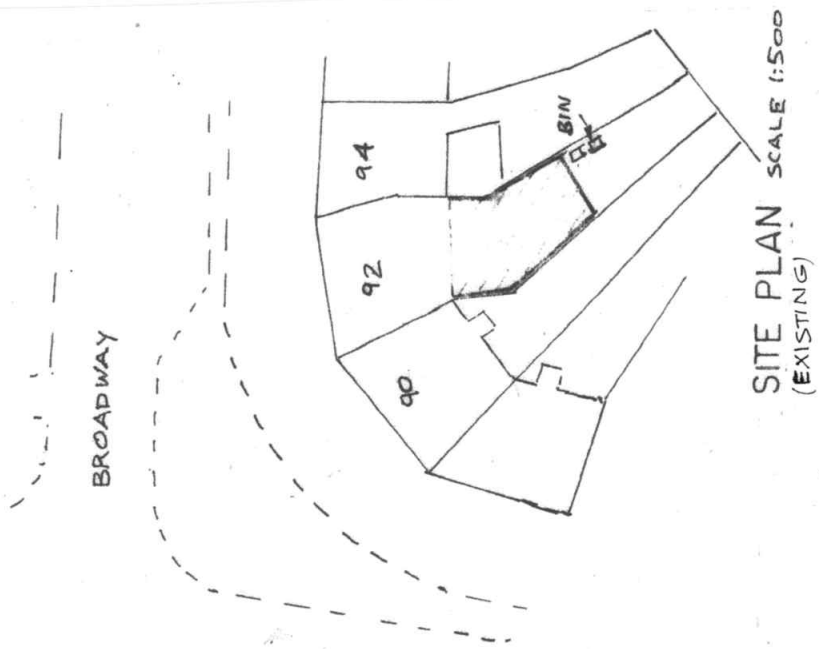
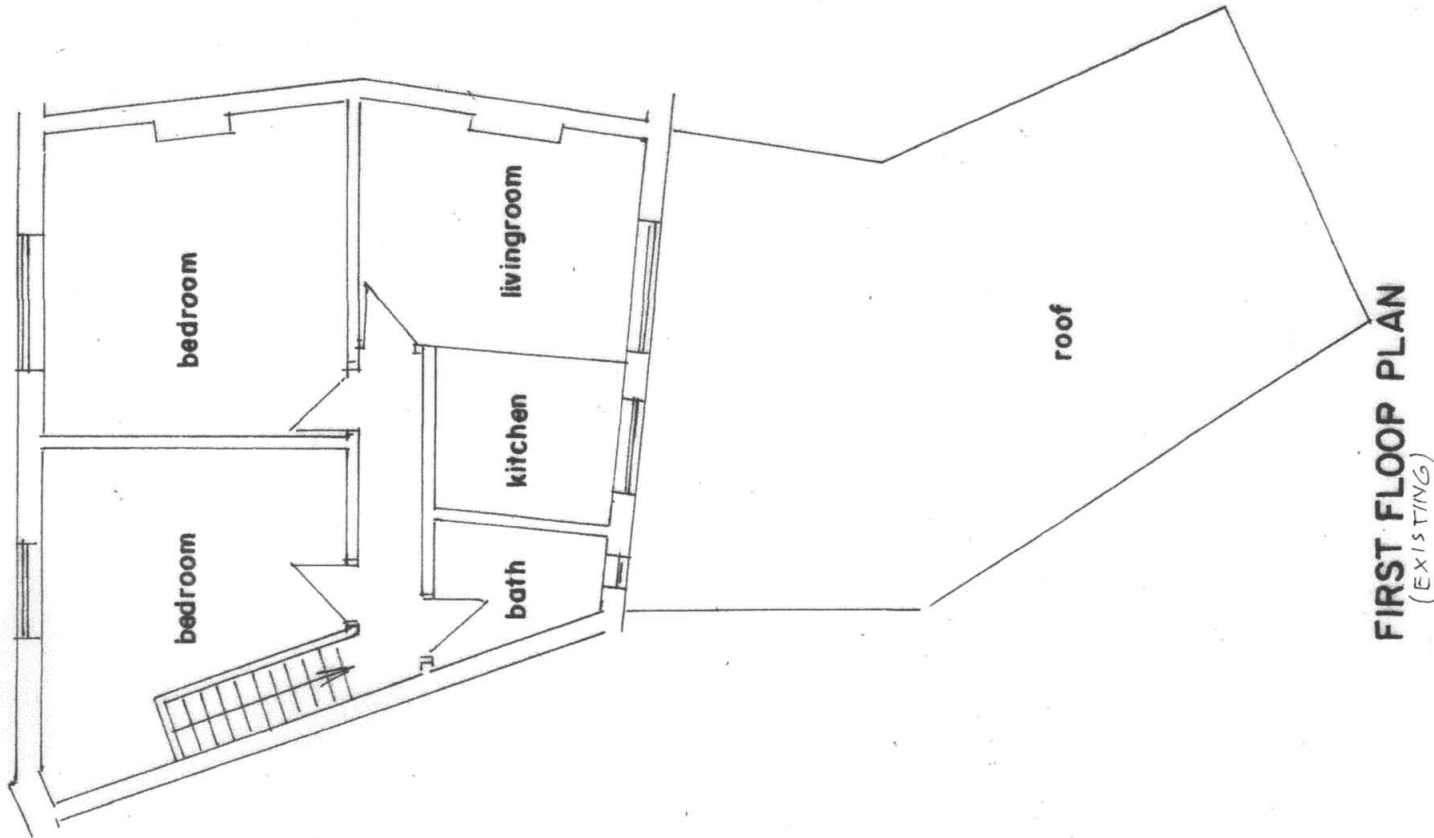


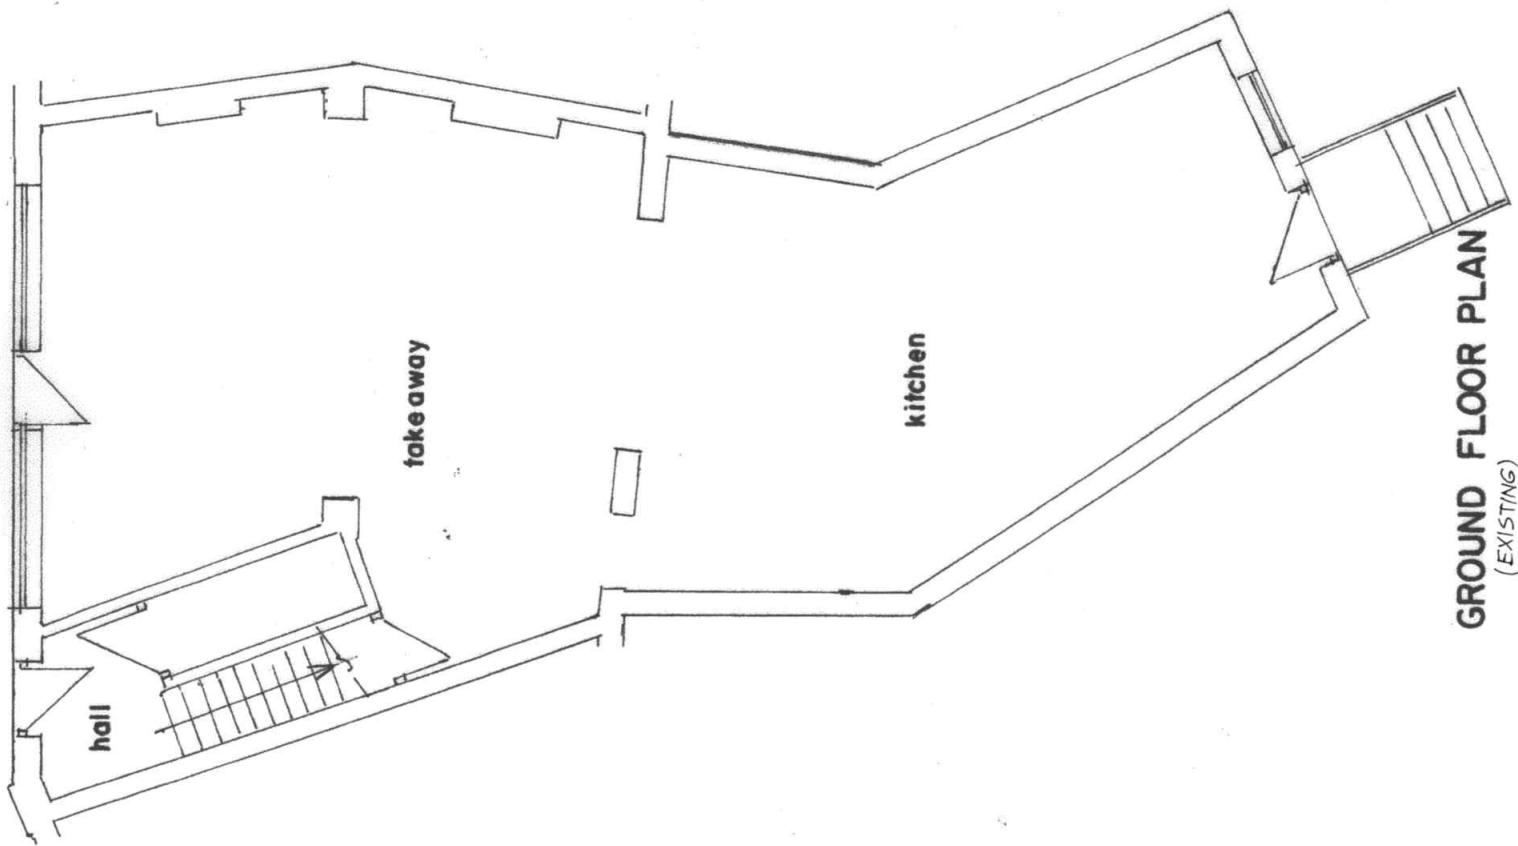

BUILDING DESIGN SERVICES

M. FAROOQ

418 Bury Road Rochdale OL11 5EU.

Tel: 01706 712231 Mob: 07967605763

PROPOSED FIRST FLOOR REAR EXTENSION AT
92 BROADWAY NEW MOSTON MANCHSTER M40 3WQ

For: Mr MOHAMMAD KAMRAN

Plan

Scale 1:100

A 2047/1