
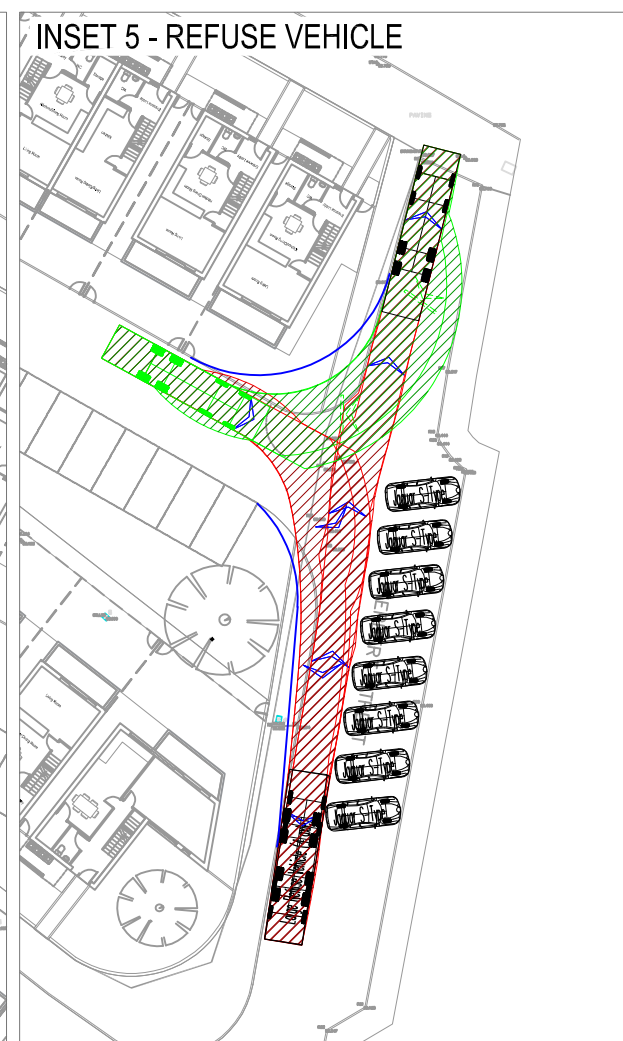
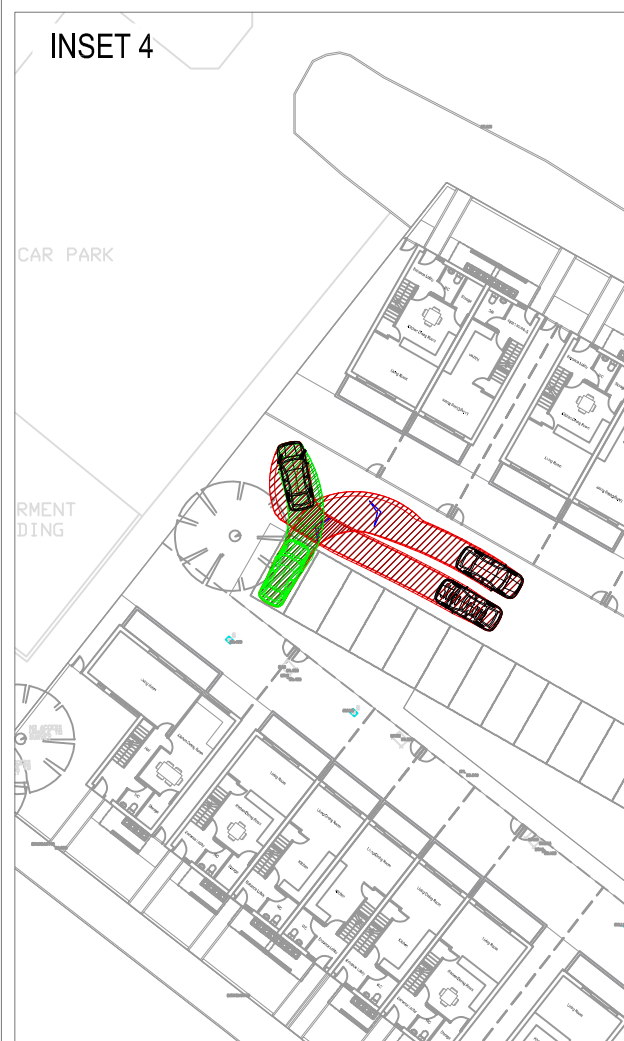
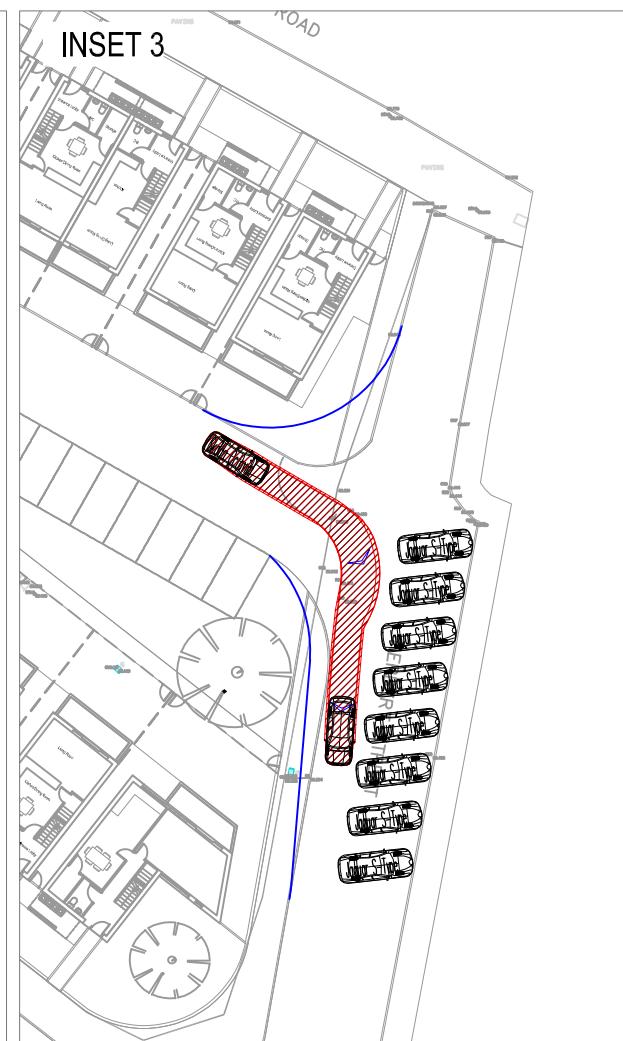
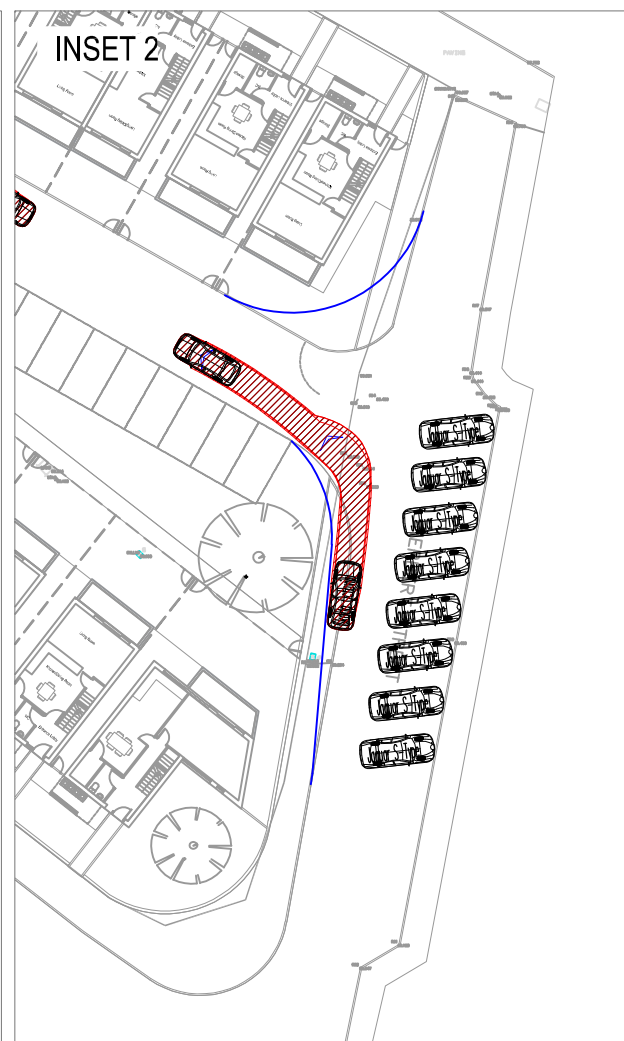
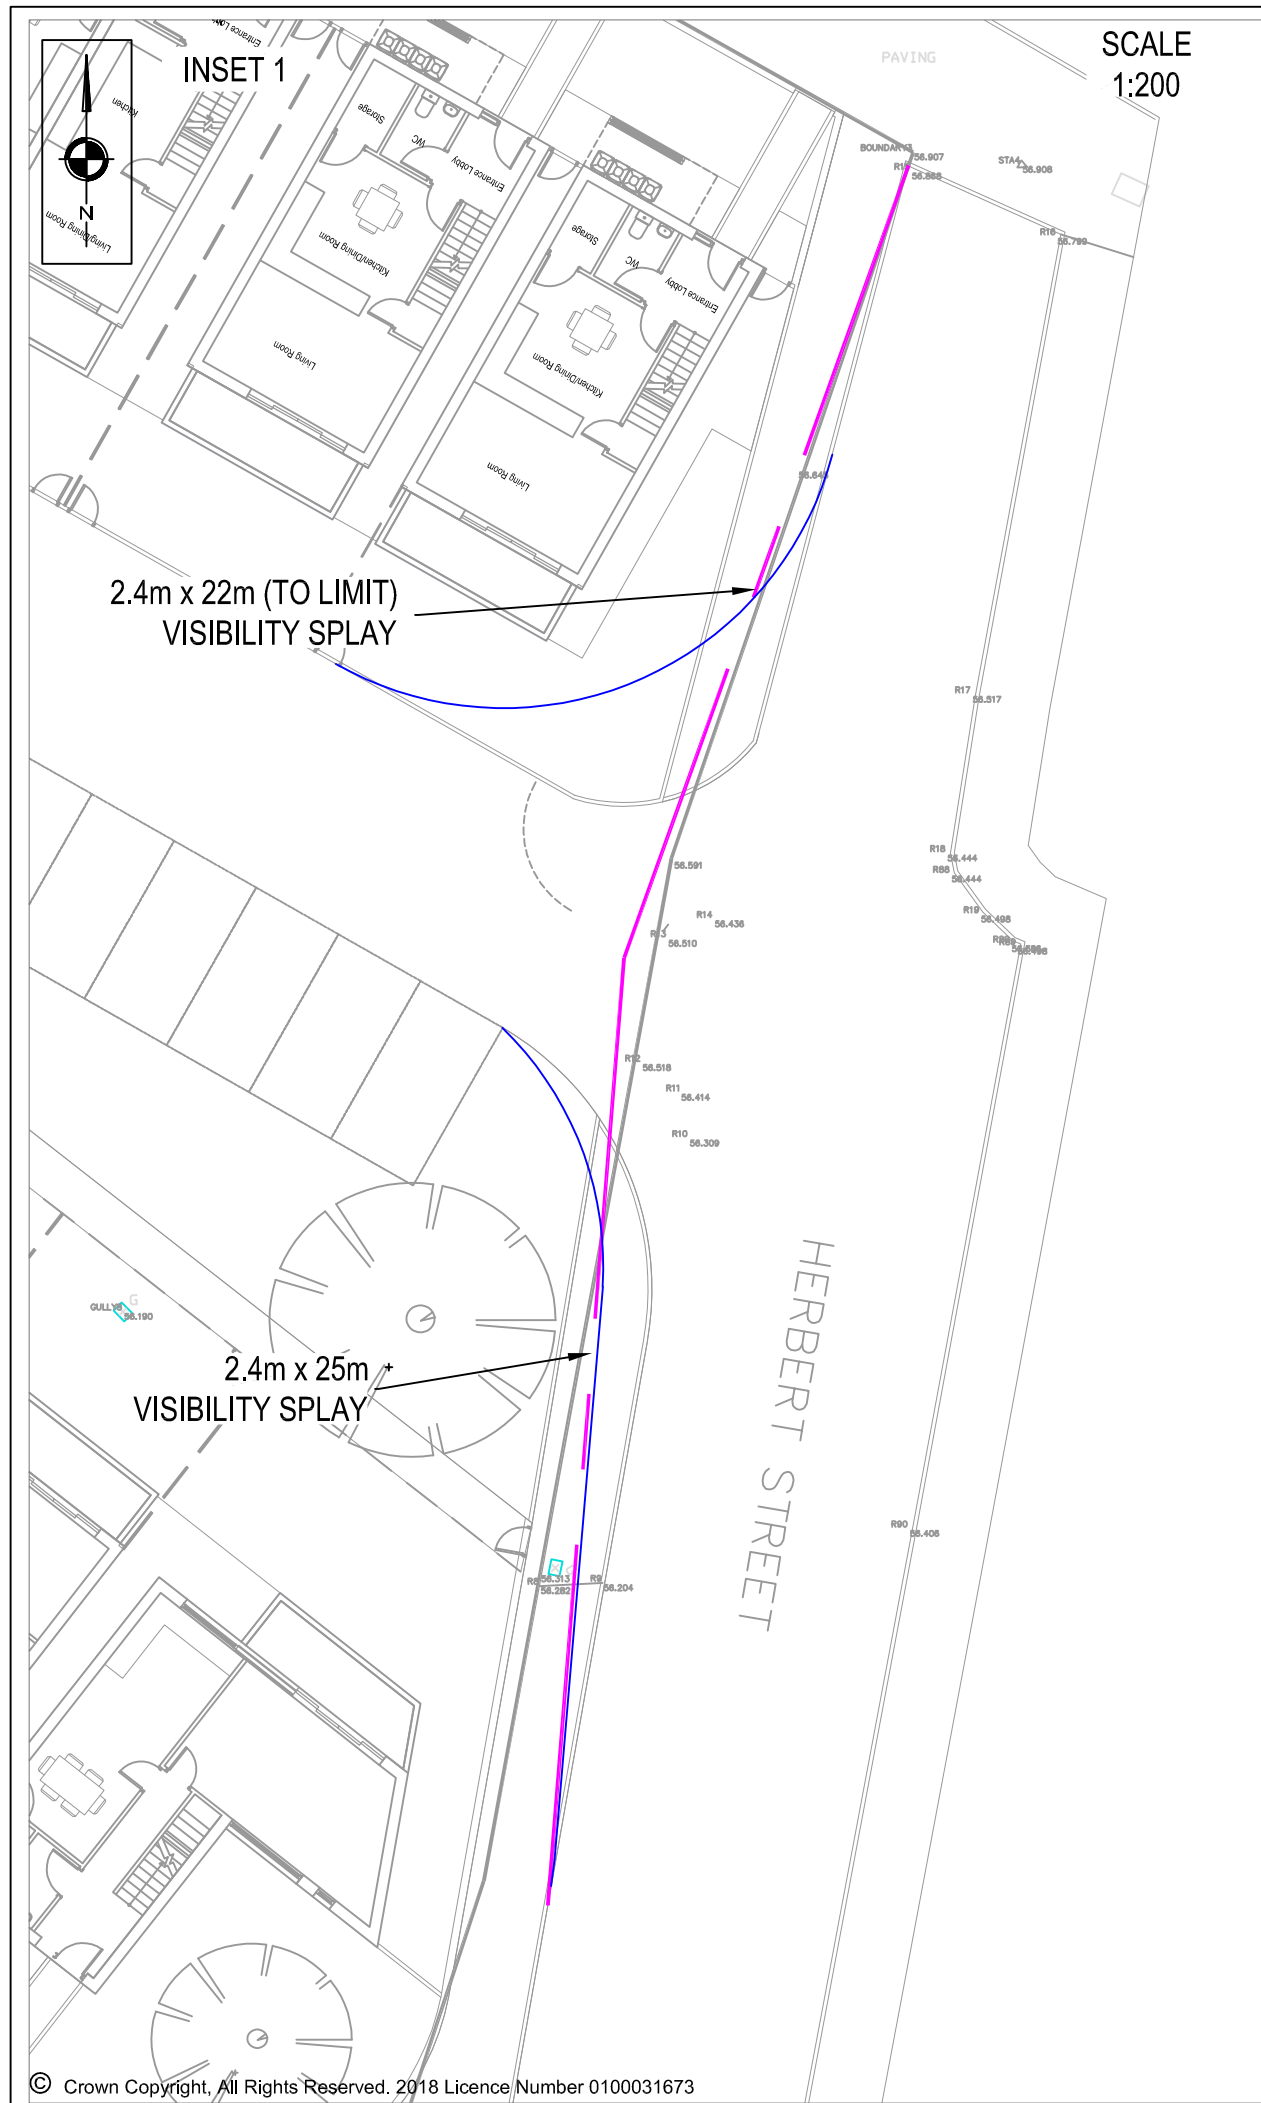
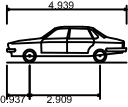
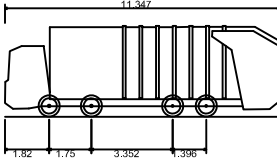


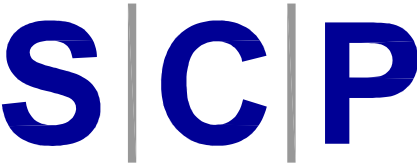

NOTES			
 Jaguar S-Type Overall Length 4.939m Overall Width 1.878m Overall Body Height 1.474m Min Body Ground Clearance 0.259m Max Track Width 1.544m Lock to lock time 4.00s Kerb to Kerb Turning Radius 6.000m			
 Large Refuse Vehicle (4 axle) Overall Length 11.347m Overall Width 2.500m Overall Body Height 3.751m Min Body Ground Clearance 0.304m Track Width 2.500m Lock to lock time 6.00s Wall to Wall Turning Radius 11.330m			
REVISIONS			
REV	DESCRIPTION	DATE	BY
-	-	-	-
 Transportation Planning : Infrastructure Design Colwyn Chambers, 19 York Street, Manchester, M2 3BA, Tel 0161 832 4400, www.scptransport.co.uk, Email info@scptransport.co.uk			
Client Name:			
STUDIO TASHKEEL LTD			
Project Title:			
HERBERT STREET, CHEETHAM HILL			
Drawing Title:			
VISIBILITY SPLAY + SWEEP PATH ANALYSIS			
Drawn By:		Date:	
MC		07.07.2020	
Checked:		Scale:	
MD		1:500 @ A3 UNLESS AS SHOWN	
Status:		Approved/Unapproved:	
PLANNING		-	
Drawing No.			Rev.
SCP/190940/F01			-