

All dimensions are in millimetres unless stated otherwise. No dimensions to be included on site prior to construction.



Any discrepancies between drawings and site conditions are to be reported to the architect manager.

This drawing is to be used in conjunction with all relevant Structural specifications.

Mechanical & Electrical Engineers drawings and specifications.

© COPYRIGHT
This drawing is the property of Obi Property Ltd and no licence or assignment of any kind has been, or is, granted to any third party without the prior written consent of Obi Property Ltd.

provision of copies or originals of the drawings or otherwise unless otherwise agreed in writing.

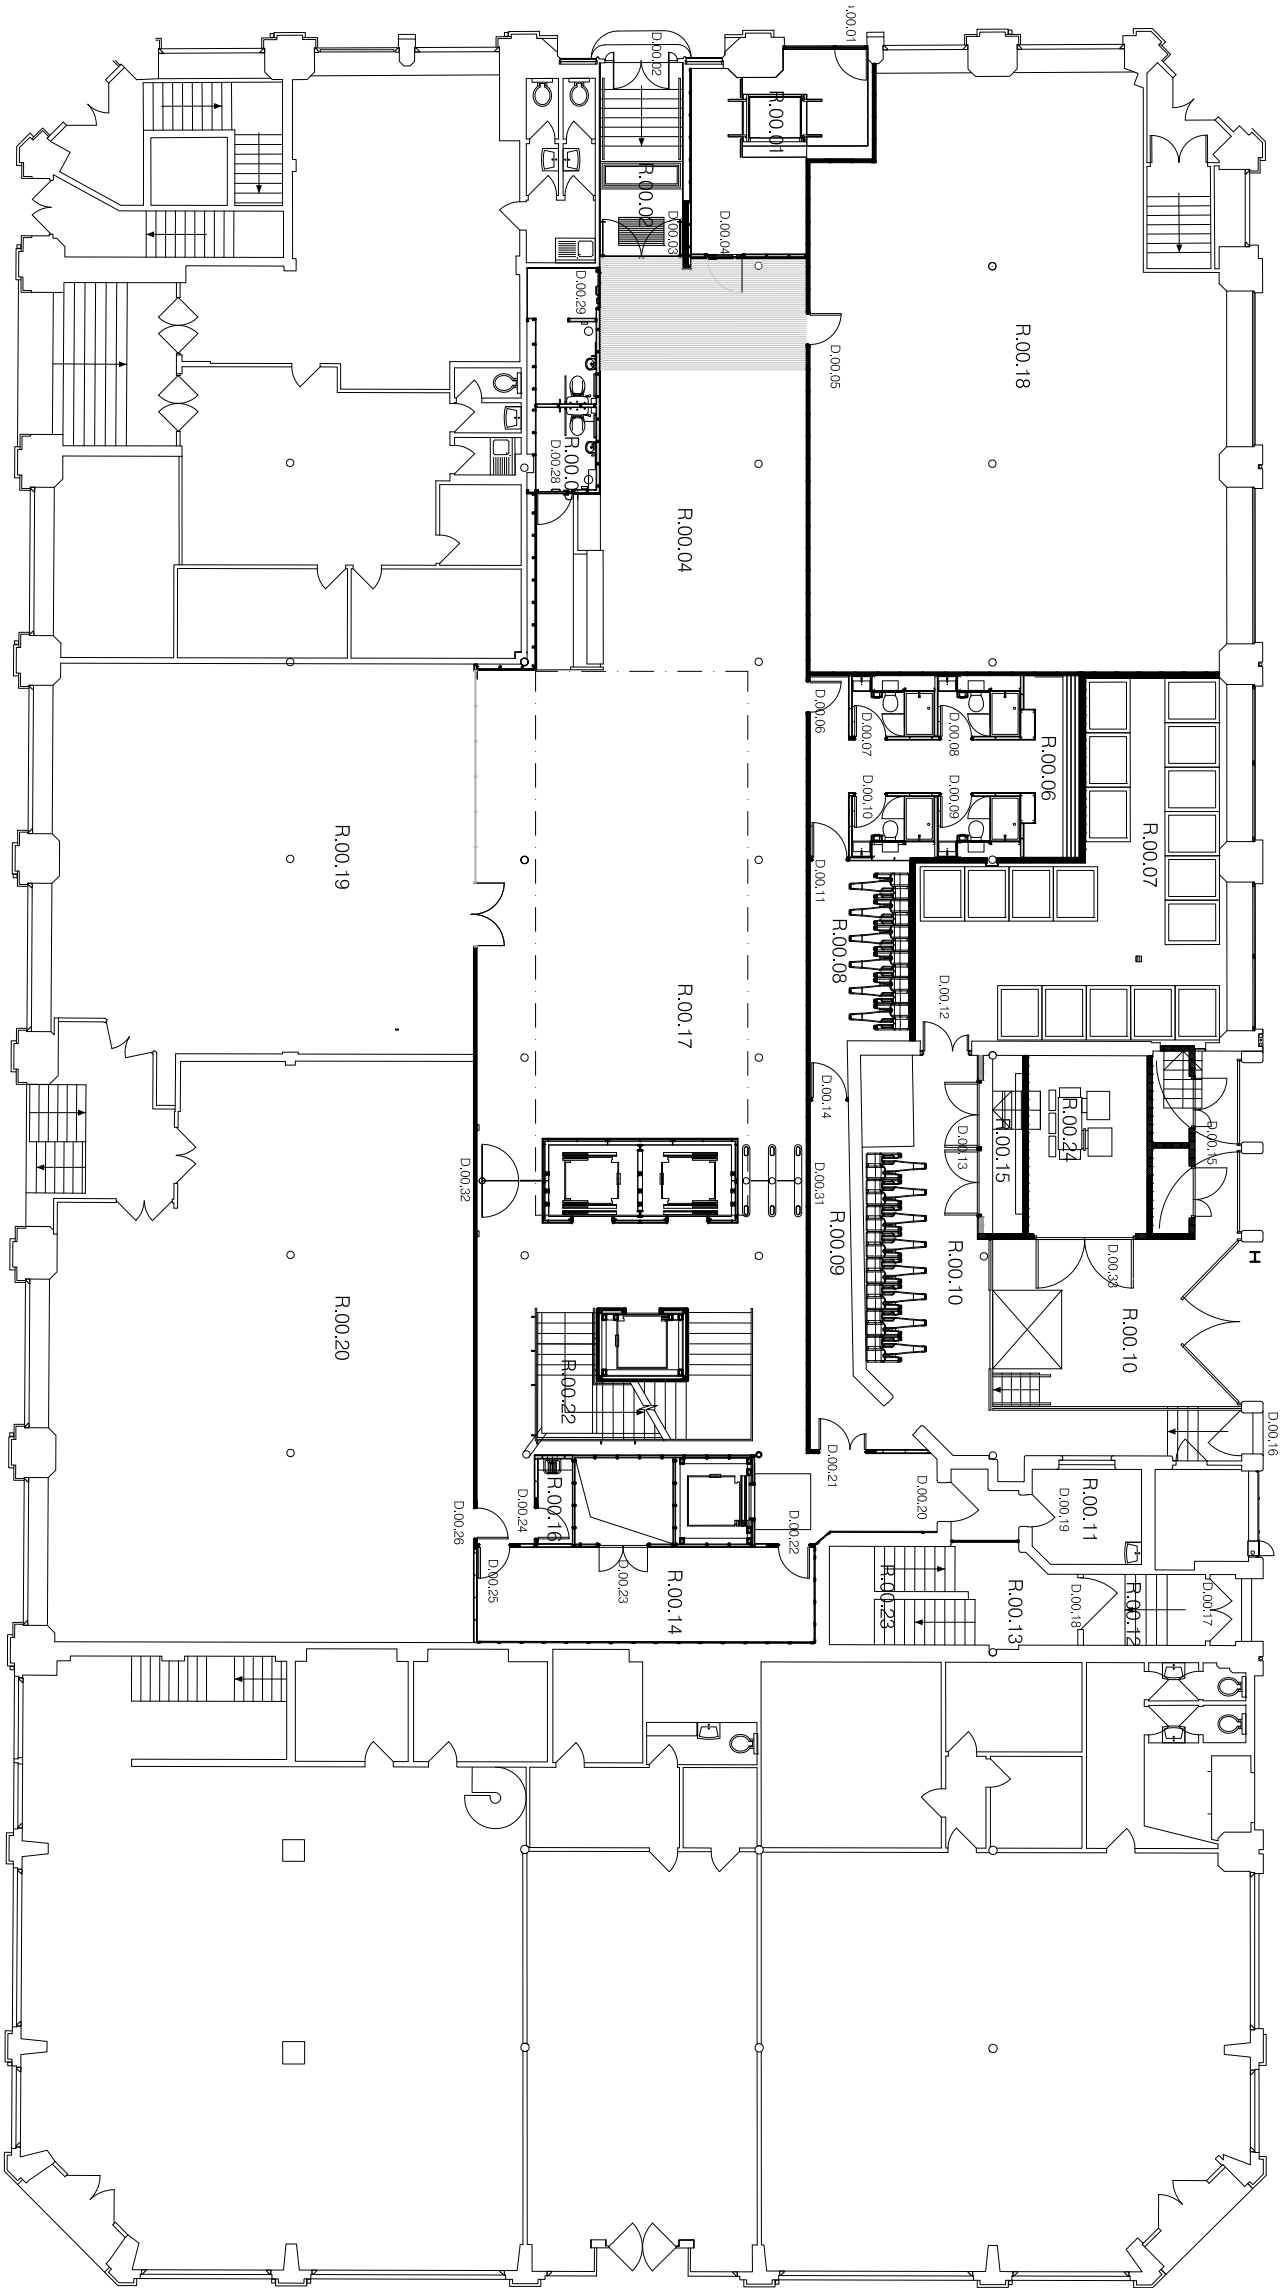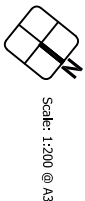

REV	DESCRIPTION	DATE	BY	CHK
-	First Issue	28/04/23	RG	

CLIENT NAME

Philip J Davies Holdings plc

PROJECT NAME

Sevendale House

DWG TITLE

Ground Floor - Existing Plan

DWG NO: 01_000

REVISION: -

SCALE 1:200 @A3

DRAWN: RG

DWG STATUS:

TENDER