


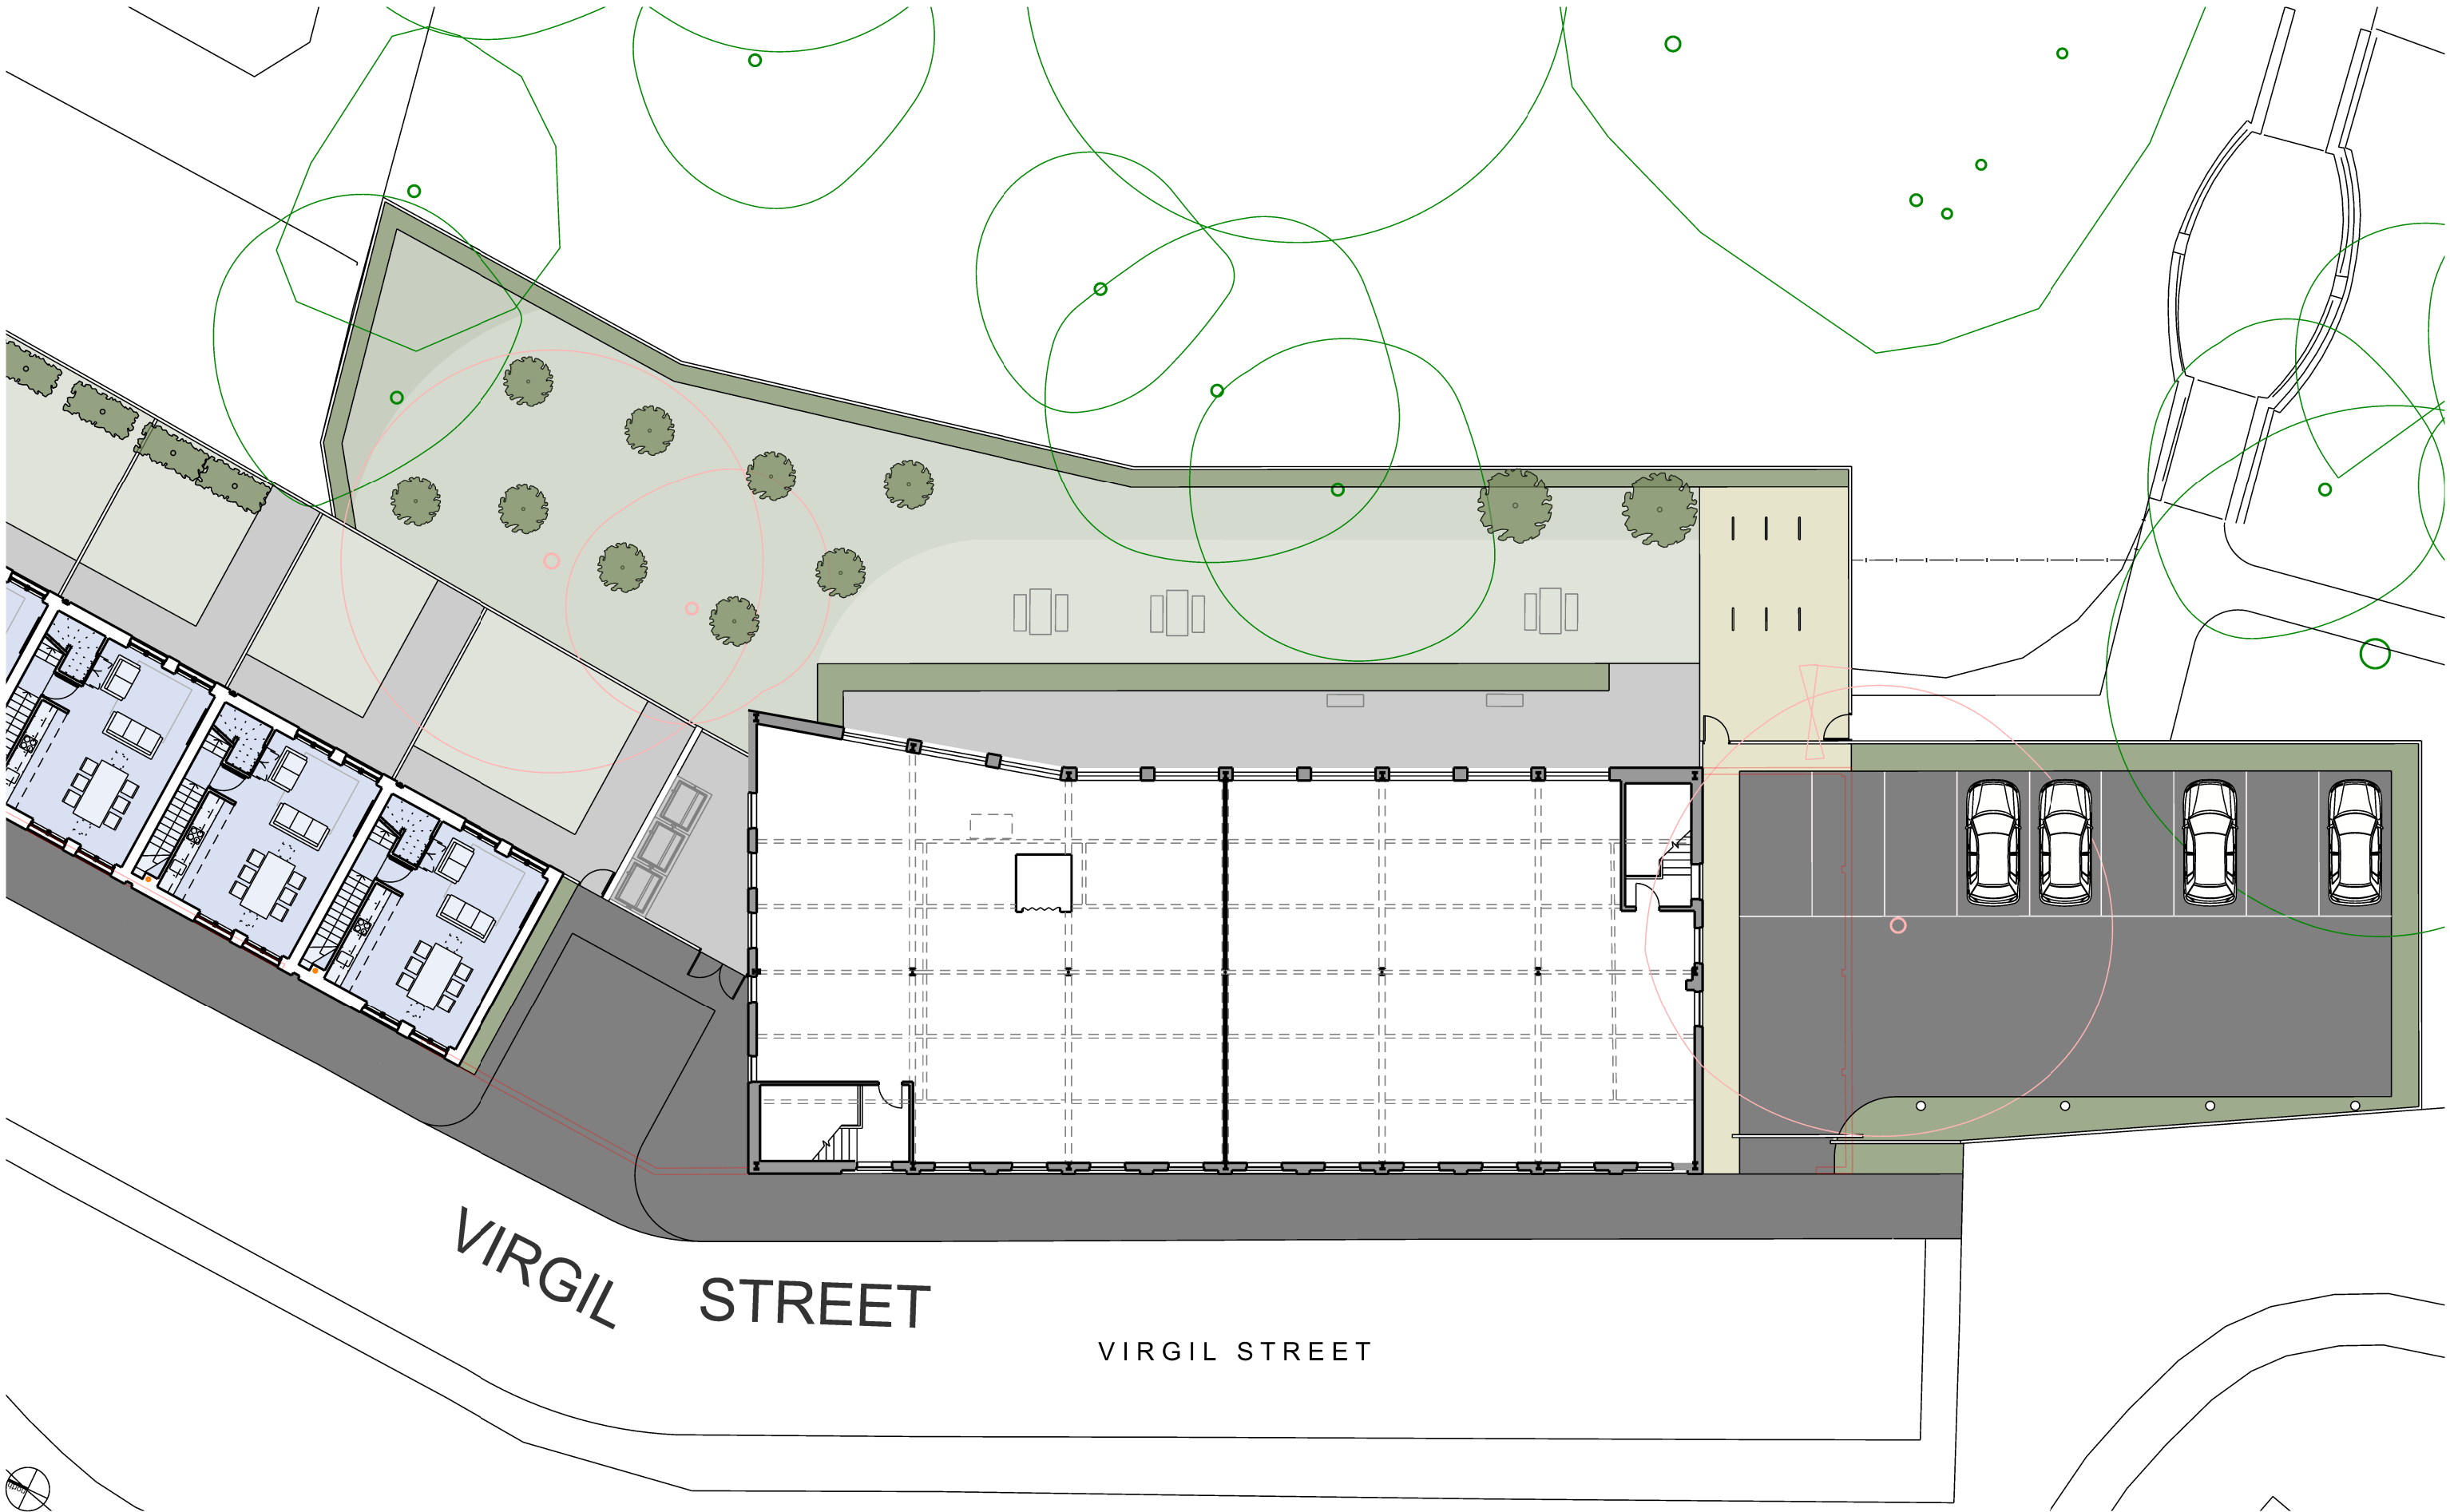

nick moss architects

29 Bow Lane
Manchester
M2 4FW

www.nickmossarchitects.com

DO NOT SCALE OFF THIS DRAWING

This design and drawing is the copyright of nick moss architects and may not be reproduced in any form whatsoever without prior written consent. Issue of the drawing does not impart any real or implied copyright licence.

revisions + notes:

Rev P1 28.03.2023
Rev P2 07.06.2023
Rev P3 xx.xx.2024

Planning application issue
Scale added
Amended to terraced homes

0m 5m 10m 15m 20m

project:
VIRGIL STREET
job number:
0213
title:
PROPOSED REFURBISHMENT PLAN: LEVEL 01
1:200 @ A3
drawn for:
INFORMATION
drawing number:
issue:

AL(05)111 P3