



1:5	mm	50	100	150	200	250
1:10	mm	100	200	300	400	500
1:20	mm	200	400	600	800	1000
1:50	mm	500	1000	1500	2000	2500


The Contractor is to check all dimensions and conditions on site before commencing. Do not scale from this drawing.
This drawing remains the copyright of Reid Design Limited

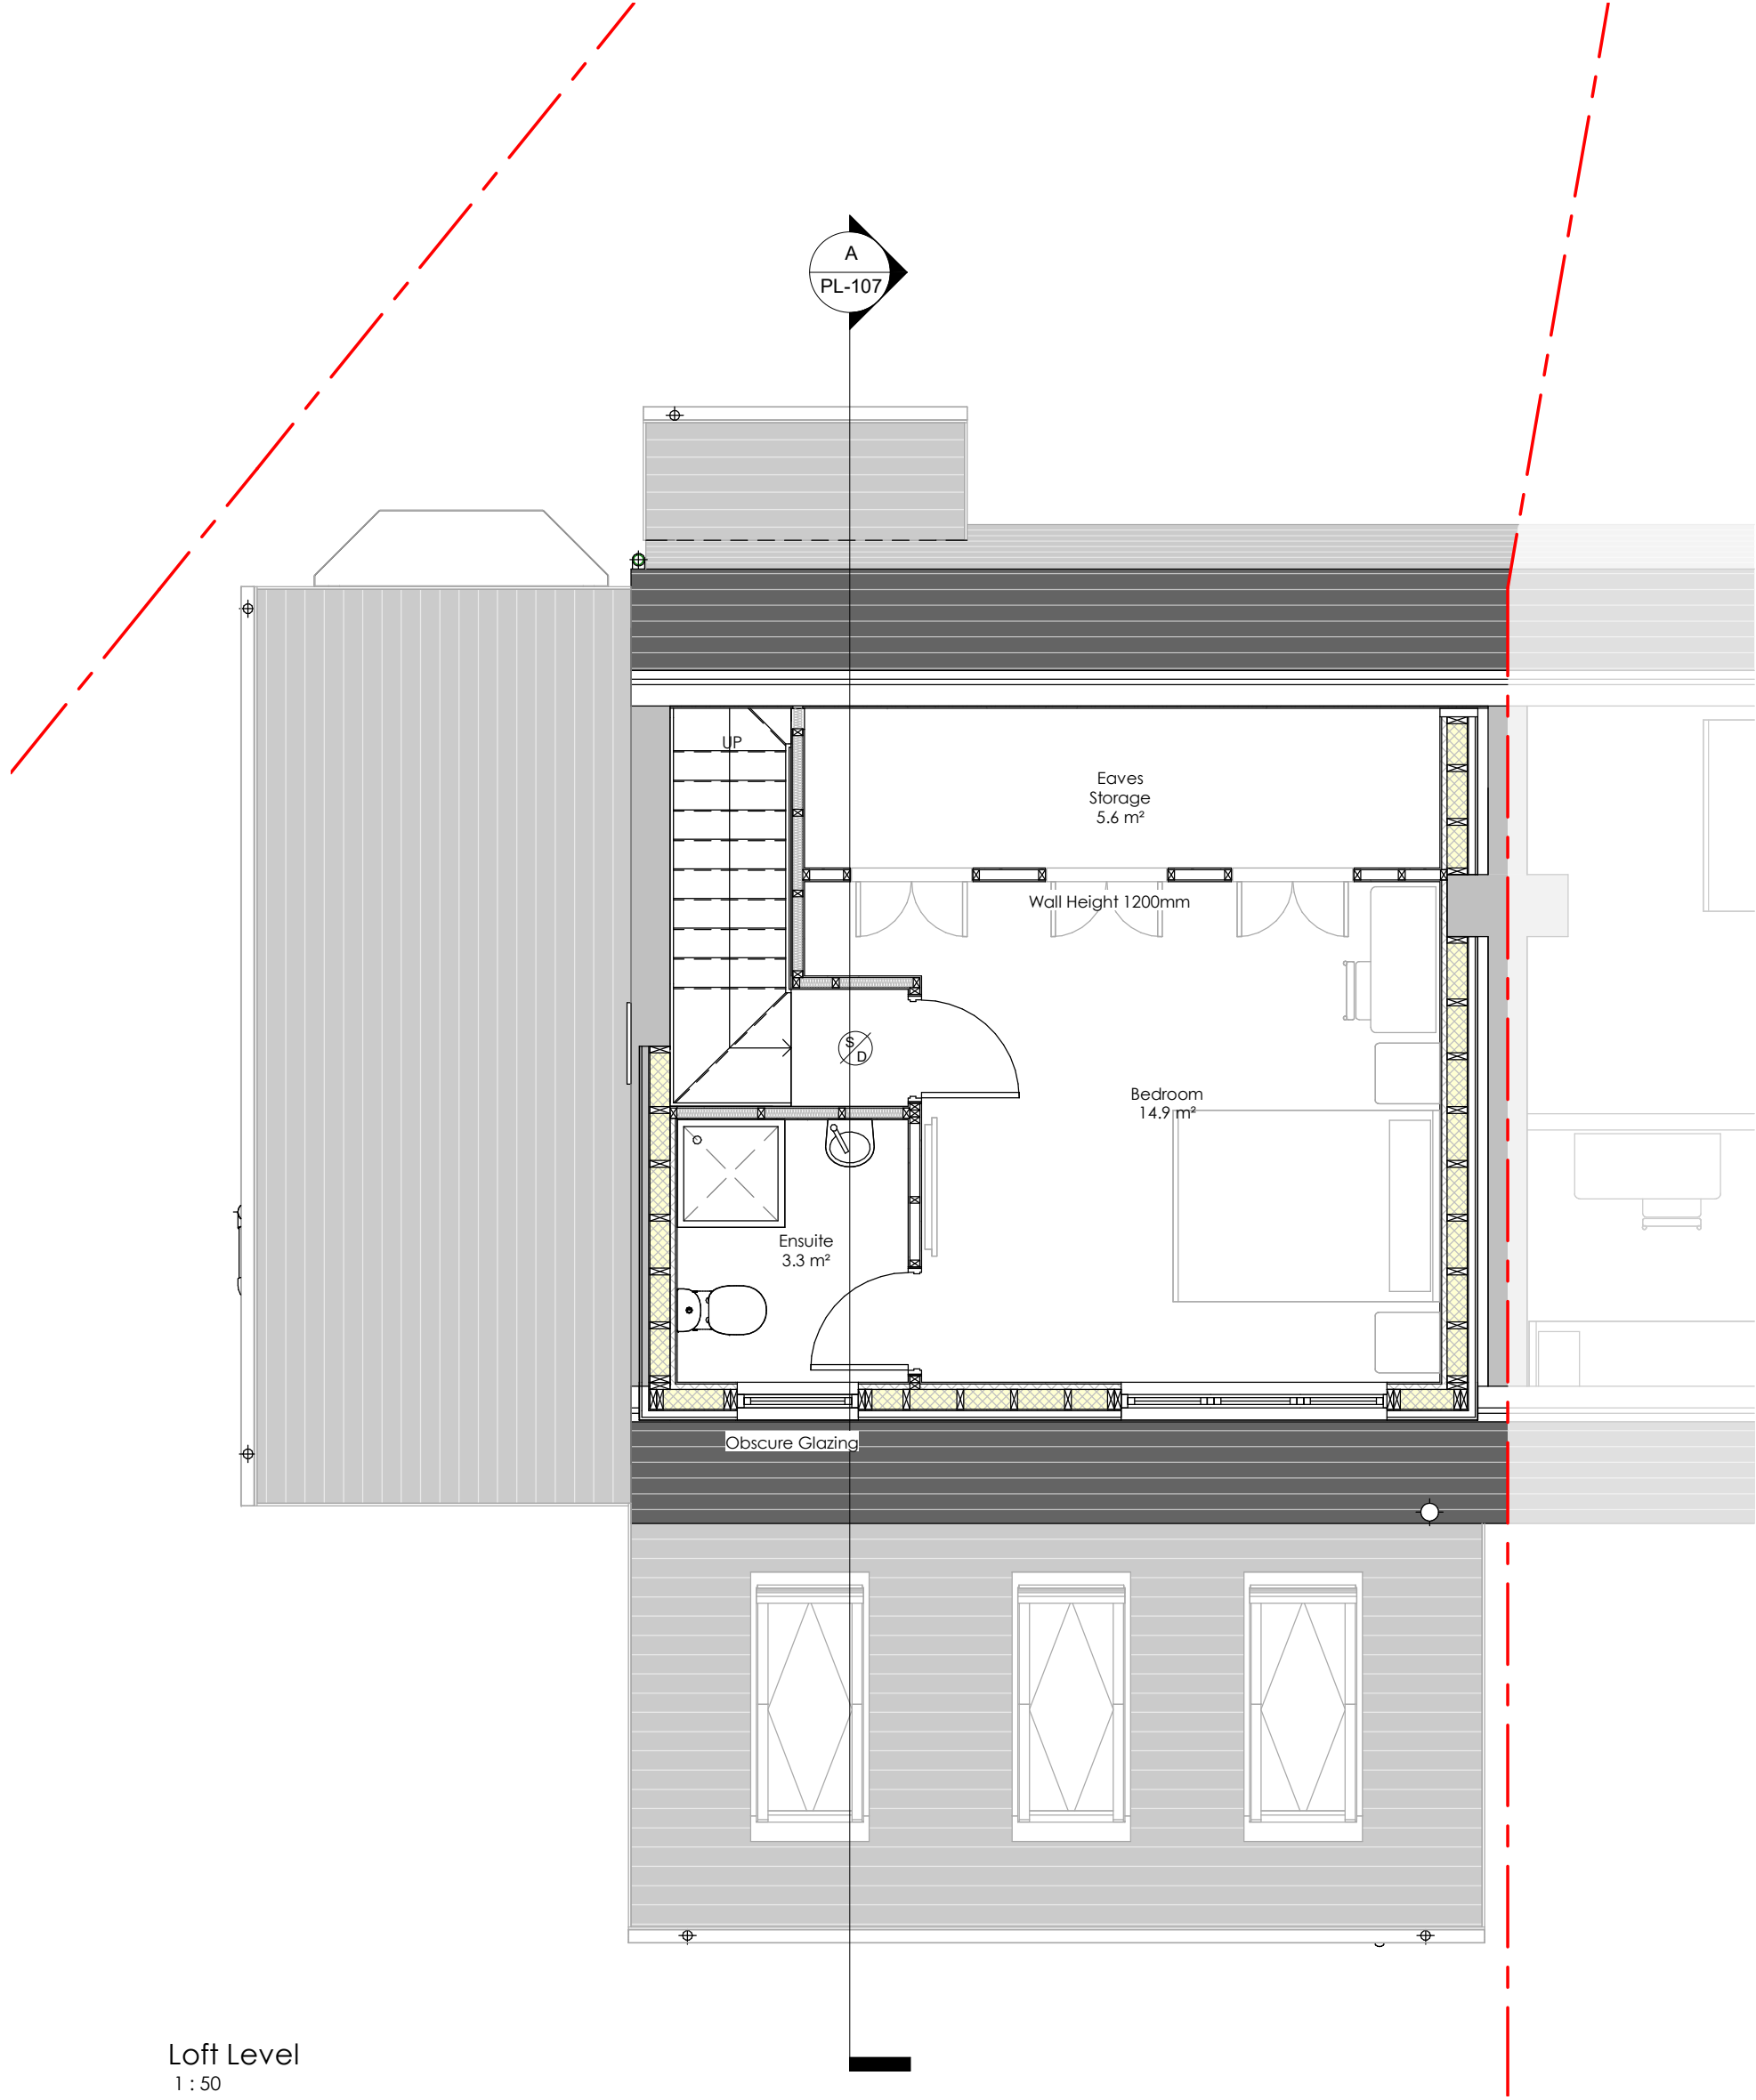

Loft Level
1 : 50

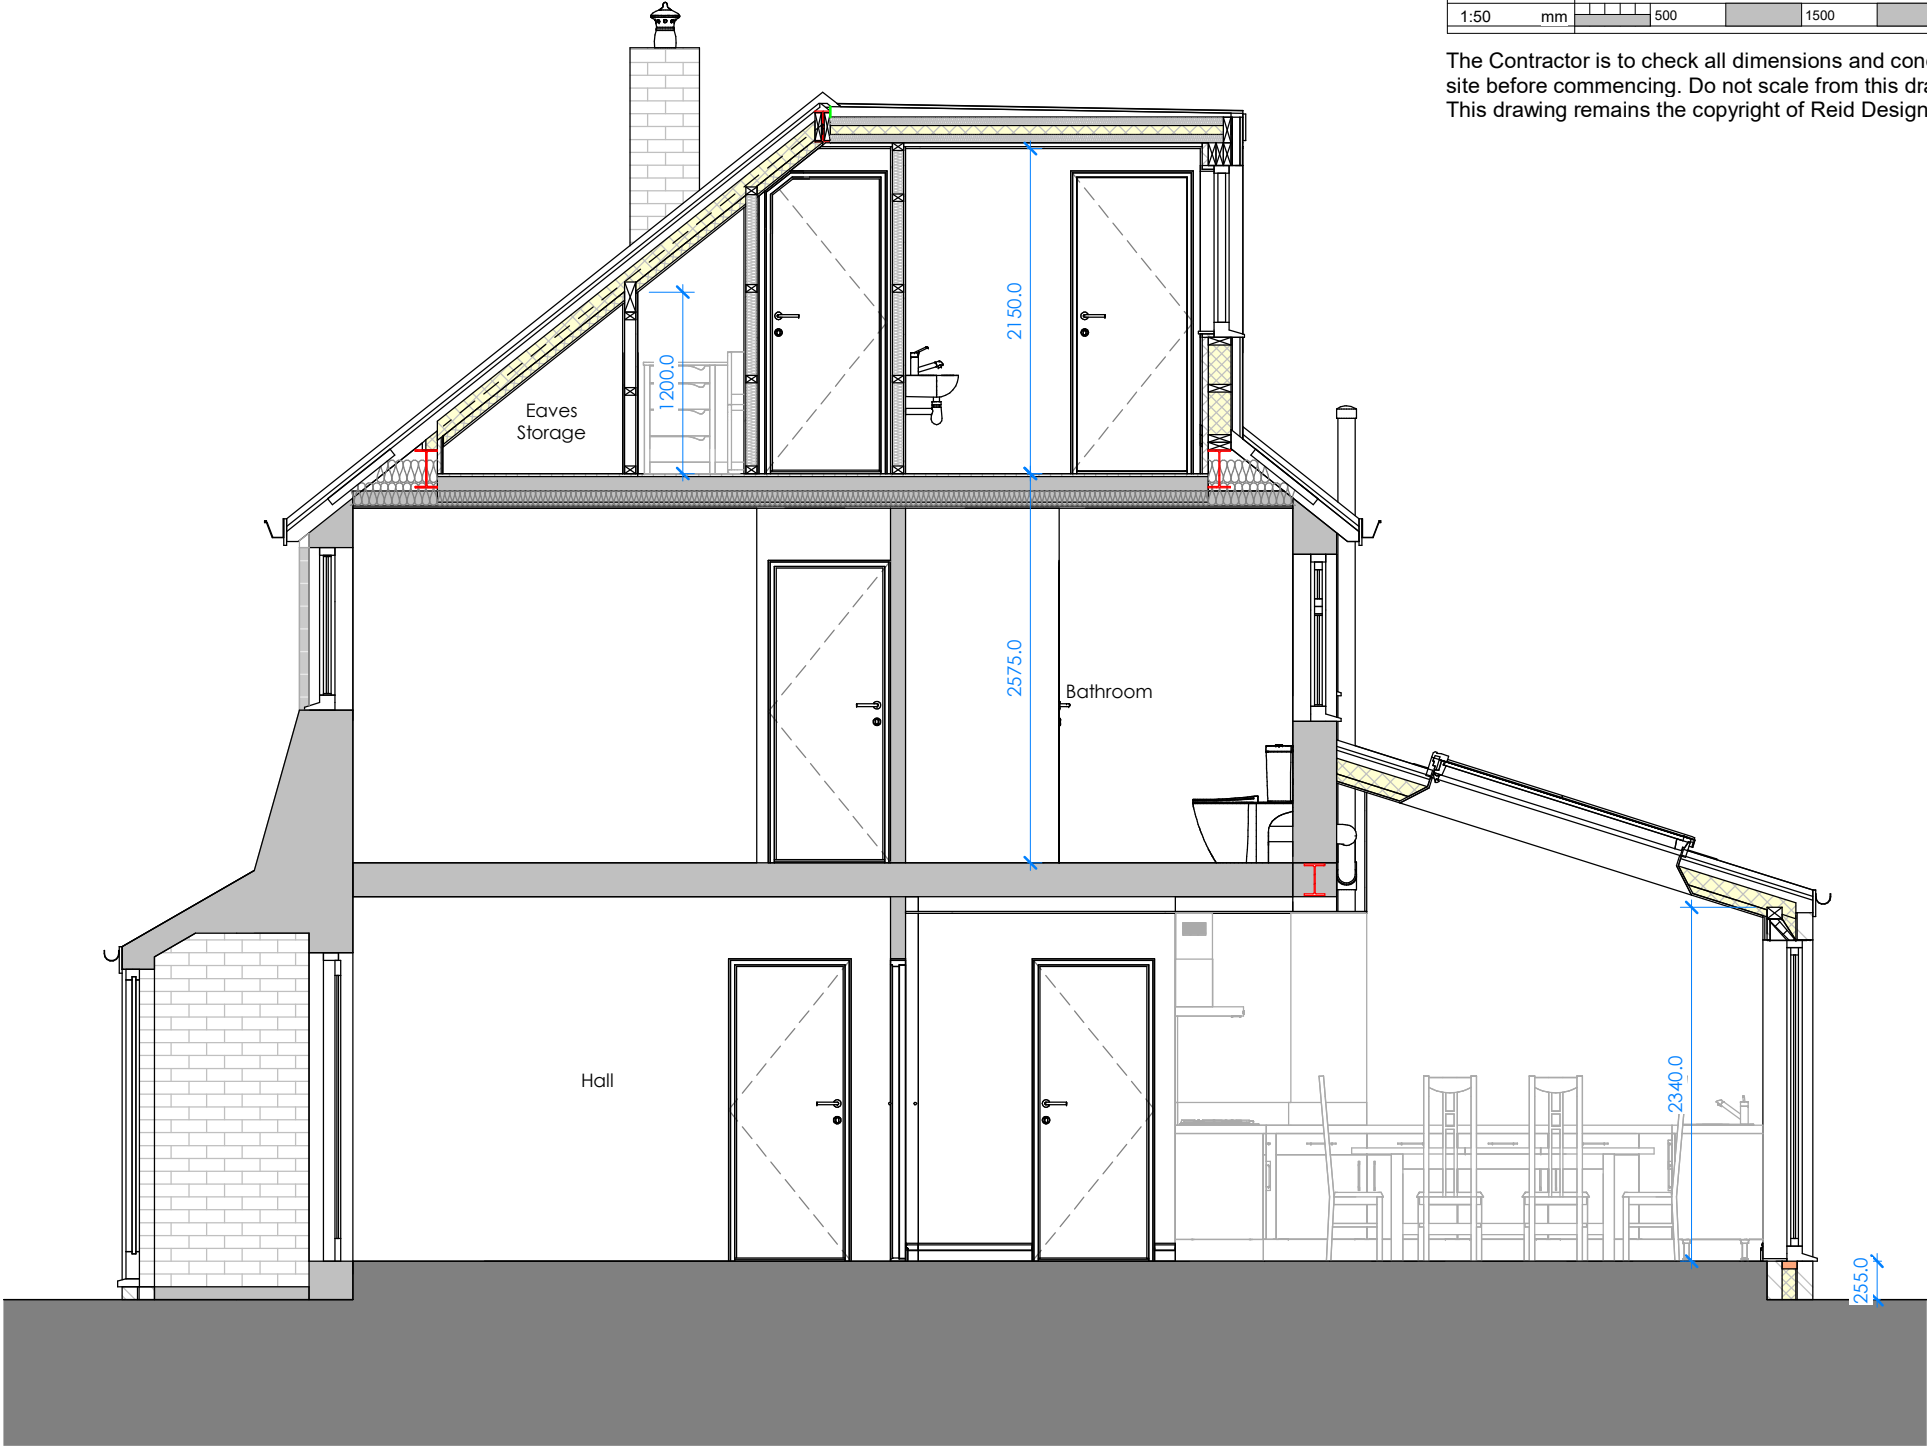

Section A - A
1 : 50

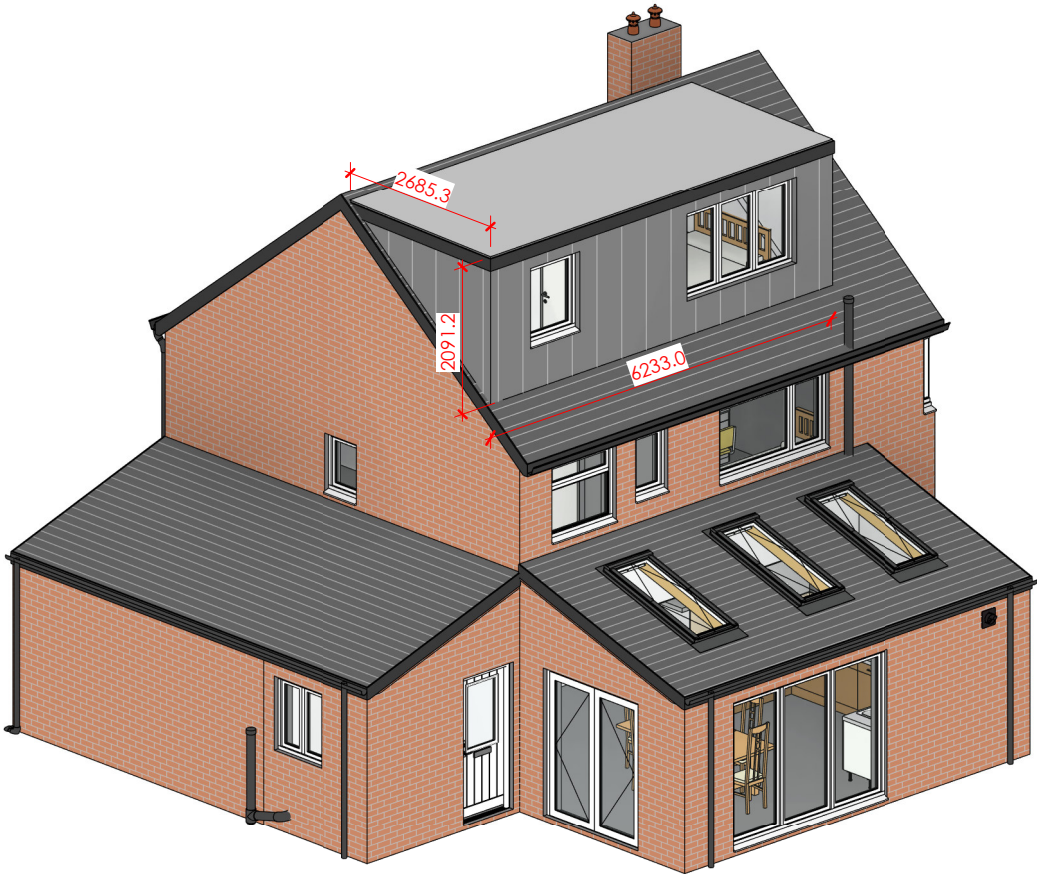

Volume of dormer roof

Vol. of triangular prism = triangular area x length

$$\Rightarrow 1/2 (2.685 \times 2.091) \times 6.233$$

$$\Rightarrow 2.80 \times 6.233 = 17.45\text{m}^3$$

Total Volume of Roof Additions = 17.45³

Loft Calculation

No.	Description	Date
A	Clients comments incorporated	03.01.24

PROJECT	78 Bankside Road, Didsbury, M20 5GD
SHEET	Proposed Loft Plan and Section

CLIENT	Mr & Mrs Ingram		
Date Dec' 23	Project number RD-237	Scale (@ A2) 1 : 50	
DRAWING NUMBER PL-107			REV A