


revisions + notes:
Rev P1 28.03.2023 Planning application issue
Rev P2 07.06.2023 Scale added
Rev P3 14.03.2024 Updated in accordance with new planning application

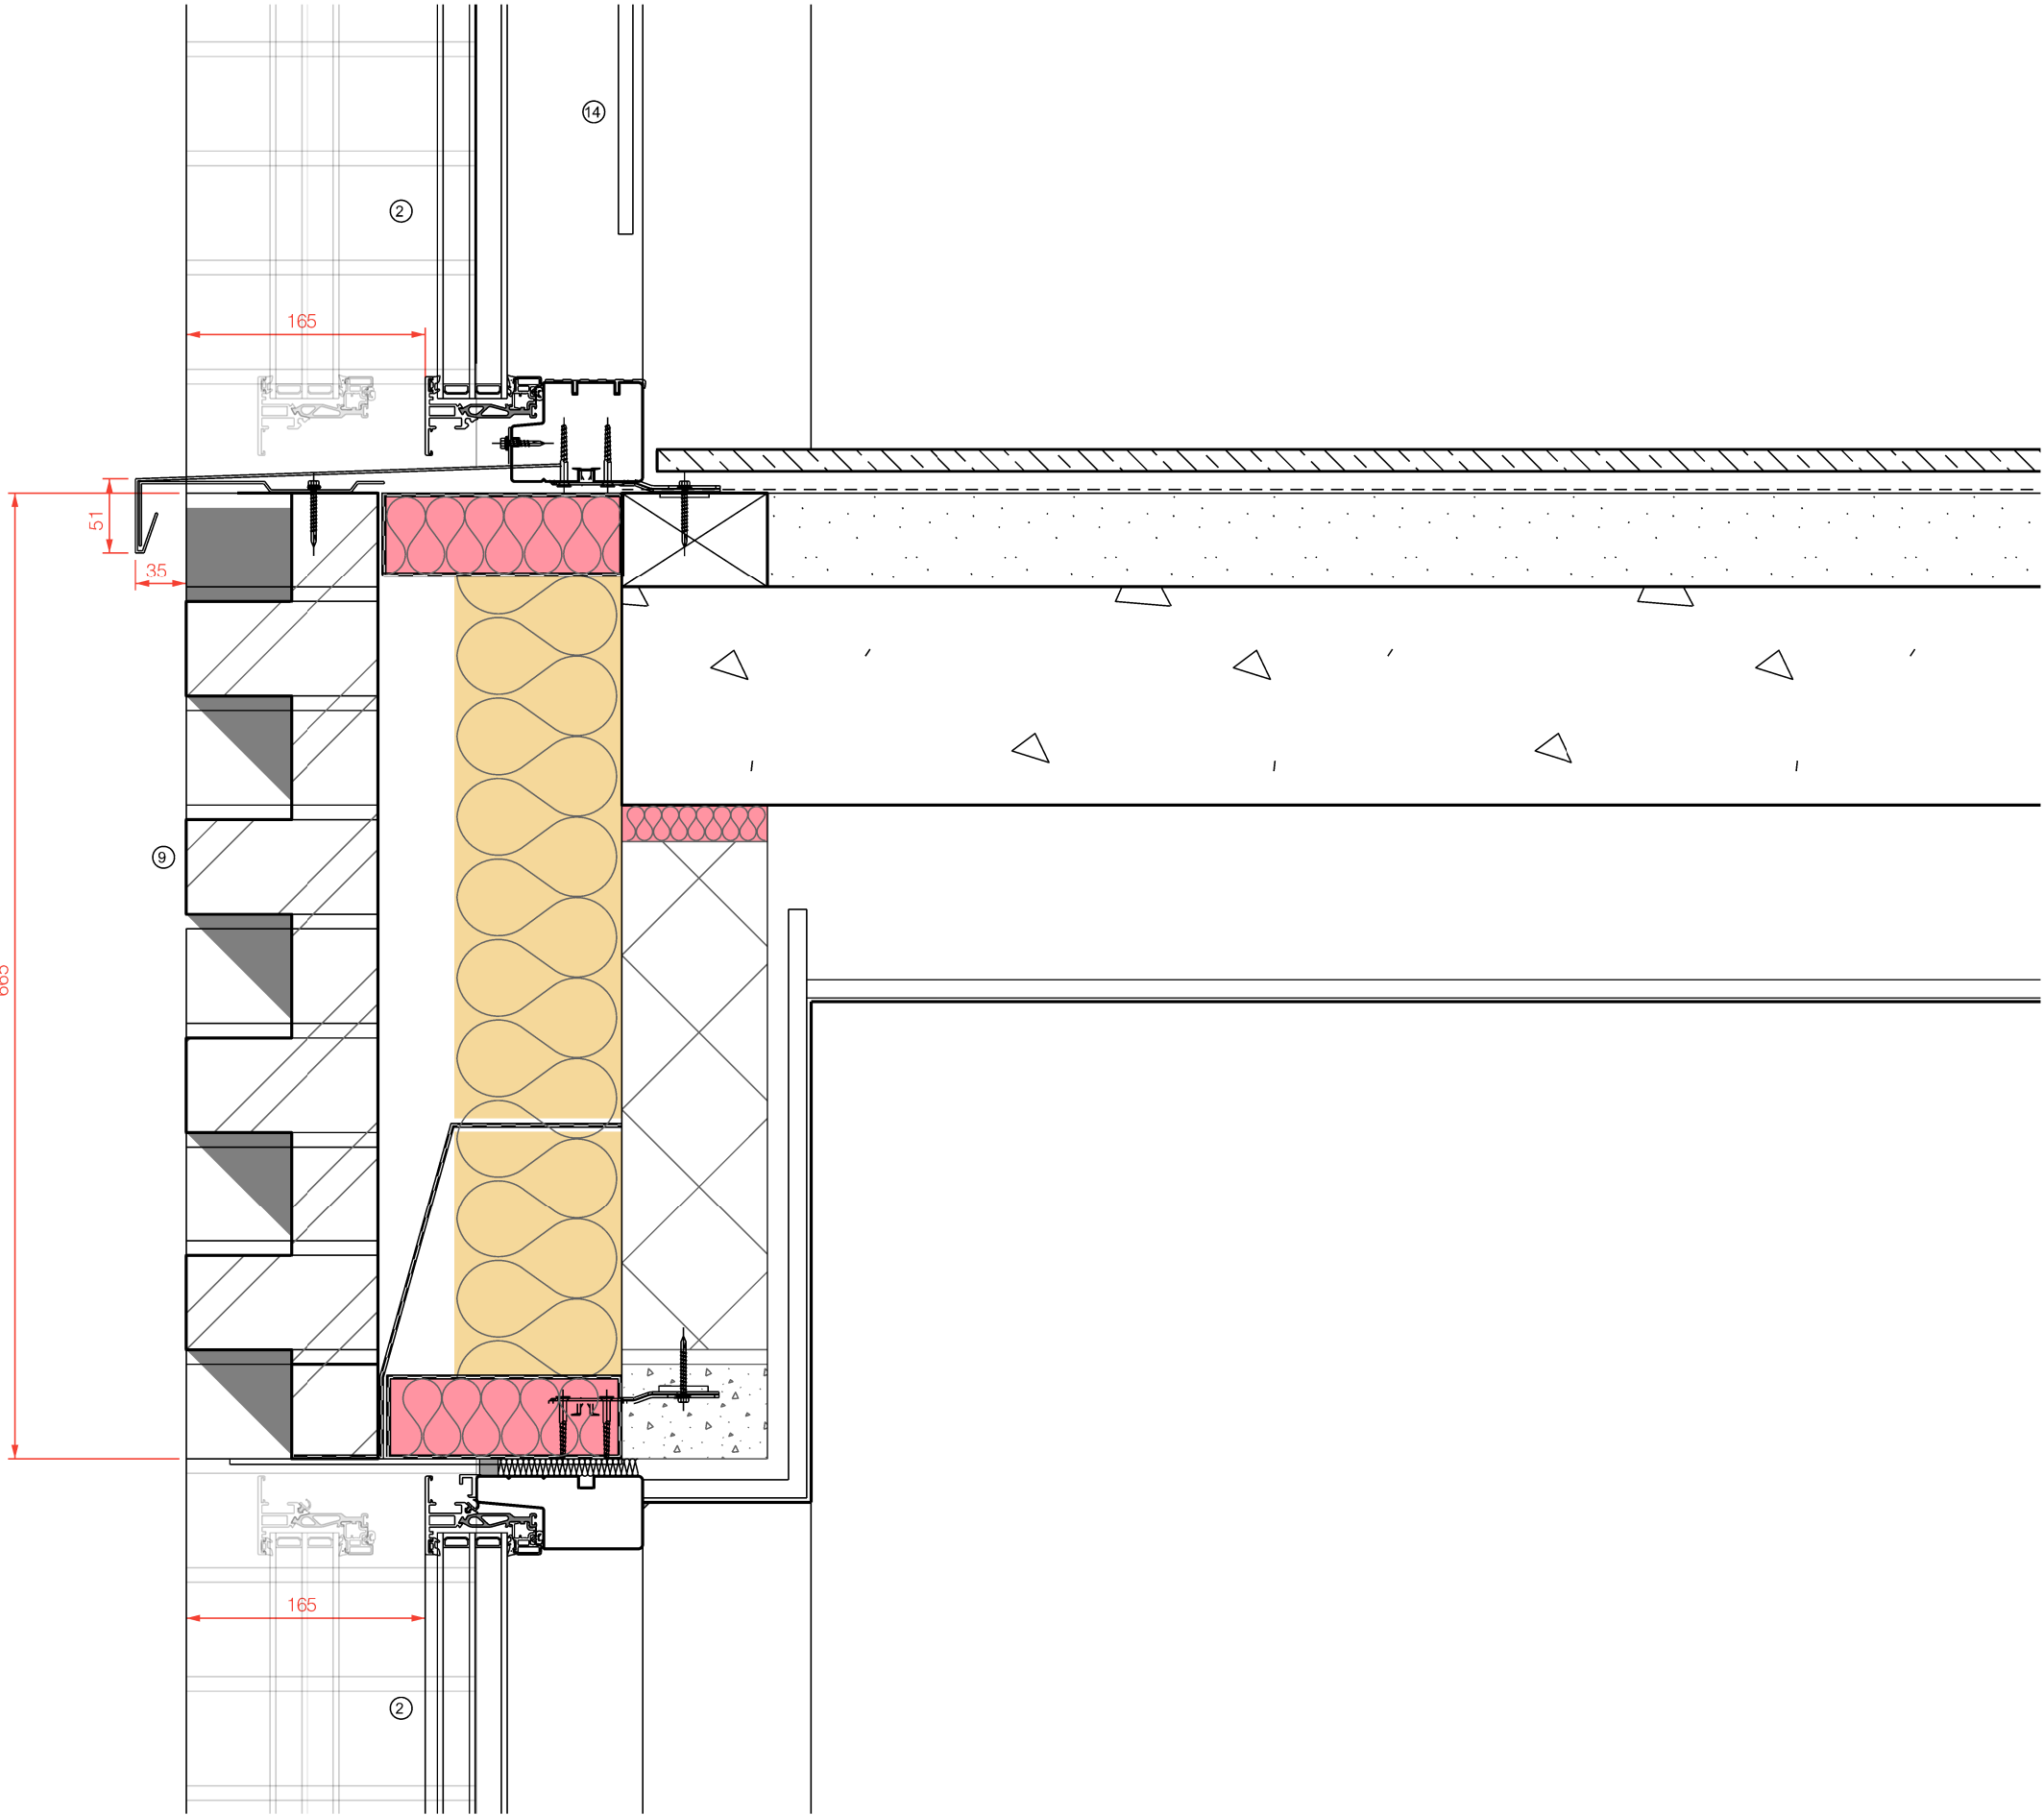

- | | | |
|---------------------------------------|---------------------------------|----------------------------------|
| ① Red textured brick | ⑥ Powder coated planter | ⑪ Powder coated steel balustrade |
| ② Powder coated aluminium window | ⑦ Timber lattice bin store roof | ⑫ Recessed brick courses |
| ③ Powder coated aluminium door | ⑧ Timber fencing | ⑬ Air source heat pump |
| ④ Powder coated aluminium garage door | ⑨ Dog tooth brickwork spandrel | ⑭ Internal glass balustrade |
| ⑤ Powder coated cladding | ⑩ Louvers | |

project:
VIRGIL STREET
job number:
0213
title:
EXTERNAL WALL: VERTICAL SECTION
1:5 @ A3
drawing number:
aa(05)301 P3
issue:
INFORMATION