



EE1




EE2



EE3



EE4

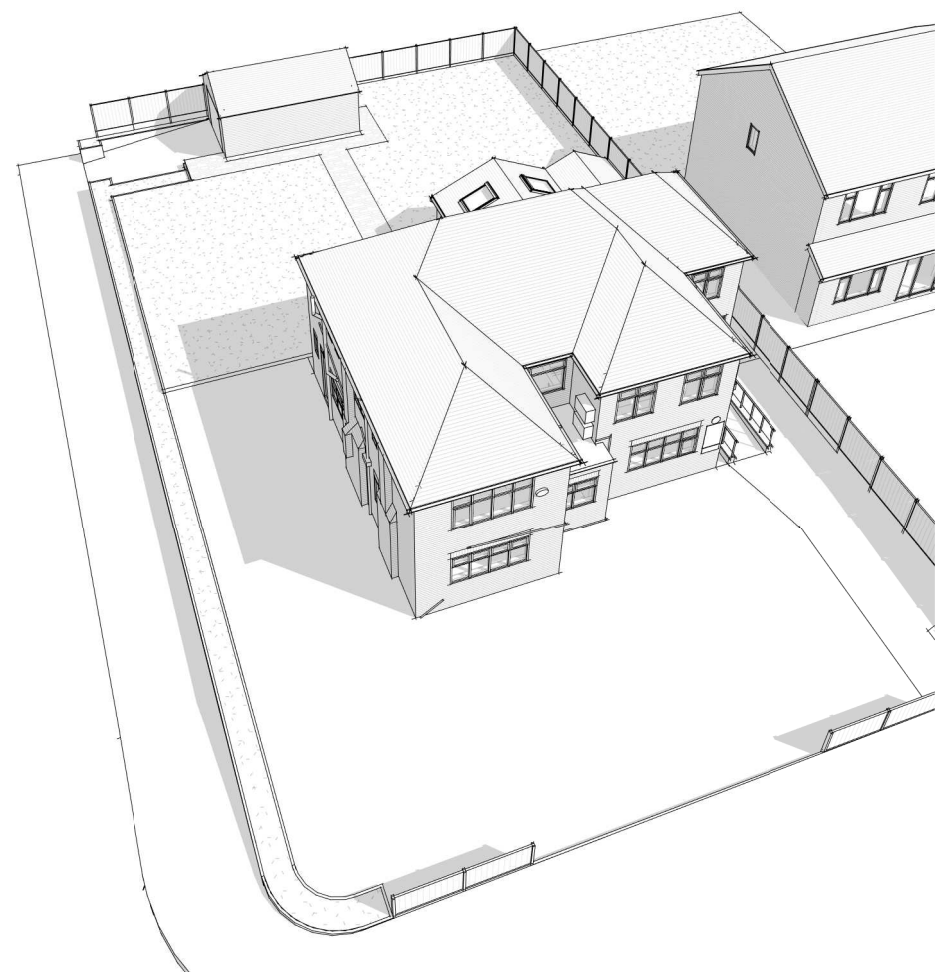

0m 2m 4m 6m 8m 10m
VISUAL SCALE 1:100 @ A1

Notes:
• This drawing is copyright.
• Do not scale dimensions from this drawing.
• This drawing is to be read in conjunction with all other relevant drawings.
• All discrepancies on this drawing are to be reported to the architect.
• Do not modify any element of this drawing.
• Use drawing only for purpose(s) issued.

Rev	Date	Revision Notes	Dn	Rv
Client Maple Dental Care Ltd				
Project 11 Maple Rd M23 9HN				
Drawing Title Existing Elevations				
Job Number		Drawing Originated Date		
Scale@A1 1: 100		Purpose		
Drawing Number DRG03				Revision