


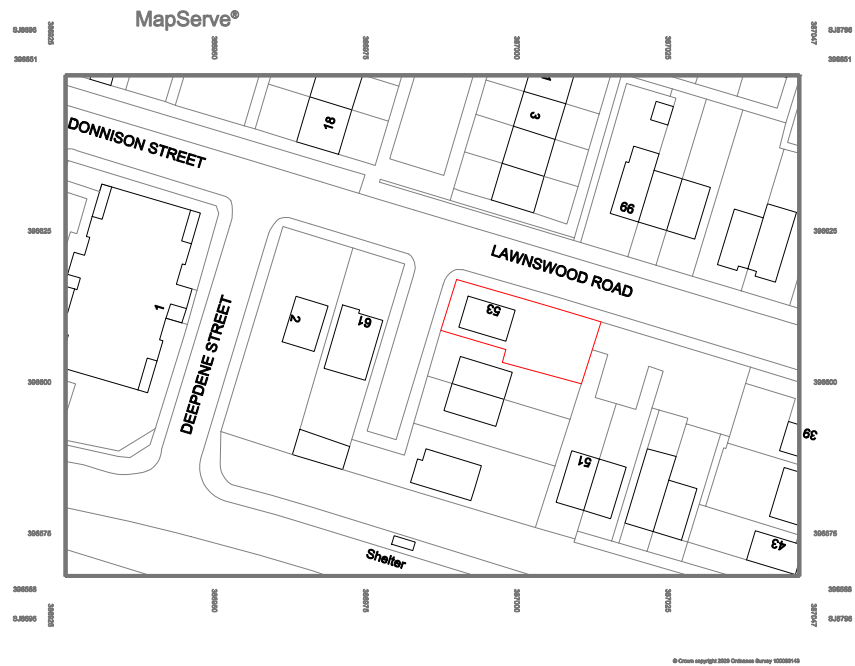

Drawing Title:

O.S. MAP

Site Address:

53 LAWNSWOOD ROAD  
MANCHESTER M12 5UB

Scale: 1:1250

Drwg No. 53LR/SP01

