


GREAT ANCOATS STREET

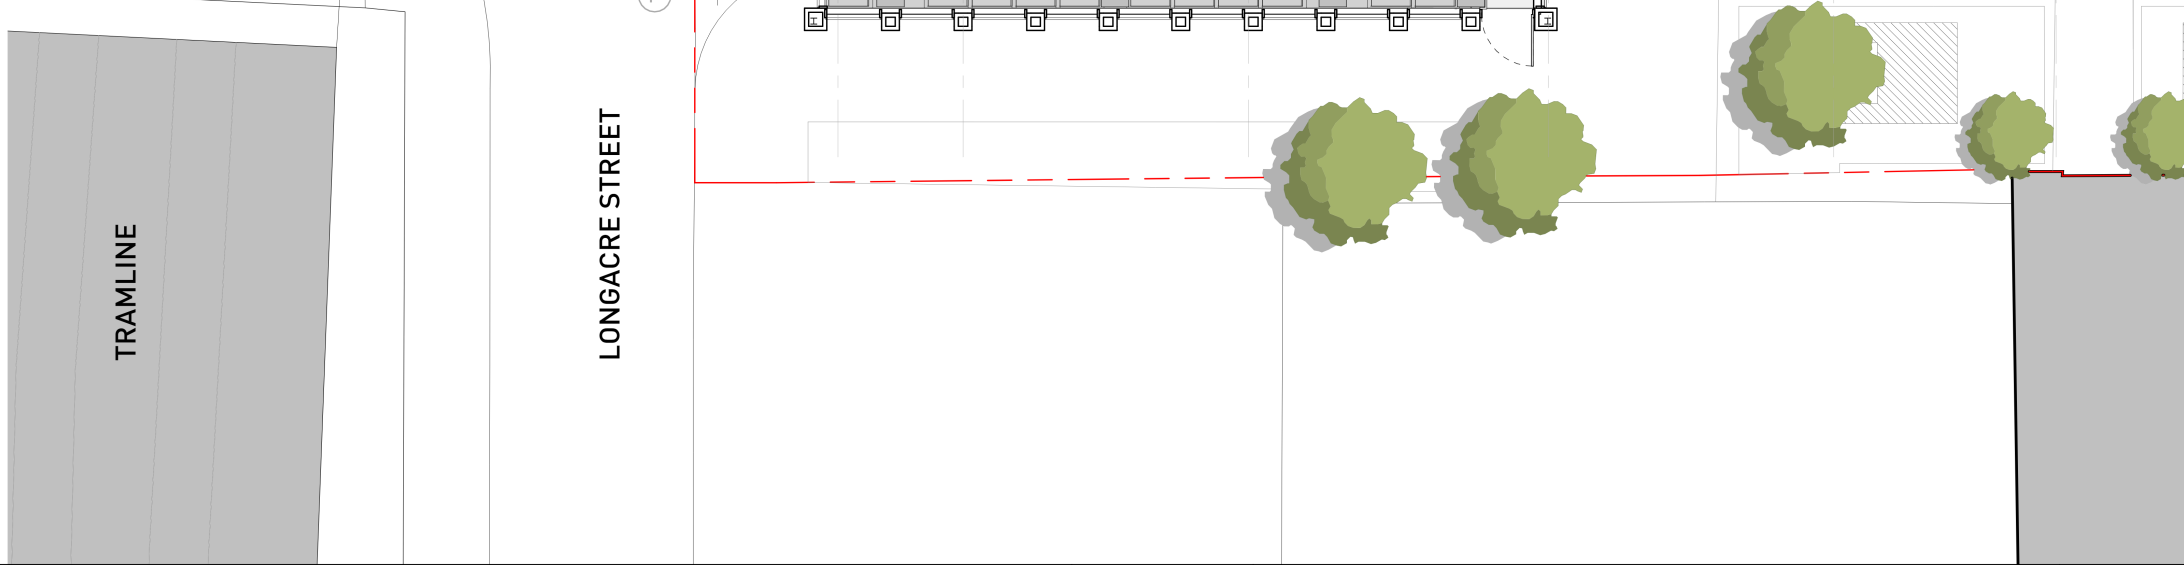



This drawing is copyright Do not scale off dimensions. All dimensions to be checked on site by contractor. Contractor to report any dimensional discrepancies, errors or omissions prior to commencing on site.	NORTH 	Rev	Date	Description
		00	18-02-2020	Planning Issue
		01	14-05-2021	Section 73 Application Issue
		02	26-08-2021	Section 73 Application Issue - minor facade and layout amendments
		03	28-01-2022	Updates to Section 73 Application
				Project Title
				Victoria House Great Ancoats Manchester M4 7DB
				Status
				FOR PLANNING