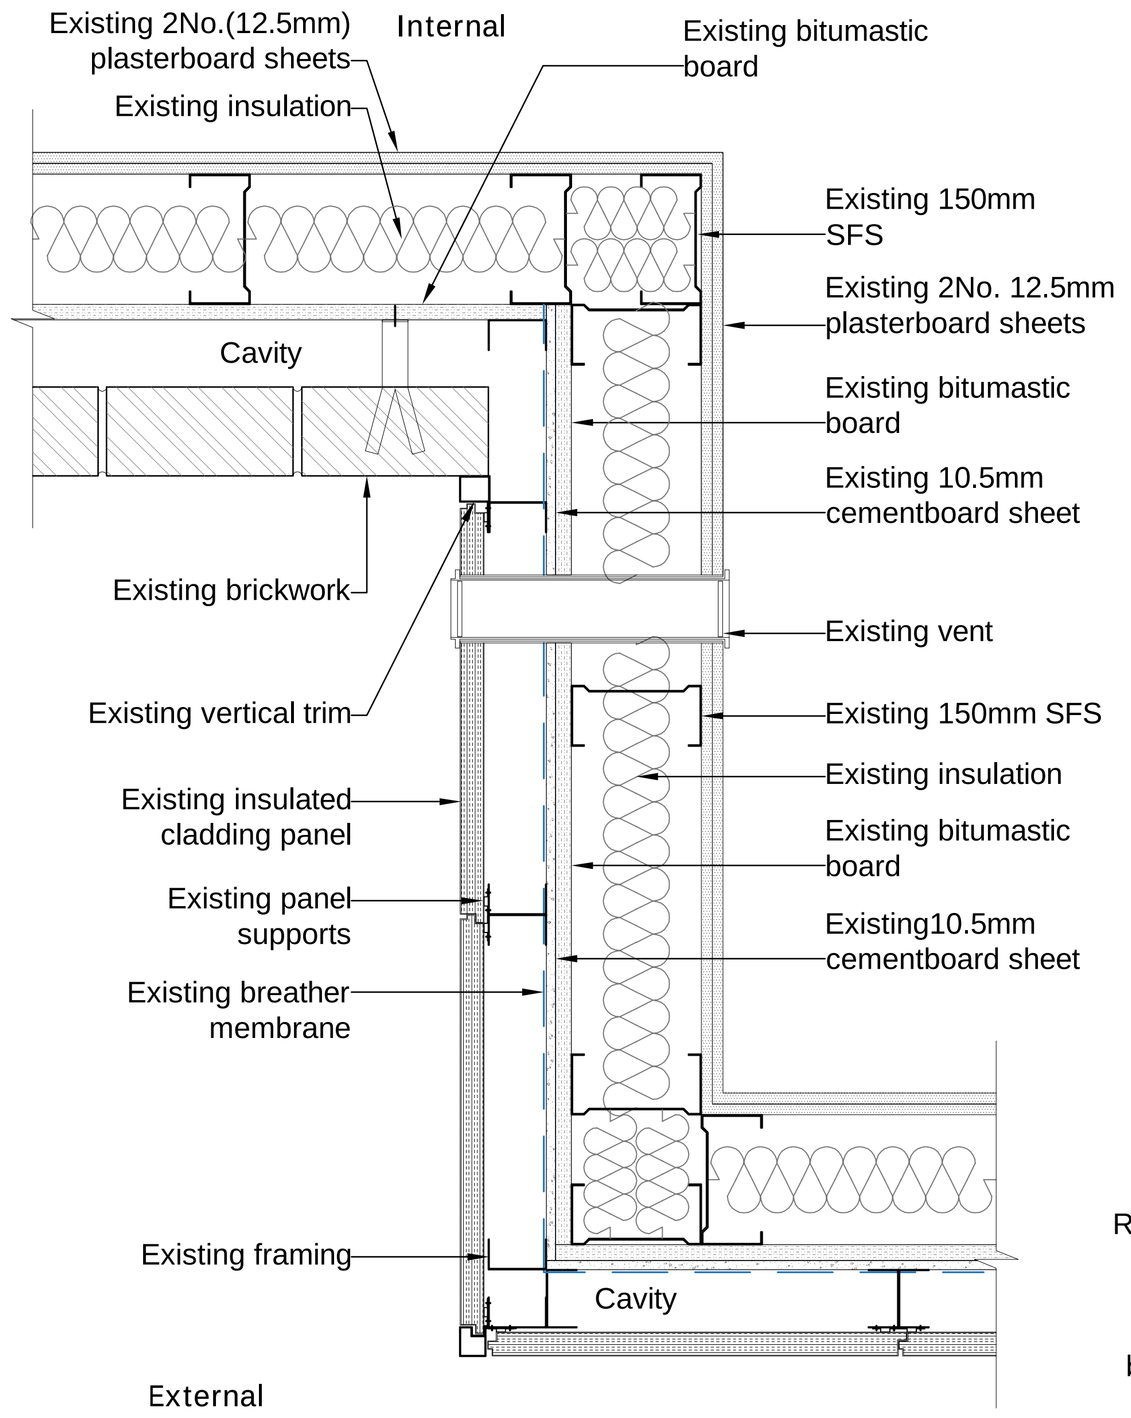

Existing Wall Treatment - Brickwork at Corner

1 : 5 @ A1

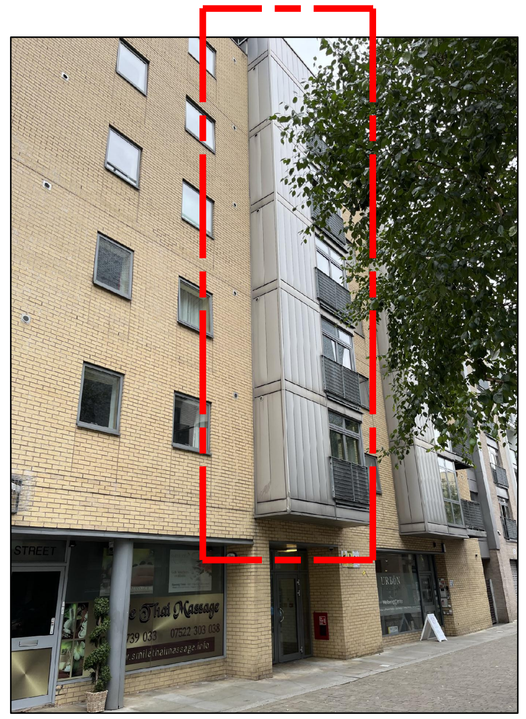

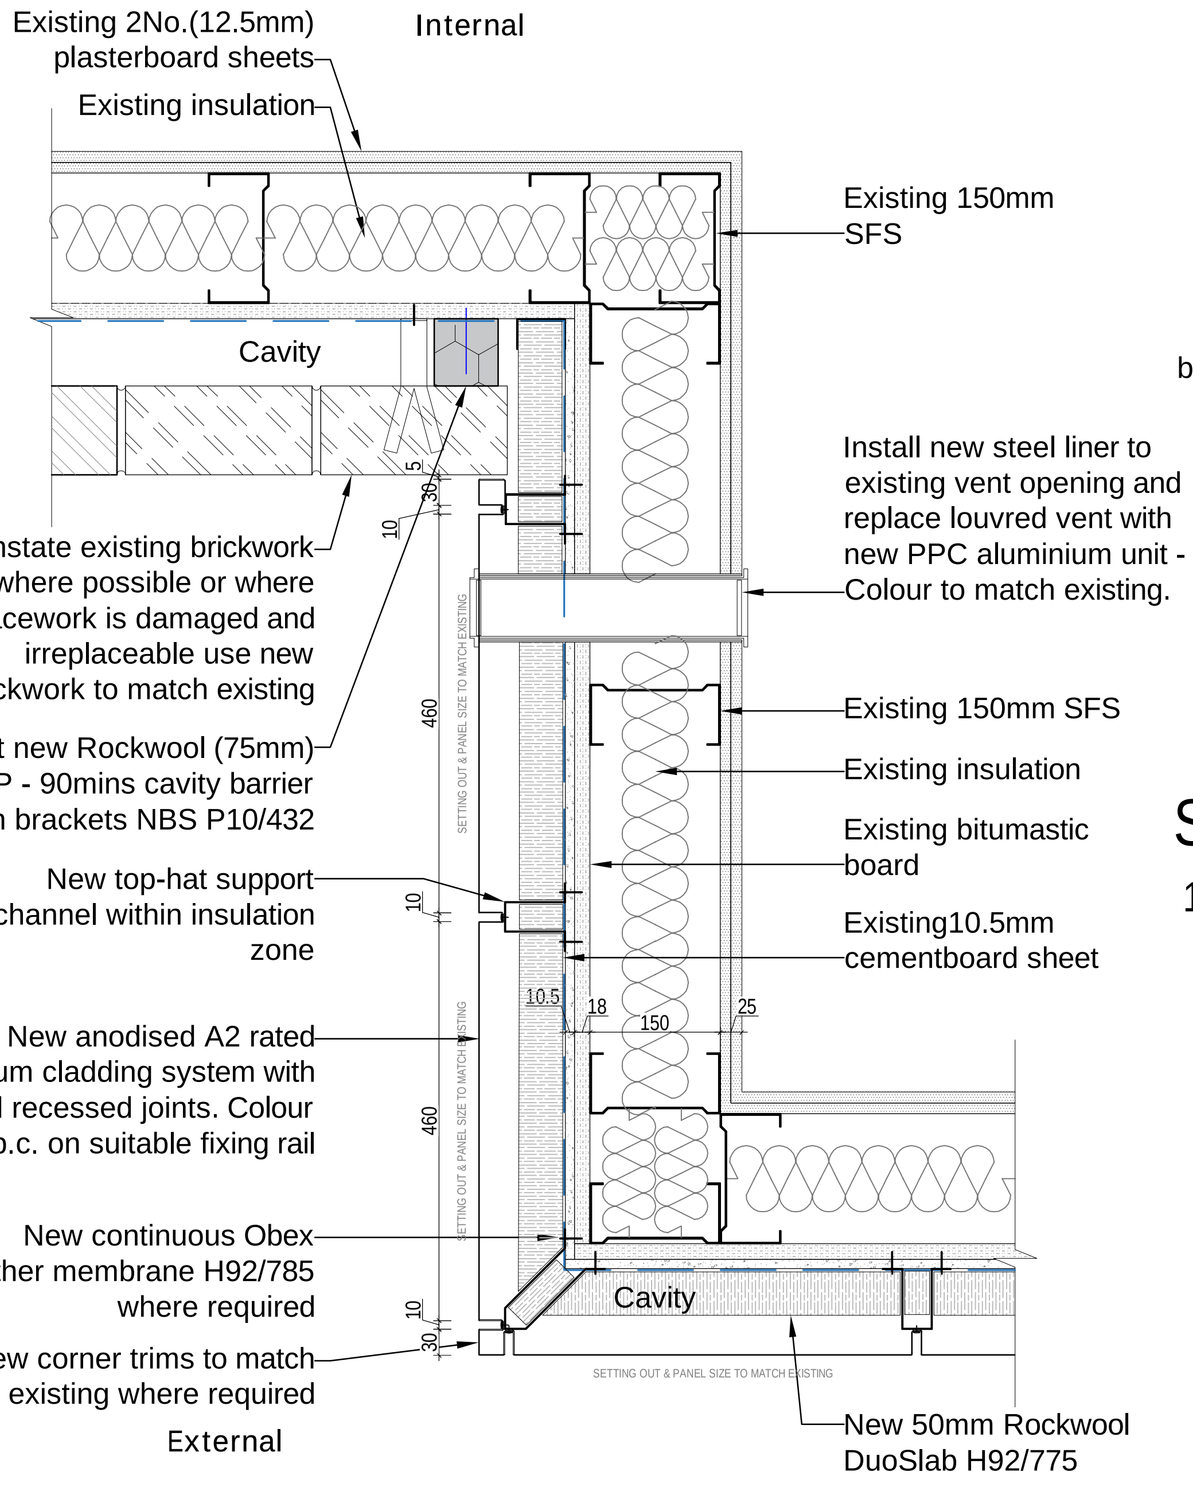

Proposed Wall Treatment - Brickwork at Corner

1 : 5 @ A1

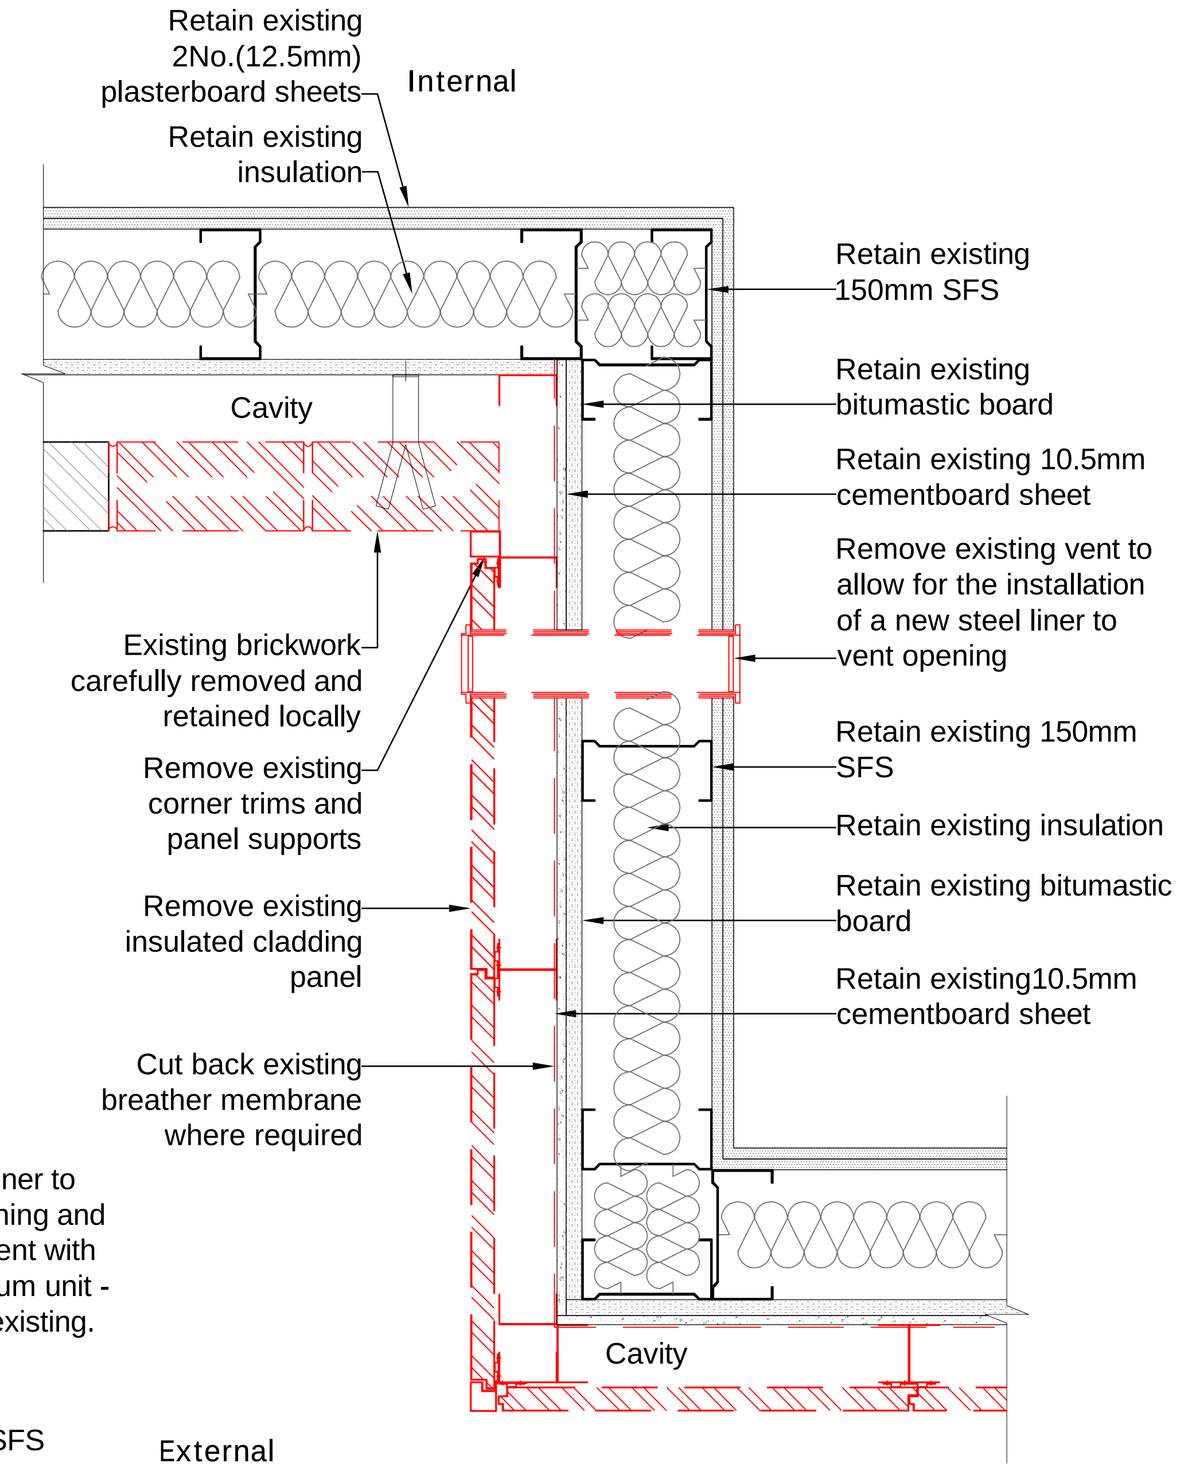

Strip out Treatment - Brickwork at Corner

1 : 5 @ A1

Please note:

The contents of this drawing are based on (survey/ existing) information taken on site. Halliday Meecham Architects can accept no responsibility for the accuracy of this information and/or works based upon it. The contractor must check the accuracy of these drawings prior to installation on site and notify Halliday Meecham Architects of any discrepancies.

©Copyright: All rights reserved. This drawing must not be reproduced without permission.
Do not scale from this drawing. All dimensions are in millimetres unless otherwise stated.
Any discrepancies should be reported to the Architect.

Revision	Description	Date	Drawn	Checked
P3	Bitumen board retained.	08.09.23	CB	TF
P2	Specification notes updated.	11.08.23	CB	TF
P1	Issued for Planning.	01.08.23	CB	SB
	PLANNING ISSUE			
-	Issued for Comment/Approval.	-	-	-
	PRELIMINARY			

Halliday Meecham Architects Limited

111 Piccadilly Manchester M1 2HY
+44 (0)161 661 5566

4 Devonshire Street London W1W 5DT
+44 (0)203 440 5175

hma@hallidaymeecham.com
www.hallidaymeecham.com

HALLIDAY MEECHAM ARCHITECTS

Client:	Wardens
Project:	Garden House
Phase/ Location:	Garden House, 114 High St, Manchester, M4 1HQ
Drawing:	External Wall Treatment - Brickwork at Cladding Corner

Scale @ A1	Scale @ A3	Date:	Drawn:	Checked:	Job No.	Drawing No.
1:5	1:10	31.07.23	CB	TF	5540	21105

Drawing Ref.	Revision
5540-HMA-GH-ZZ-DR-A-21105	P3