





00 East Block Elevation Proposed
1 : 50

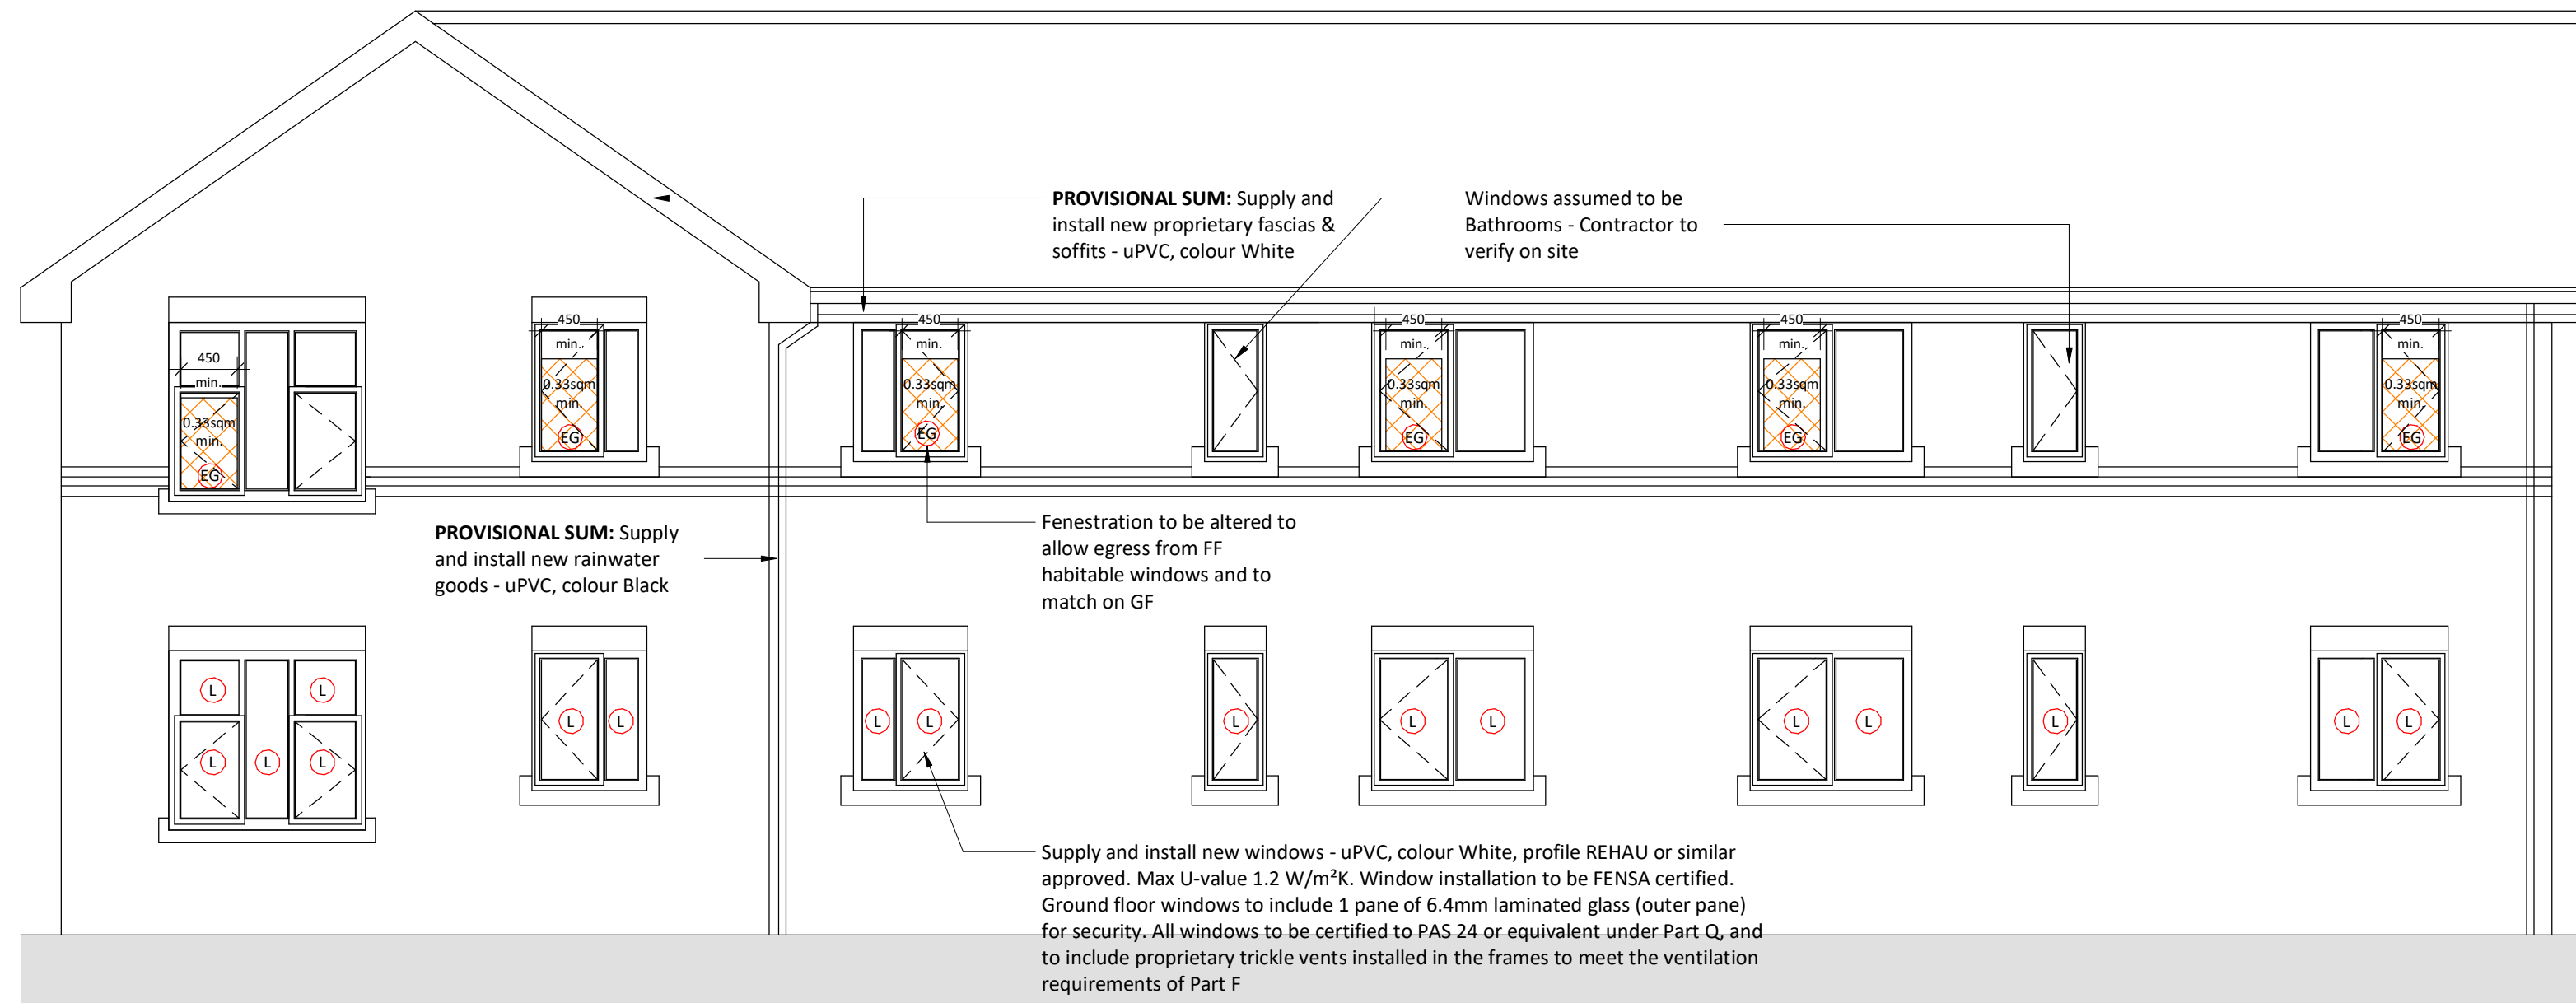

00 West Block Elevation facing Withington Rd
Proposed
1 : 50

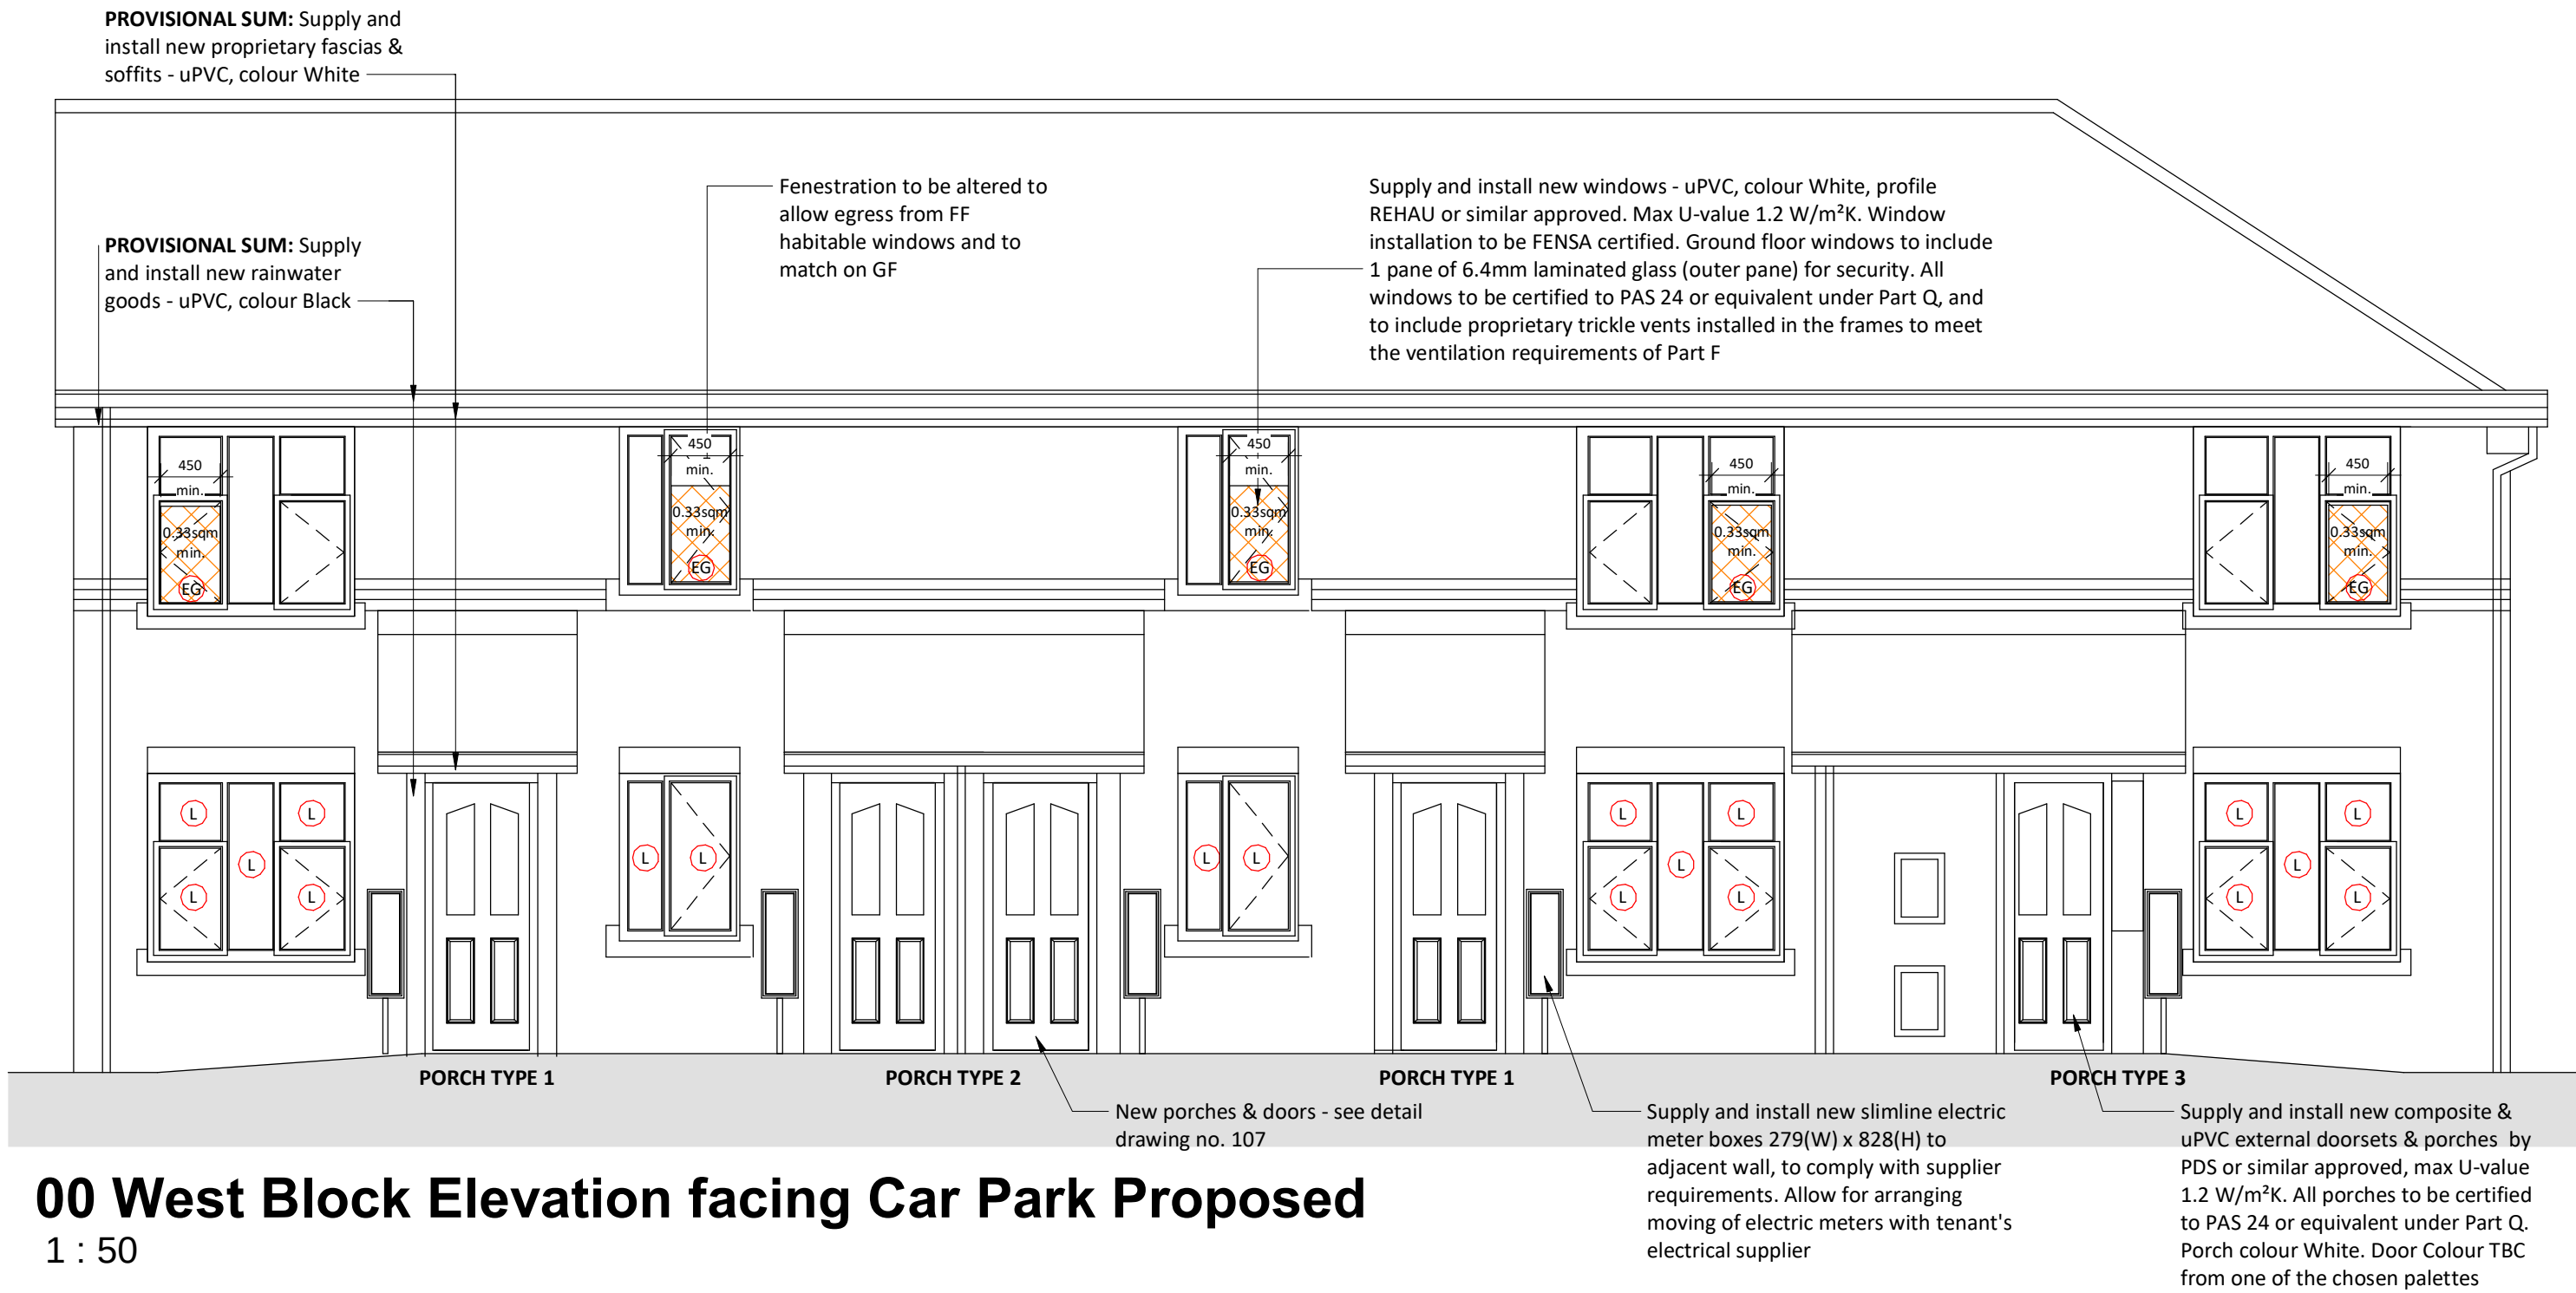

00 West Block Elevation facing Car Park Proposed
1 : 50



00 East Block Elevation facing Garden Proposed
1 : 50

C	29.11.23	LB	Front porch design amended from brick to uPVC white
B	07.09.23	LB	Drawing status changed to Building Regulations
A	01.09.23	LB	Drawing status changed to Tender
Rev	Date	Int	Description



CLIENT:
Arawak Walton HA

PROJECT:
209 - 211 Withington Road, Whalley Range

DESCRIPTION:
Proposed Elevations

PURPOSE OF ISSUE:
Planning
DRAWN BY: CHECKED DATE: SCALE @ A1:
JW LB 17/05/23 1 : 50
JOB NO: STATUS CODE: DRAWING NO: REV
4028 S2 108 C
FILE IDENTIFIER:
WR-BTP-00-EL-DR-A-4028_108.C

Elizabeth House 486 Didsbury Road Heaton Mersey Stockport SK4 3BS
0161 443 1221 info@bernardtaylor.co.uk www.btparchitects.co.uk