




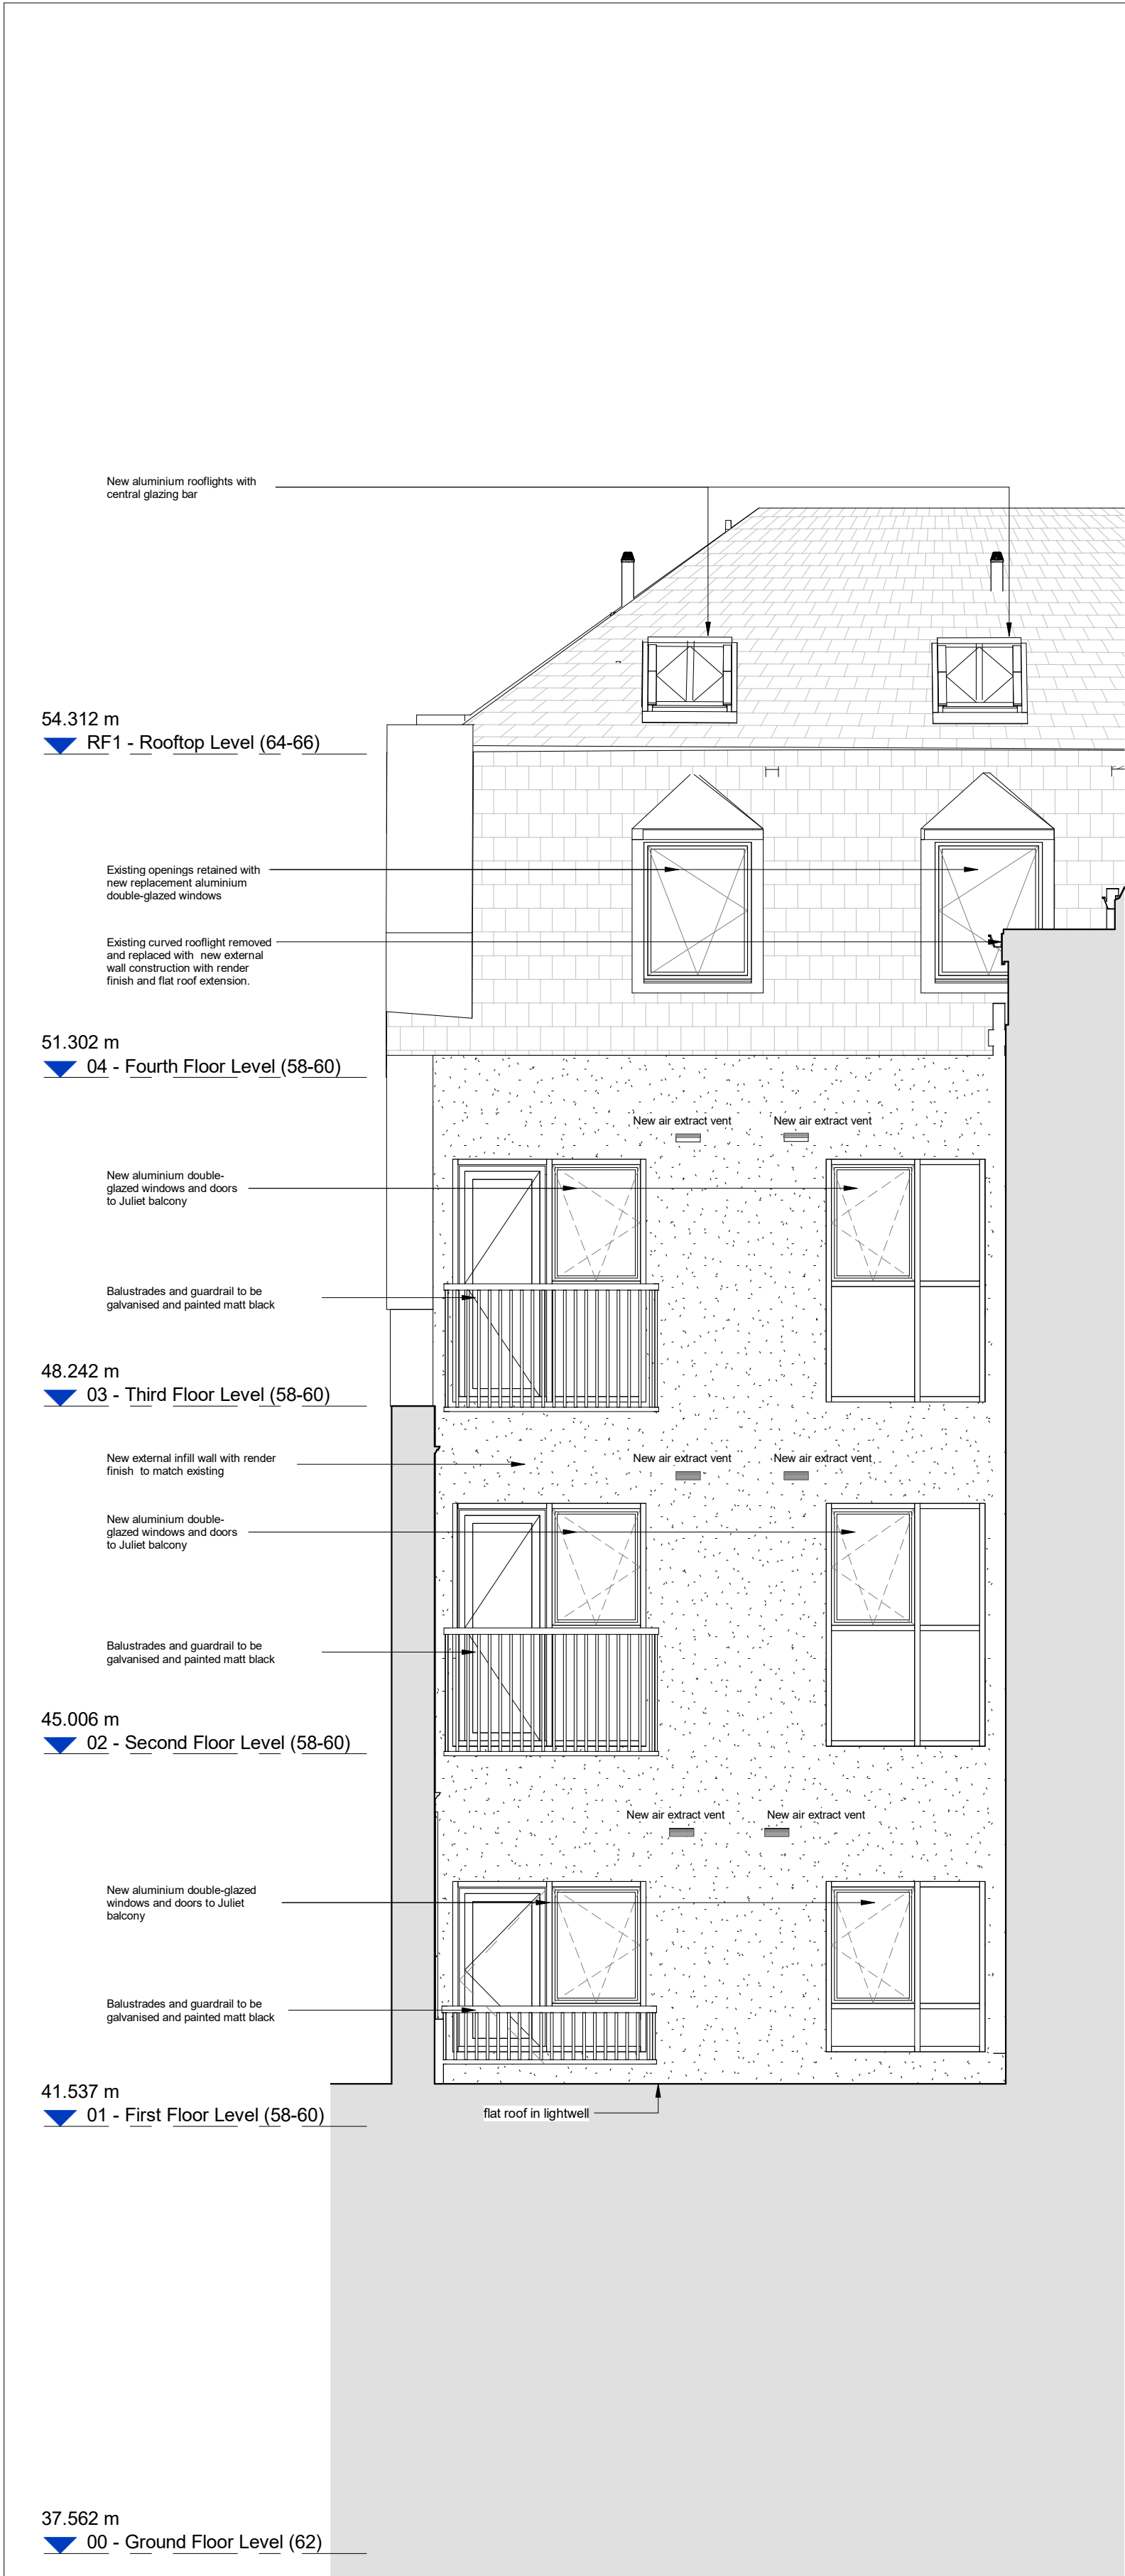


Planning - Proposed GA Lightwell Elevation A
Scale @ 1 : 50

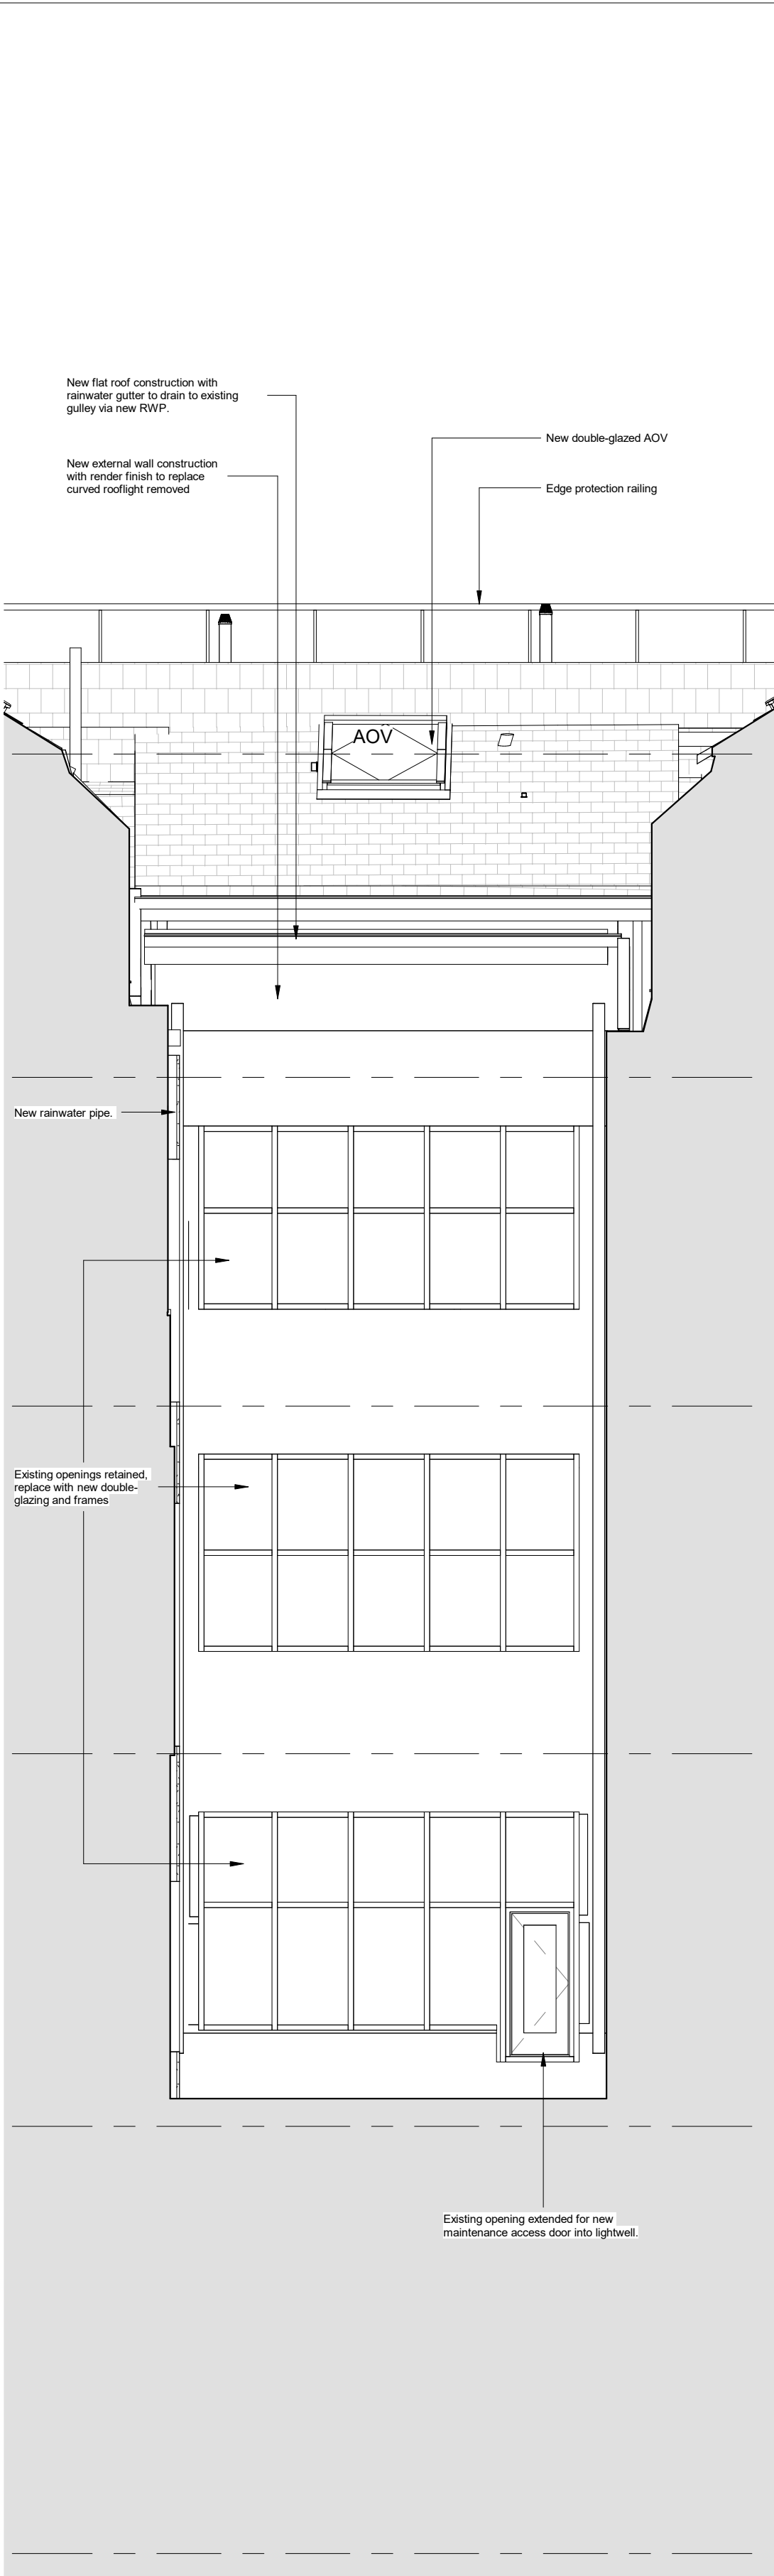

Planning - Proposed GA Lightwell Elevation B
Scale @ 1 : 50

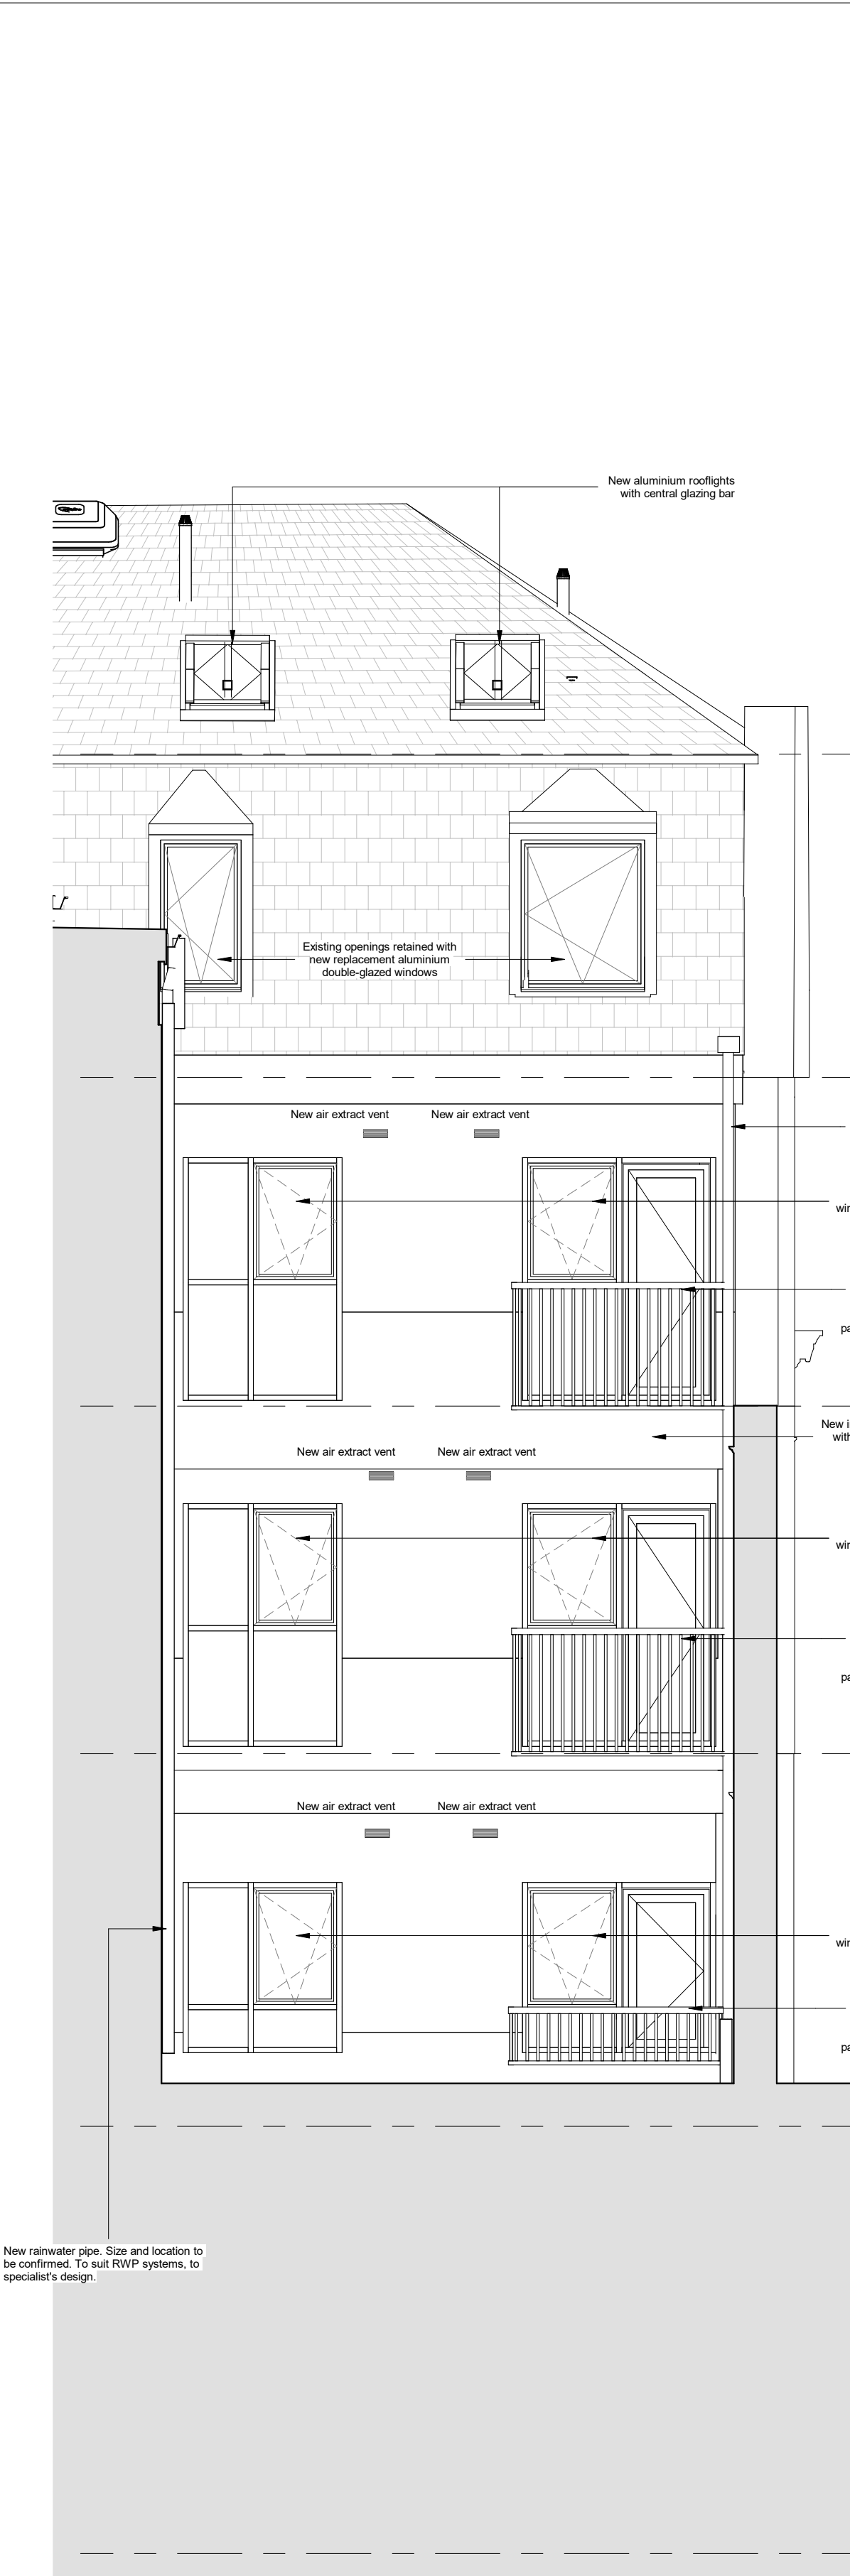

Planning - Proposed GA Lightwell Elevation C
Scale @ 1 : 50

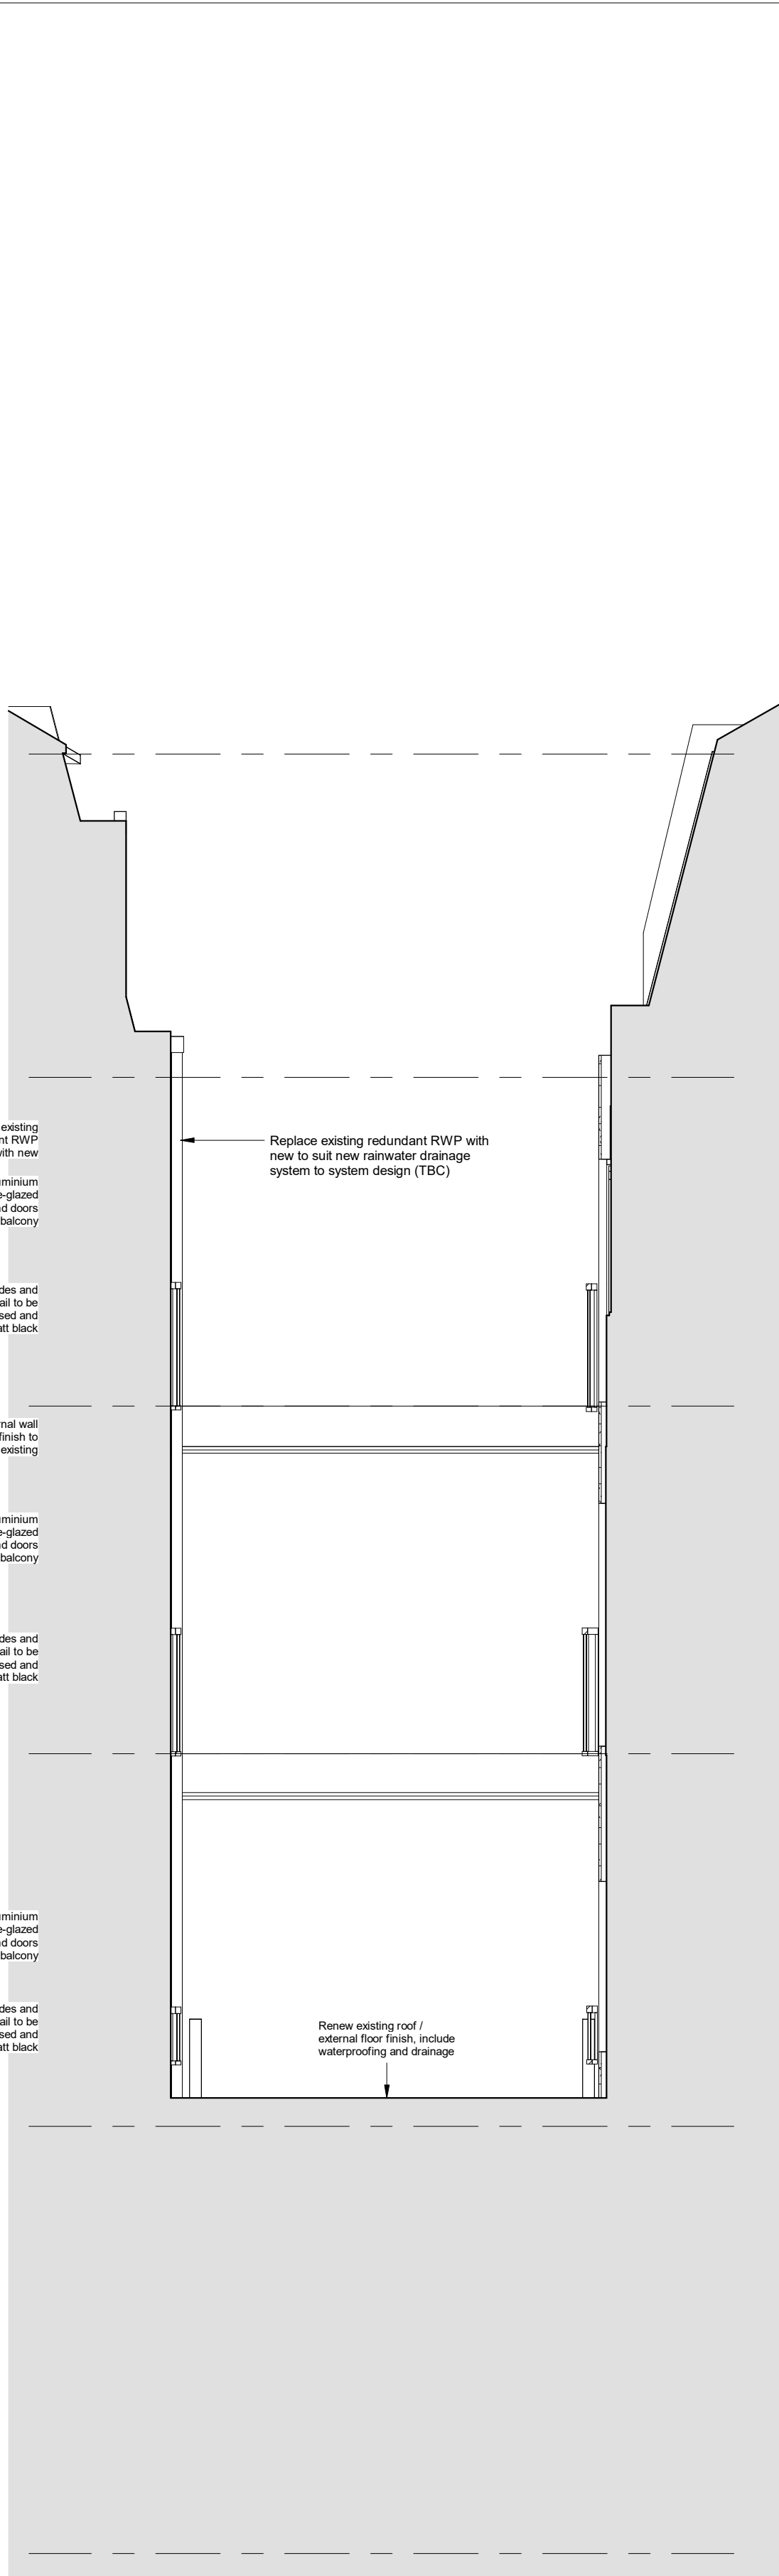

Planning - Proposed GA Lightwell Elevation D
Scale @ 1 : 50

Scale Bars

TO BE USED ONLY AS GUIDANCE

1:100	mm	0	1000	2000	3000	4000	5000
1:200	mm	0	500	1000	1500	2000	2500
1:500	M	0	5	10	15	20	25
1:1250	M	0	10	20	30	40	50

NOTES

- All dimensions and levels are to be checked on site.
- Any discrepancies are to be reported to the architect before any work commences
- This drawing shall not be scaled to ascertain any dimensions. Work to figured dimensions only.
- This drawing shall not be reproduced without express written permission from AEW.
- Title overlay drawings and ownership boundaries are produced using all reasonable endeavors. AEW cannot be responsible for the accuracy or scale discrepancy of base plans supplied to them.
- All works are to be undertaken in accordance with Building Regulations and the latest British Standards.
- All proprietary materials and products are to be used strictly in accordance with the manufacturers recommendations

This drawing contains the following model files: -
11702-AEW-ZZ-XX-M3-A-0001
0485-ACIES-ZZ-XX-M3-S-5000_P14
4052-KIN-XX-XX-M3-ME-5900_WIP

CDM 2015

Client notified of duties: 04/11/2020
Principal Designer: Nationwide CDM

Unless noted below, all known hazards have been highlighted on the drawing.

Keyplan

to King Street

A

B

C

D

58-60 62

to South King Street

Survey Note

This drawing is based upon 3D survey information by Output Precision, initially received by AEW on 22/02/2021, and incorporating subsequent updates received on 15/05/2021, 17/05/2021, 27/02/2023, 06/03/2023.

The elements presented here as 'existing' reflect the state of the building as existing at the time of the 3D surveys. Proposed information reflects the current design at RIBA Stage 5.

The previously submitted and approved planning application drawings (060x series) were based on a 2018 2D survey by RPS, following which some internal strip-out works had been undertaken (not as part of this project).

Refer to other drawings in the 064x series for Facade Repair notes which also apply to these elevations

All louvre vents to be replaced with non-combustible vents; colour and finish to match existing.
See Proposed Elevation drawings for locations of new wall vents in facade

P01 17/11/23 Initial Issue, Planning information updated to Revit
Survey model base, Steel size & scale updated, Drawing updated for Planning Submission

Rev Date Description Drawn by Checked By

Status Purpose of Issue

S2 For Planning

drawing stage Stage 5

client

Glasgow City Council as Trustees of Strathclyde Pension Fund

project

Manchester, King Street

drawing title

Proposed Lightwell Elevations

date 07/11/23 drawn MH
scale @ A1 1 : 50 checked DS

Rev No P01
Dwg No 11702-AEW-XX-ZZ-DR-A-0643
aew architects
0161 214 4370
www.aewarchitects.com