
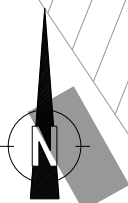
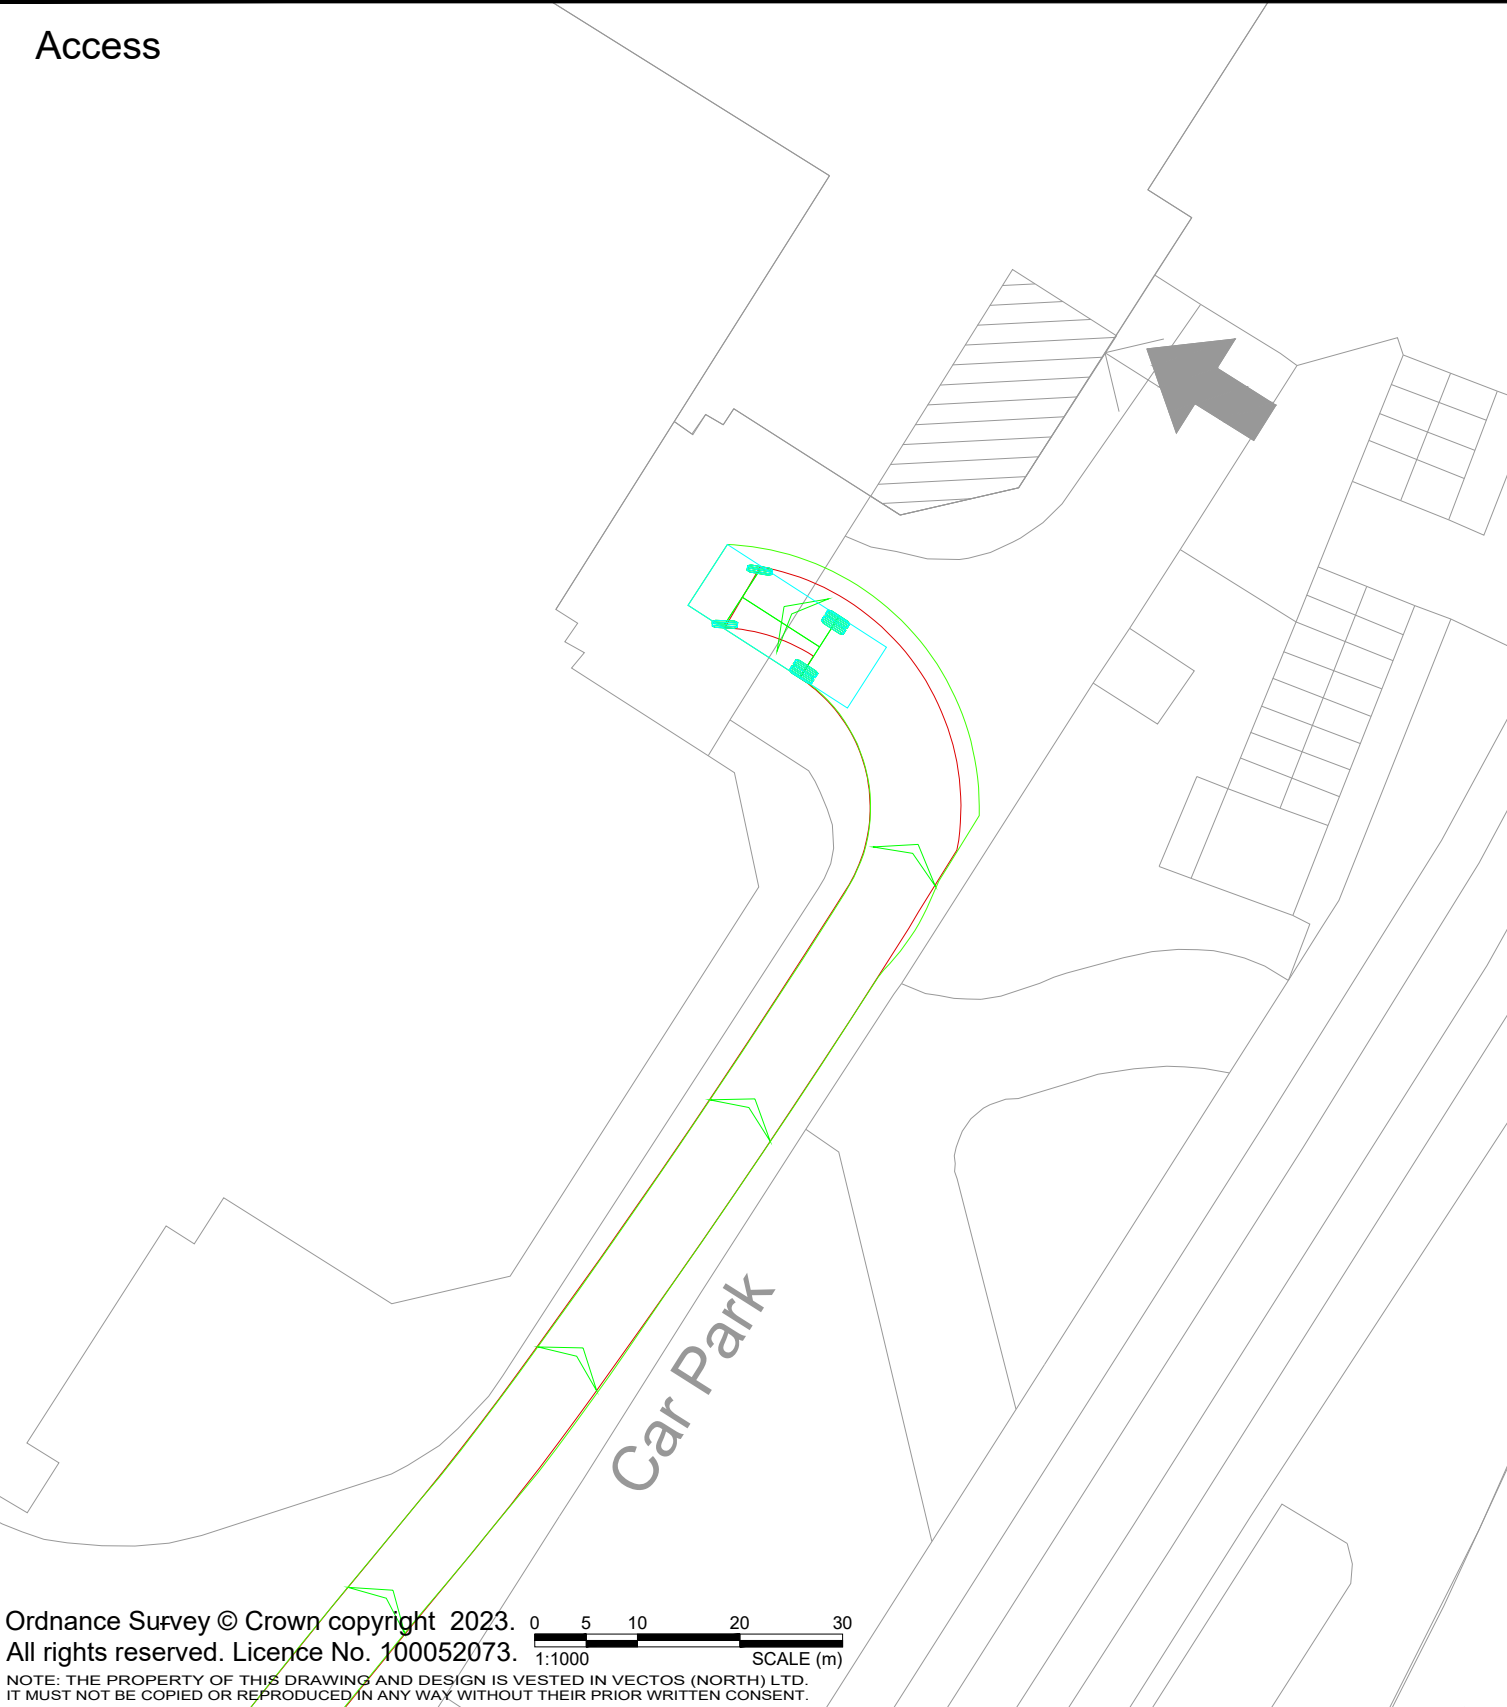


Access

Egress

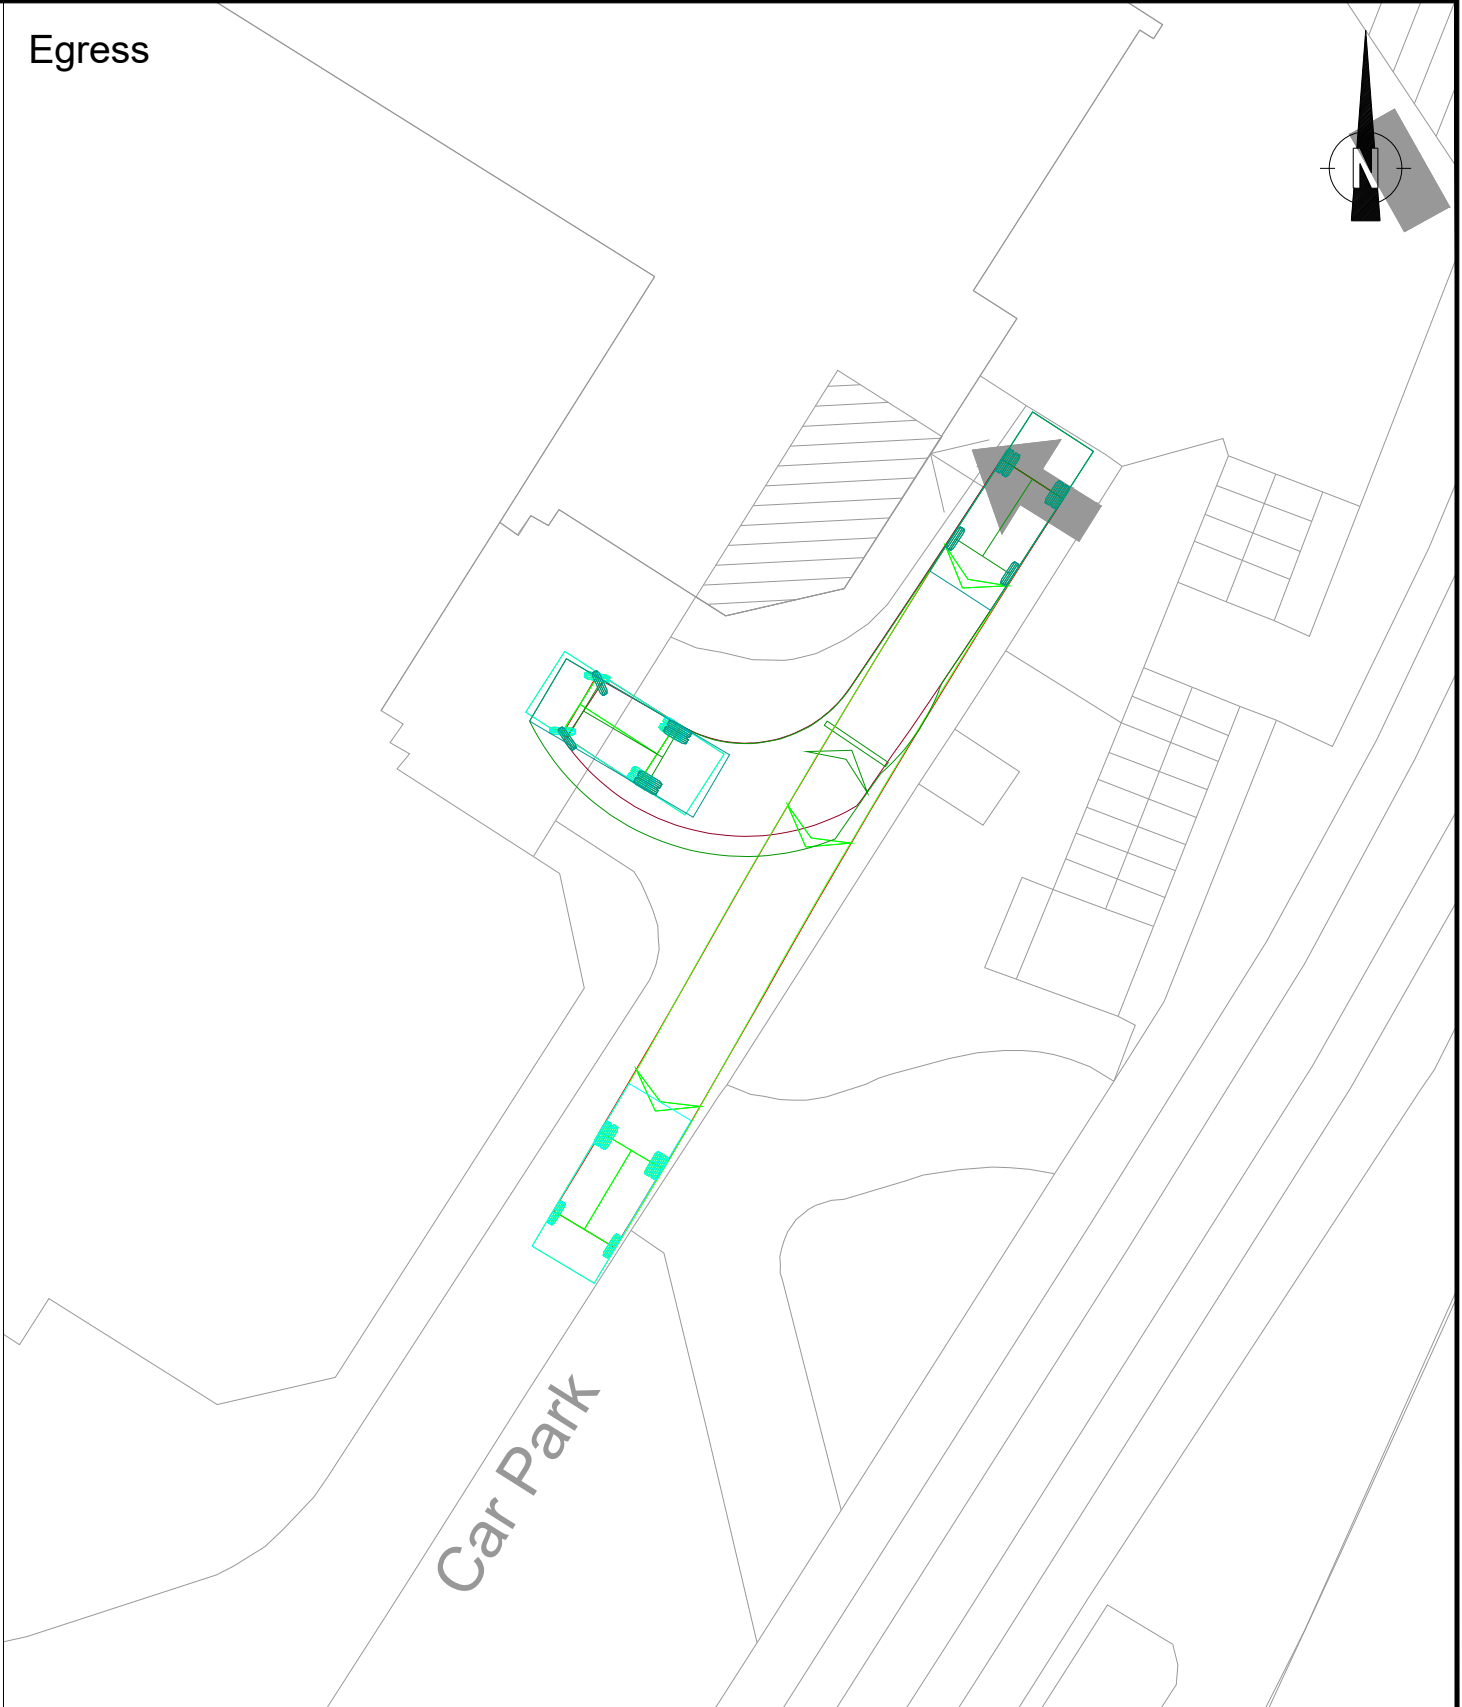

Ordnance Survey © Crown copyright 2023.
All rights reserved. Licence No. 100052073.
NOTE: THE PROPERTY OF THIS DRAWING AND DESIGN IS VESTED IN VECTOS (NORTH) LTD.
IT MUST NOT BE COPIED OR REPRODUCED IN ANY WAY WITHOUT THEIR PRIOR WRITTEN CONSENT.

REV.	DETAILS	DRAWN	CHECKED	DATE

Notes:

1. This is not a construction drawing and is intended for illustrative purposes only.
2. White lining is indicative only.

Small Skip Lorry
Overall Length 6.265m
Overall Width 2.390m
Overall Body Height 3.850m
Min Body Ground Clearance 0.396m
Max Track Width 2.435m
Lock to lock time 6.00s
Kerb to Kerb Turning Radius 6.340m

Junctions

Swept Path Analysis
Access Strategy - Refuse Storage
Skip Lorry

DRAWN: CG	CHECKED: GD	DATE: 12.12.23	SCALES: 1:250 at A3
--------------	----------------	-------------------	------------------------

Manchester Central

4th Floor Oxford Place, 61 Oxford Street, Manchester, M1 6EQ
0161 228 1008 www.slrconsulting.com

DRAWING NUMBER: VN232690_017	REVISION: .
---------------------------------	----------------