



astley.

Client:
Staycity

Full Address:
Piccadilly Station Approach,
8b Gateway House,
Manchester,
M1 2GH


Title:
PLANNING

Date:
12.02.24

Drg by:
KS

Drawing Ref:
G_85292 - F

Visual Status:
APPROVED

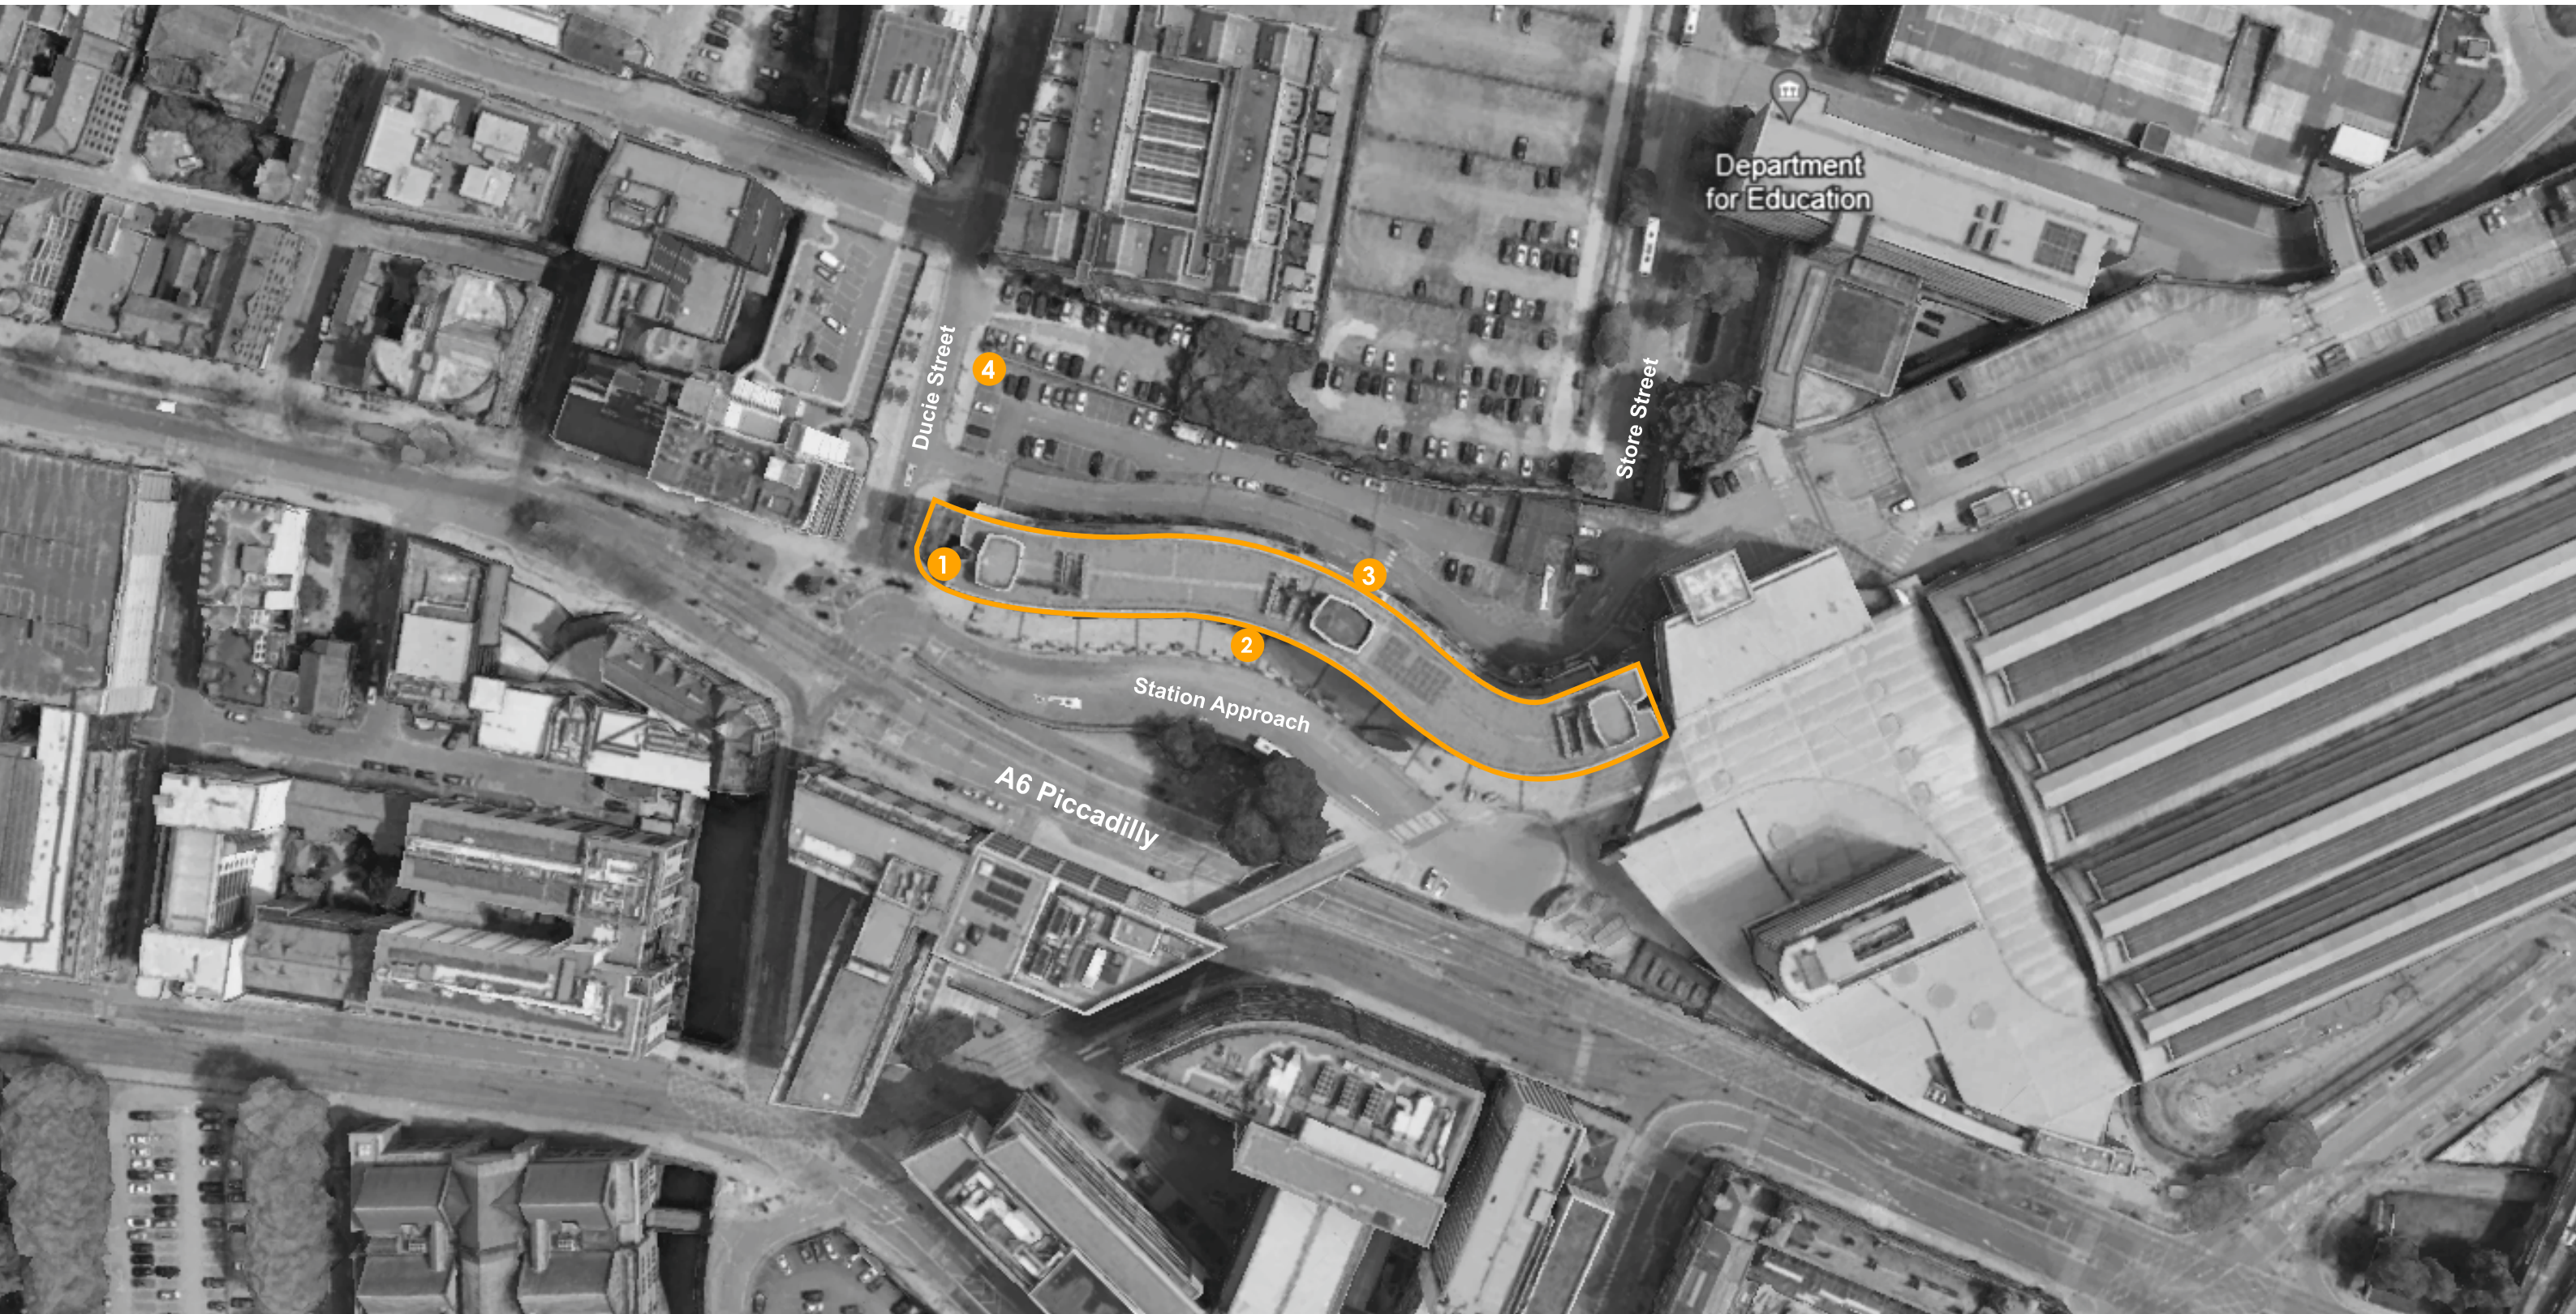







Scale 1:150



Scale 1:150



Item 1
Scale 1:25 @ A3



1No. sets of letters.

80mm deep fabricated aluminium letters & logo, returns powder coated Heidelberg matt black. Letter faces from ivory coloured acrylic, logo acrylic matching PMS 137c. Letters & logo stood off a flat oversized aluminium letter, powder coated Heidelberg matt black.


Letters & logo internally illuminated by means of white LEDs, giving face illumination only.

Letters fitted to a new 5520 x 720 x 100mm fascia, powder coated to match building colour (grey) & fitted over steelwork to building.

Note: Electrical feed to be supplied to sign position by others.
STRUCTURAL FIXING POINTS REQUIRED BY OTHERS


*Static face illumination, less than 300 cd/m2
FFL to under side of sign being: 26,000mm*

MANUFACTURING SURVEY REQUIRED

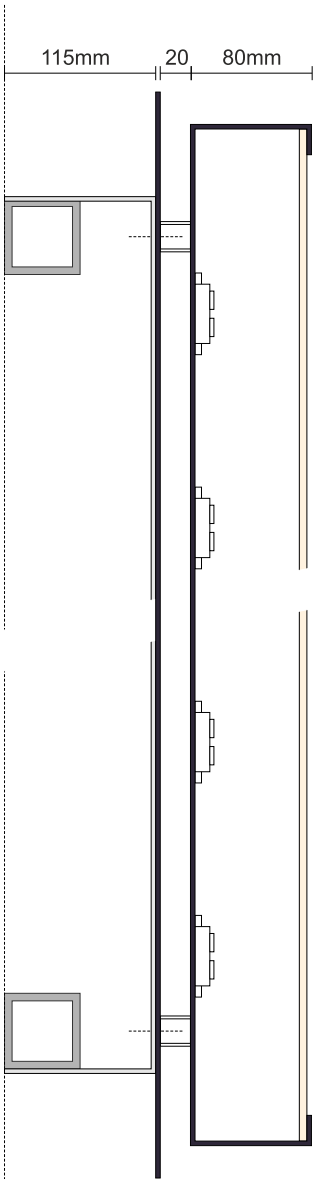

Section
Scale 1:5 @ A3

Existing view
Front

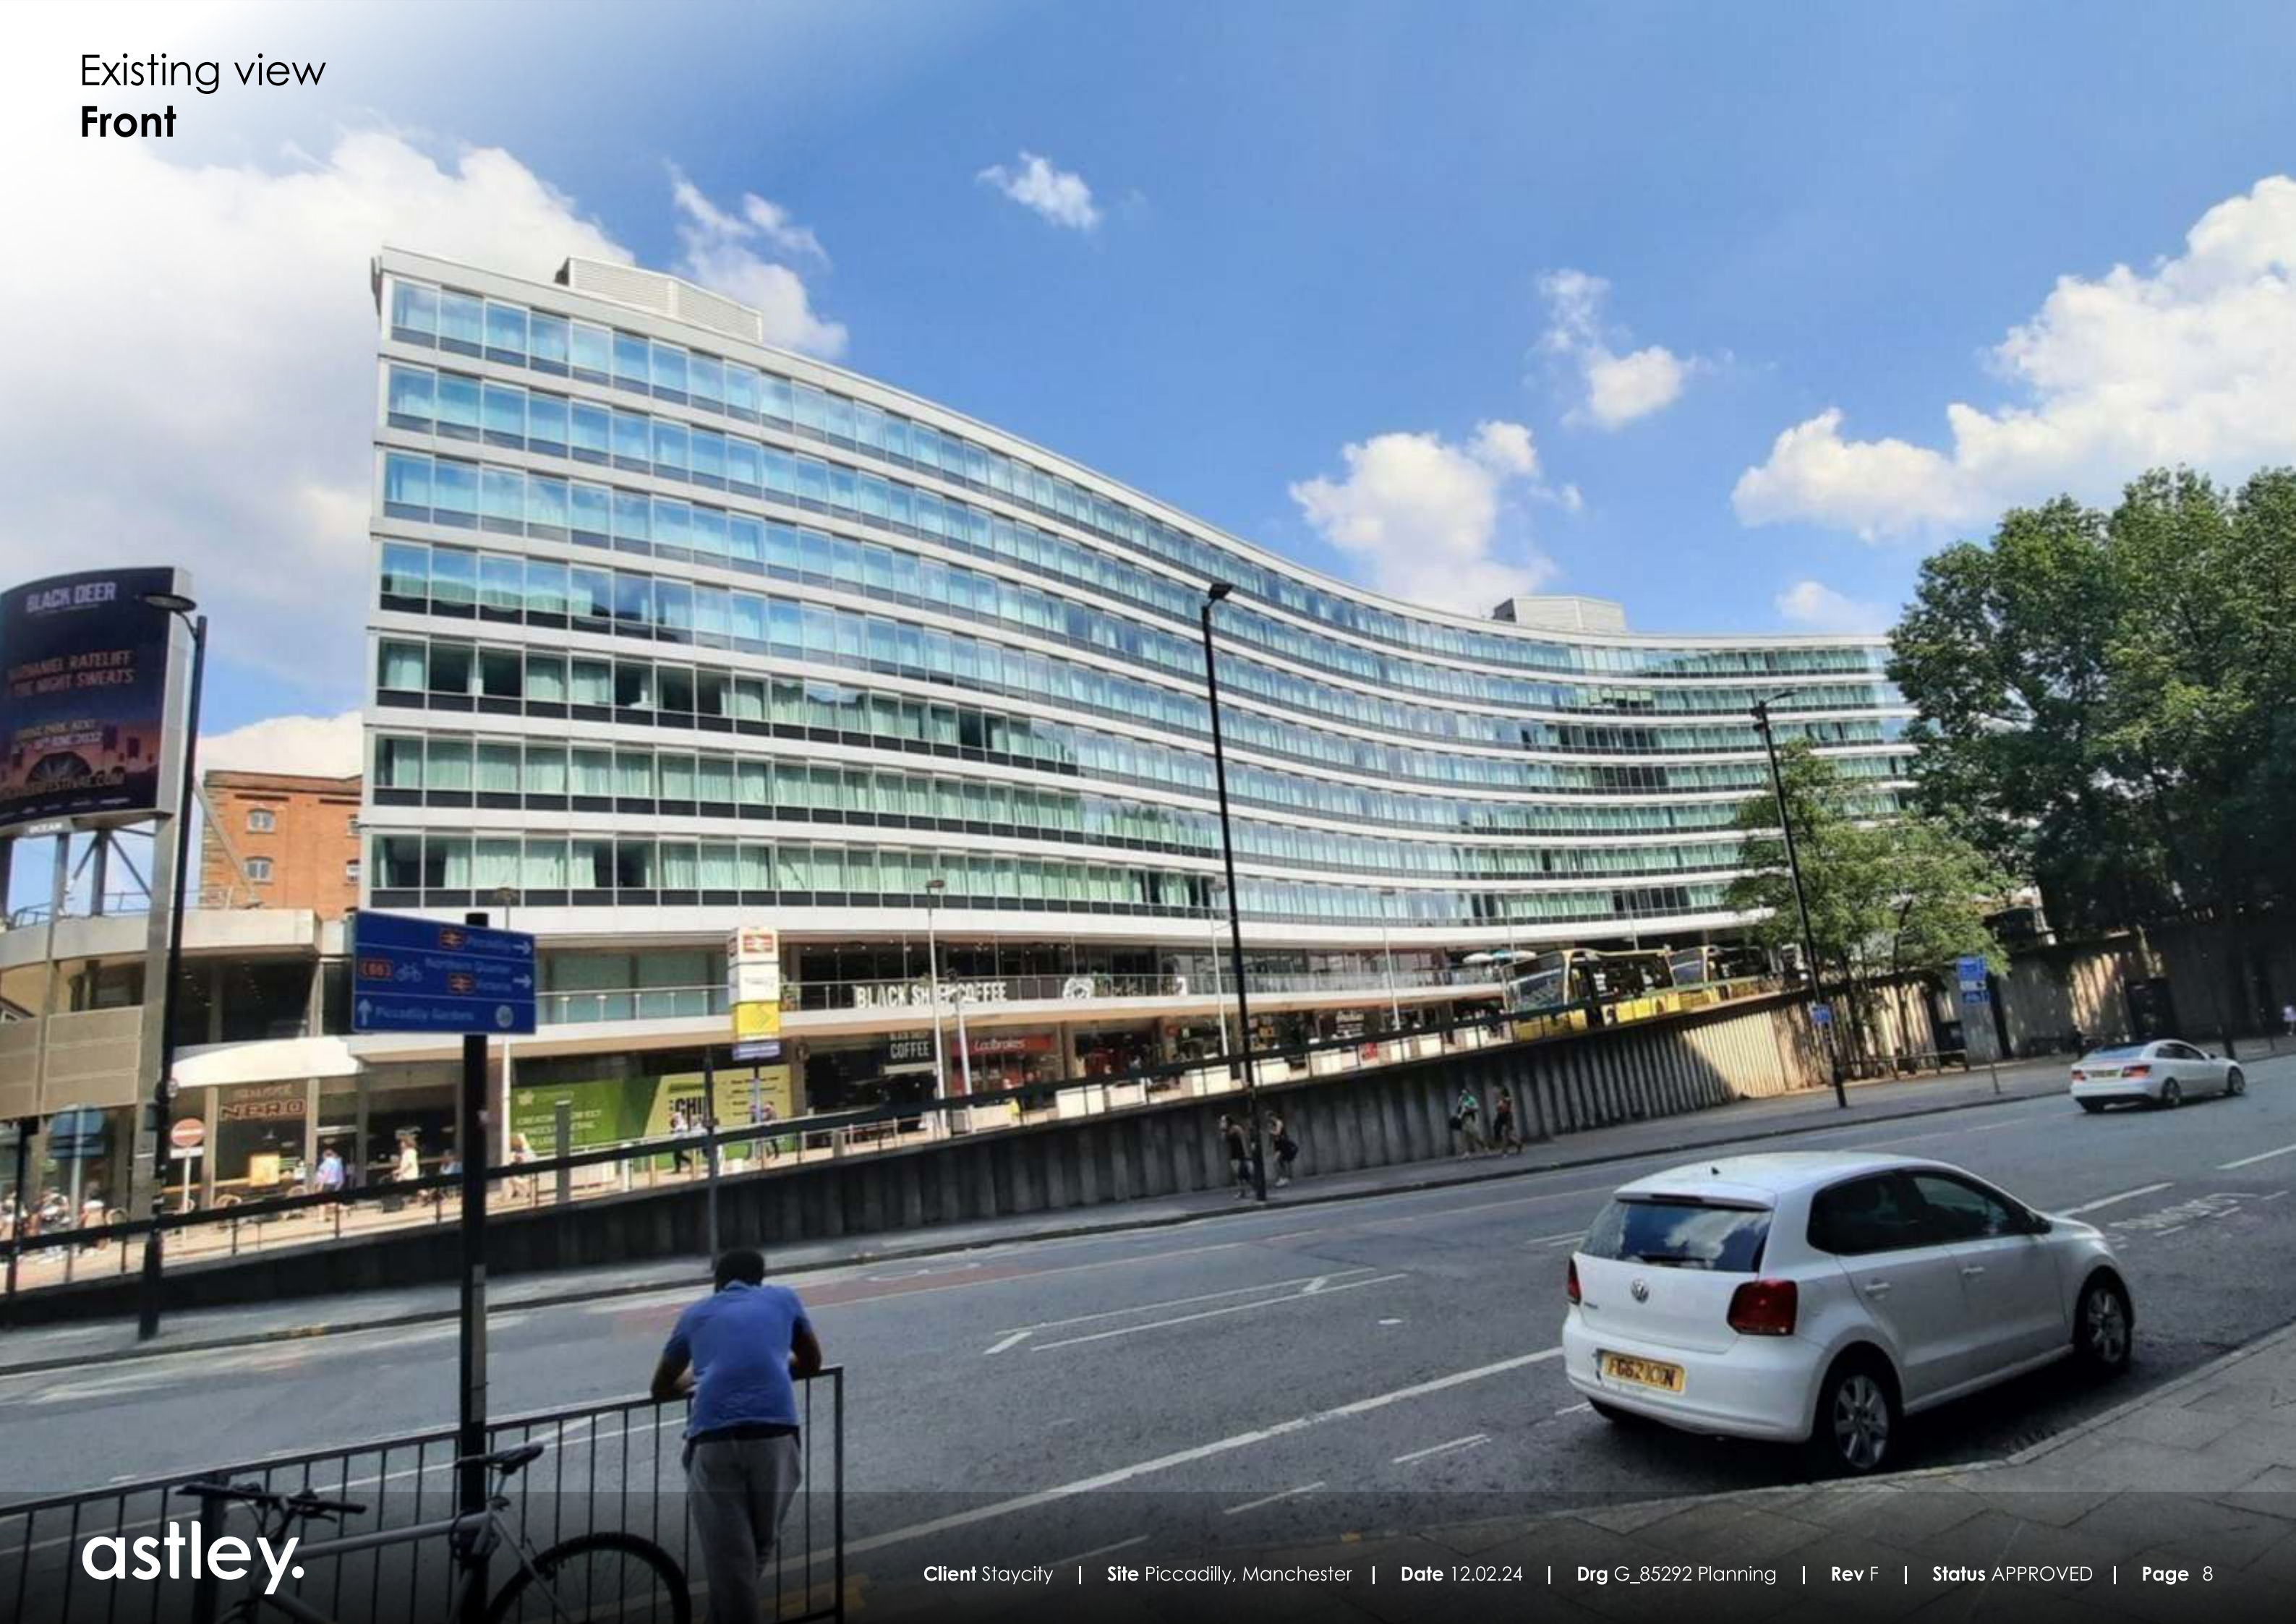


Existing view
Front entrance



Existing Elevation - **Front**


Scale 1:300 @ A3
0 1m 5m 10m 20m

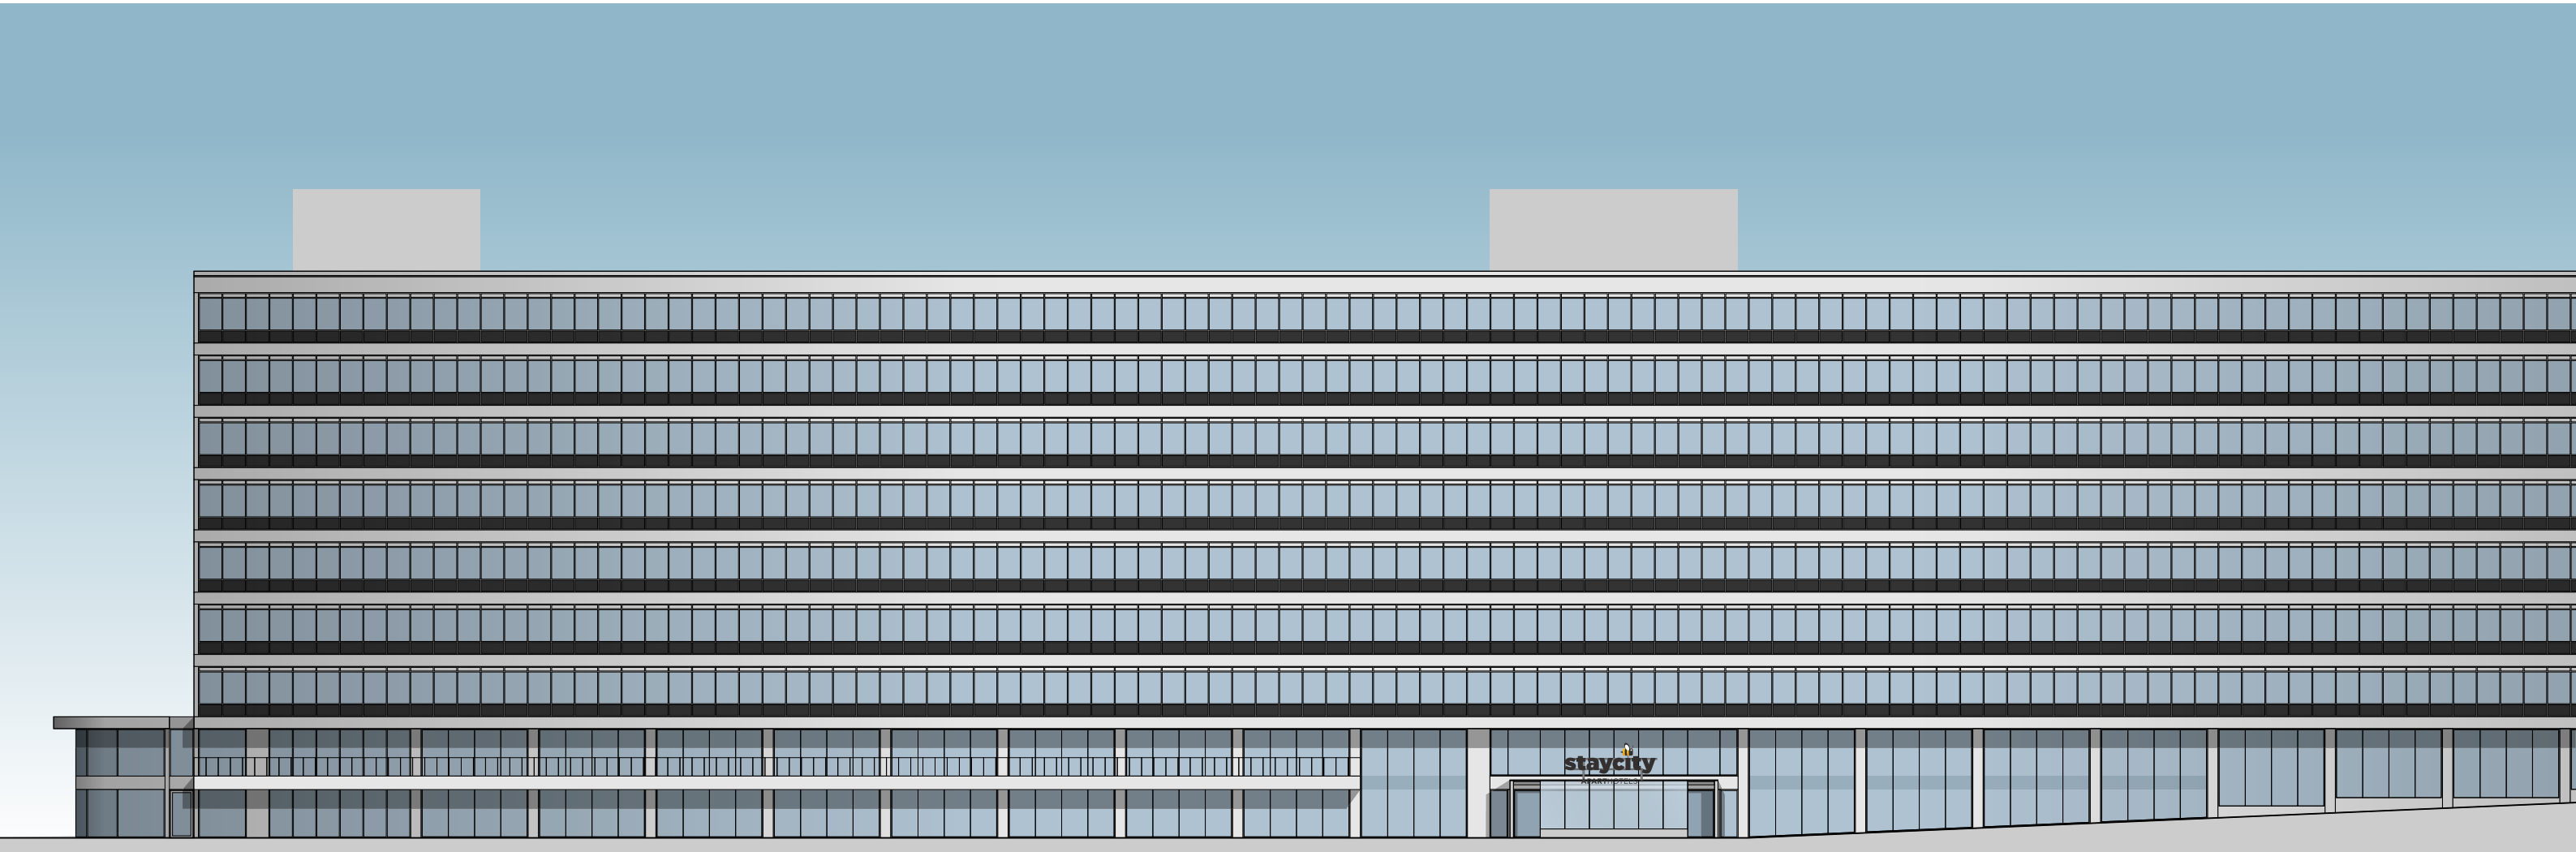

Scale 1:300

Proposed Elevation - **Front**

Scale 1:300 @ A3
0 1m 5m 10m 20m

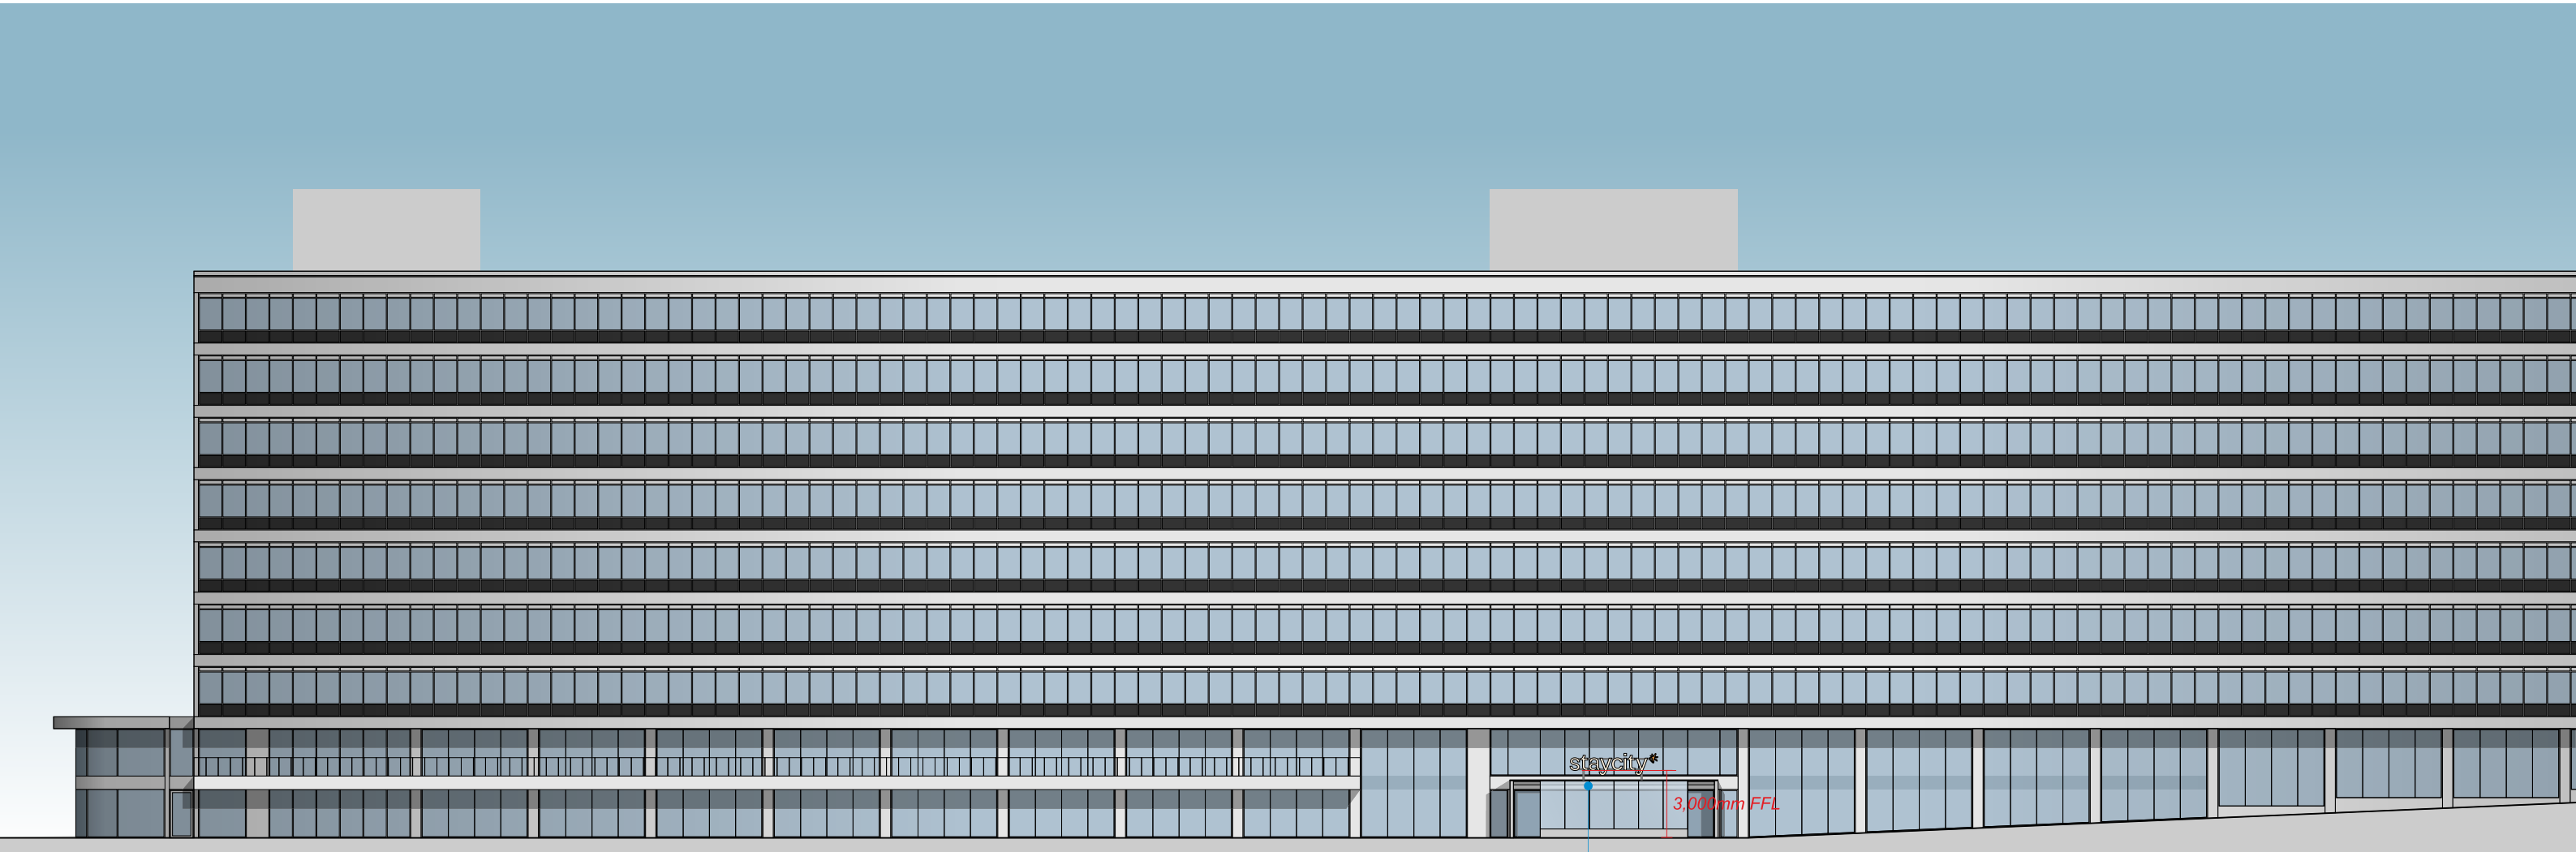

Scale 1:300

Item 2



Scale 1:25 @ A3

1No. set of face illuminated letters fitted to framework on canopy.

80mm deep fabricated aluminium letters & logo, returns powder coated Heidelberg matt black. Letter faces from ivory coloured acrylic, logo acrylic matching PMS 137c. Letters & logo stood off a flat oversized aluminium letter, powder coated Heidelberg matt black.

Letters & logo internally illuminated by means of white LEDs, giving face illumination only.

Letters fitted to a mild steel framework (colour T.B.C.) and fitted to existing canopy brackets.

Note: Electrical feed to be supplied to sign position by others.

*Static face illumination, less than 300 cd/m2
FFL to under side of sign being: 3,000mm*

MANUFACTURING SURVEY REQUIRED



Section
Scale 1:10 @ A3



Proposed elevation
Scale 1:100

Item 2

Existing view
Rear




Existing view - **Rear Entrance**



Existing Elevation - **Rear**

Scale 1:300 @ A3
0 1m 5m 10m 20m

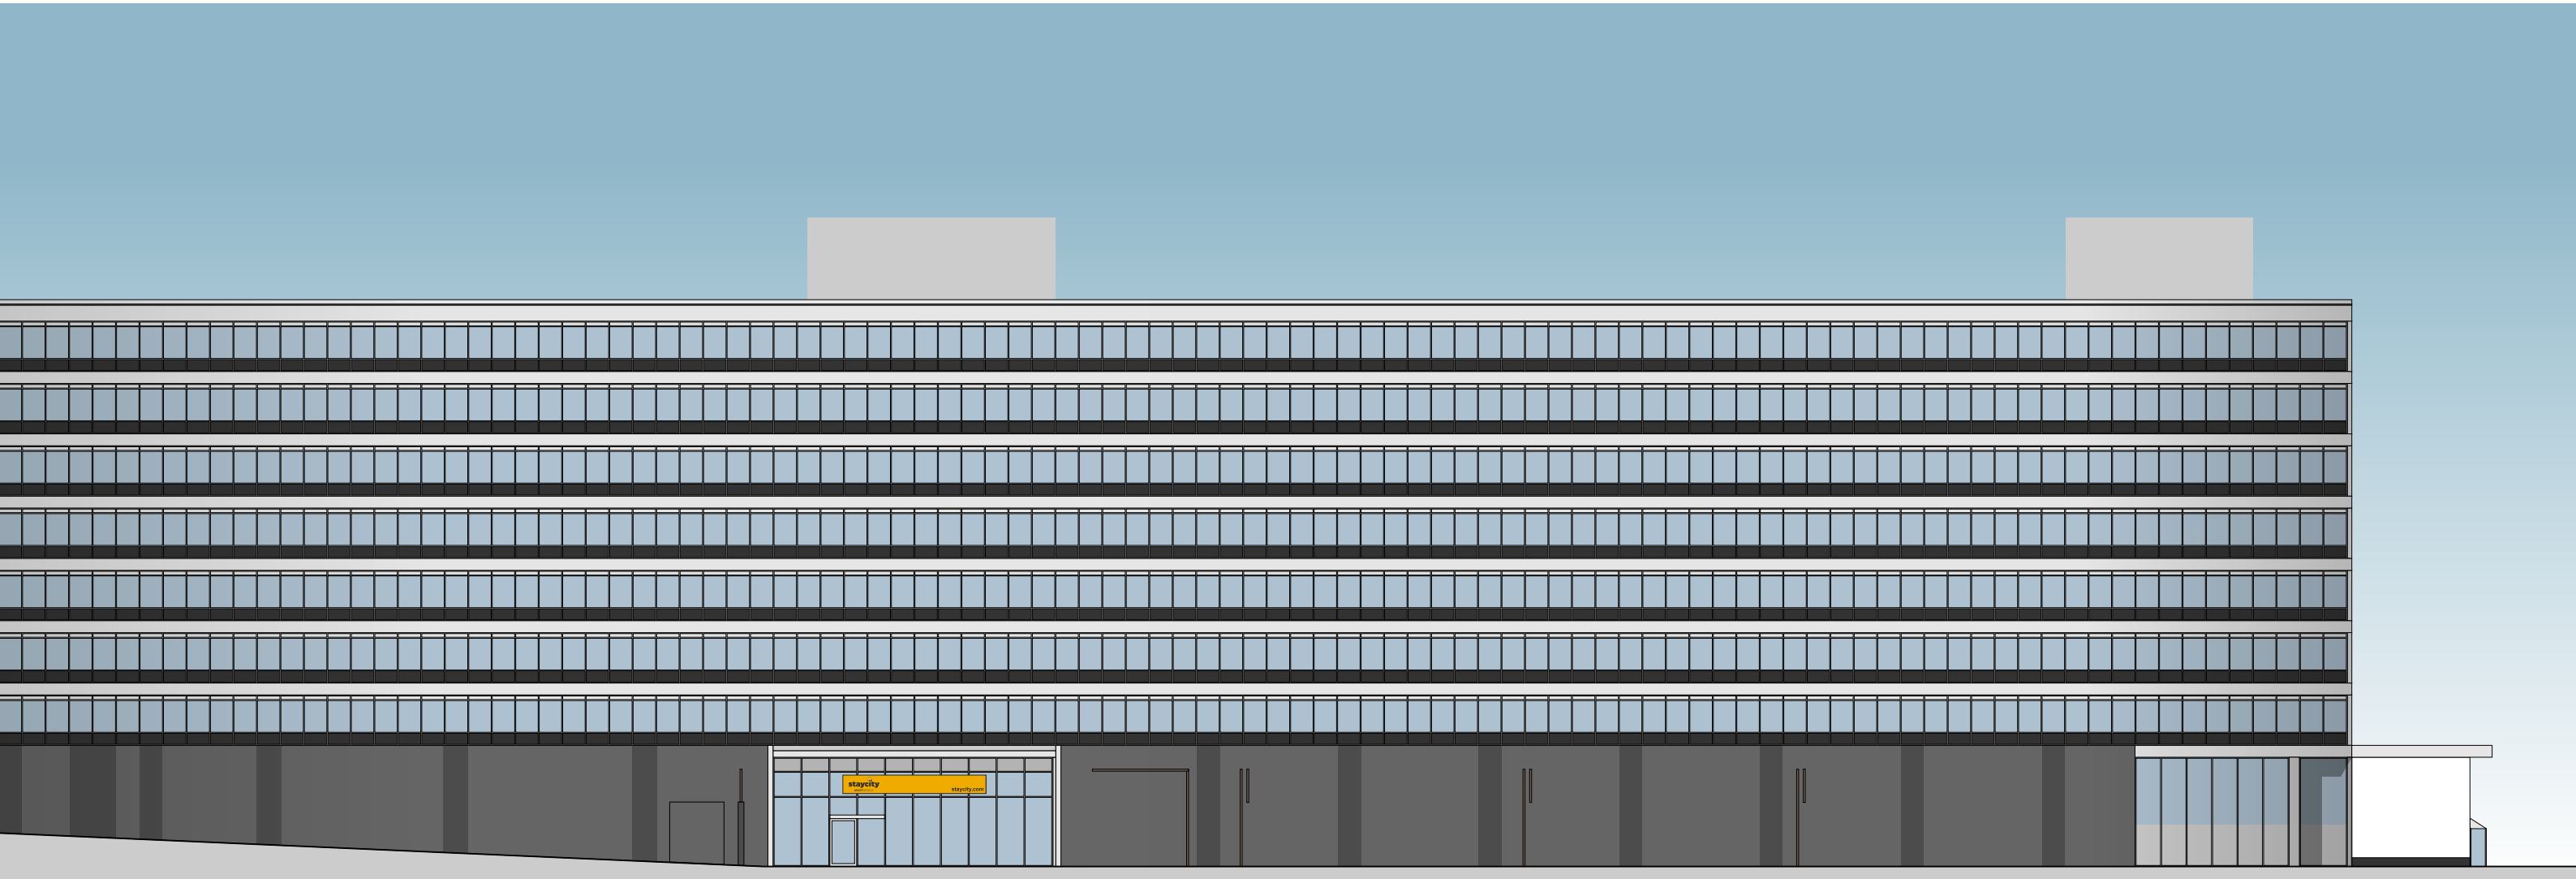


Scale 1:300




Proposed Elevation - **Rear**

Scale 1:300 @ A3
0 1m 5m 10m 20m

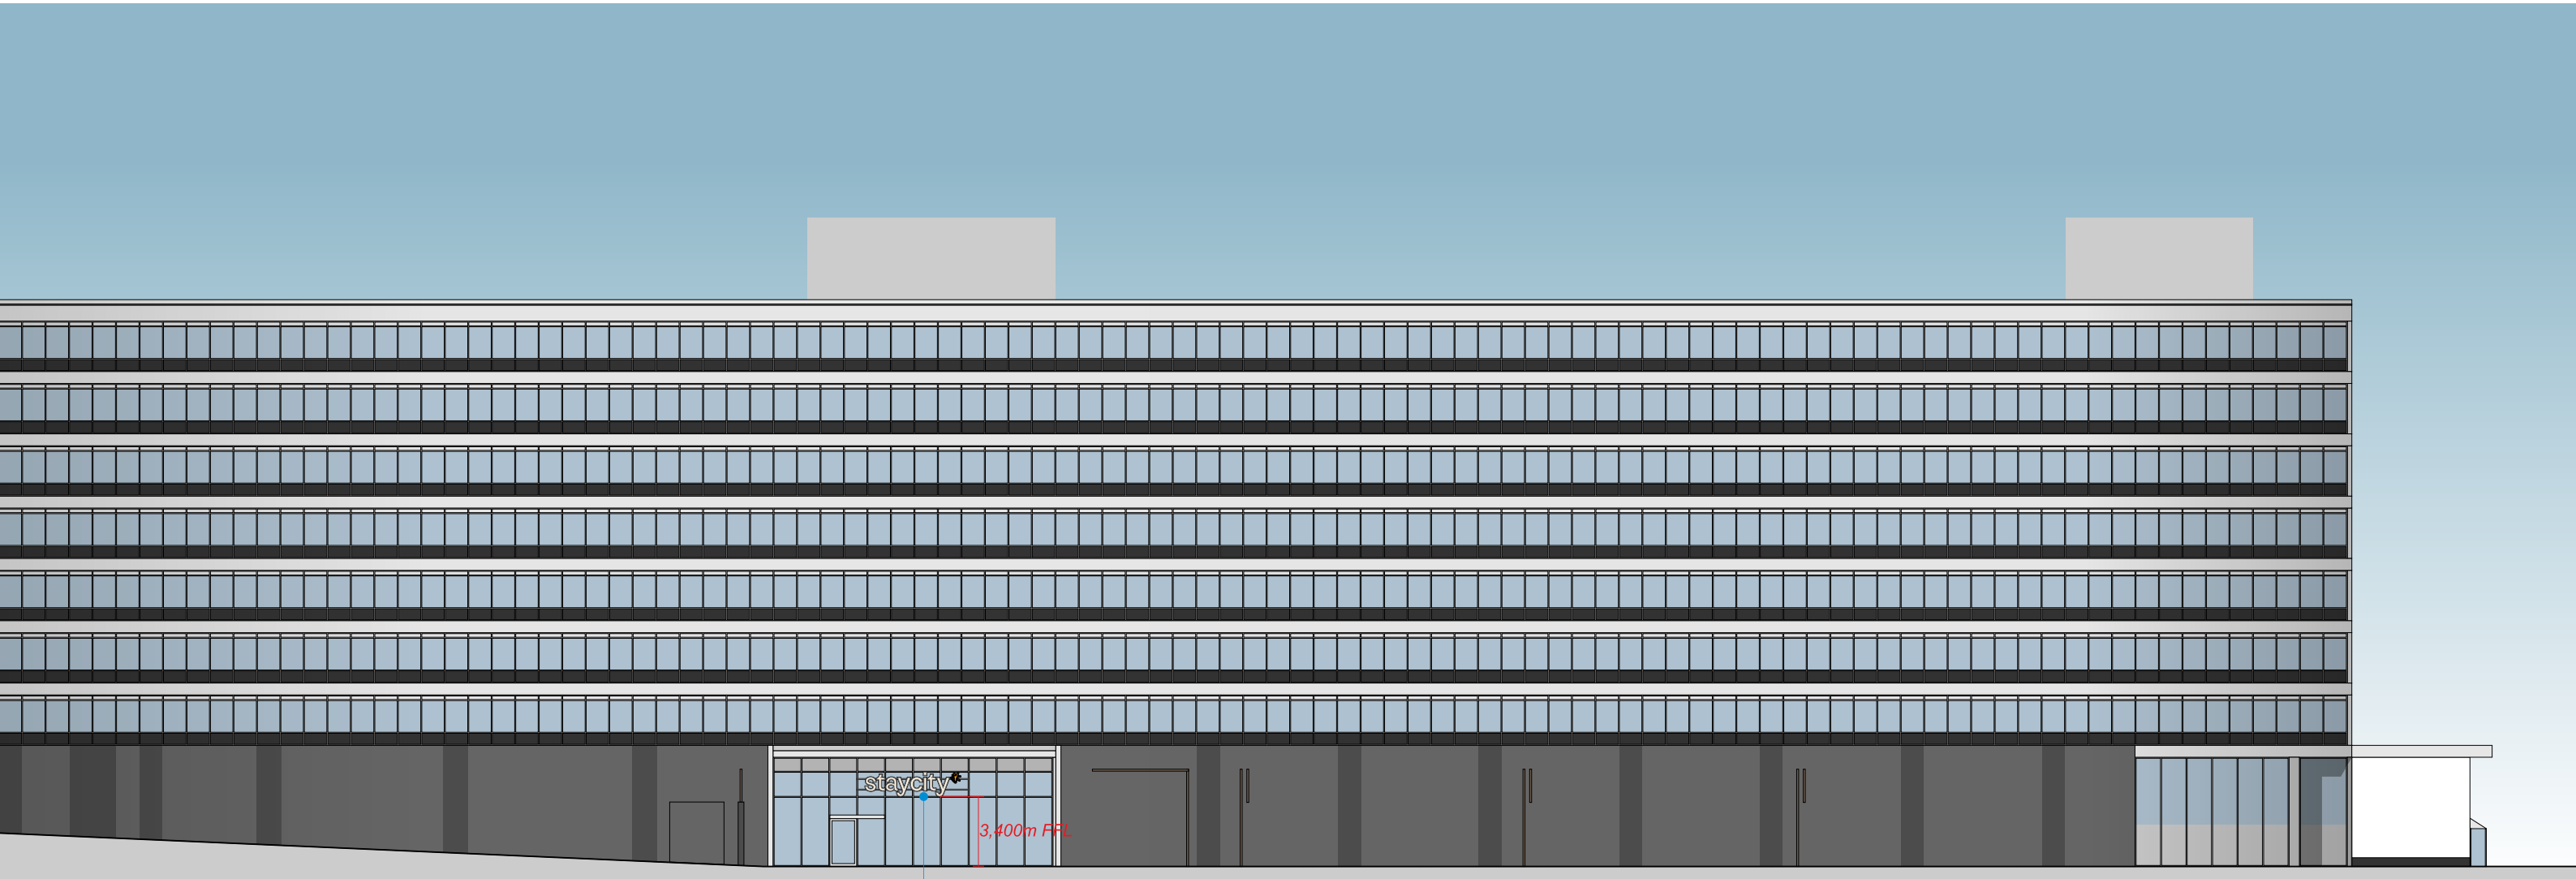


Scale 1:300

Item 3

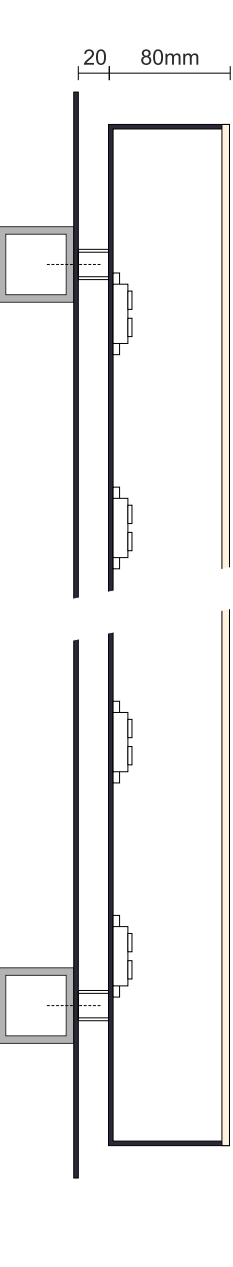

Section
Scale 1:5 @ A3

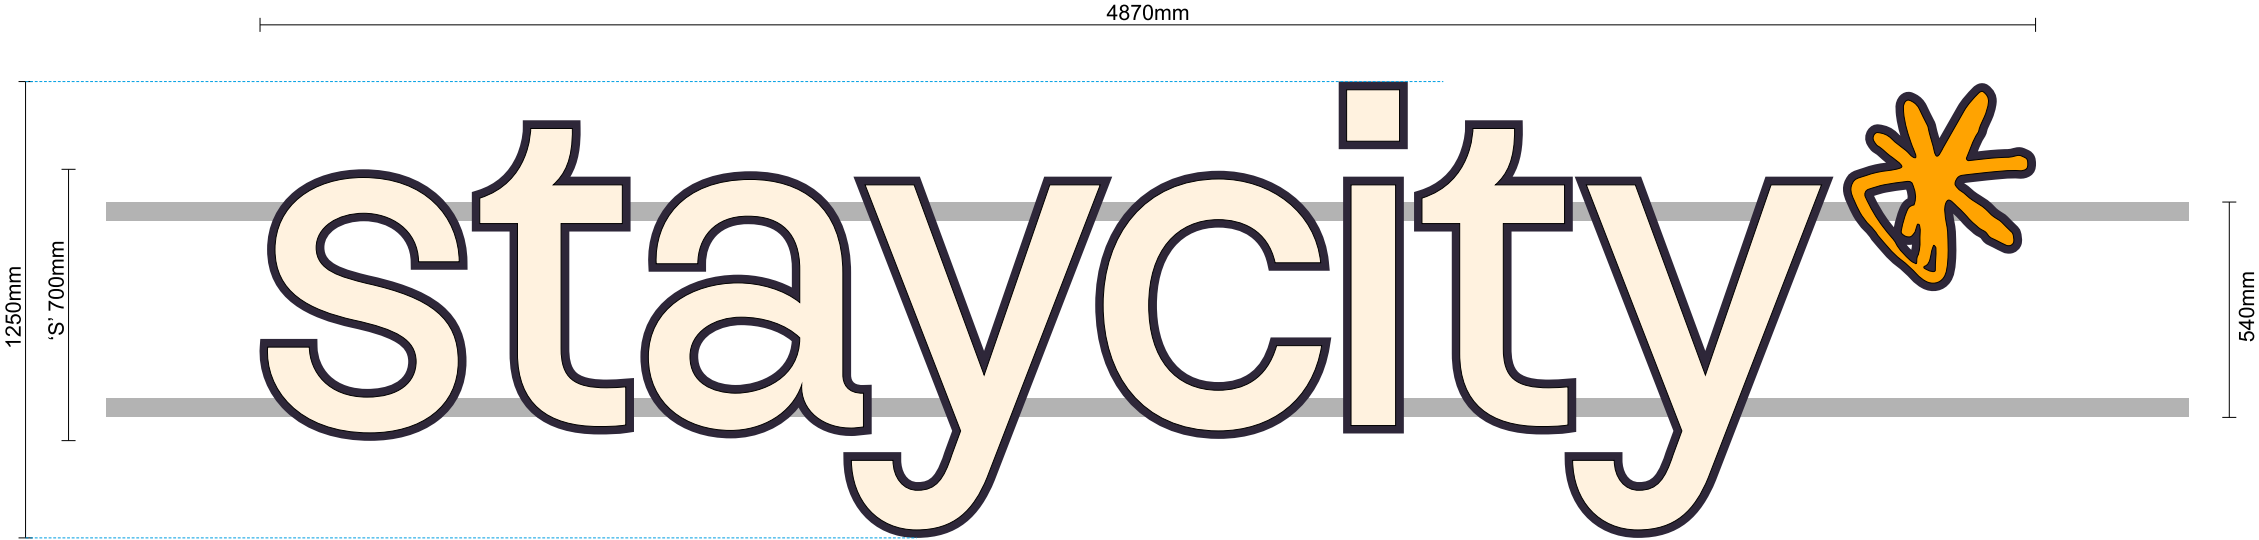

Face View
Scale 1:20 @ A3

1No. set of face illuminated letters fitted to framework on mullions.

80mm deep fabricated aluminium letters & logo, returns powder coated Heidelberg matt black. Letter faces from ivory coloured acrylic, logo acrylic matching PMS 137c. Letters & logo stood off a flat oversized aluminium letter, powder coated Heidelberg matt black.

Letters & logo internally illuminated by means of white LEDs, giving face illumination only.

Letters fitted to a mild steel framework (colour T.B.C.) and fitted to existing mullion brackets.

Note: Electrical feed to be supplied to sign position by others.

*Static face illumination, less than 300 cd/m2
FFL to under side of sign being: 3,450mm*

MANUFACTURING SURVEY REQUIRED



Proposed elevation
Scale 1:100

Item 3



Scale 1:15

- 1No. new 100mm deep double sided totem sign - Non illuminated.
 - 2No. 80mm square section mild steel posts fitted below ground level.
- Posts clad with folded aluminium panels powder coated Heidelberg matt black & faced with digitally printed vinyl graphics & overlay laminate.
- MANUFACTURING SURVEY REQUIRED**



Existing View



Proposed View