



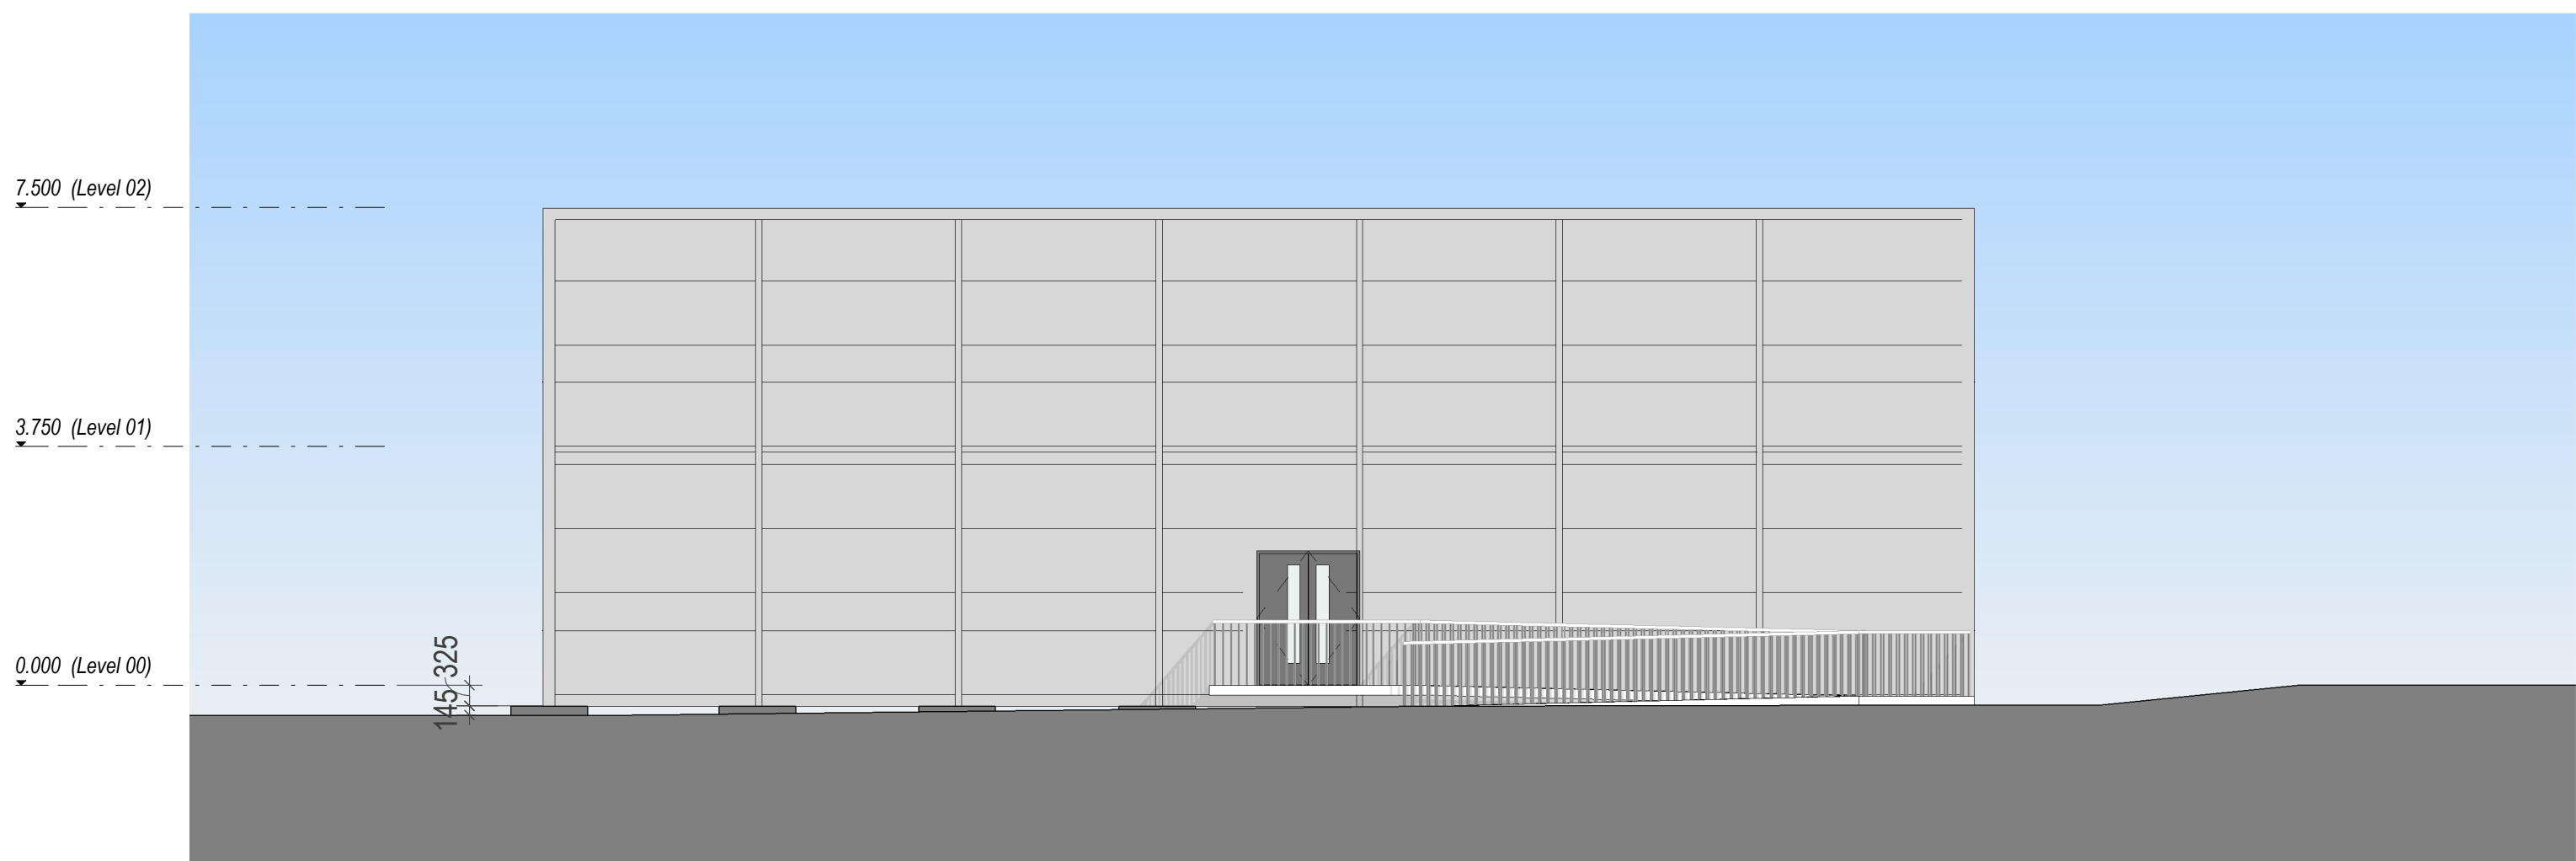

Elevation 1
1 : 100

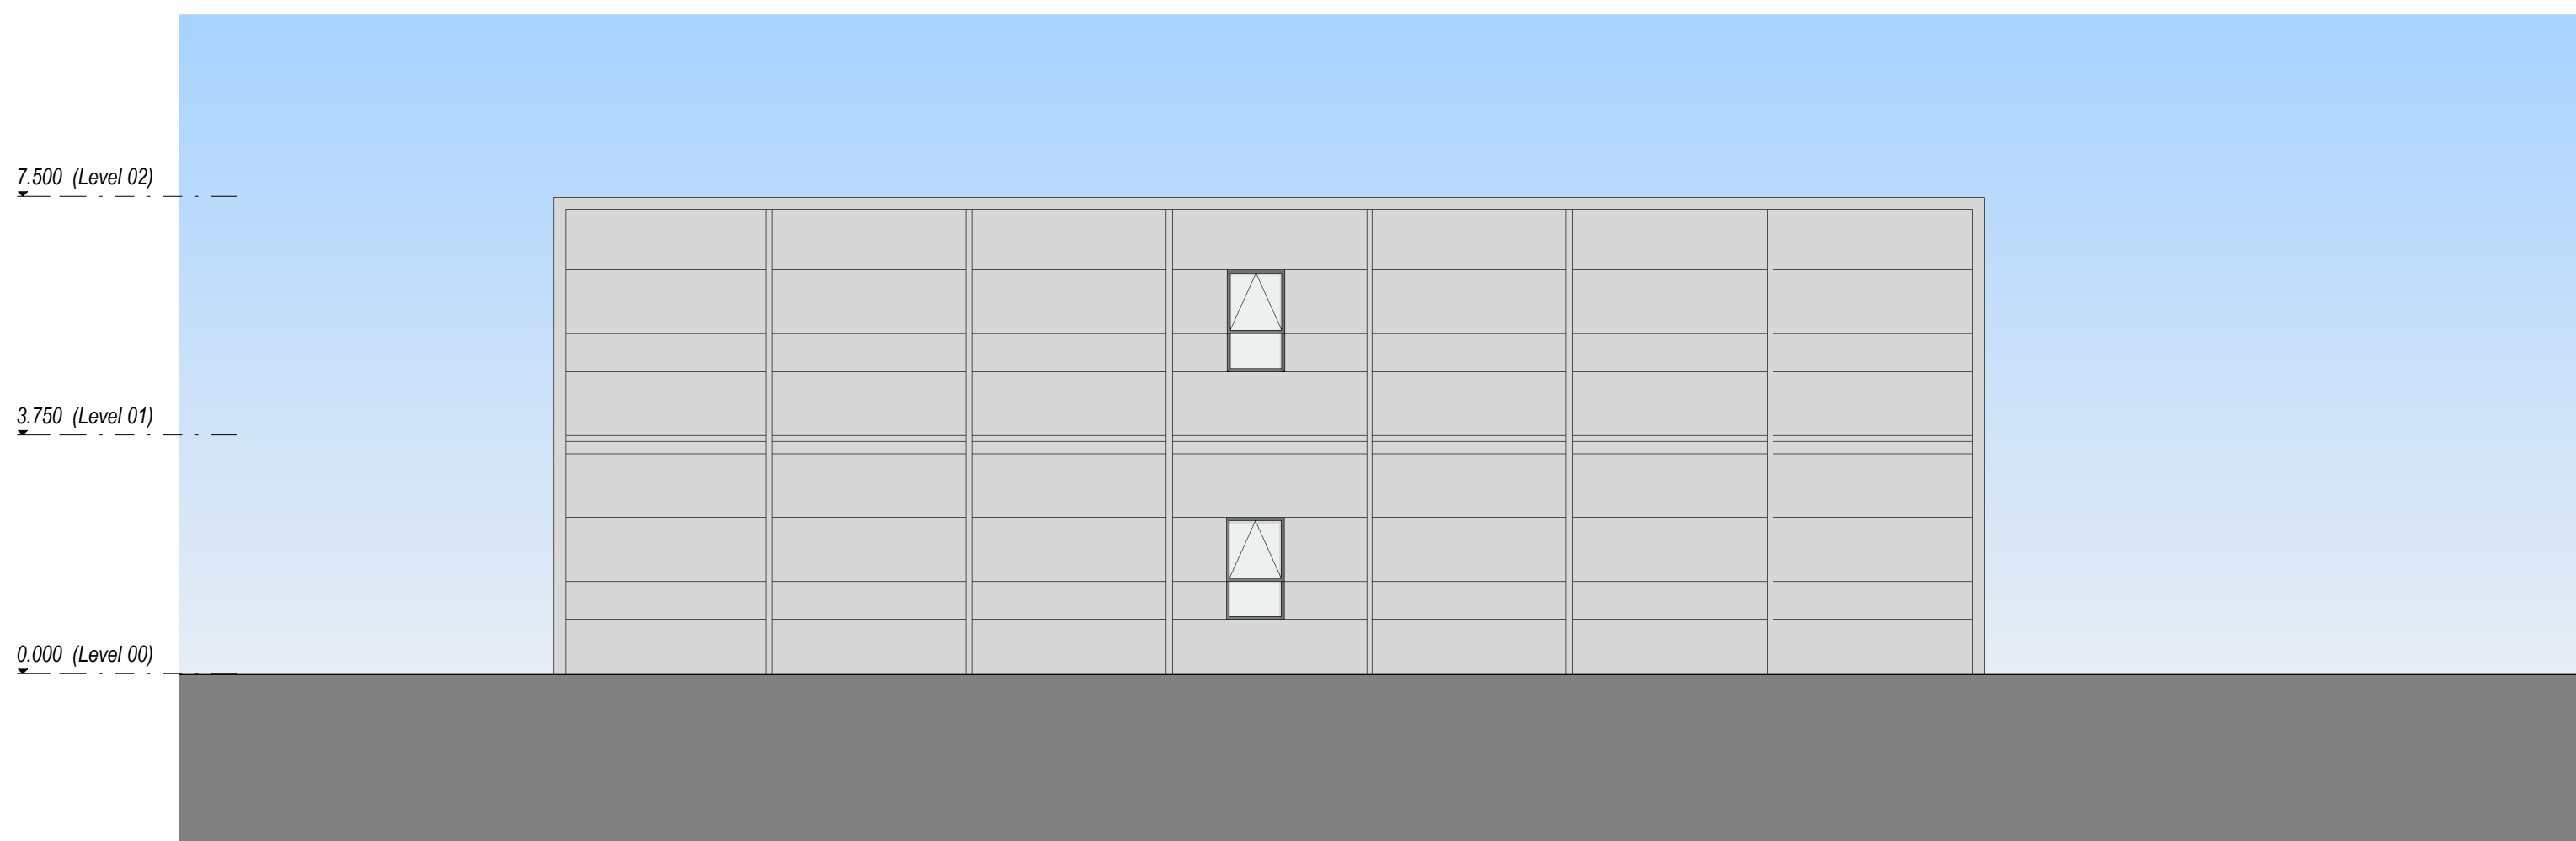


Elevation 2
1 : 100



Elevation 3
1 : 100



Elevation 4
1 : 100

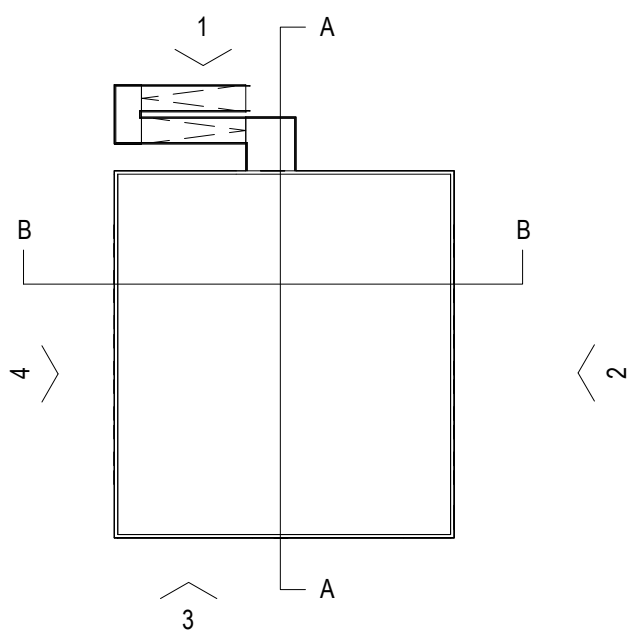[illegible]

Hazard	HAZ-XX
	<p>To warn of significant hazards or information that is unusual</p> <p>To be used in conjunction with all other consultant's information</p> <p>Refer to CDM Schedule XXXX-1B/MB-XX-SHA-200-XXXX</p>

Materials:
Wall: Proprietary manufactured 100mm thick steel bonded fibreglass PUF composite panels
 Colour: F5567 (AIA Product)
Roof: 1P/1000 Profile Steel Sheet Roof System
 Colour: Greenwing Grey RAL 7038
Doors: Steel faced
Windows: P-V-C-U Frames with double glazing
 Colour: White
Rainwater Goods
 External squareline gutter system
 Colour: Black

BP	11/01/24	Examination board revised	EA
PP	20/10/06	Stipula Update	EA
PT	01/12/2023	Perkins Update	CP
Revis	Date	Revision Notes	Drawn / Reviewed

Prepared By	Dixons Academy				
Drawing Title	GA Elevations - Temporary Building Phase 2				
Job Number	F503998	Date	01/12/2023	Security Classification	Drawn By EA
10/6/2023	As Issued	Revised By CP	Revised By CP	Revision	Subsidiary
P3	S3				