



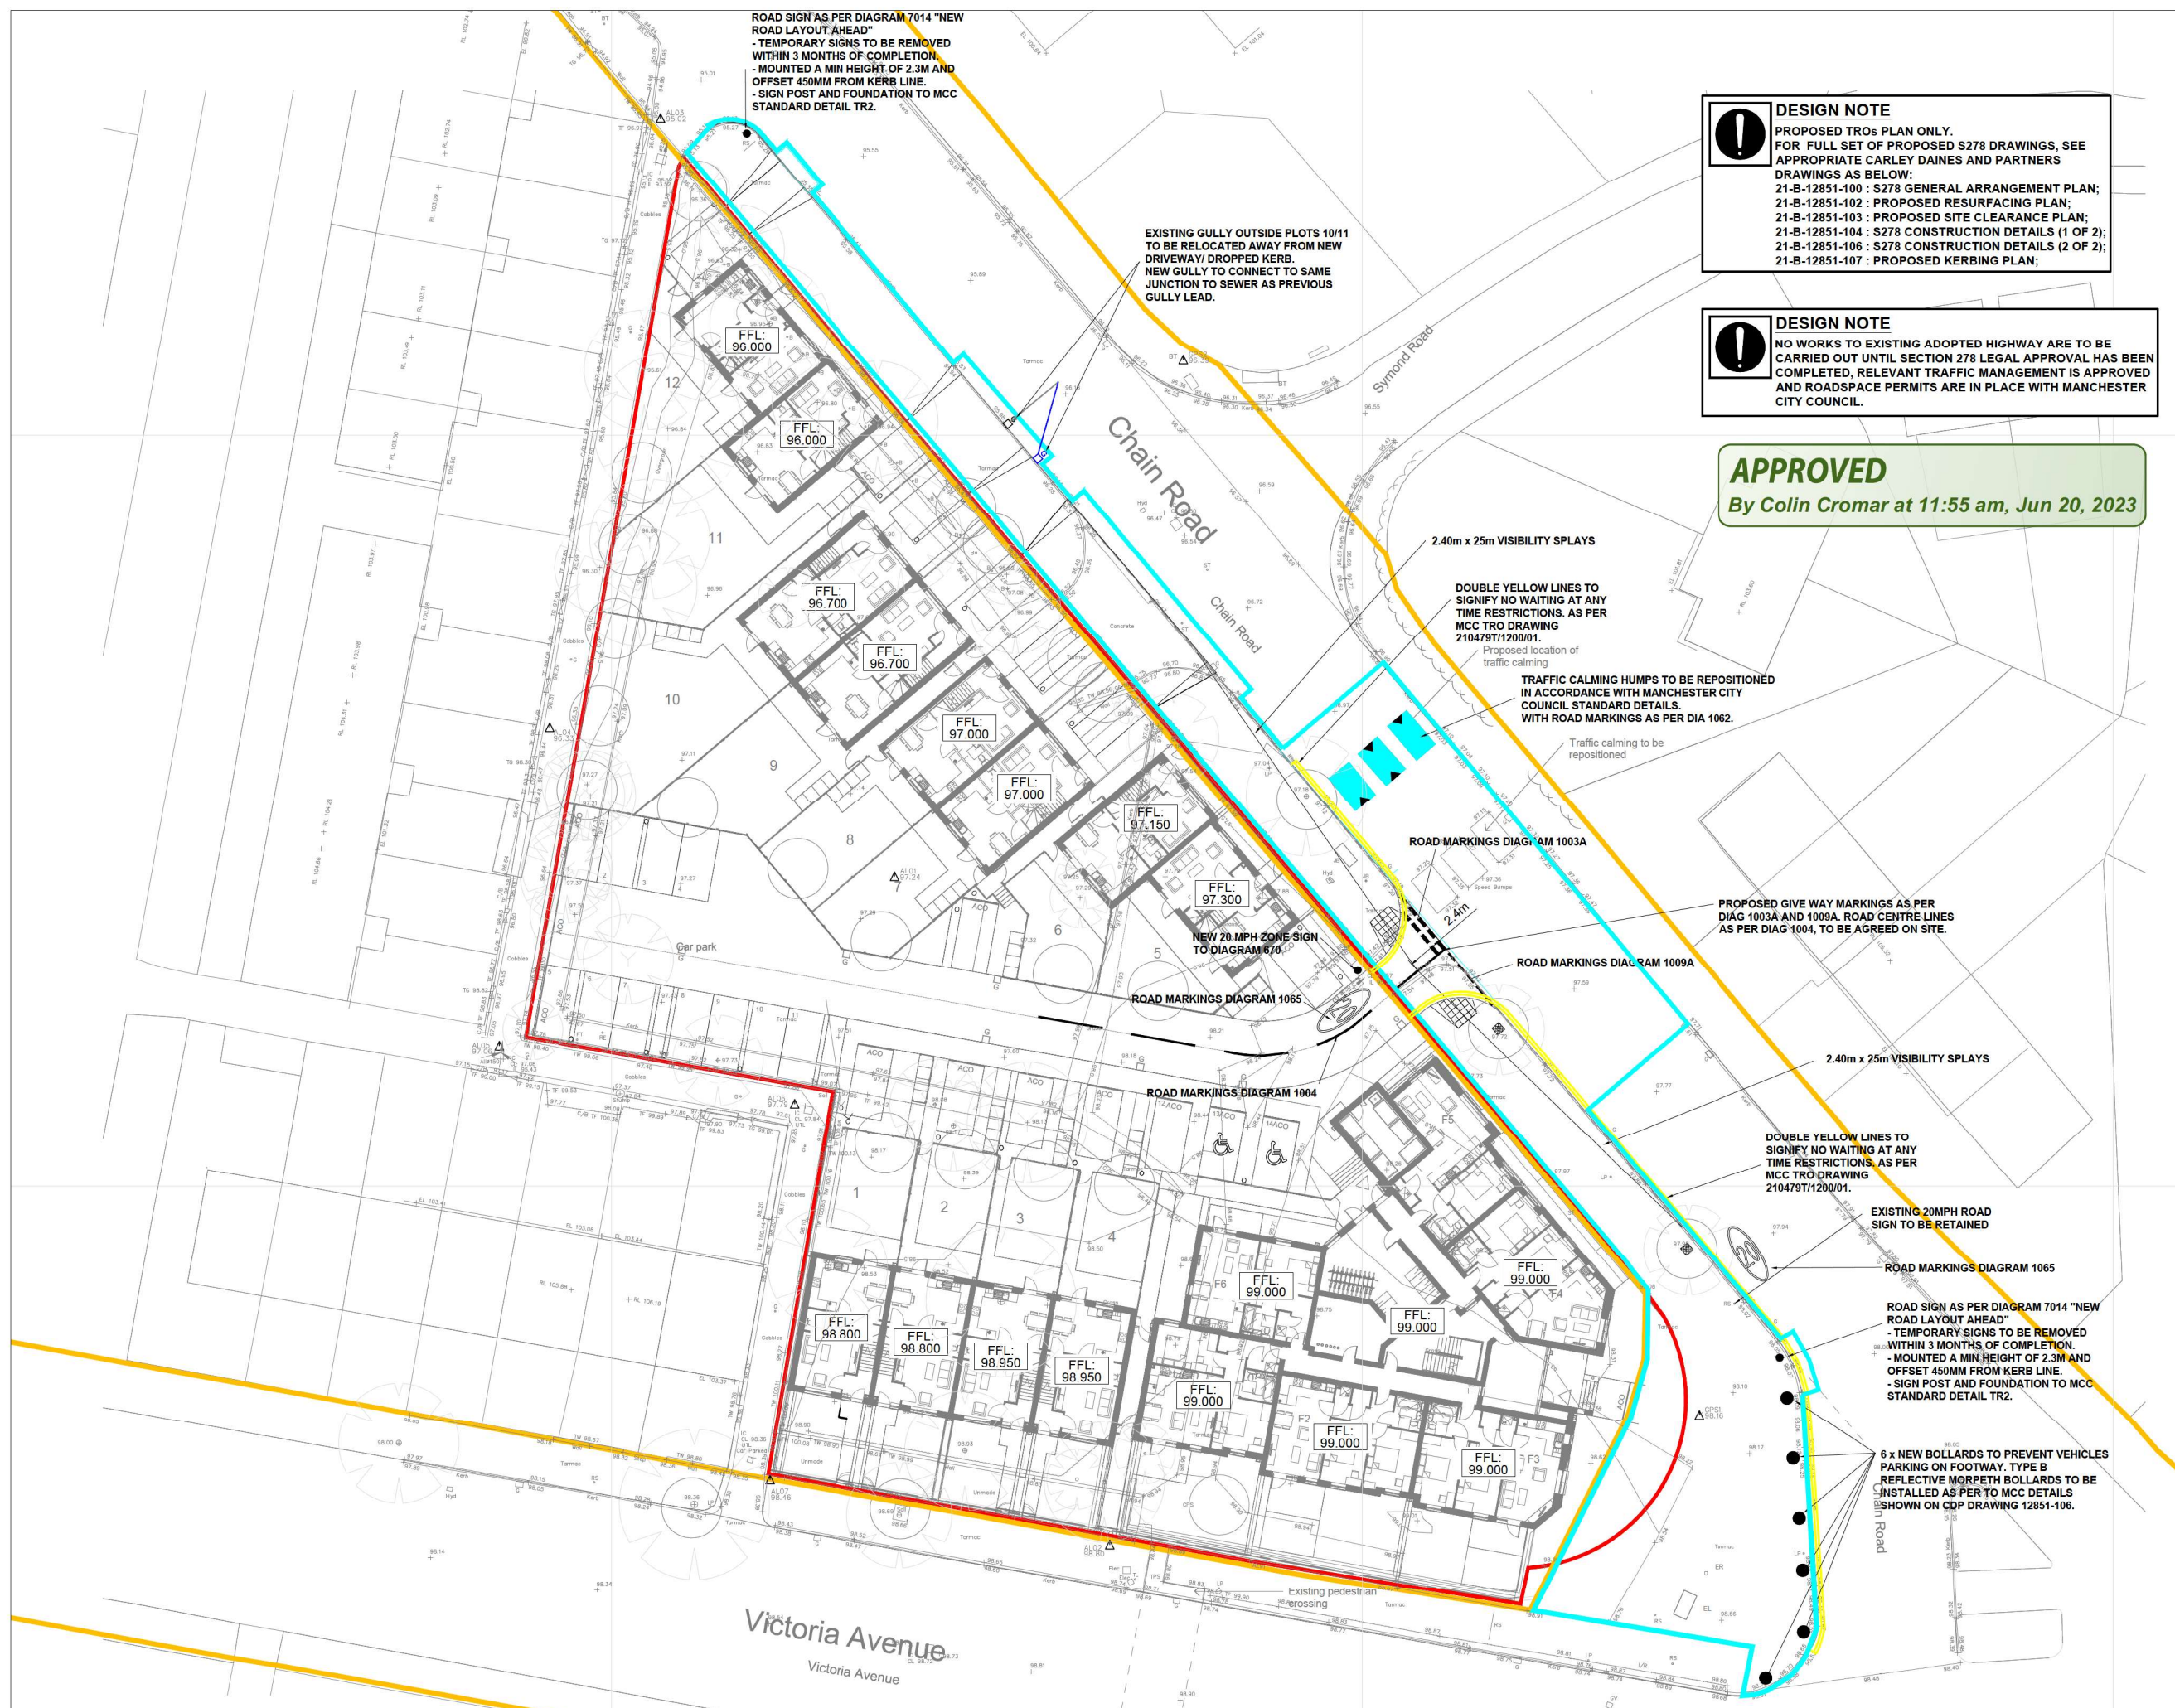

DO NOT SCALE OFF THIS DRAWING
IF IN DOUBT - ASK

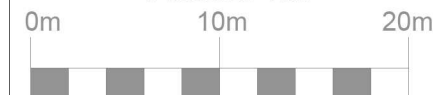


1:200 scale bar



SITE LOCATION

CHAIN ROAD,
BLACKLEY,
MANCHESTER.
M9 0RD.

EASTINGS: 386000;
NORTHINGS: 404140.

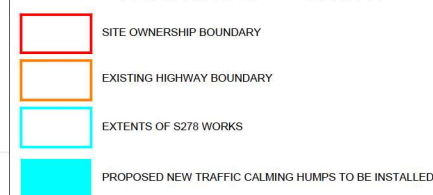

E	05/05/23	BOLLARDS ADJUSTED AS PER MCC REQUEST.
D	24/04/23	ADDITIONAL BOLLARDS ADDED AS PER MCC REQUEST.
C	06/04/23	REVISED IN ACCORDANCE WITH MCC HIGHWAYS ENGINEERS LATEST COMMENTS.
B	05/04/23	REVISED IN ACCORDANCE WITH MCC HIGHWAYS ENGINEERS LATEST COMMENTS.
A	21/03/23	REVISED IN ACCORDANCE WITH MCC HIGHWAYS ENGINEERS LATEST COMMENTS.
-	26/01/23	INITIAL ISSUE FOR S278 APPROVAL.
REV.	DATE	DESCRIPTION

CLIENT
GREAT PLACES HOUSING GROUP
BOWKER SADLER ARCHITECTURE

**Carley
Daines and
Partners Limited**
Consulting Civil and Structural Engineers

11 Bridgewater Road Walkden
Worsley Manchester M28 3JE
Tel 0161 799 2720 Fax 0161 790 3474
E-mail mail@carleydaines.co.uk

TITLE	CHAIN ROAD BLACKLEY, MANCHESTER
-------	------------------------------------

SECTION 278 DRAWINGS
PROPOSED ROAD MARKINGS,
ROAD SIGNS AND TRO's

Drawn	AM	Checked	MH
Date	01/03/2022	Date	01/03/2022
Scale	1:200	@	A1
Drawing No.	21-B-12851-108		E