




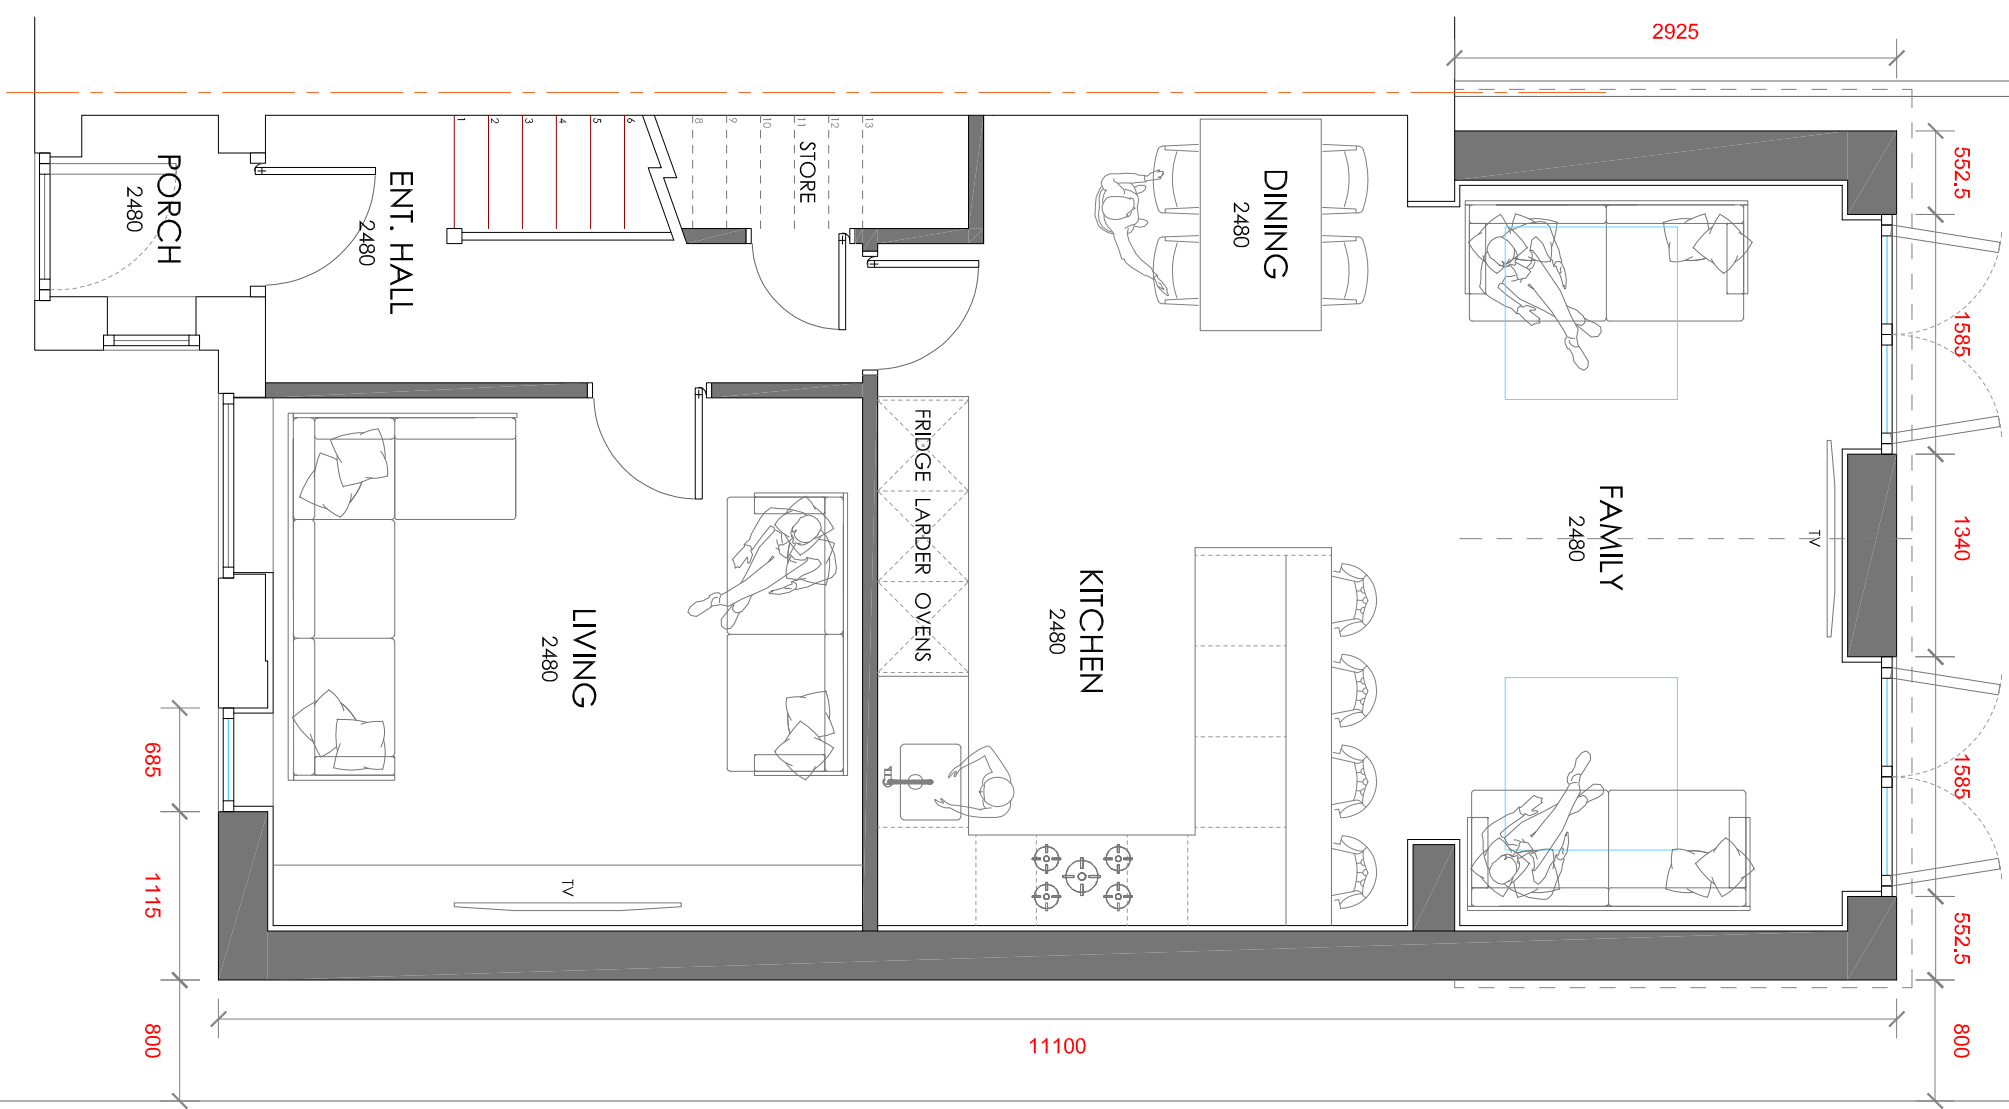


GROUND FLOOR

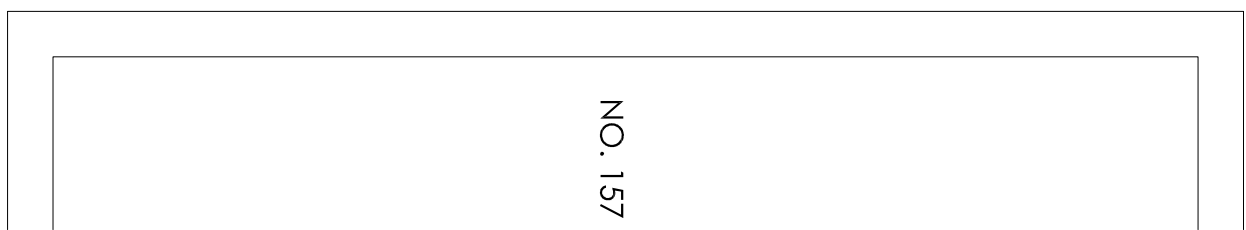


ALLEY WAY

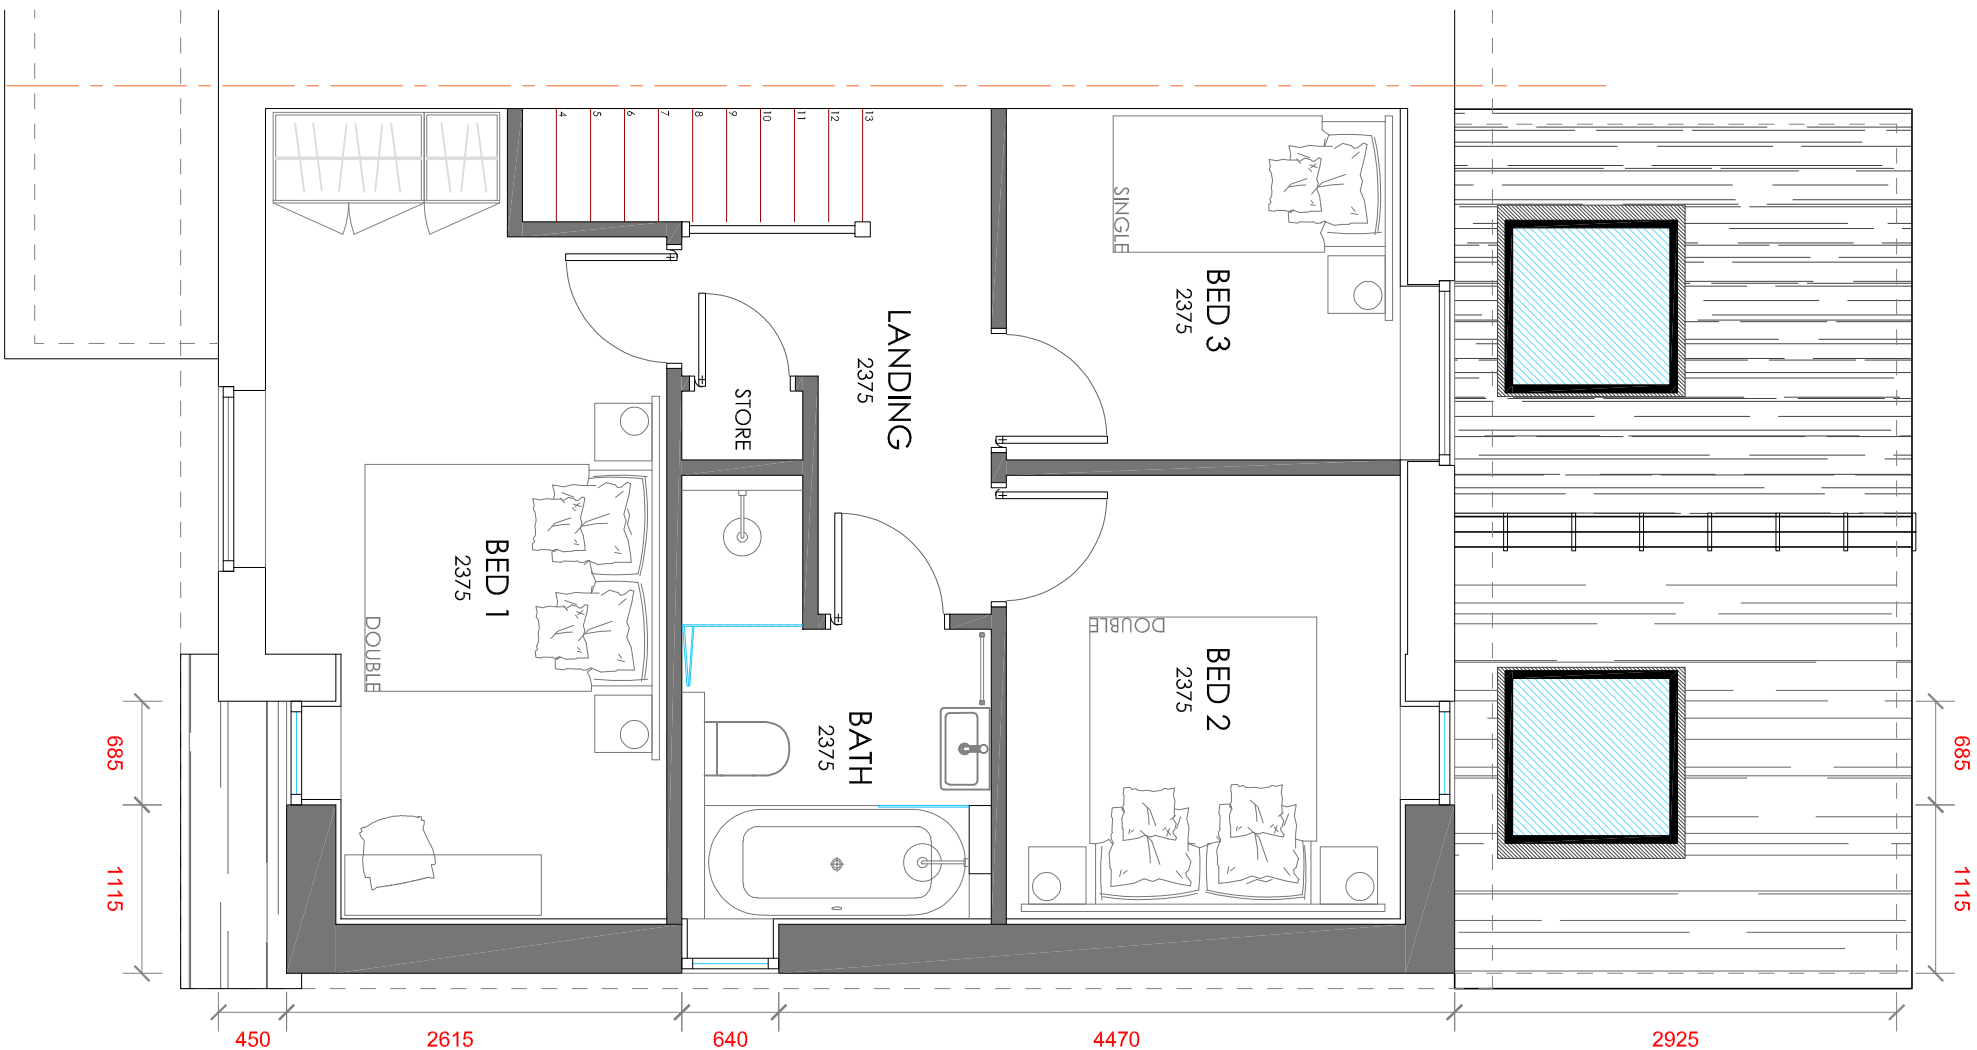

FIRST FLOOR

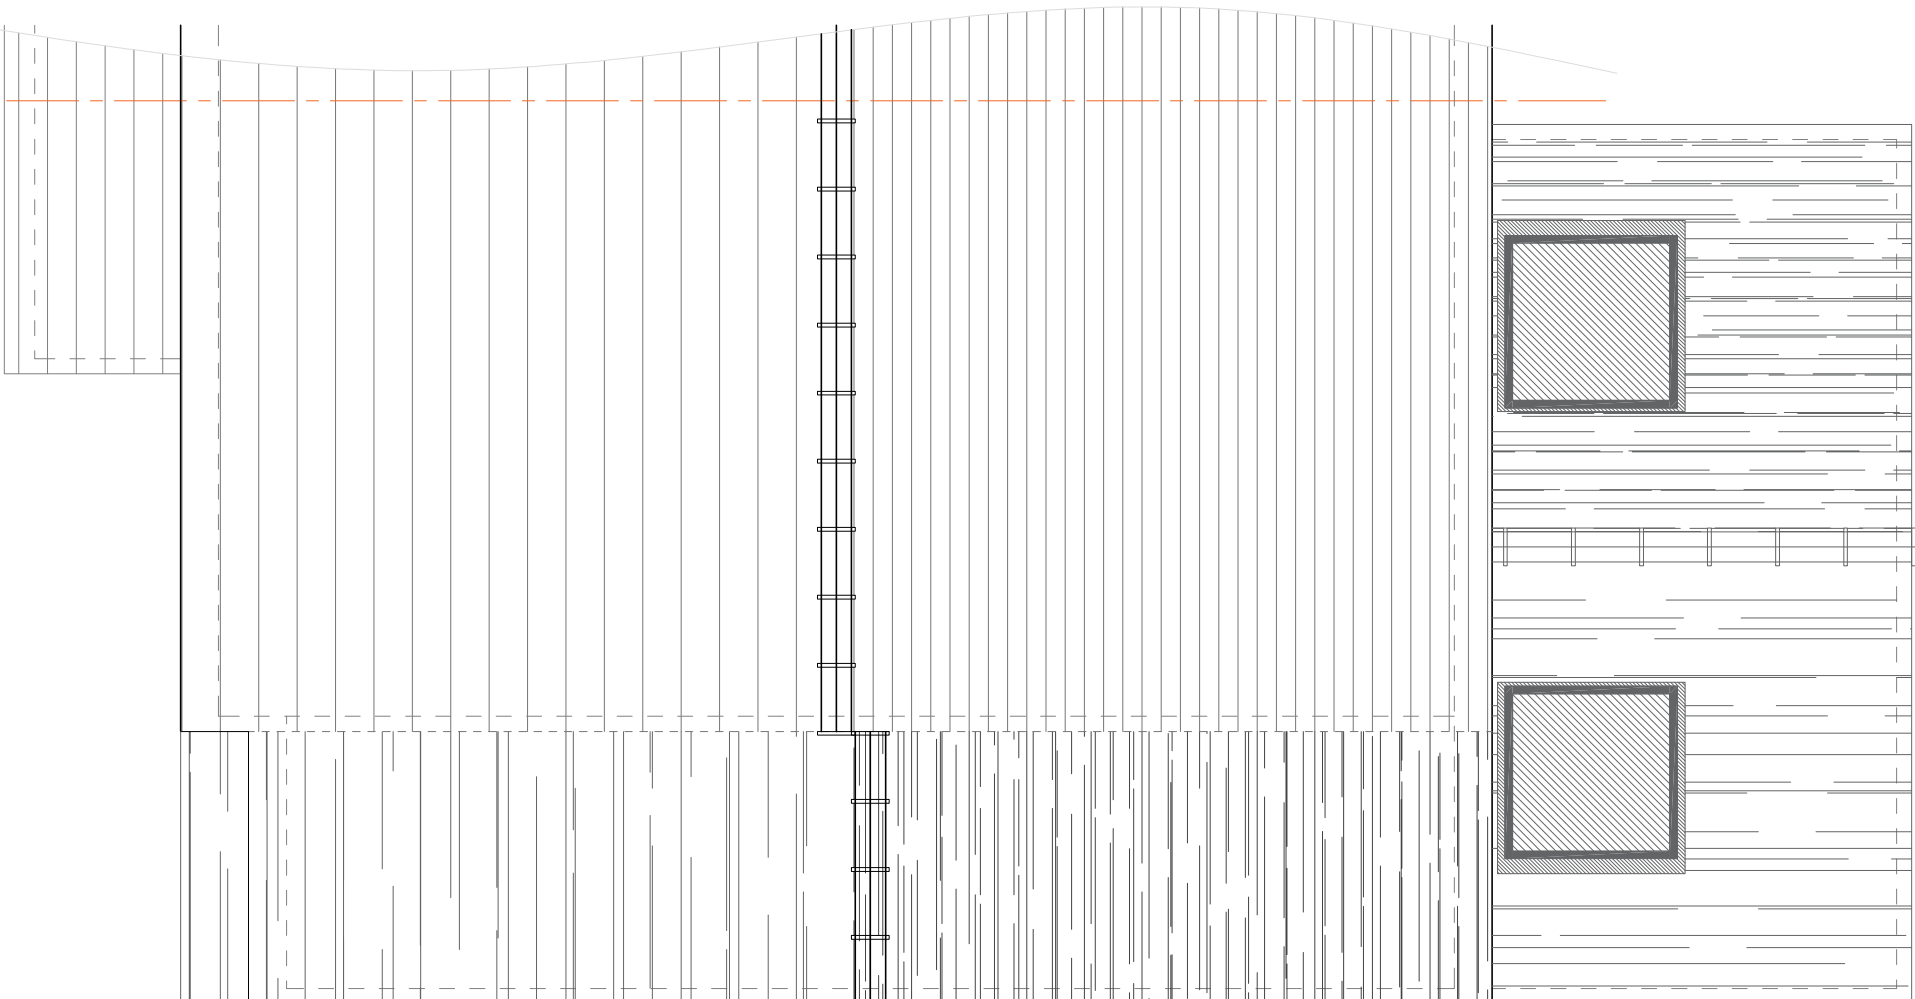

ROOF PLAN

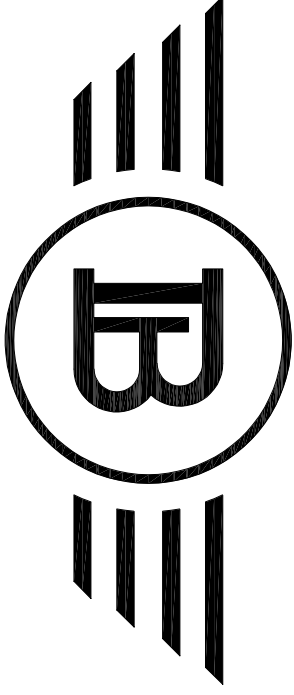

BLUECHIP ARCHITECTURE

07999 294 675

DESIGN@BLUECHIP-ARCHITECTURE.CO.UK
WWW.BLUECHIP-ARCHITECTURE.CO.UK

18 BOTANAY ROAD | WORSLEY | MANCHESTER | M40 8JS

COPYRIGHT PROTECTED & ISSUED UNDER LICENSE TO THE CLIENT NAMED
WITHOUT APPROVAL FROM BLUECHIP ARCHITECTURE (2019) LTD.

B REAR EXTENSION AMENDED 30.10.23
A CHANGES MADE AS PER PO REQUEST 27.10.23
ISSUED FOR PLANNING APPROVAL 11.10.23