


WELLINGTON STREET

All Dimensions should be checked on site.  
Do not scale this drawing for fabrication.  
Any drawing errors should be brought to the attention of the architect.  
COPYRIGHT DaC Design

| REVISIONS: |      |
|------------|------|
| REV.       | DATE |

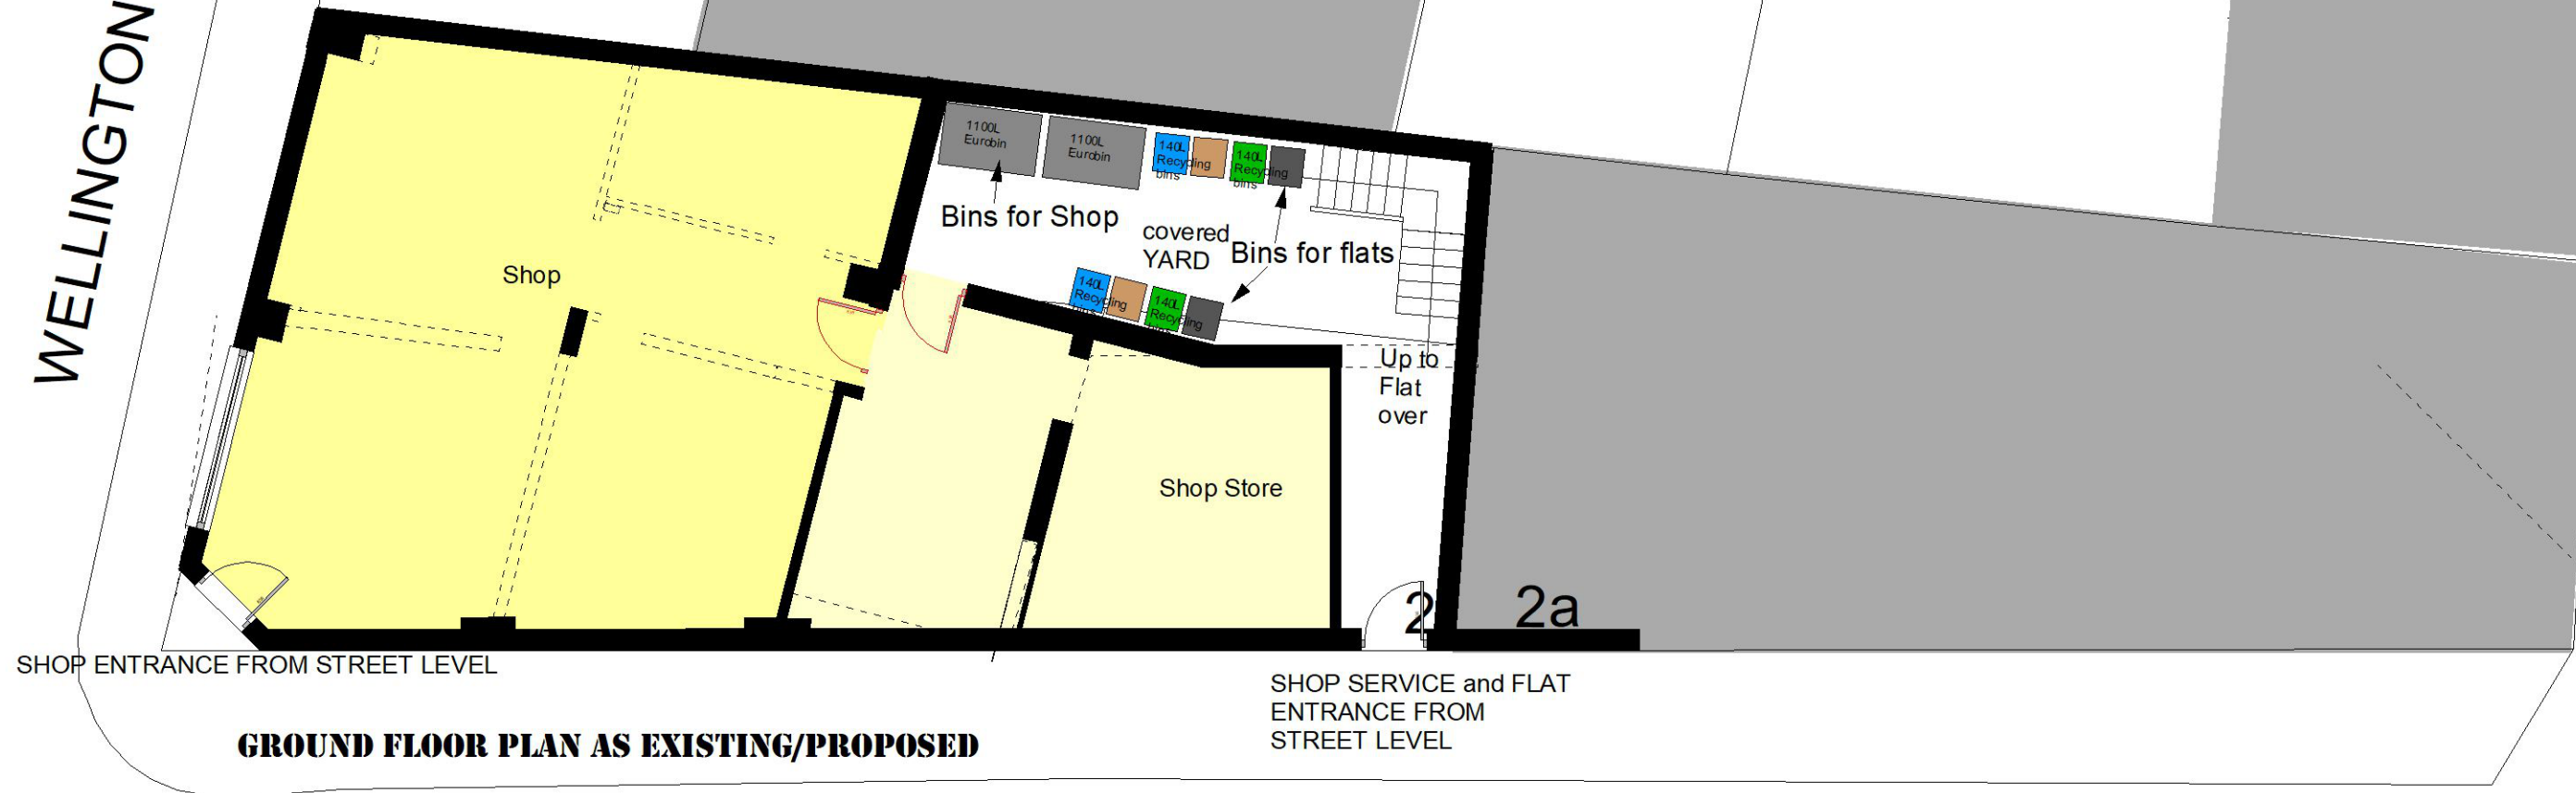

GROUND FLOOR PLAN AS EXISTING/PROPOSED

SHOP SERVICE and FLAT  
ENTRANCE FROM  
STREET LEVEL

0m 2m 4m 5m  
SCALE

**D@C DESIGN**  
ARCHITECTURE & PLANNING  
0776 452 3545 0161 425 3934

|         |            |
|---------|------------|
| CLIENT: | Mr H Khan  |
| SCALE:  | 1:100 @ A3 |
| DATE:   | Nov 2023   |

|            |                                                                                                  |
|------------|--------------------------------------------------------------------------------------------------|
| DRAWING:   | GROUND FLOOR PLAN as Existing/Proposed                                                           |
| JOB TITLE: | PD APPLICATION for 2 flats over retail - 79 Wellington Street & 2 Jessop Street, Gorton, M18 8TZ |

**P04**