


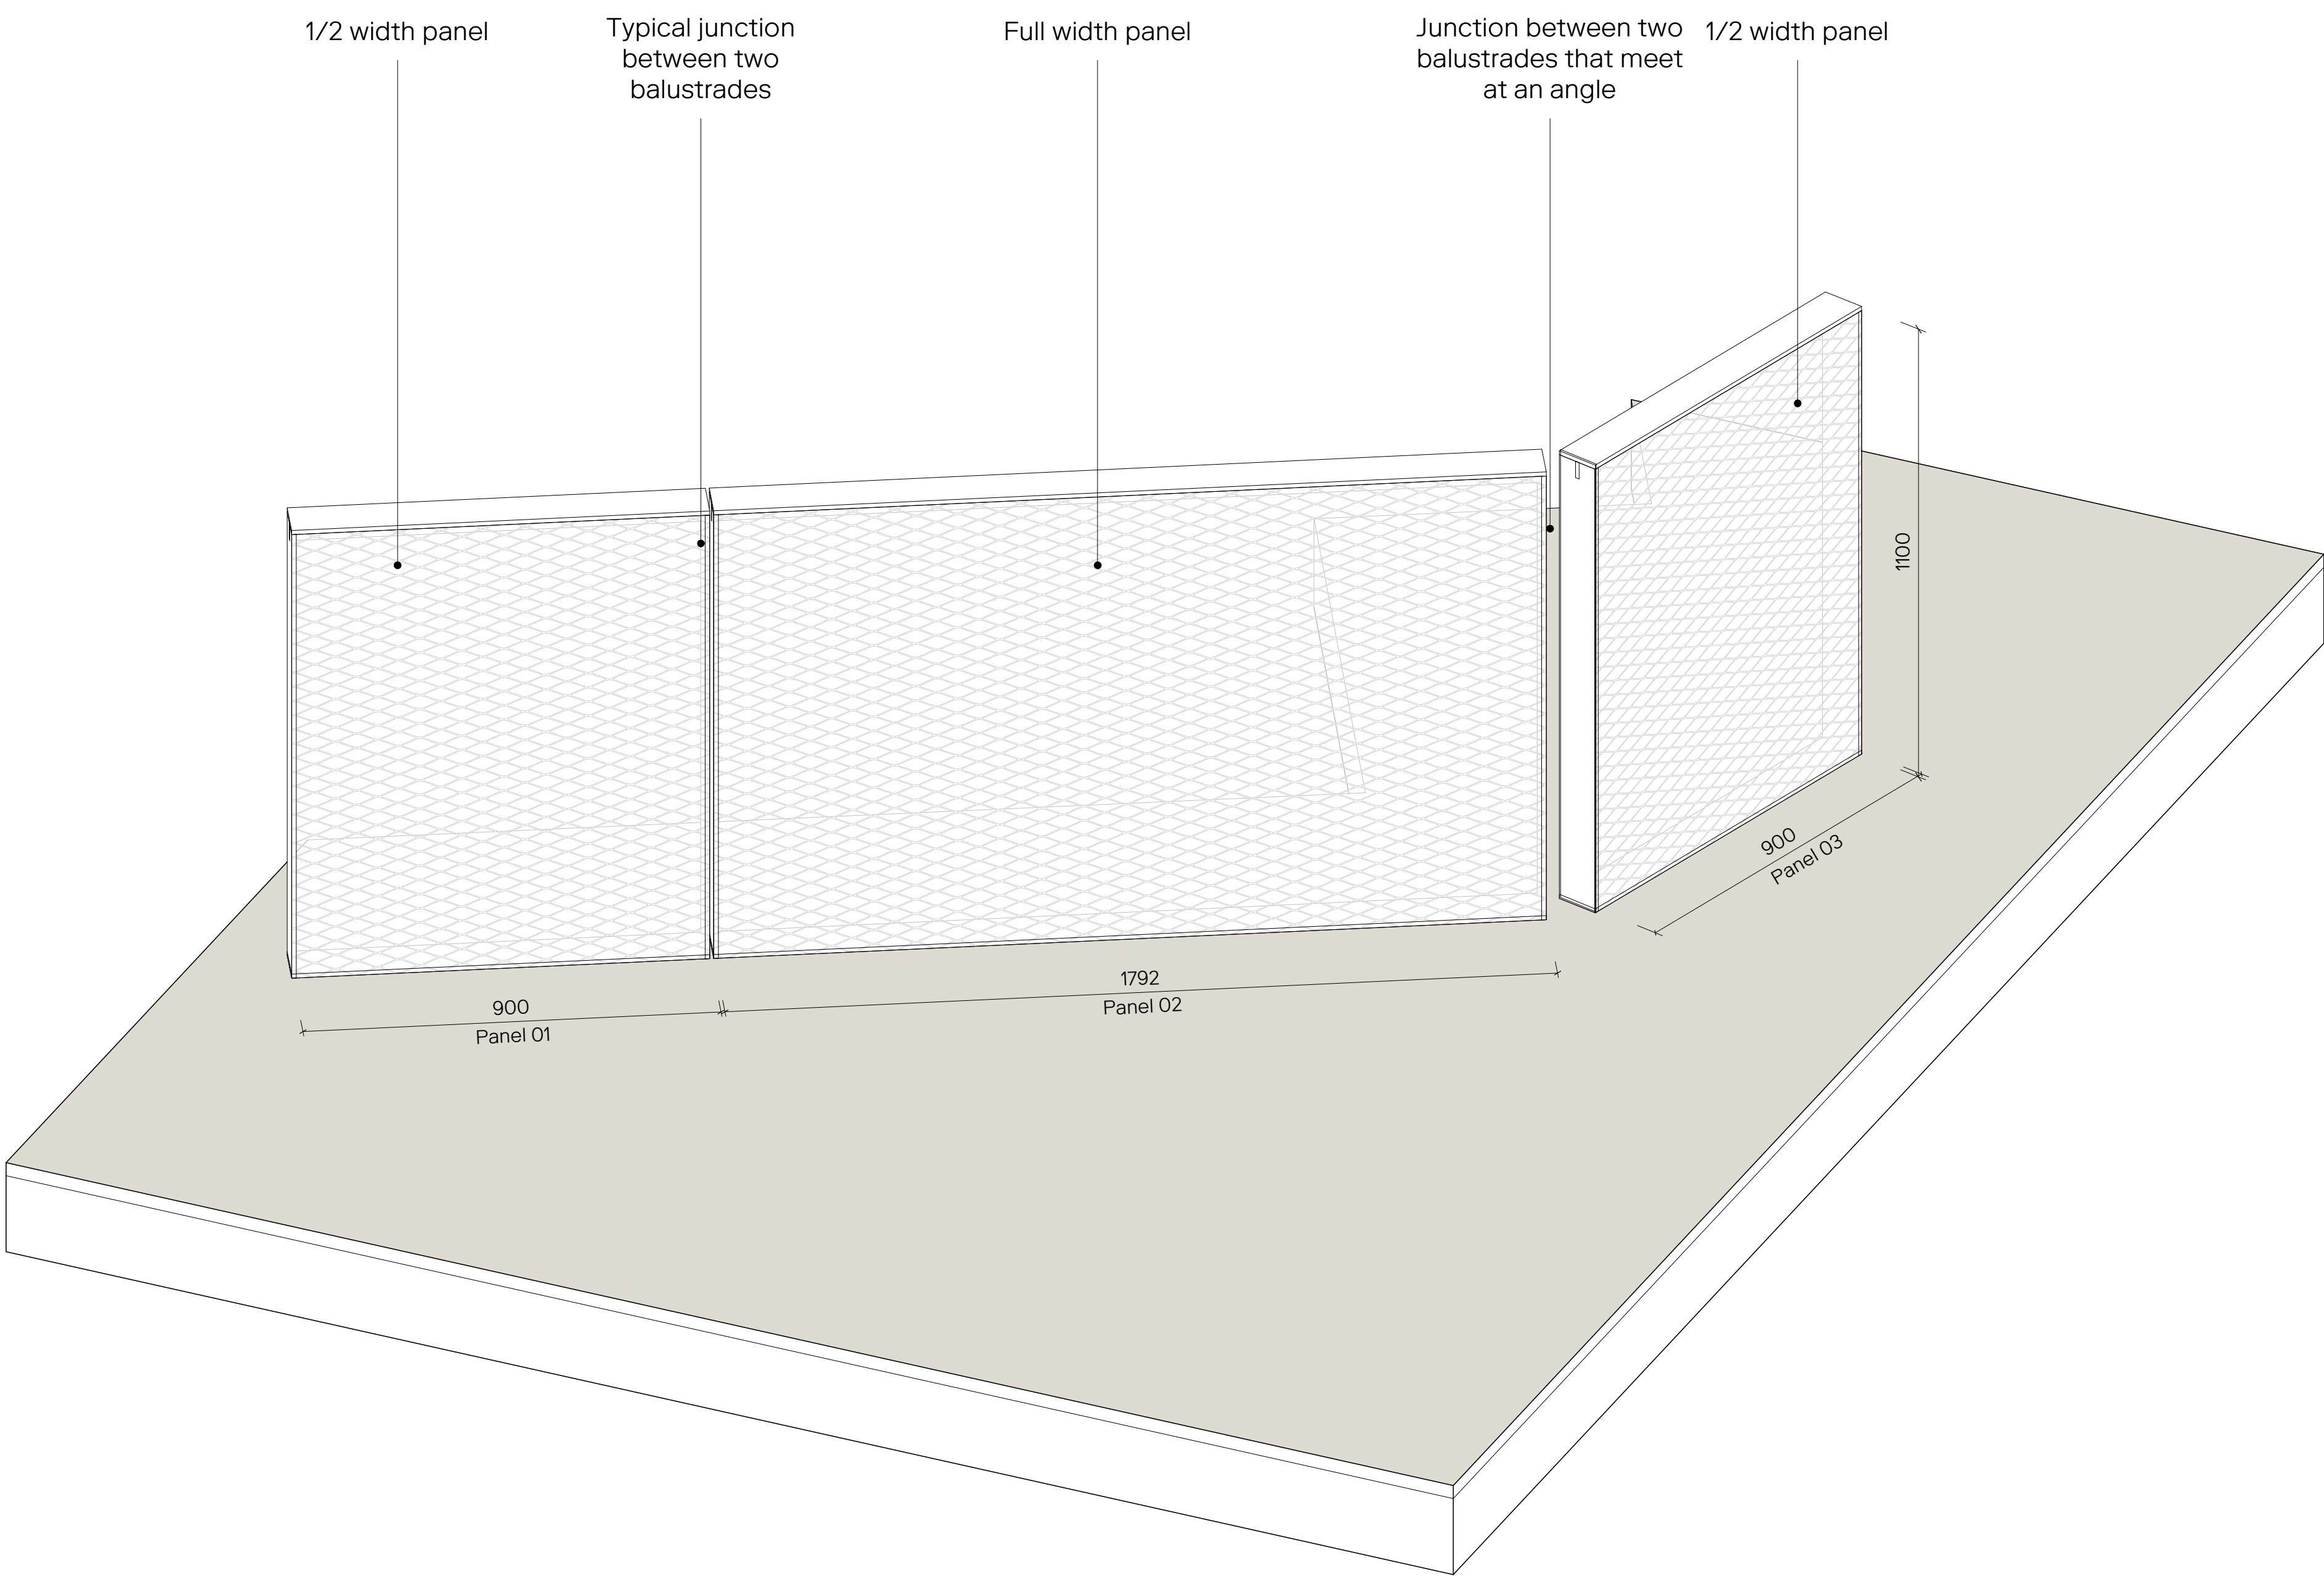

01 Balustrade Mock Up 3D View
@ A1

Revision	Description	Drawn/Checked	Date
P1	Planning	CM	12.01.24


Key

Drawing Name		Drawing Number	
Balustrade Mock Up 3D		PHL-CGA-00-XX-DR-A-4_34800	
Date		Issue	
12.01.24		P1	
Project Name	Power Hall & Decarbonisation	Scale/Format	1 : 20 @ A1
Client	SIM	Drawn/Checked	Author/ Checker
Project number	PHL	Approved	Approver
		CAD Reference	


Drawings are based on survey information provided and subject to changes to accommodate existing building structure and services installation. We have noted discrepancies in the survey information and clarification required following further site investigations by the contractor on site. Do not scale from drawing. Errors to be reported immediately to the Architect. All dimensions must be verified on site. To be read in conjunction with all relevant Architects', Services and Structural Engineers' drawings.

© Carmody Groarke Limited.


Carmody Groarke, 1 Lindsey Street, Smithfield Market, London, EC1A 9HP
+44 (0)20 7636 2333 www.carmodygroarke.com

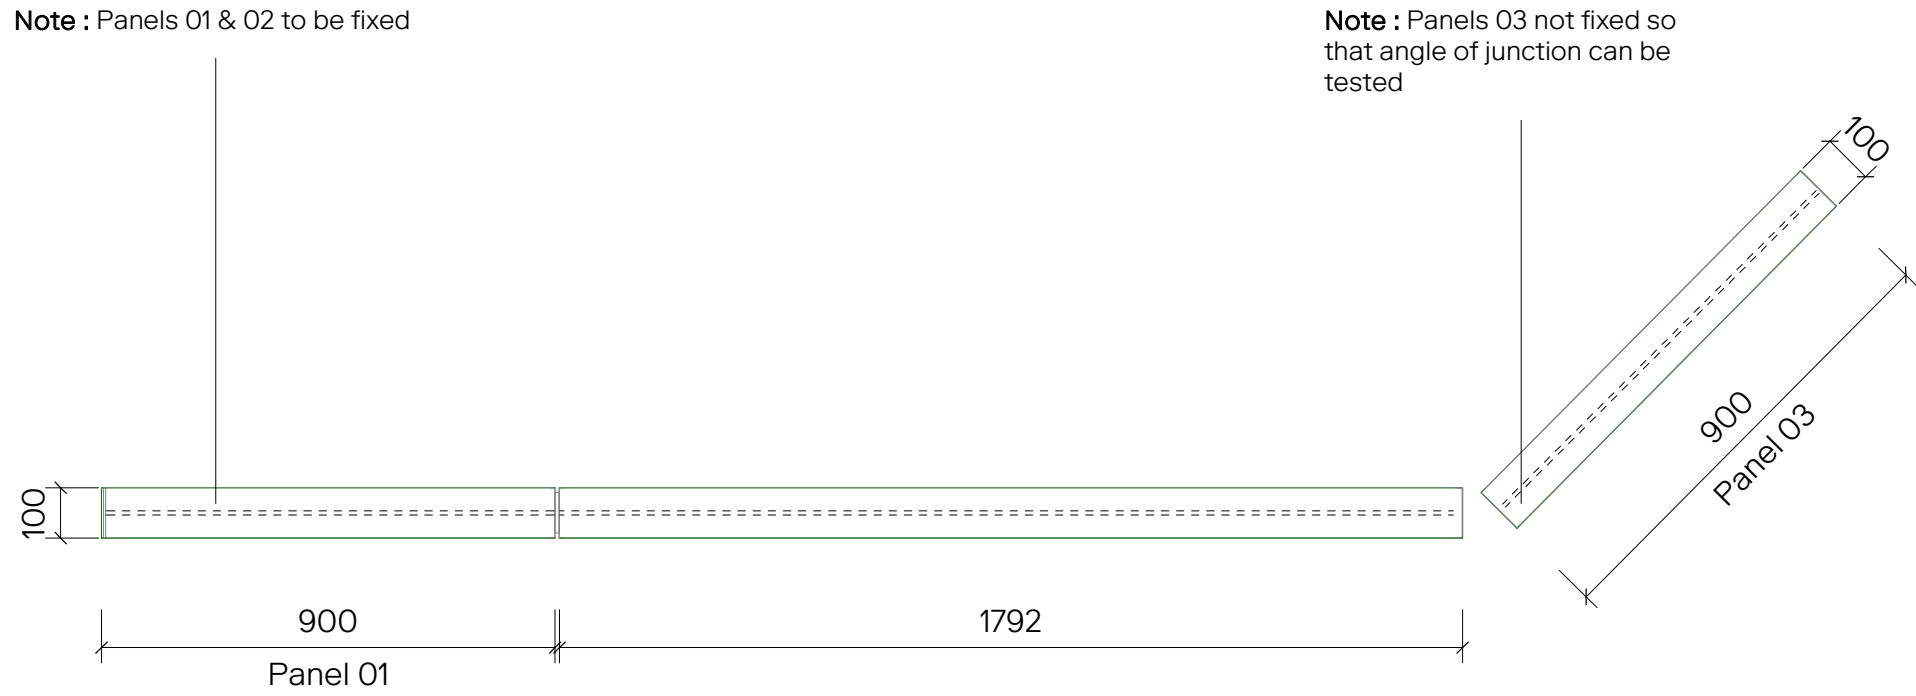


01 Proposed Balustrade Types_Mock Overview Plan
1 : 15 @ A1

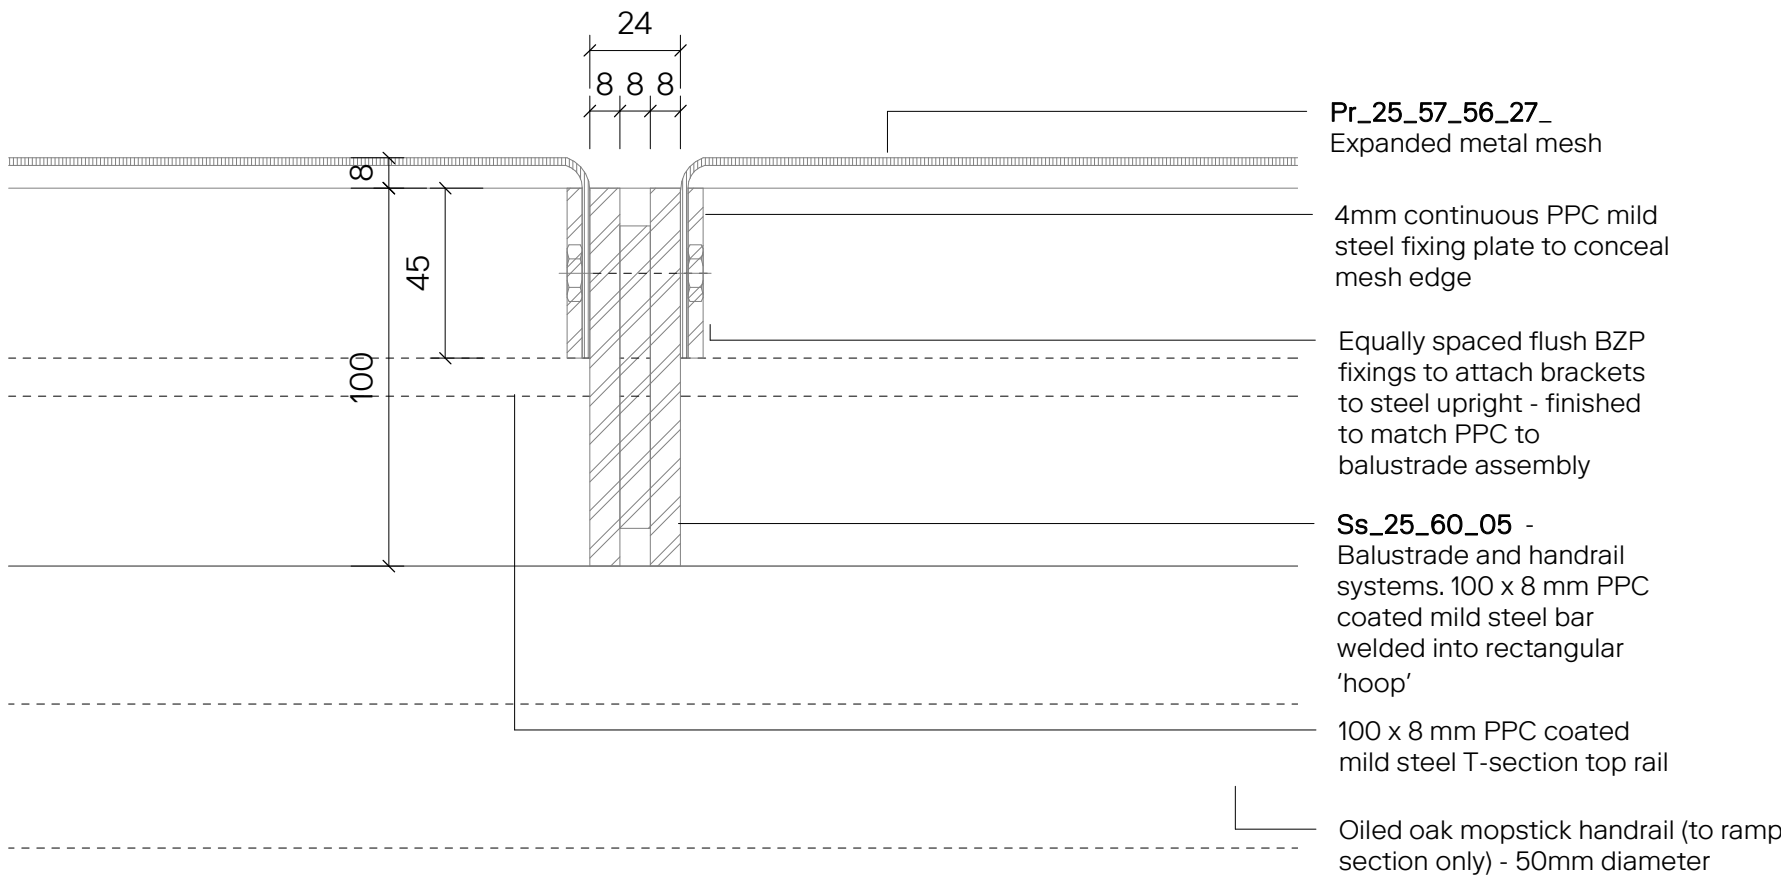


02 Plan Detail_Panels 01 & 02
1 : 2 @ A1

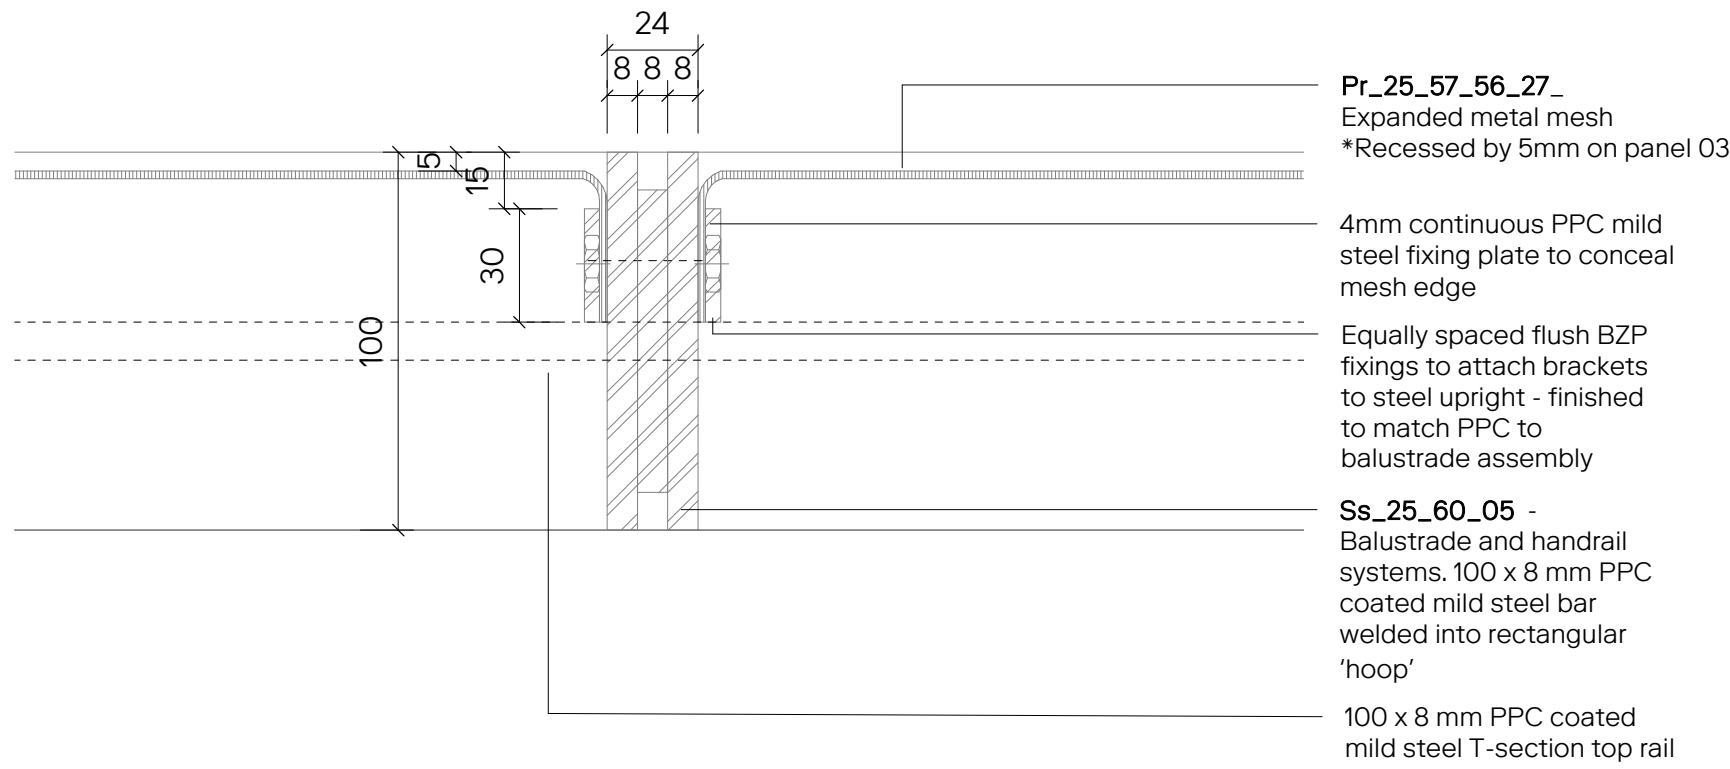


03 Plan Detail_Panel 03
1 : 2 @ A1

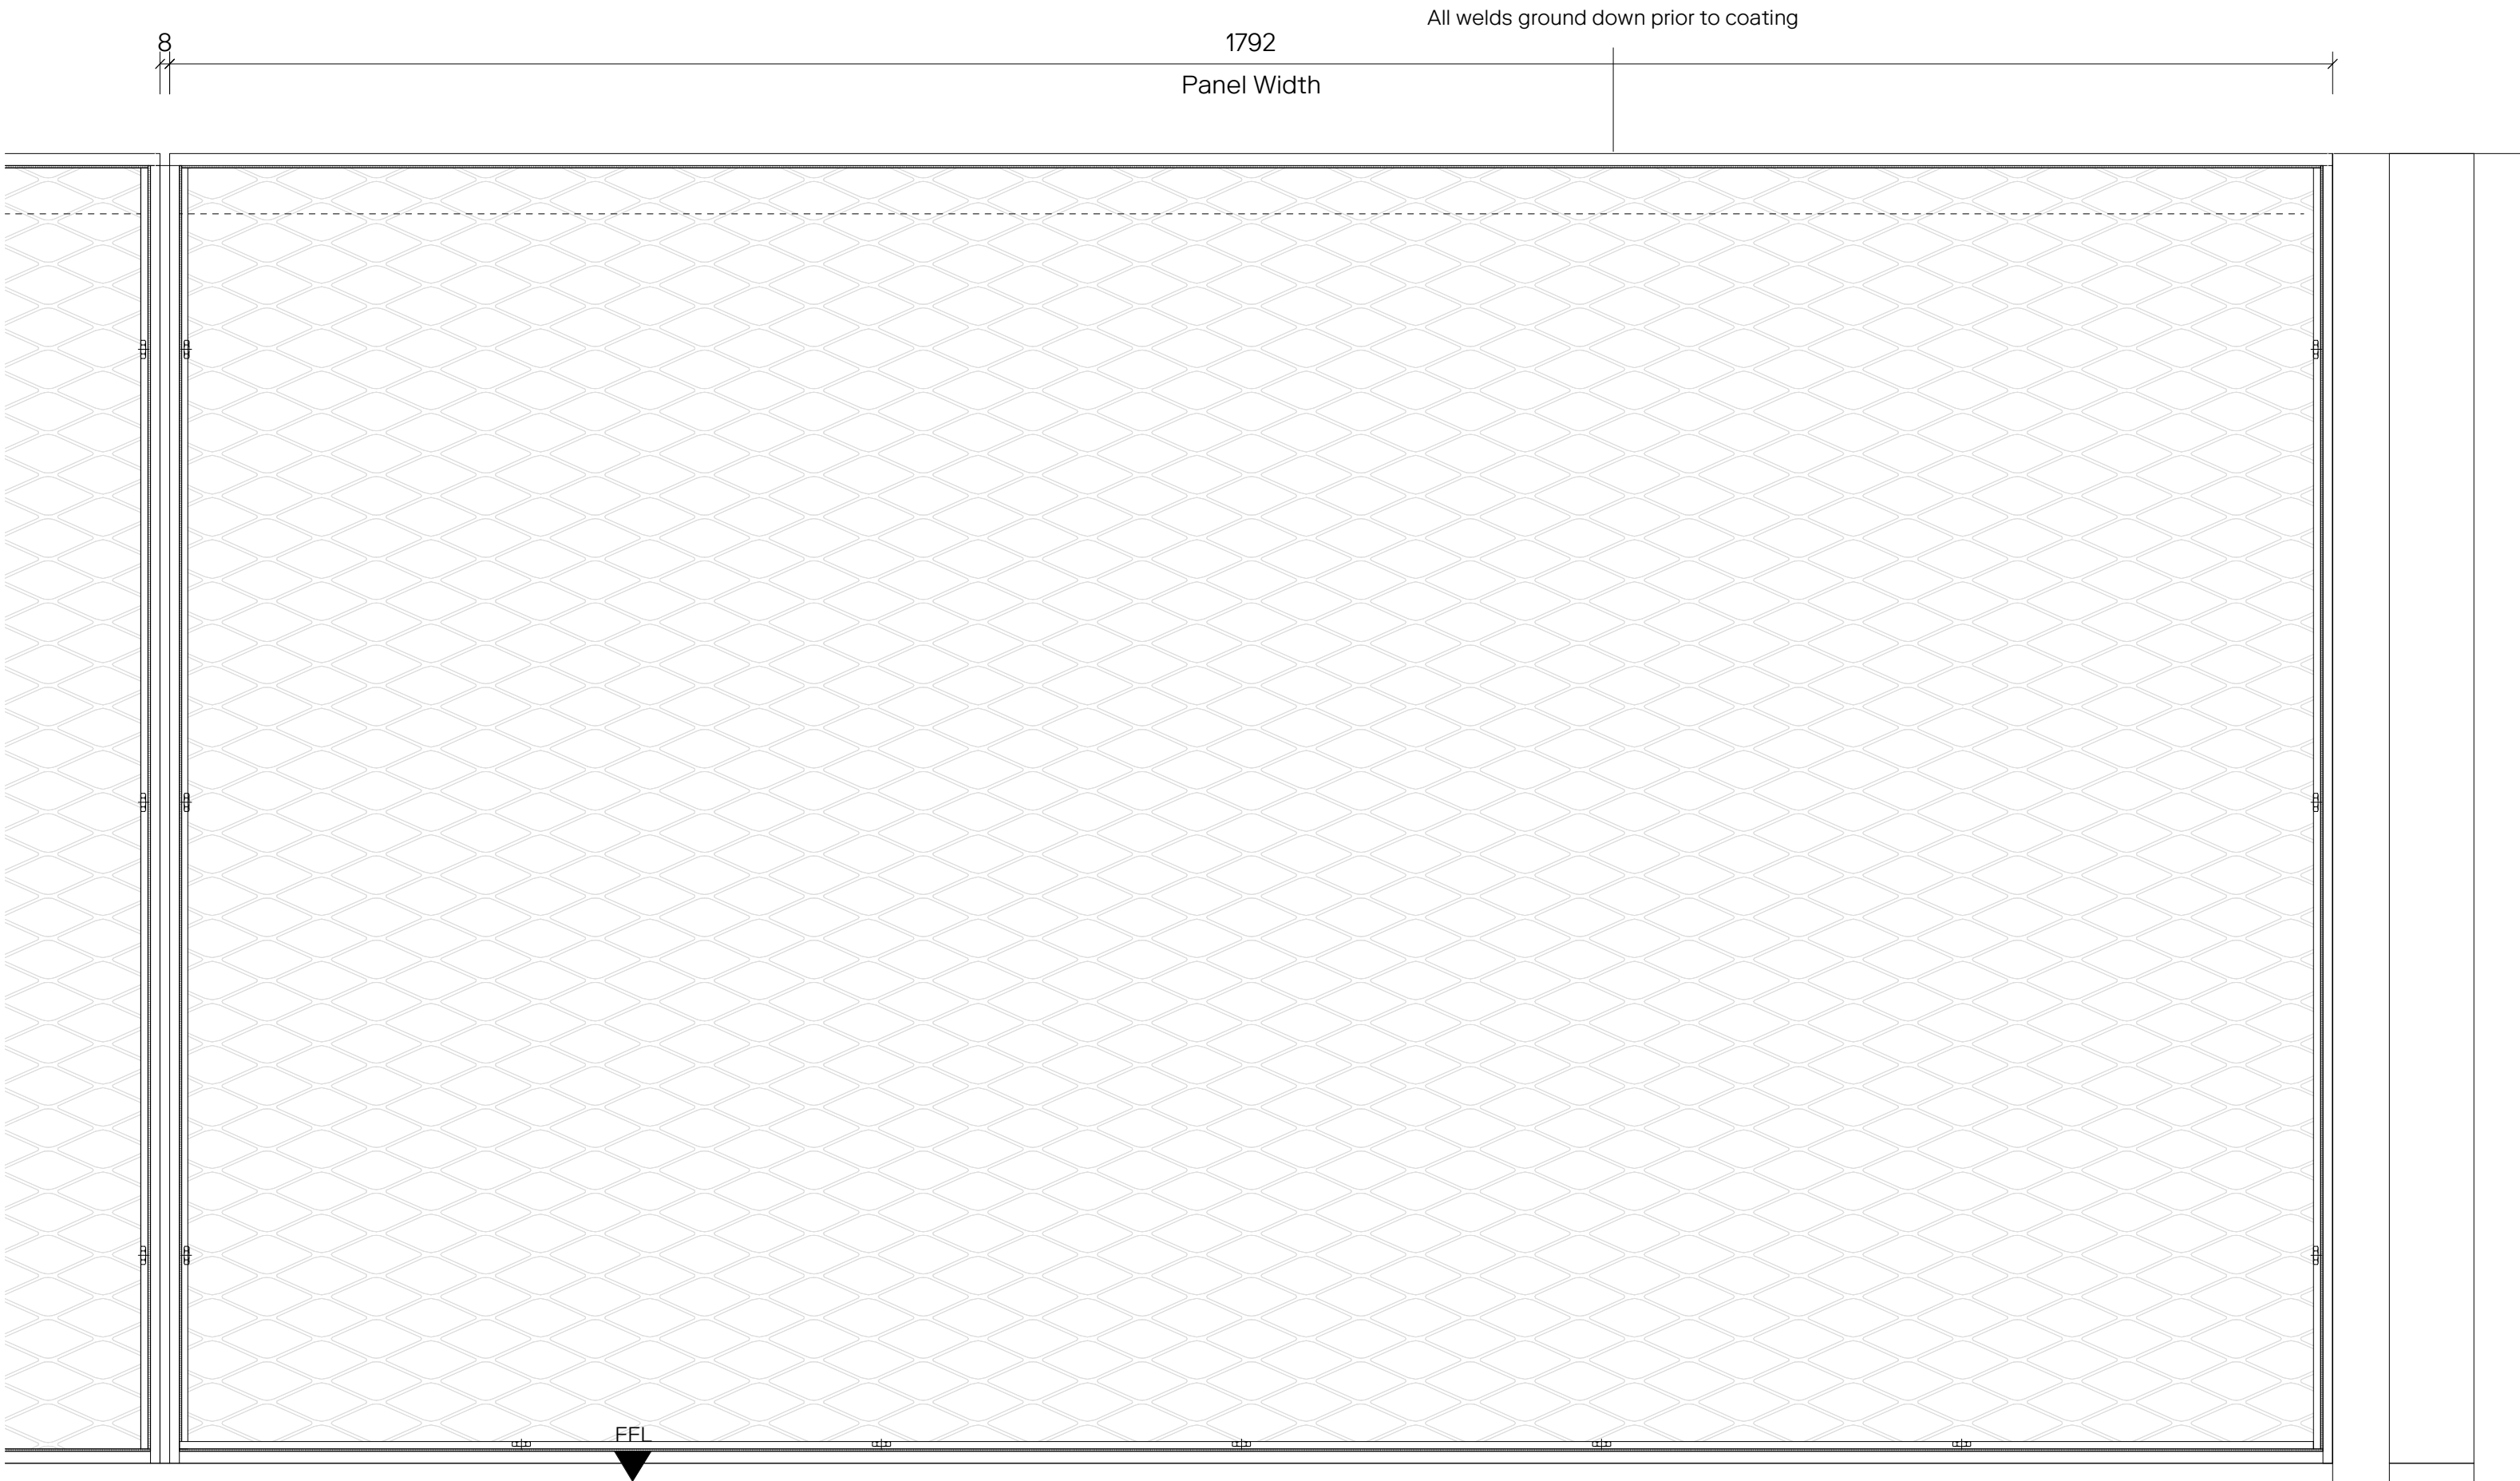

04 Elevation_Balustrade Mock Up
1 : 5 @ A1

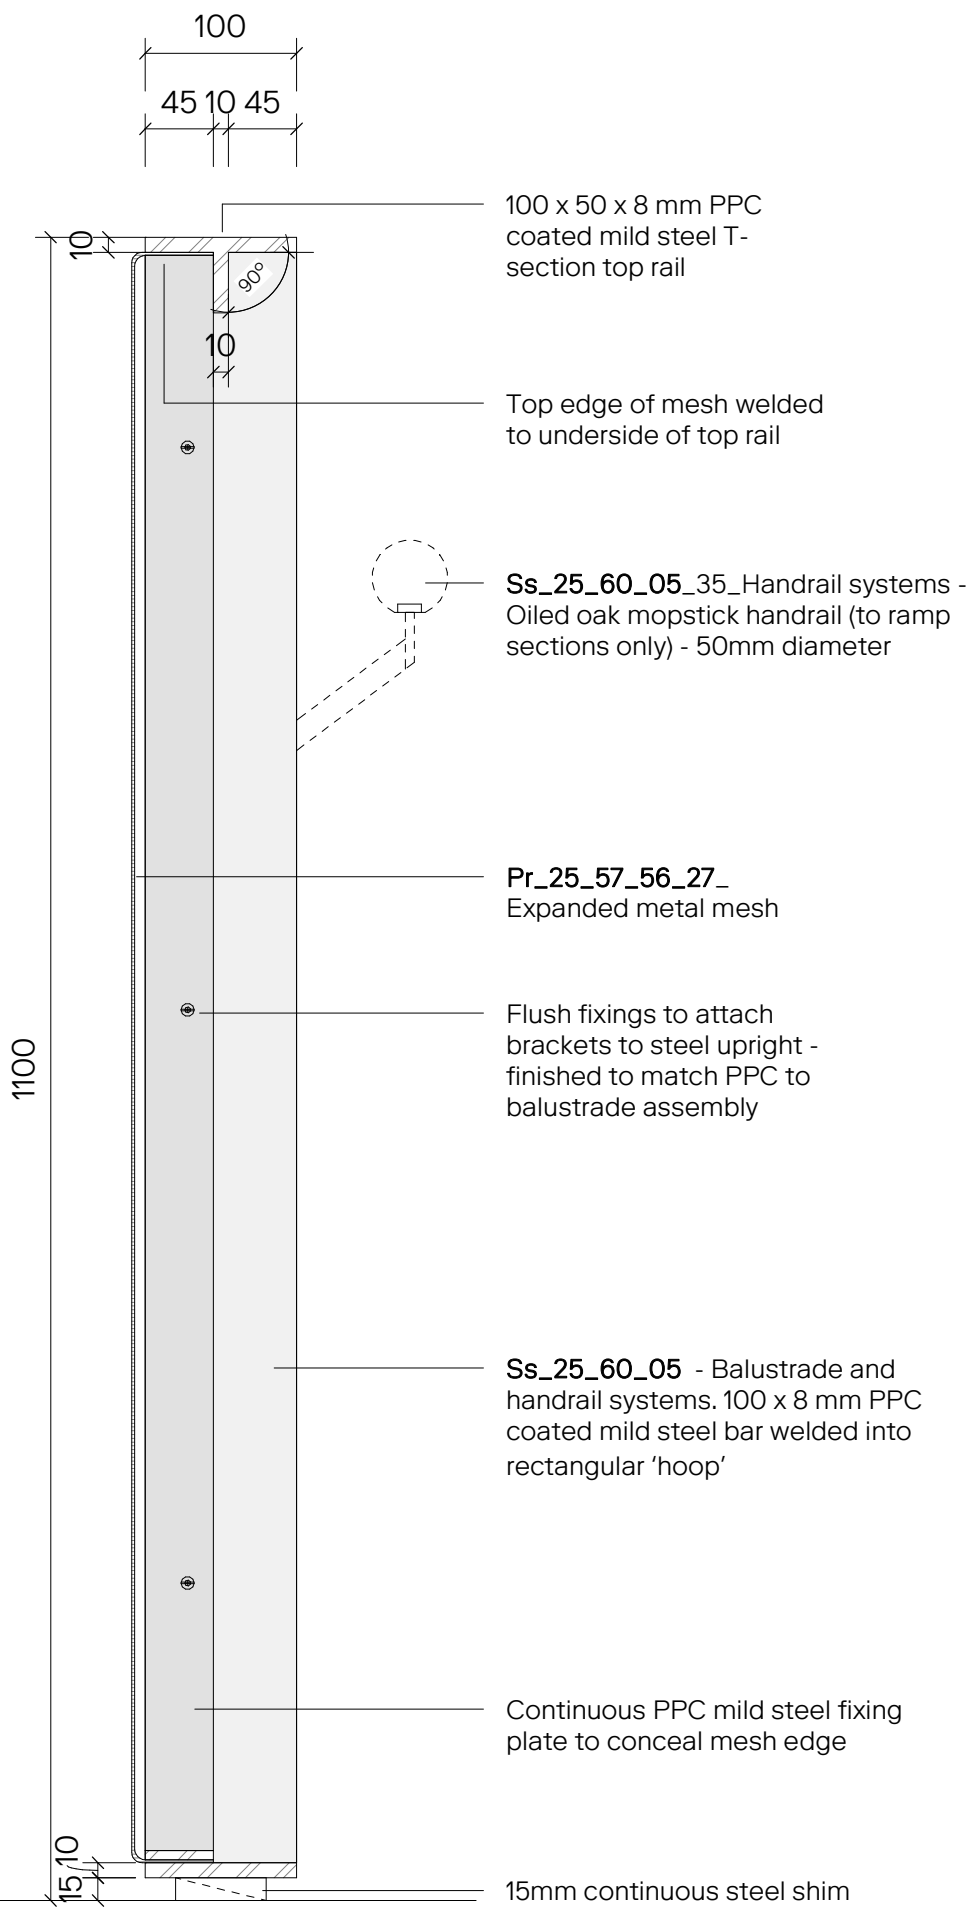

05 Section_Panels 01 & 02
1 : 5 @ A1

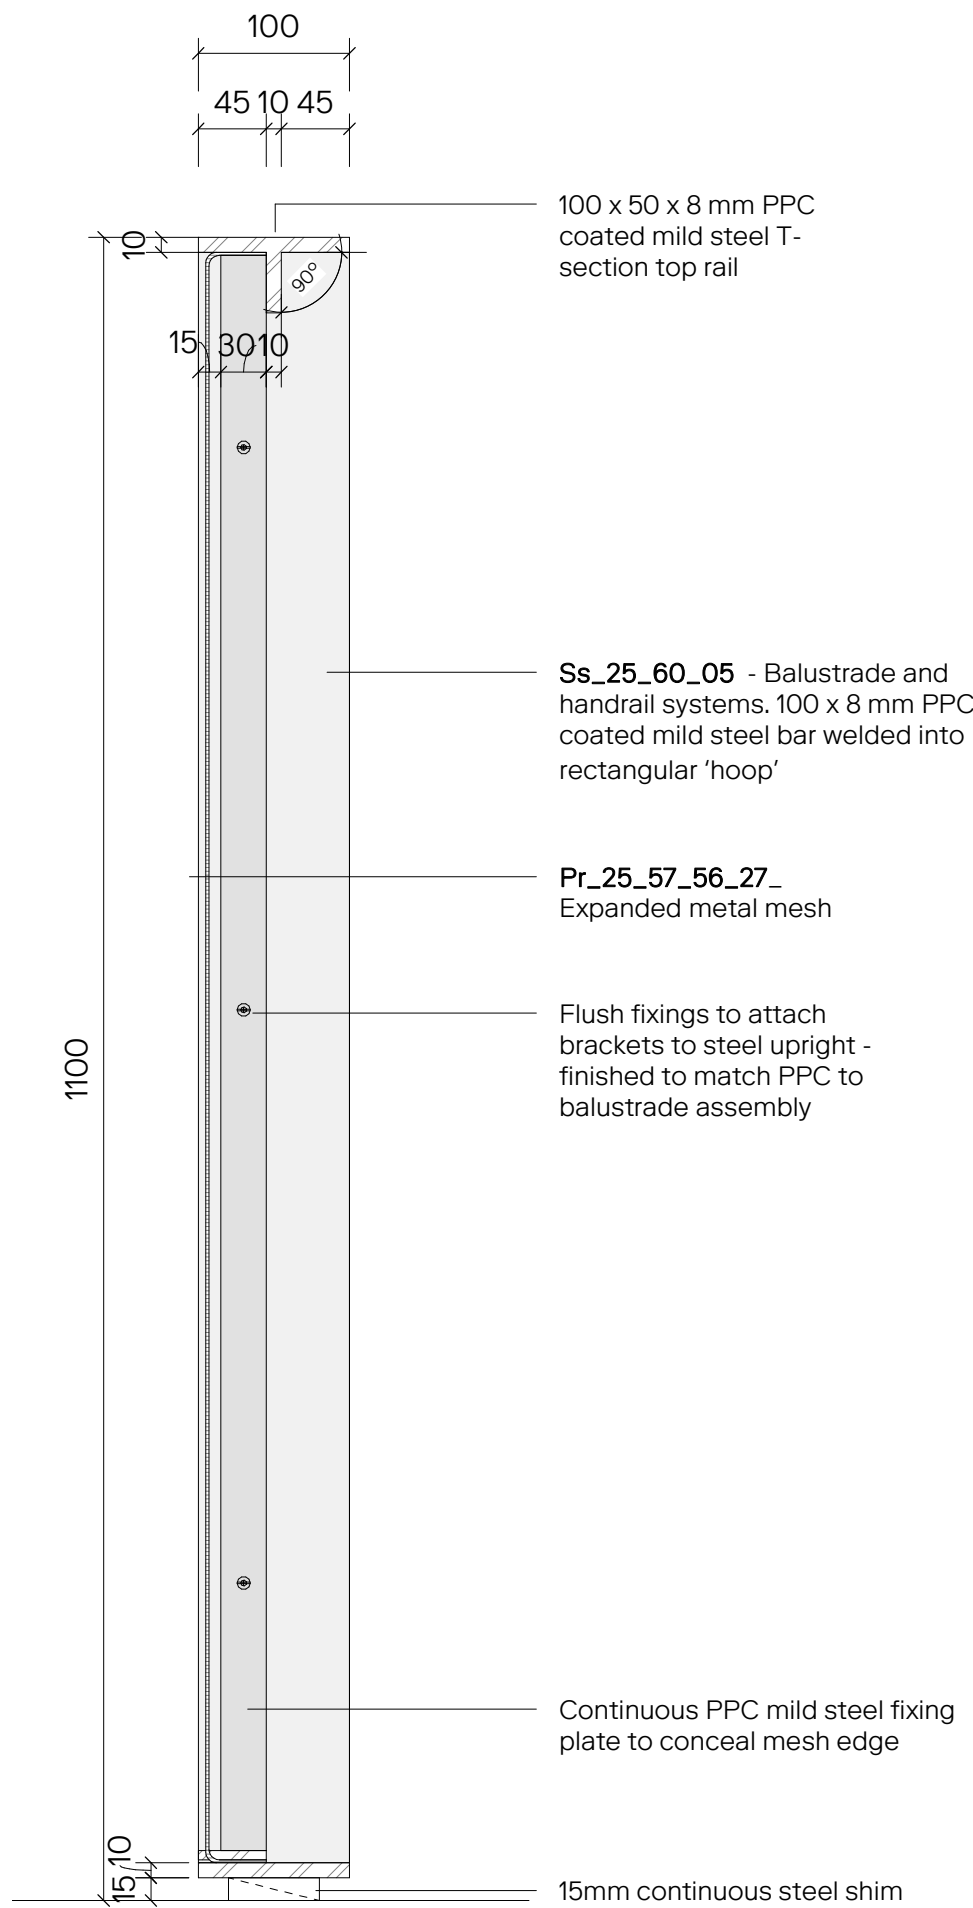

06 Section_Panel 03
1 : 5 @ A1

Revision	Description	Drawn/Checked	Date
P1	Planning	CM	12.01.24

Key

CARMODY GROARKE

Drawing Name		Drawing Number	
Balustrade Mock Up		PHL-CGA-00-XX-DR-A-4_34801	
Date		Issue	
12.01.24		P1	
Project Name	Power Hall & Decarbonisation	Scale/Format	As indicated @ A1
Client	SIM	Drawn/Checked	Author/ Checker
Project number	PHL	Approved	Approver
		CAD Reference	

Drawings are based on survey information provided and subject to changes to accommodate existing building structure and services installation. We have noted discrepancies in the survey information and clarification required following further site investigations by the contractor on site. Do not scale from drawing. Errors to be reported immediately to the Architect. All dimensions must be verified on site. To be read in conjunction with all relevant Architects', Services and Structural Engineers' drawings.

© Carmody Groarke Limited.

Carmody Groarke, 1 Lindsey Street, Smithfield Market, London, EC1A 9HP
+44 (0)20 7636 2333 www.carmodygroarke.com