
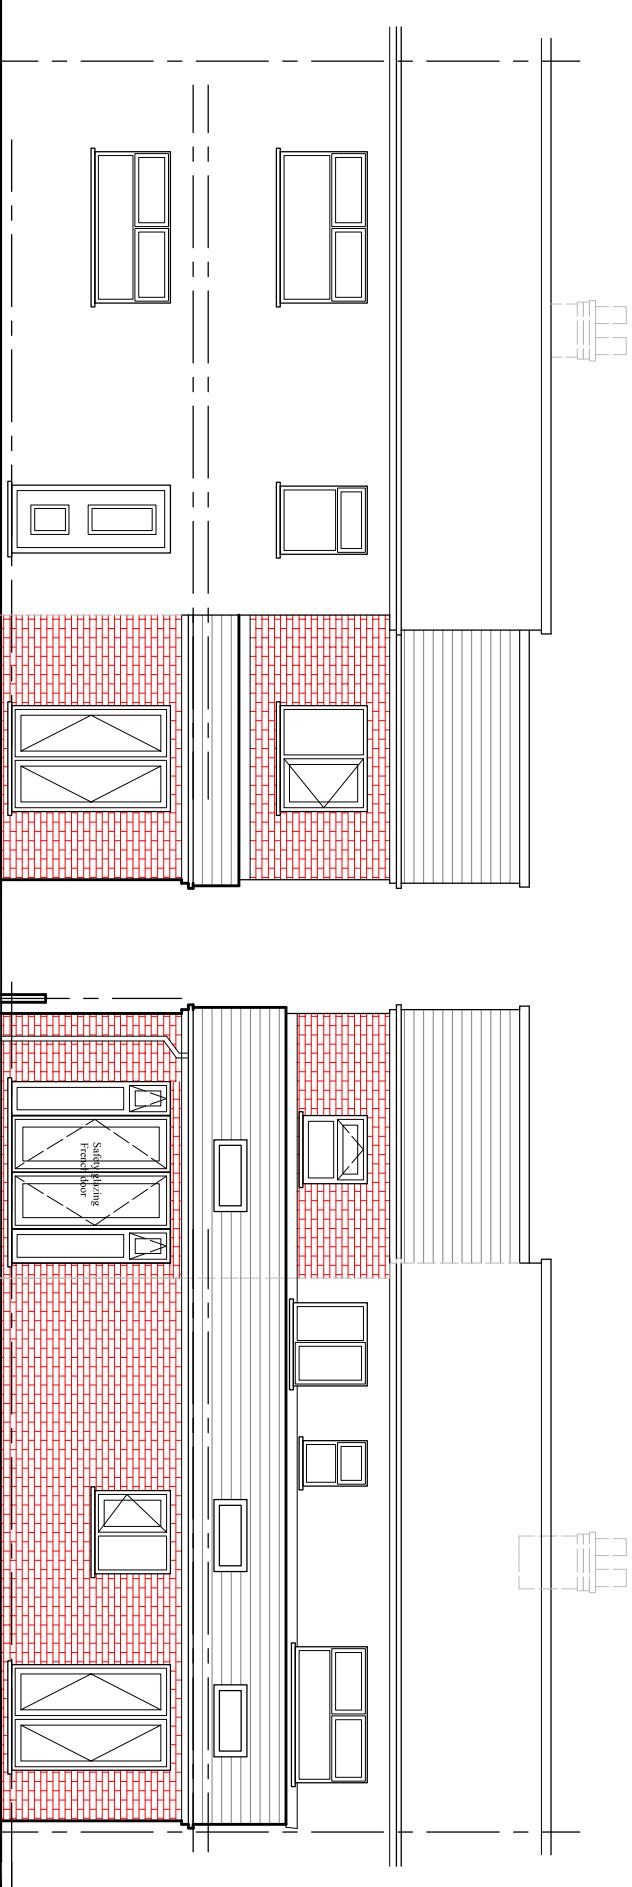


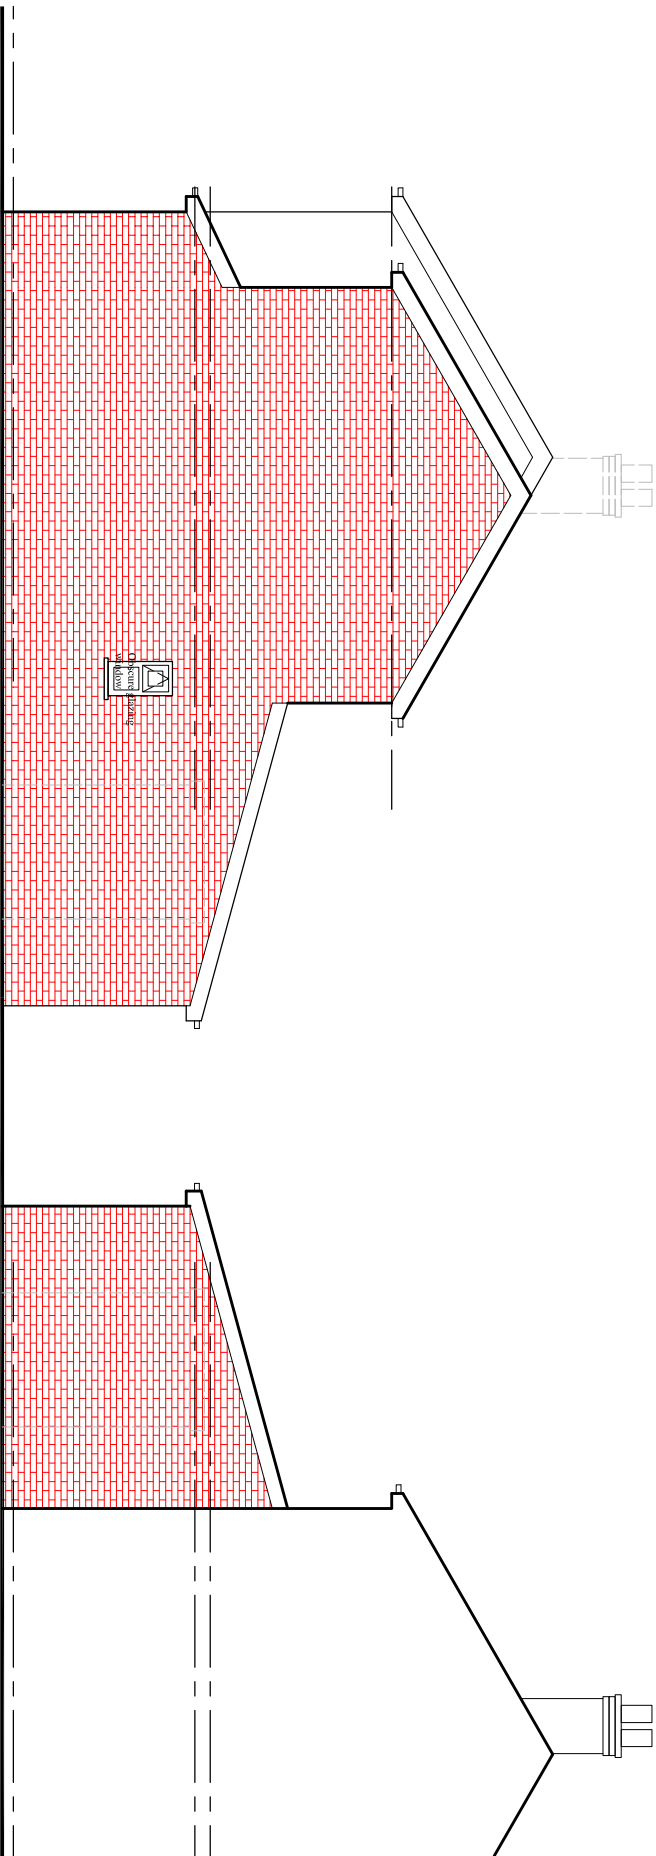

PROJECT  
97 Clarendon Road,  
Whalley Range  
CLIENT

DRAWING TITLE  
Proposed Elevation

JOB No DRAWING No  
NA-P03

SCALE DATE REVISION  
1:100@A3 Feb. 2024  
DRAWN CHECKED BY -

t: 0782 895 3405  
e: nadesignandbuilds@gmail.com