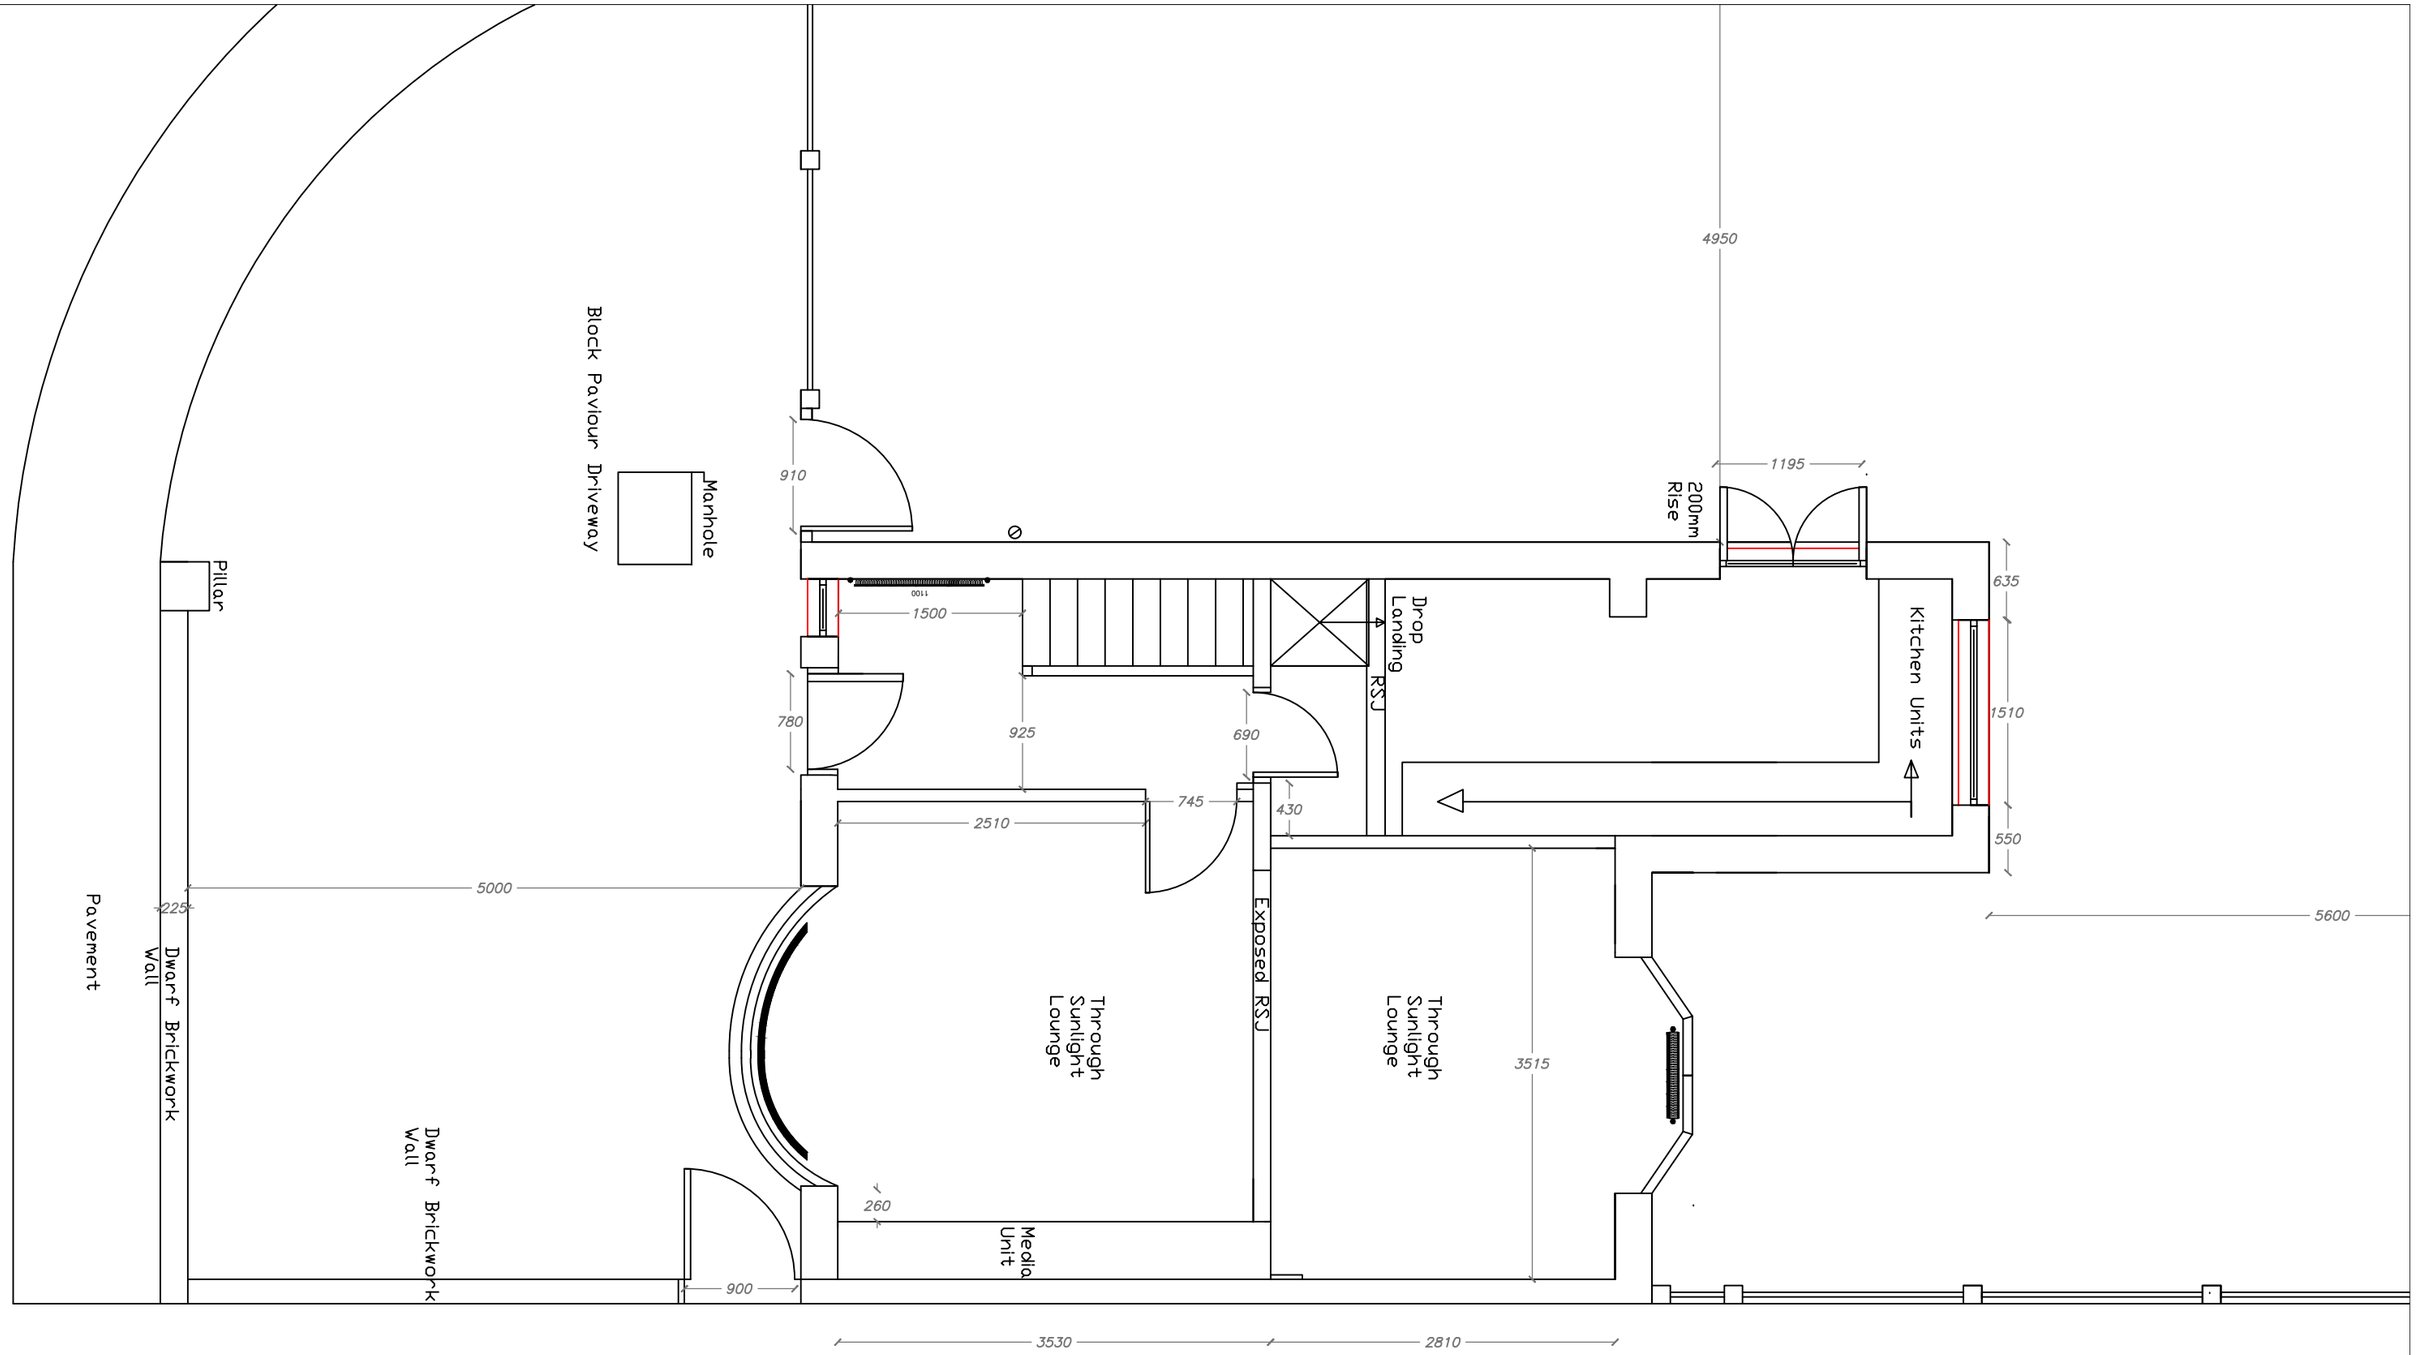

EXISTING LAYOUT

Manchester Equipment and Adaptation Service Philips Park Rd Manchester M11 3FU	Project: Ground floor extension for Kingkraft bath . Proposed 9 Middlegate Manchester M40 0JP	Drawn By: **CRL**	Date: 30/10/2023
		Scale: 1:50@A3	EXISTING LAYOUT

Manchester Equipment & Adaptations Partnership