


All dimensions are to be checked on site, any discrepancies are to be reported to the Architect before work commences.Do not scale from this drawing.


This drawing is to be read in conjunction with all relevant consultants and specialists drawings/ documents, any discrepancies are to be reported to the architect before the affected work commences.

This drawing is copyright.

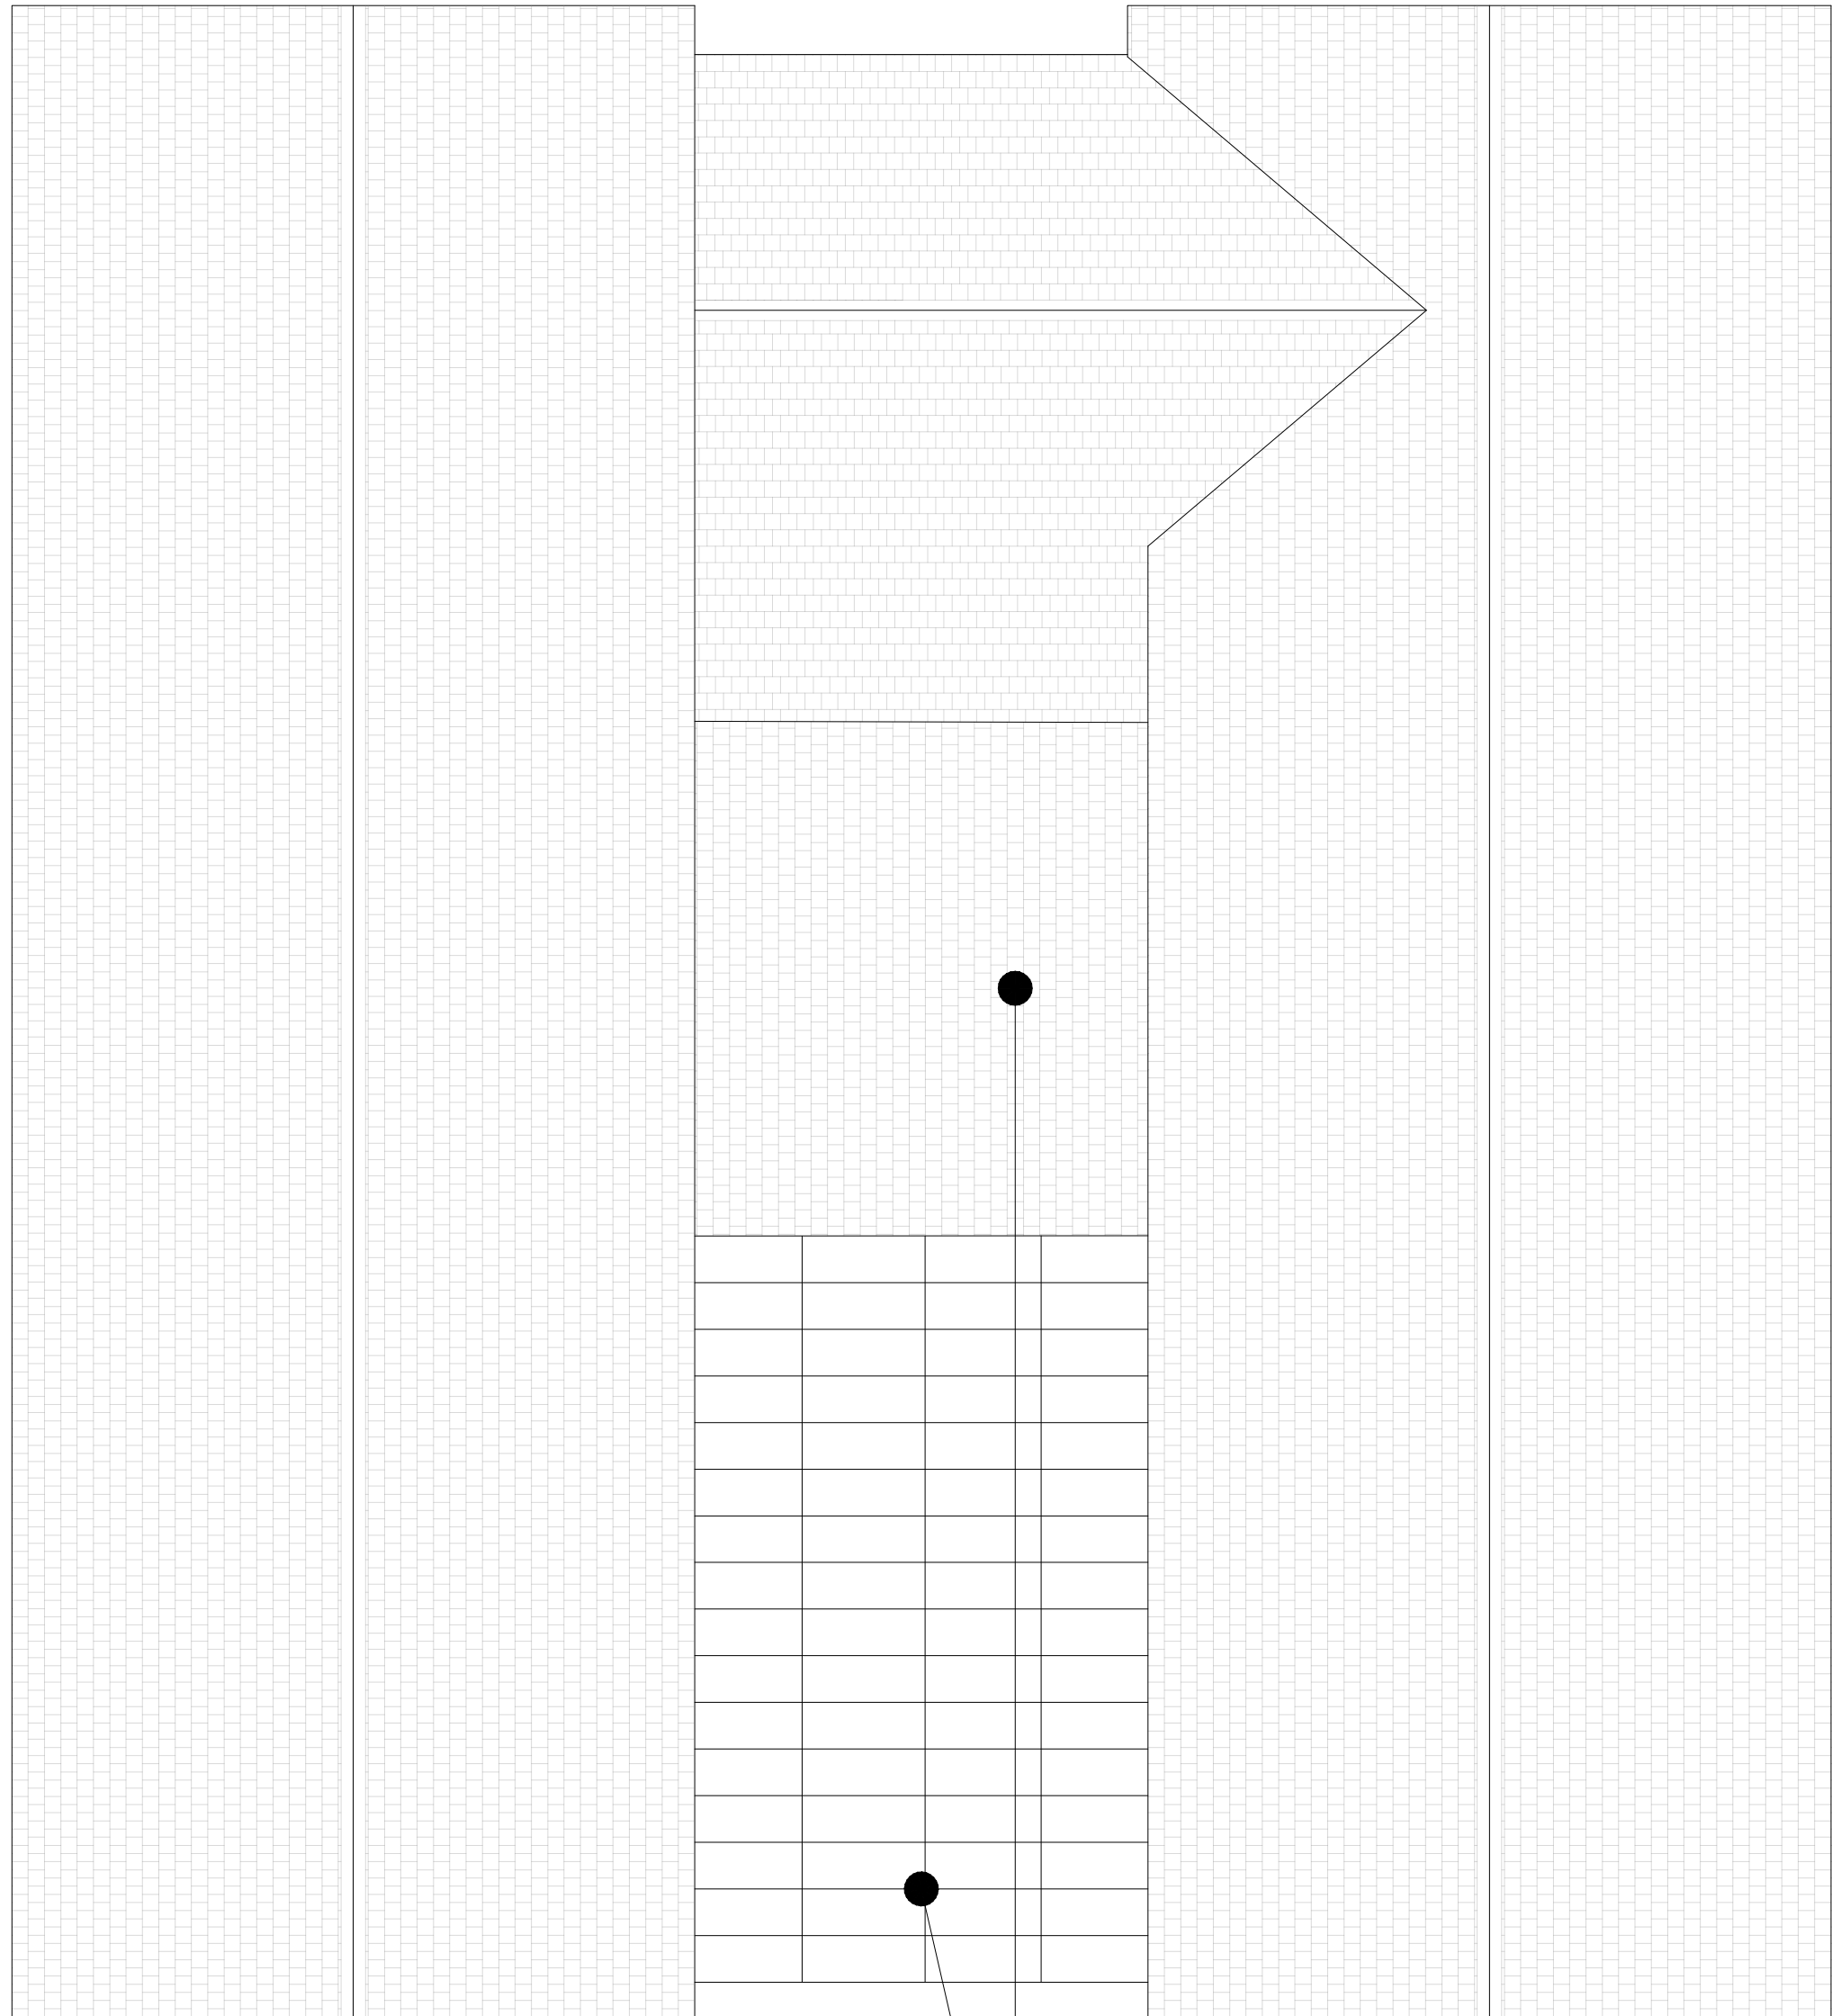

As Is Roof Plan

Conservatory roof to be removed to re instate original courtyard. Original rain water goods to be re installed to stable roof.

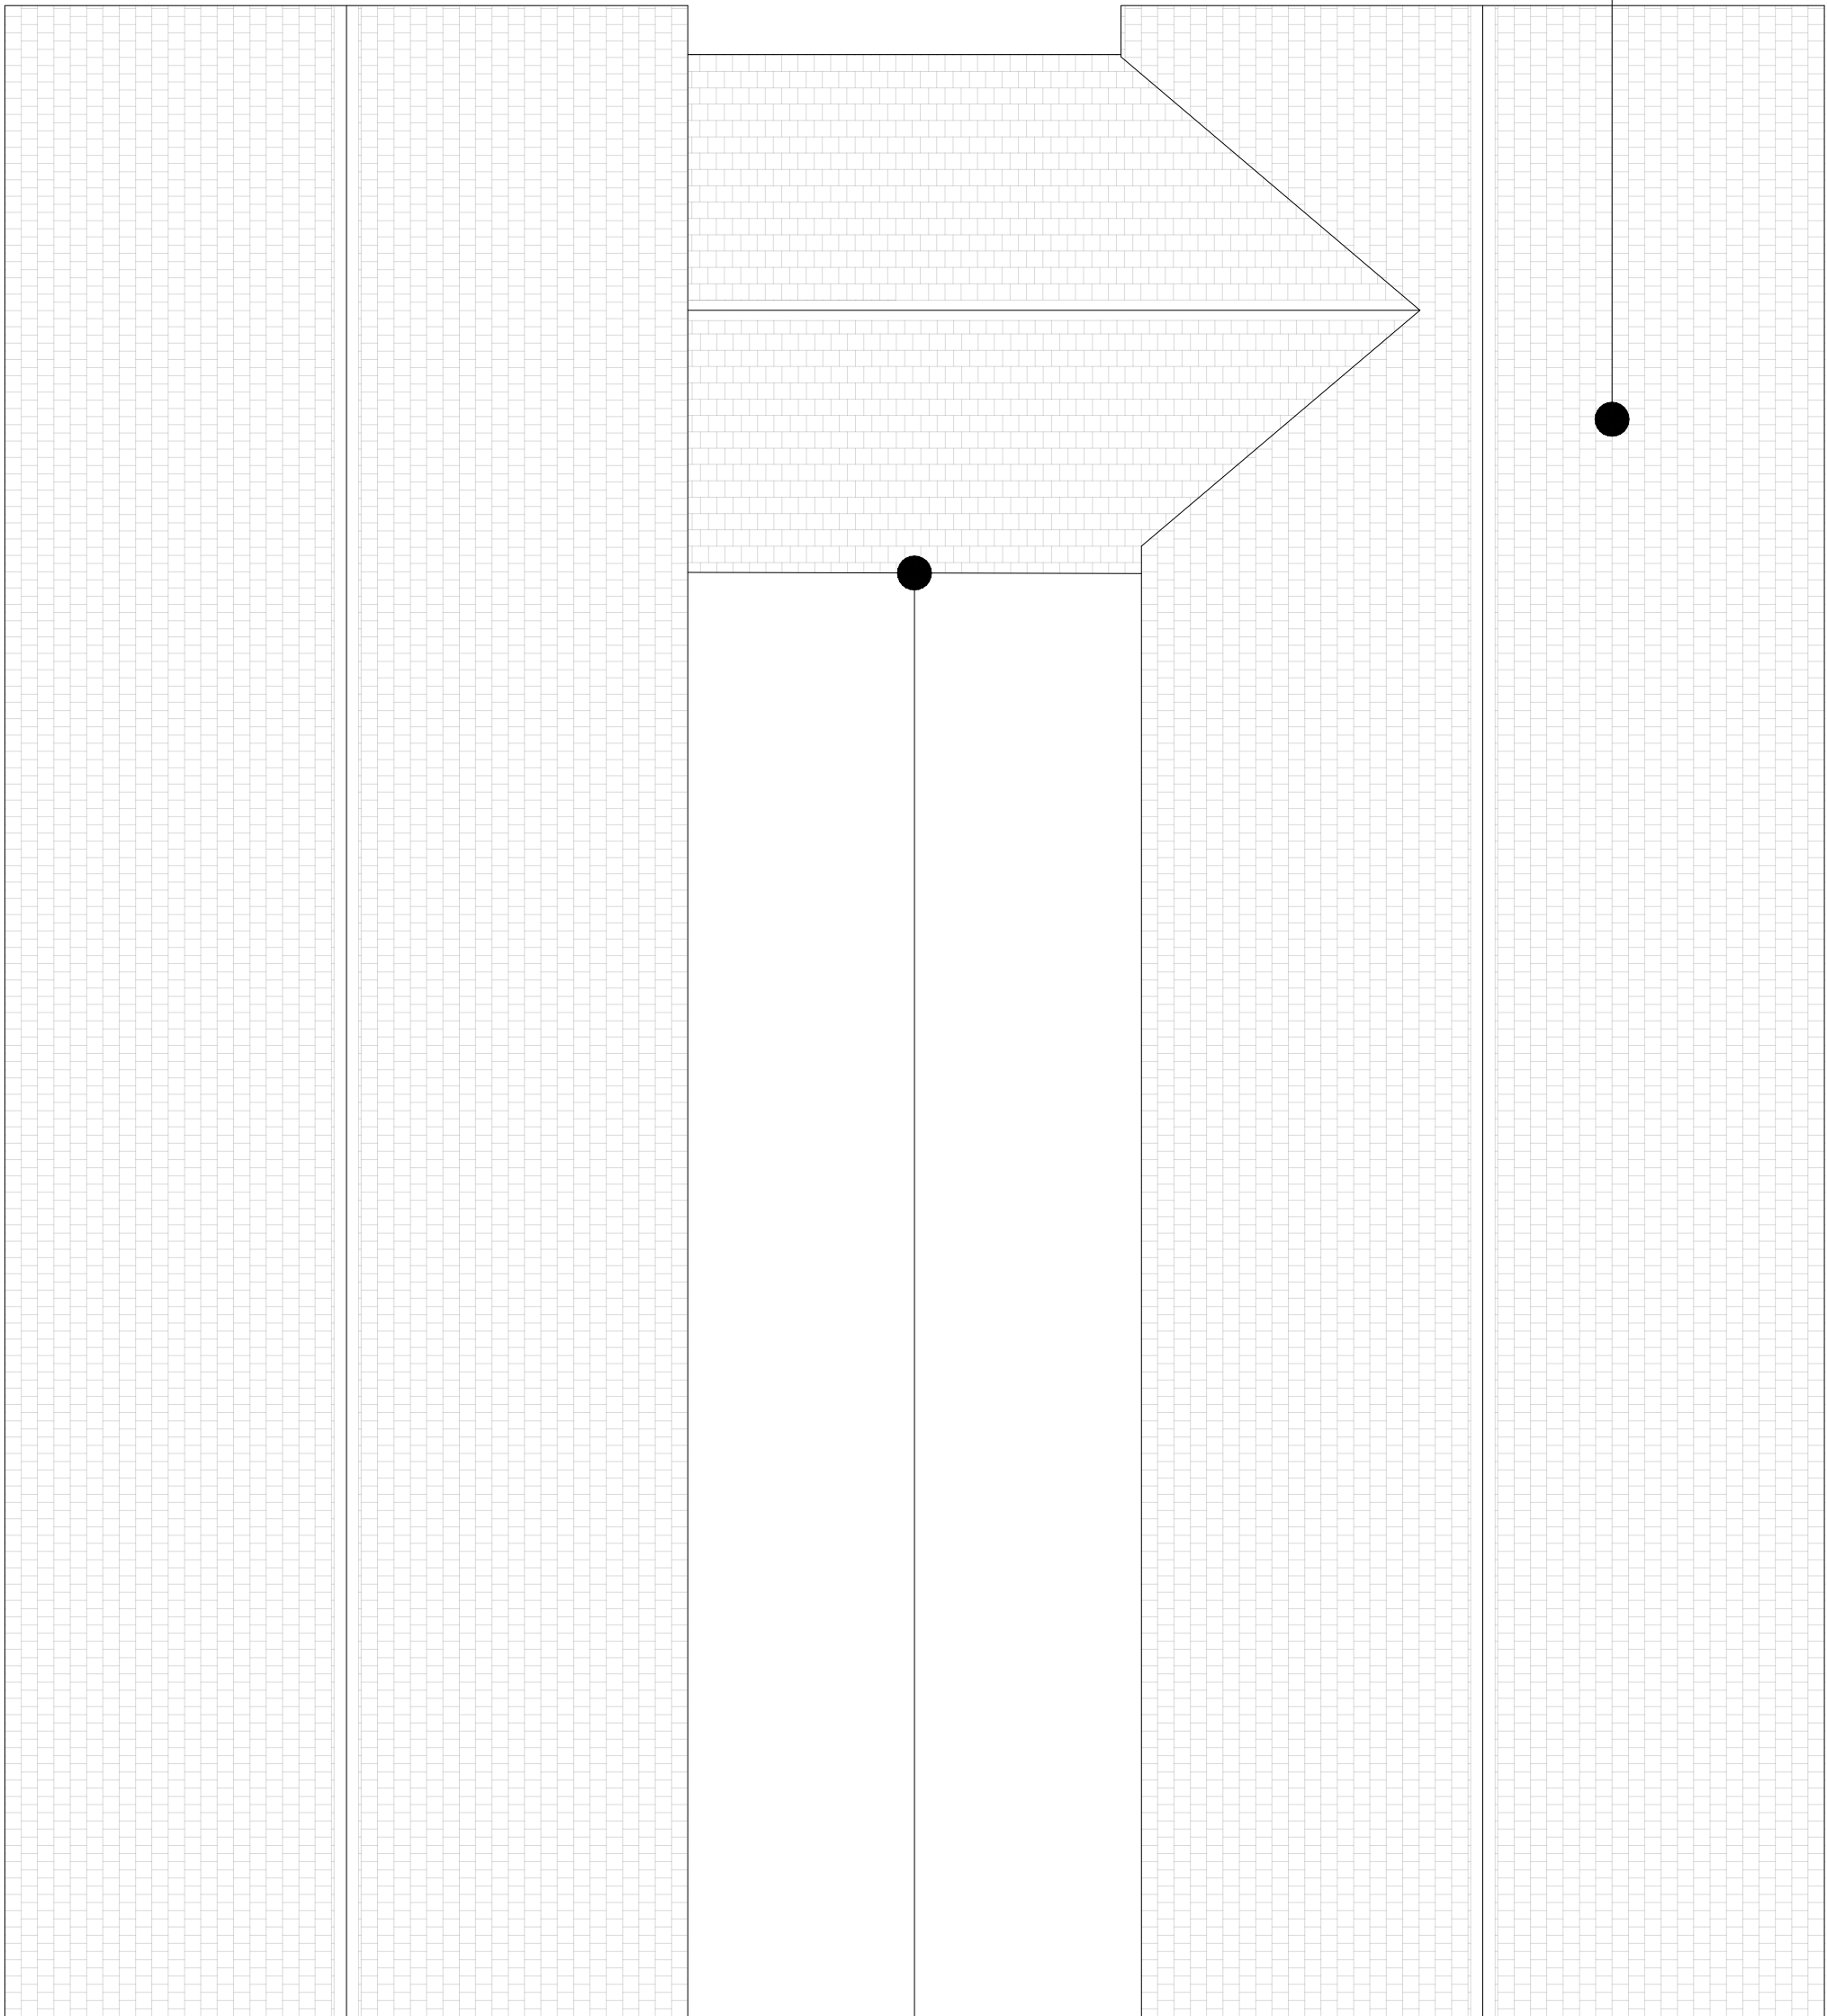

Proposed Roof Plan

Roof to be cut back to original line and re instate original rainwater goods.

New batons, roof liner and tiles to be replaced. tiles to be replaced with welsh slate.



Project	
Wolfgang And Maria's	
Client	
Allied London	
Drawing	
As is & Proposed Roof Plans	
Scale	Date
1:100 @ A1	11/07/2023
Number	Revision
012	