




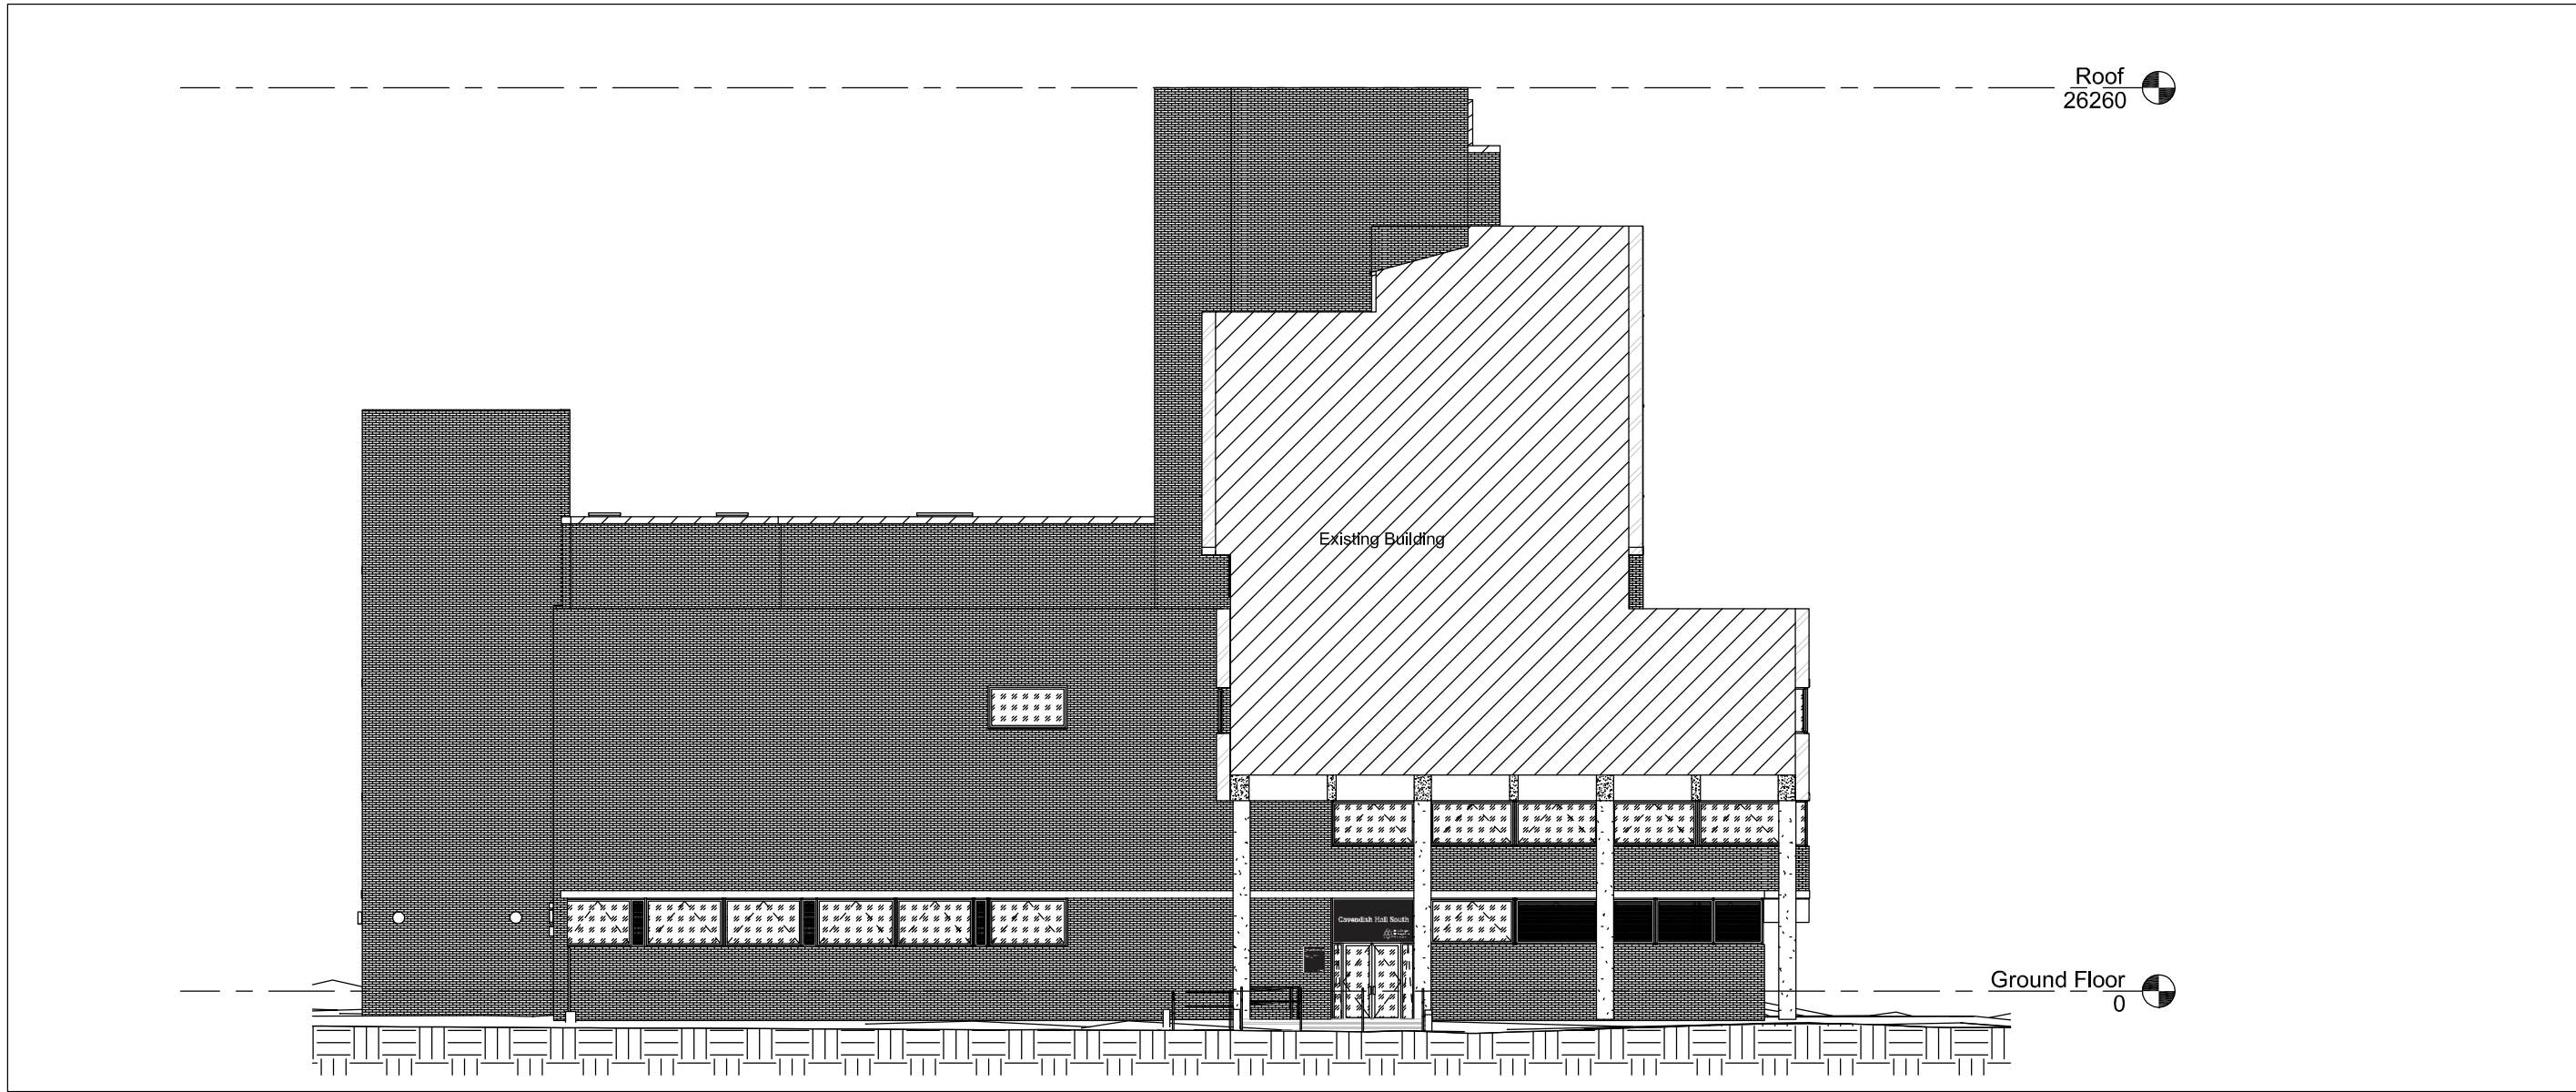

1 North Elevation  
1 : 200 @A1



Replaced sign



New sign installed



2 Enlarged Elevation  
NTS

|   |
|---|
| 0 50<br>PAPER SCALE CHECK (mm)   |
| CDM RESIDUAL RISK INFORMATION (HASBox)                                                                                                   |
| In addition to the hazards / risks normally associated with the types of work detailed on this drawing, note the following:-             |
| CONSTRUCTION   |
| -   |
| -   |
| -   |
| MAINTENANCE / CLEANING   |
| -   |
| -   |
| -   |
| DEMOLITION / DECOMMISSIONING   |
| -   |
| -   |
| A   |
| It is assumed that all works will be carried out by a competent contractor working, where appropriate, to and approved method statement. |

|   |        |             |              |          |
|---|--------|-------------|--------------|----------|
| A - Planning Issue   |        | AB          | KMD          | Nov 23   |
| Revision   |        | Drwn        | Chk'd        | Date     |
| Project Status   |        |             |              |          |
| PLANNING   |        |             |              |          |
| This information, whether drawn or as a data file, is copyright and issued strictly for use on the project for which it is provided   |        |             |              |          |
| Project/Client   |        |             |              |          |
| MMU<br>CAMBRIDGE HALLS<br>PROPOSED SIGNAGE<br><br>-<br><br>-   |        |             |              |          |
| Drawing Title   |        |             |              |          |
| PROPOSED SIGNAGE<br>NORTH<br>ELEVATION   |        |             |              |          |
| Drawn   | Date   | Checked     | Scale        |          |
| ABM   | Sep 23 | CG          | 1:200/50 @ A |          |
| <div>Manchester:<br/>5th Floor<br/>31 Dale Street<br/>Manchester M1 1EY<br/>+44 (0)161 831 7300</div> <div>Southampton:<br/>Minor Park<br/>Minstead<br/>Southampton SO43 7FY<br/>+44 (0)23 8081 7900<br/>www.fairhursts.com</div> <div>FDG<br/>fairhursts design group</div> |        |             |              |          |
| Job No.   |        | Drawing No. |              | Revision |
| E22-112   |        | 08-137      |              | A        |

Building Entrances Project - Cavendish Hall South



Job No: 40066

Width: 2570mm


Description: Replacement Vinyl for existing sign tray. Metamark 7 series white vinyl applied not black backing.

Item No: 1

Height: 1235mm

Quantity: 1

Building Entrances Project - Cavendish Hall South

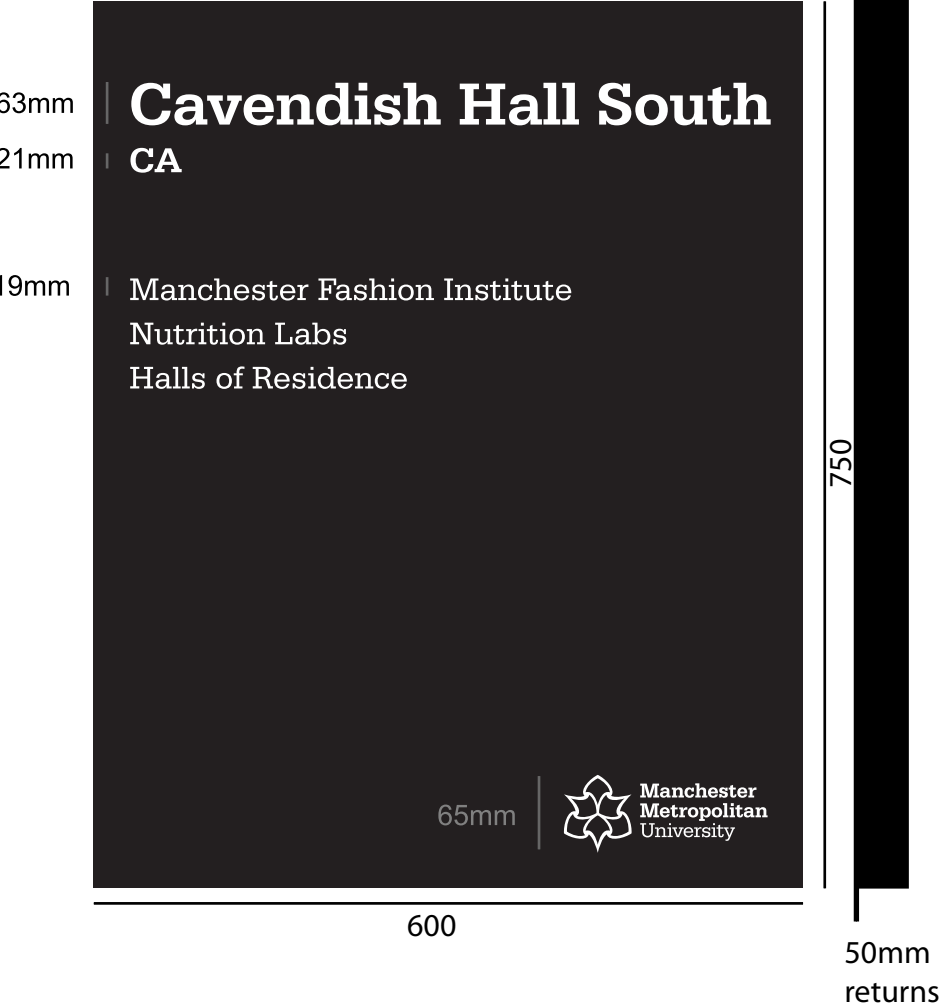

Job No: 40066

Width: 600mm

Description: 2mm folded aluminium panel  
600mm x 750mm x 50mm deep returns - In 1 Section  
coated one std RAL colour (9005\_Jet Black)  
with top & bottom fixing rails  
Metamark 7 series white vinyl face detail.

Item No: 2

Height: 750mm

Quantity: 1

