Note: SFS and sub structure drawn indicatively.
Site survey required to confirm accuracy and
suitability of components of the substructure.

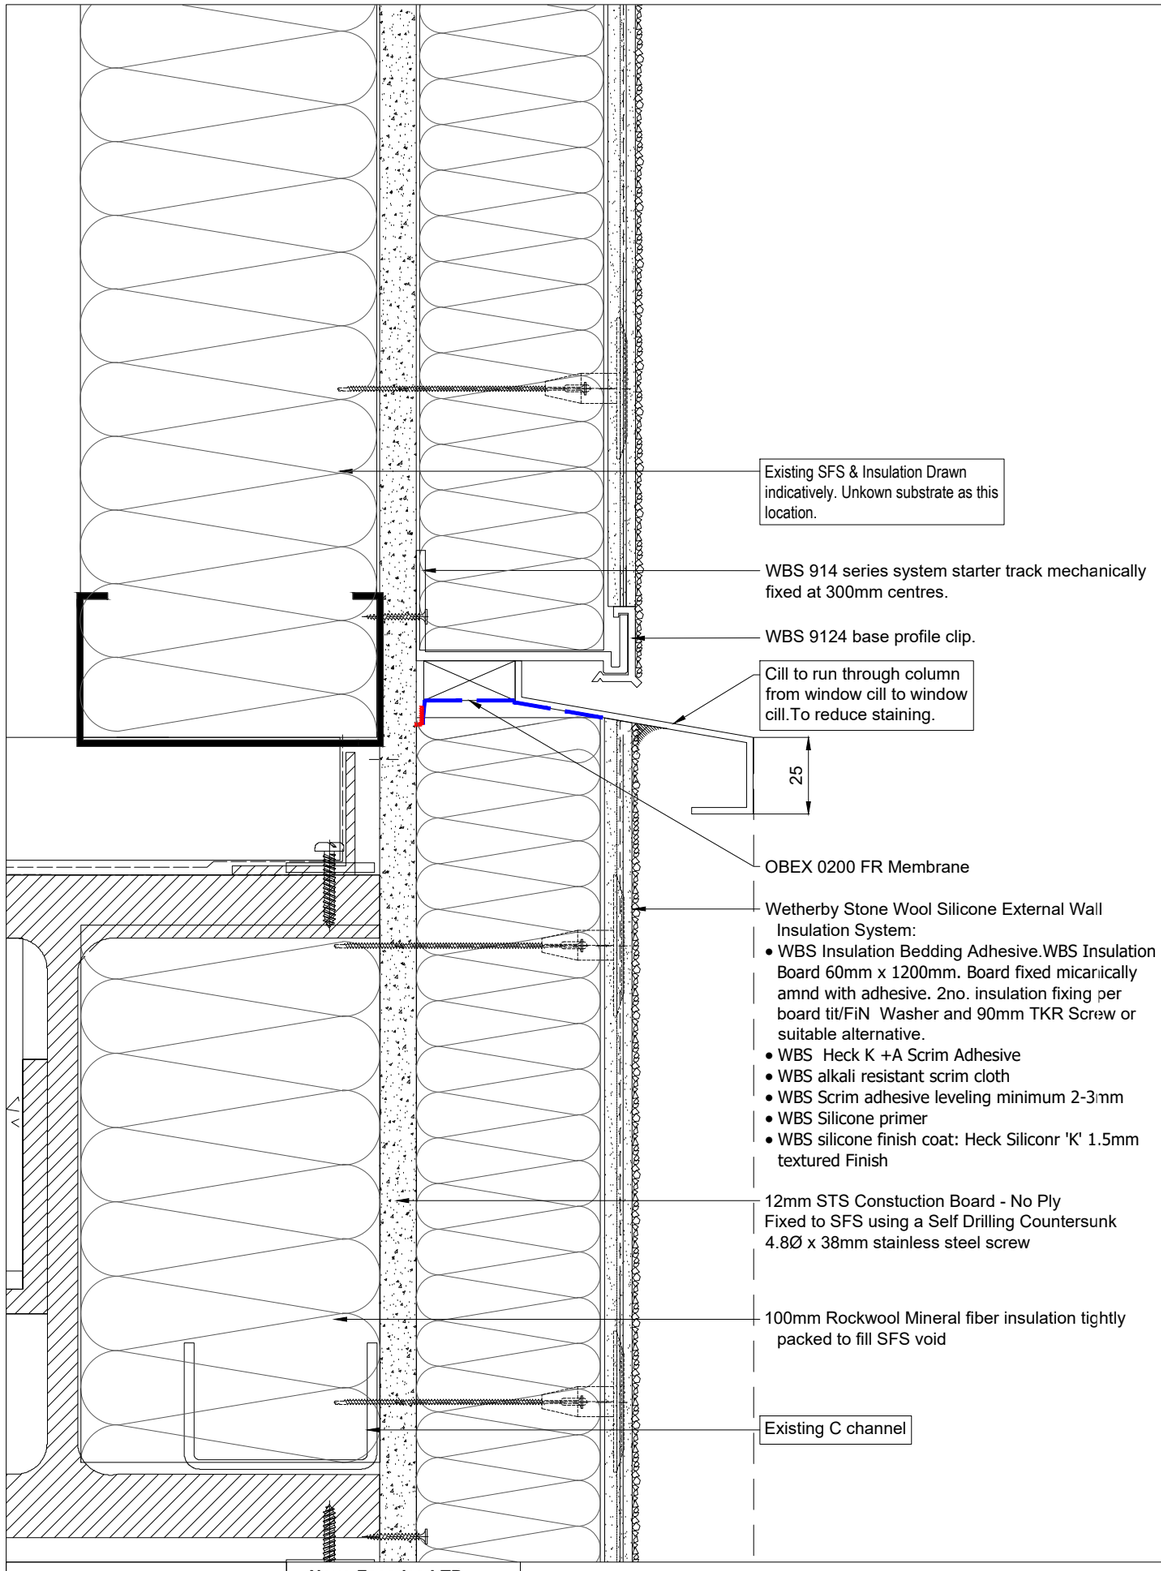

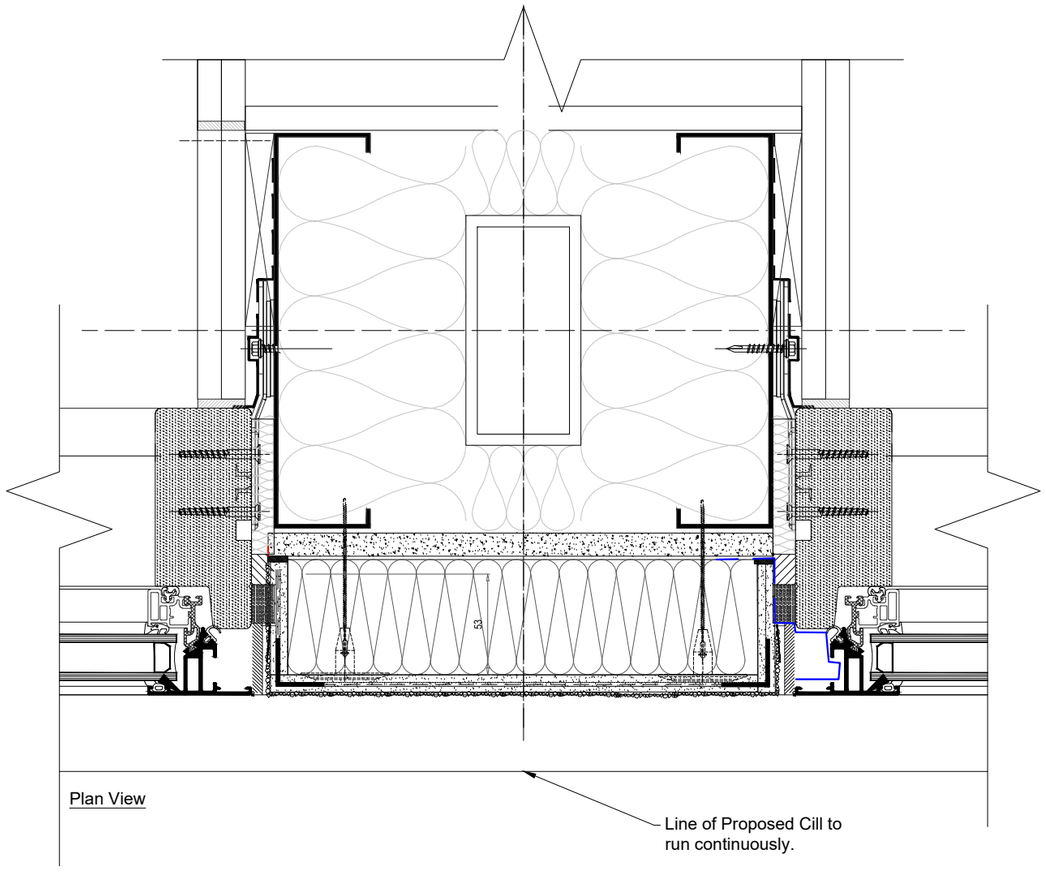

APPROVAL

Novo Facades LTD 74 Broadway Peterborough PE11SU Tel 01733 639020 www.novofacades.co.uk		**Project Title**	Design House	**Drawing Title**		**Scale**	1:2@A3
		Location	M4 1HS	Continuous Cill Proposal		**Drawn by**	LJ **Date** 28.11.2023
						Checked by	MM **Date**
Architects Returned Drawing Status ☐ STATUS A ☐ STATUS B ☐ STATUS C	GENERAL NOTES: DIMENSIONS ARE FOR INSTALLATION PURPOSES ONLY. SITE DIMENSIONS MAY VARY. ANY DIMENSIONS ARE TO BE CONFIRMED ON SITE.	**Drawing No**	NV369-DRG-SUB-D2116	**Rev**	P1	Sheet 01 of 01	