

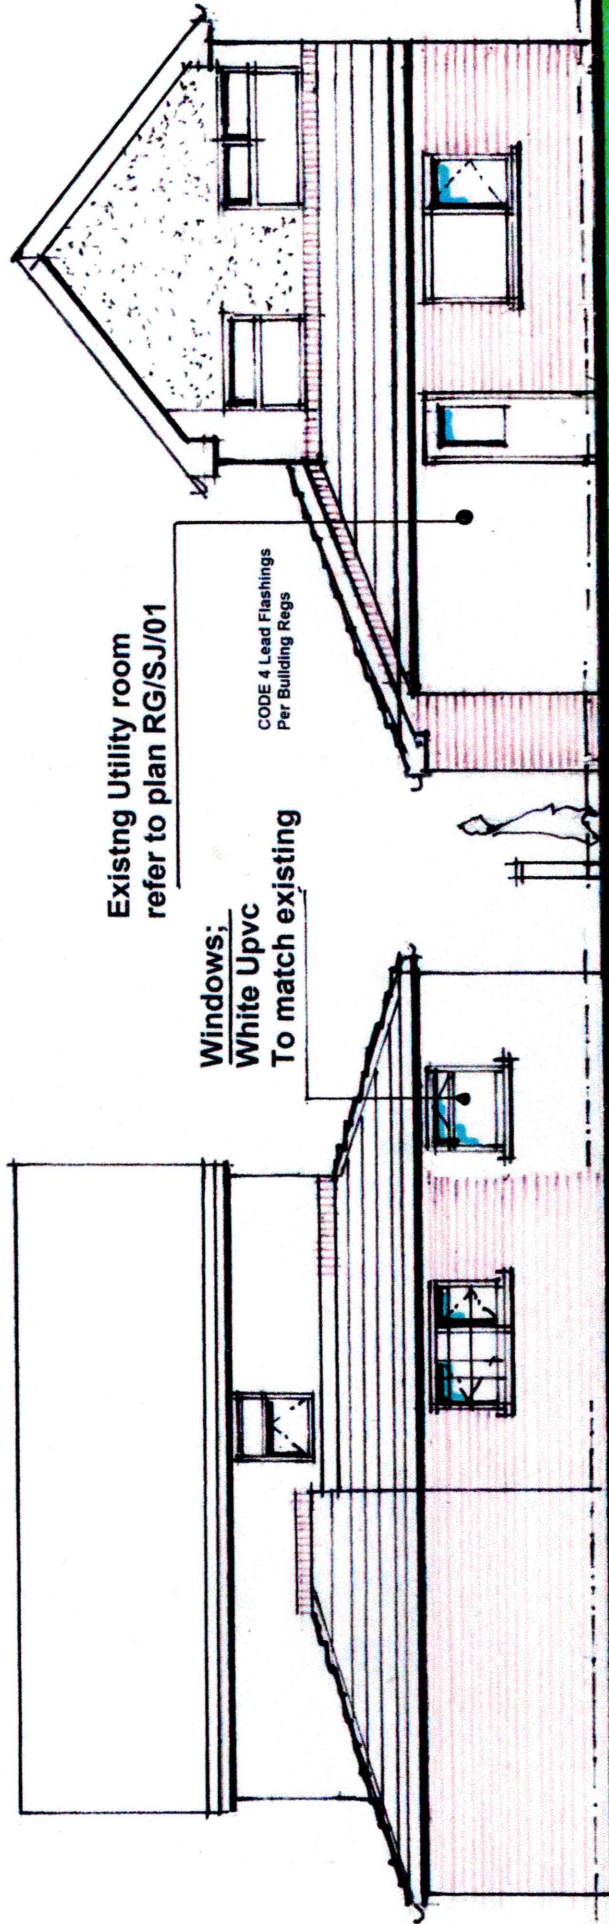


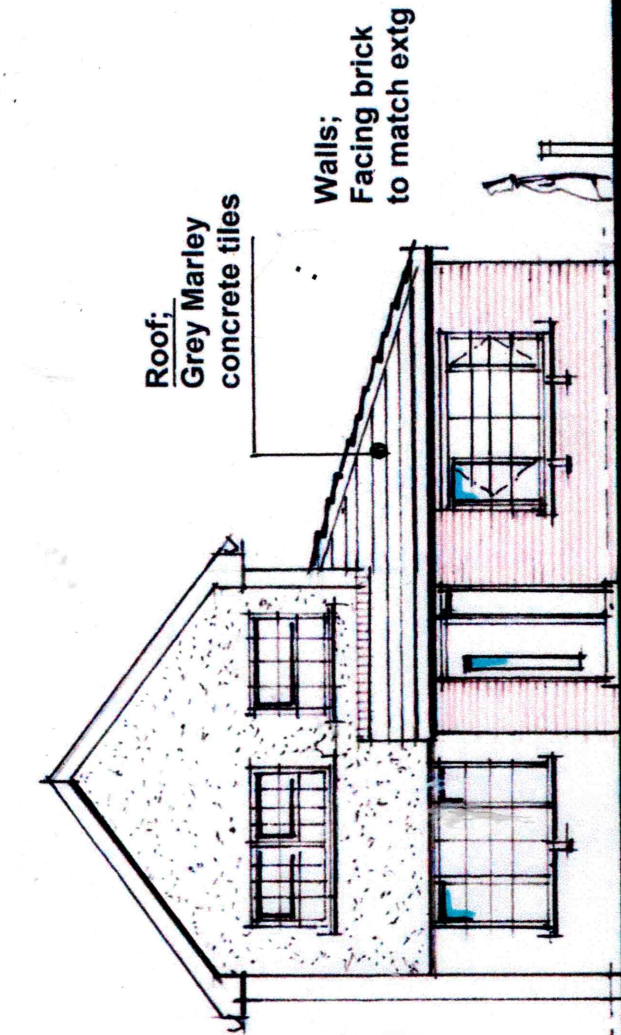

FRONT ELEVATION. (As Proposed)


SIDE ELEVATION (As Proposed)

REAR ELEVATION. (Proposed)

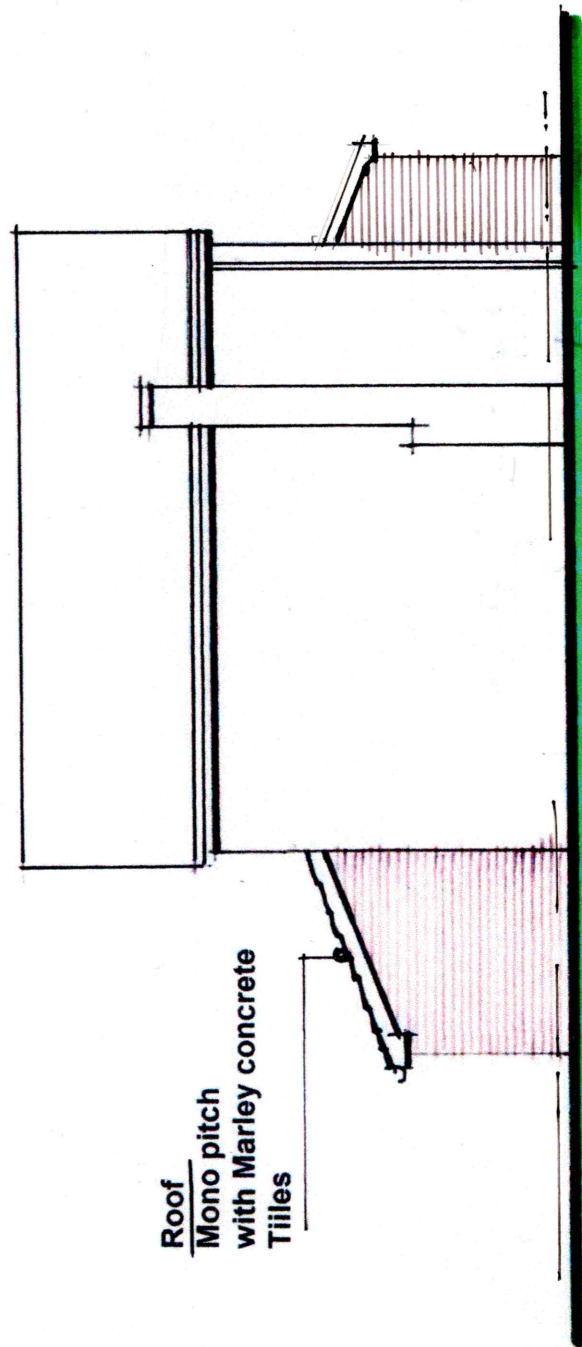

SIDE ELEVATION ,WEST, (As Proposed)

AMEND A FRONT PORCH ADDED

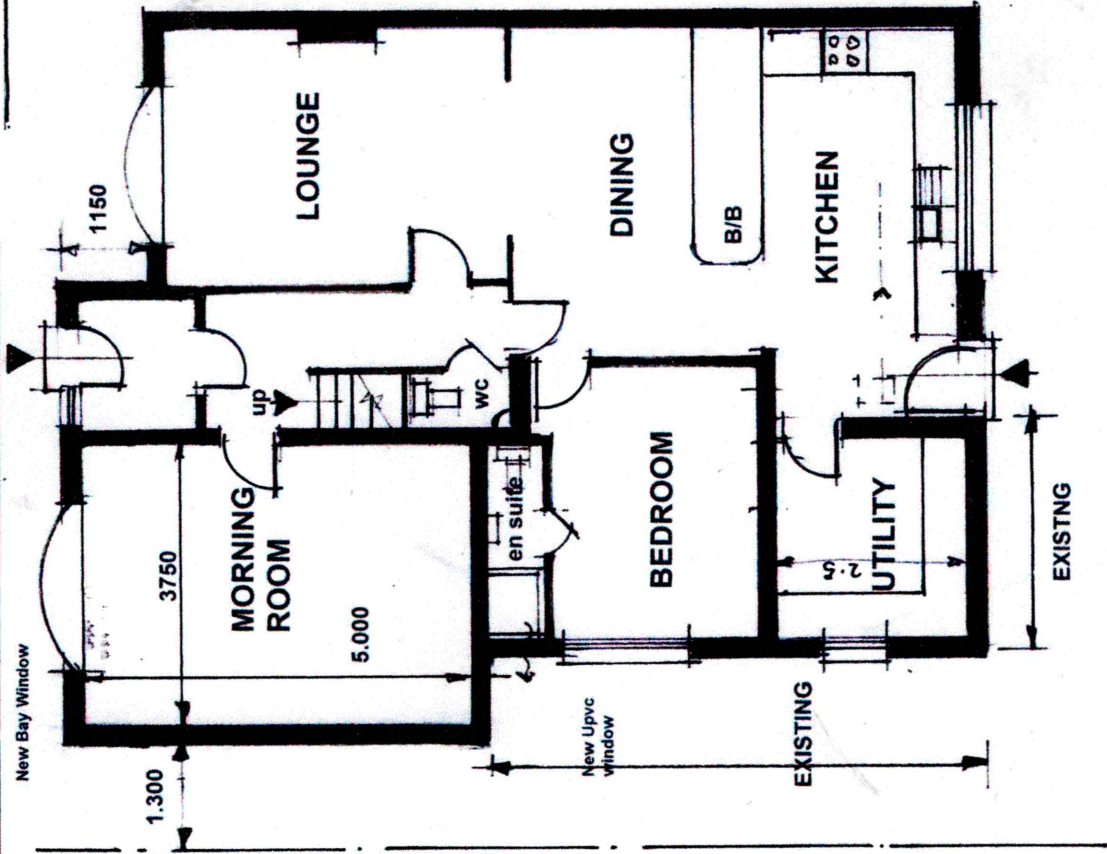

PLAN AS PROPOSED

Drwg N0; RG /SJ /02A

Scale ; 1 ;100 @ A3