
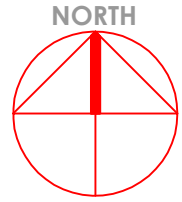


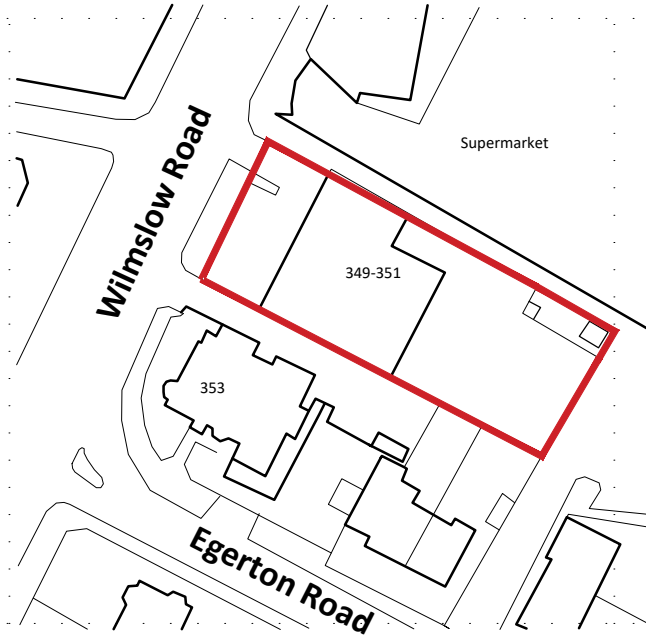

Location Plan

Scale 1:1250

30 20 10m 0

Scale bar 1:1250

Rev.	Date	Description	Initial

Client

Richmond Property Management
& Lettings Ltd.

Project

349-351 Wilmslow Road
Manchester

Drawing

Location Plan

Drawing Number

WR-24-01

Date

Jan 2024

Scale

1:1250 @A4

Drawn by

AYR

ali.y.alrawi@gmail.com