
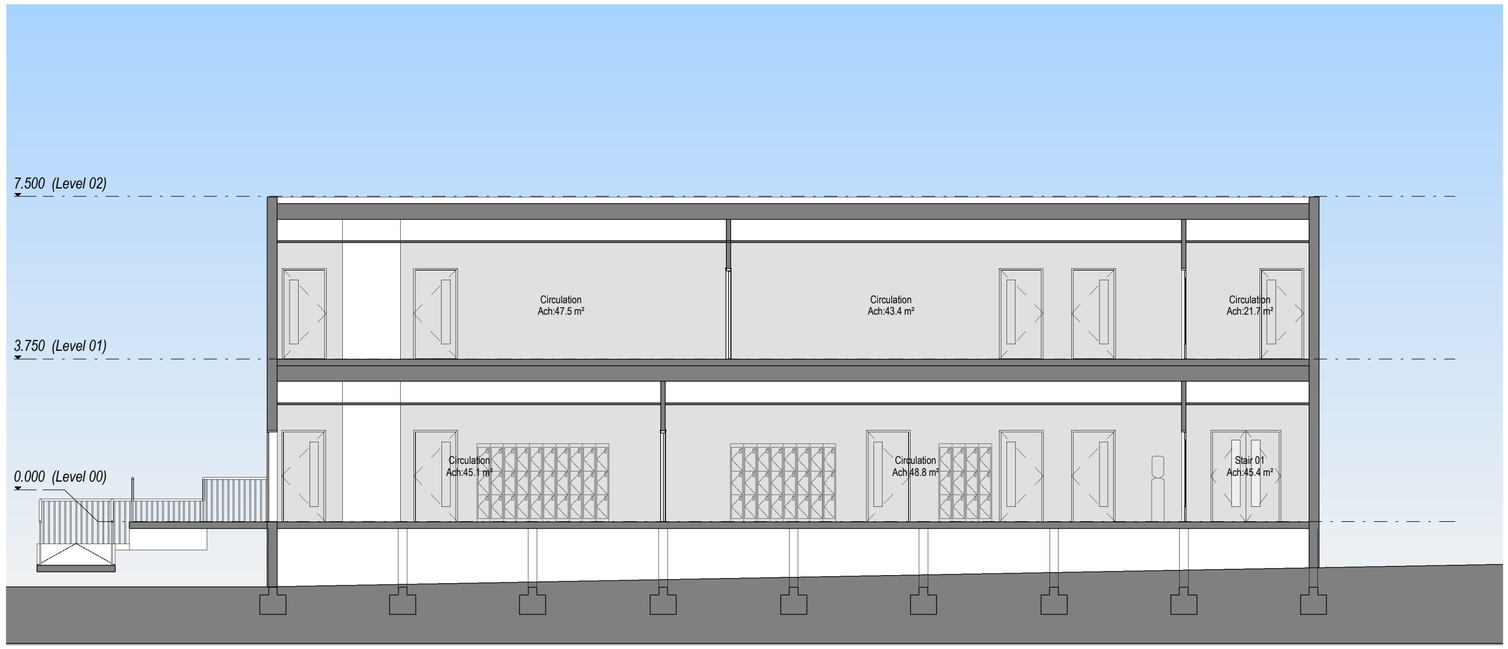


Section AA


1 : 100

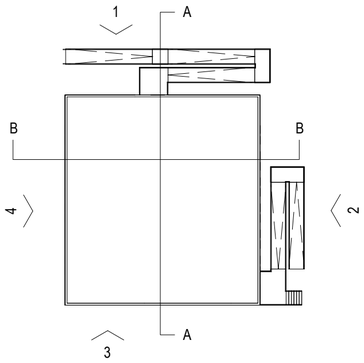

DEPARTMENT:

Non-Net

Teaching

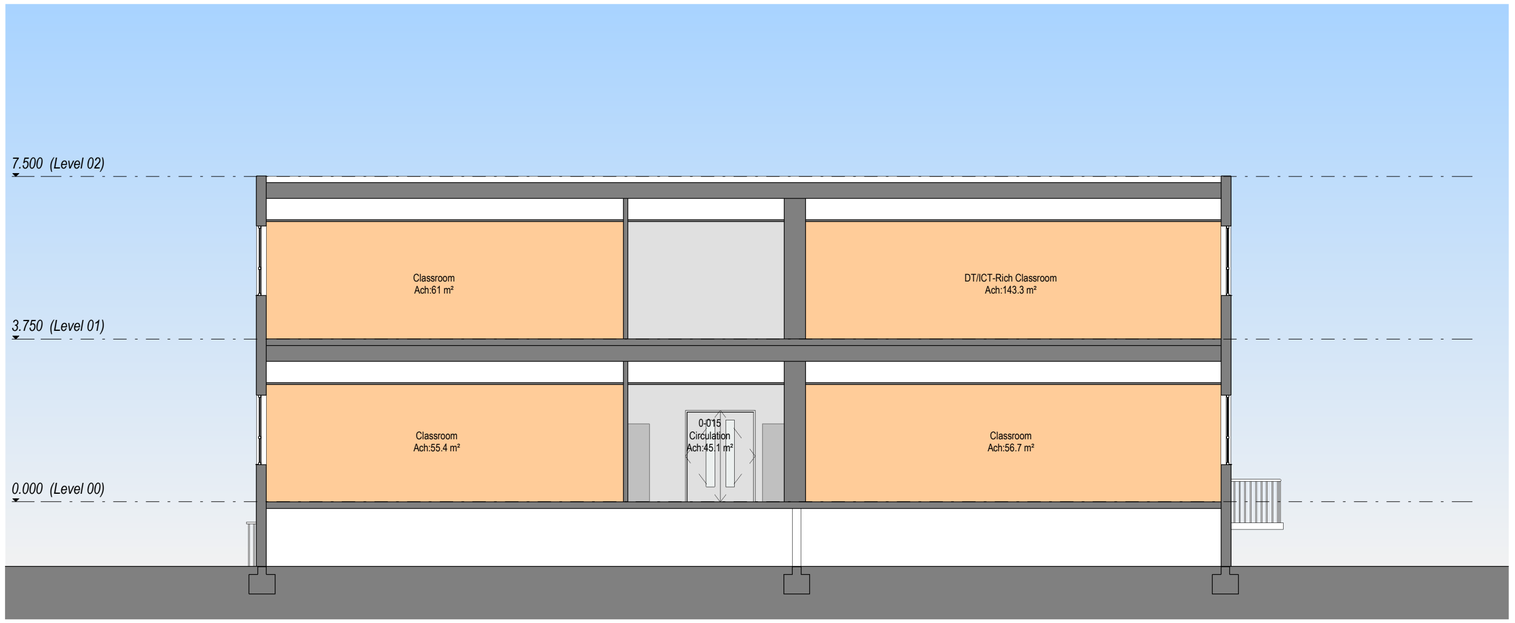

Section BB

1 : 100

Notes:

- This drawing is copyright.
- Do not scale dimensions from this drawing.
- This drawing is to be read in conjunction with all other relevant drawings.
- All discrepancies on this drawing are to be reported to the architect.
- Do not modify any element of this drawing.
- Use drawing only for purpose(s) issued.
- This drawing may contain colour.

North Point

Scale Bar

0 1m 3m 5m

Scale: 1:100

Key Plan

Hazard

HAZ-xx

To warn of significant hazards or information that is unusual

To be read in conjunction with all other consultant's information

Refer to CDM Schedule XXXX-IBI-WB-XX-SH-A-200-XXXX

The following external model files are included within this drawing:

Rev	Date	Revision Notes	Drawn	Review
P2	23/12/06	Status Update	EA	CP
P1	01/12/2023	Planning Issue		

Logos

DIXONS ACADEMIES TRUST

MORGAN SINDALL CONSTRUCTION

IBI Intelligence Buildings Infrastructure www.ibigroup.com

Project

Dixons Academy

Drawing Title

GA Sections - Temporary Building Phase 2

Job Number	Date	Security Classification	Drawn By
FS0998	30.11.2023		EA
Scale@A2	**Purpose**		**Reviewed By**
As indicated	Suitable for review and comment		CP

Drawing Number	Revision	Suitability
FS0998-IBI-A-4-T-D-A-0204	P2	S3