



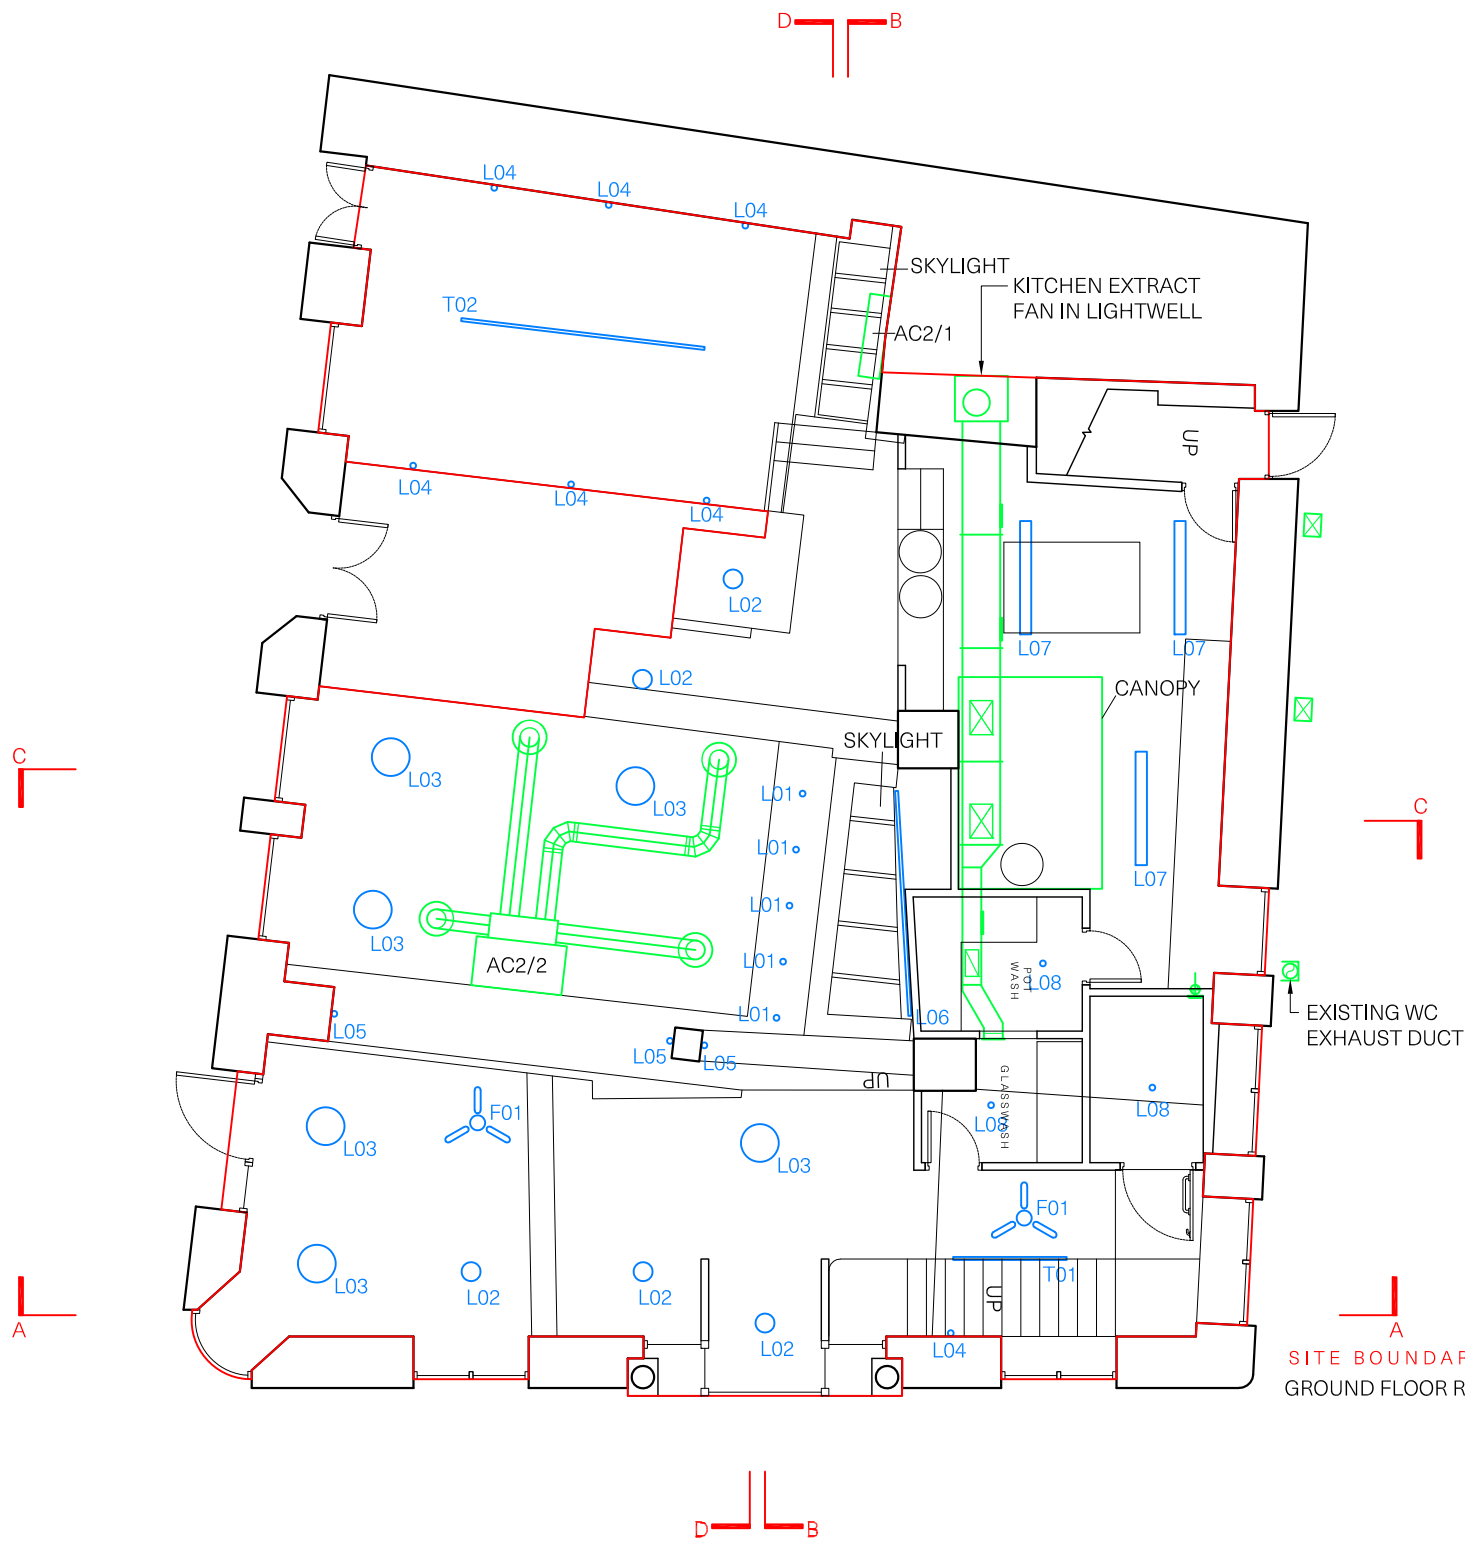

SITE BOUNDARY SHOWN RED
GROUND FLOOR REFLECTED CEILING PLAN

Lighting:

- L01: Small Pendant
- L02: Medium Pendant
- L03: Large Pendant
- L04: Small Wall Light
- L05: Medium Wall Light
- L06: LED Tape
- L07: LED Strip Fluorescent
- L08: Small Downlighter
- L09: Feature Circular LED Fluorescent Fitting
- T01: Track-light (5nb Fittings)
- T02: Track-light (7nb Fittings)
- F01: Existing Fan (replaced)

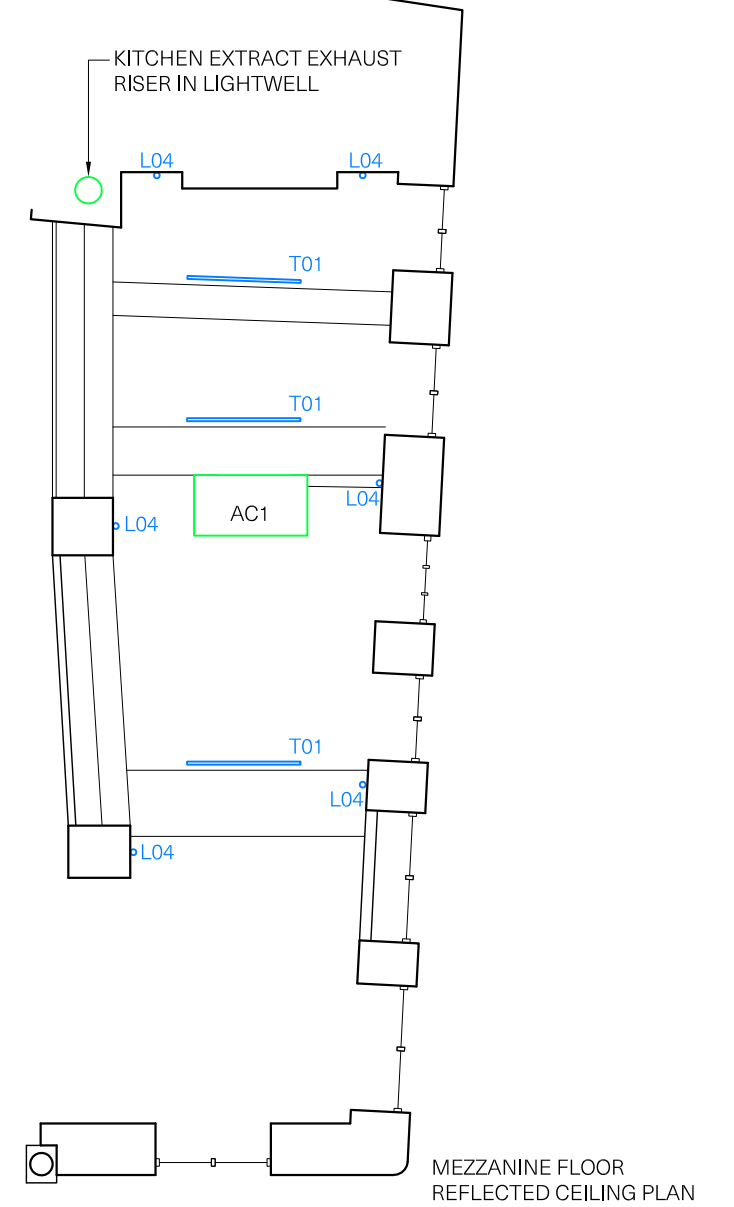

MEZZANINE FLOOR
REFLECTED CEILING PLAN