

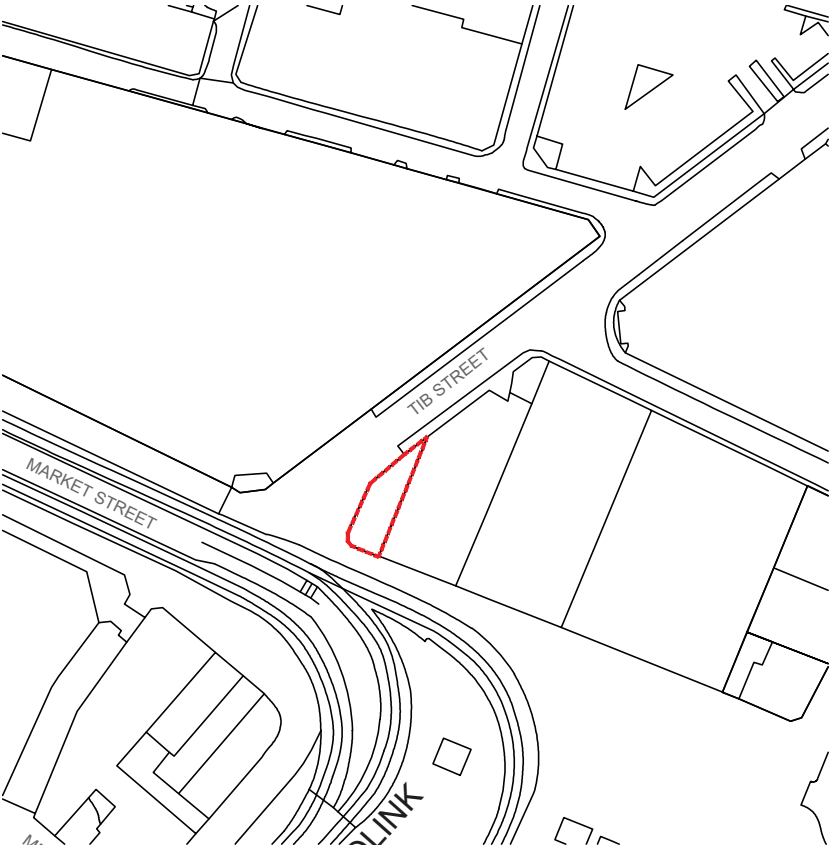




	Revision	Date	By	Chk
--	First Issue	17.11.23	EY	PT

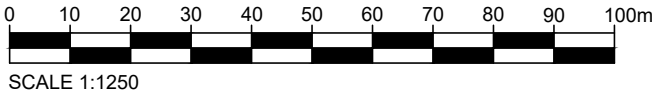

LOCATION PLAN 1:1250 @ A3

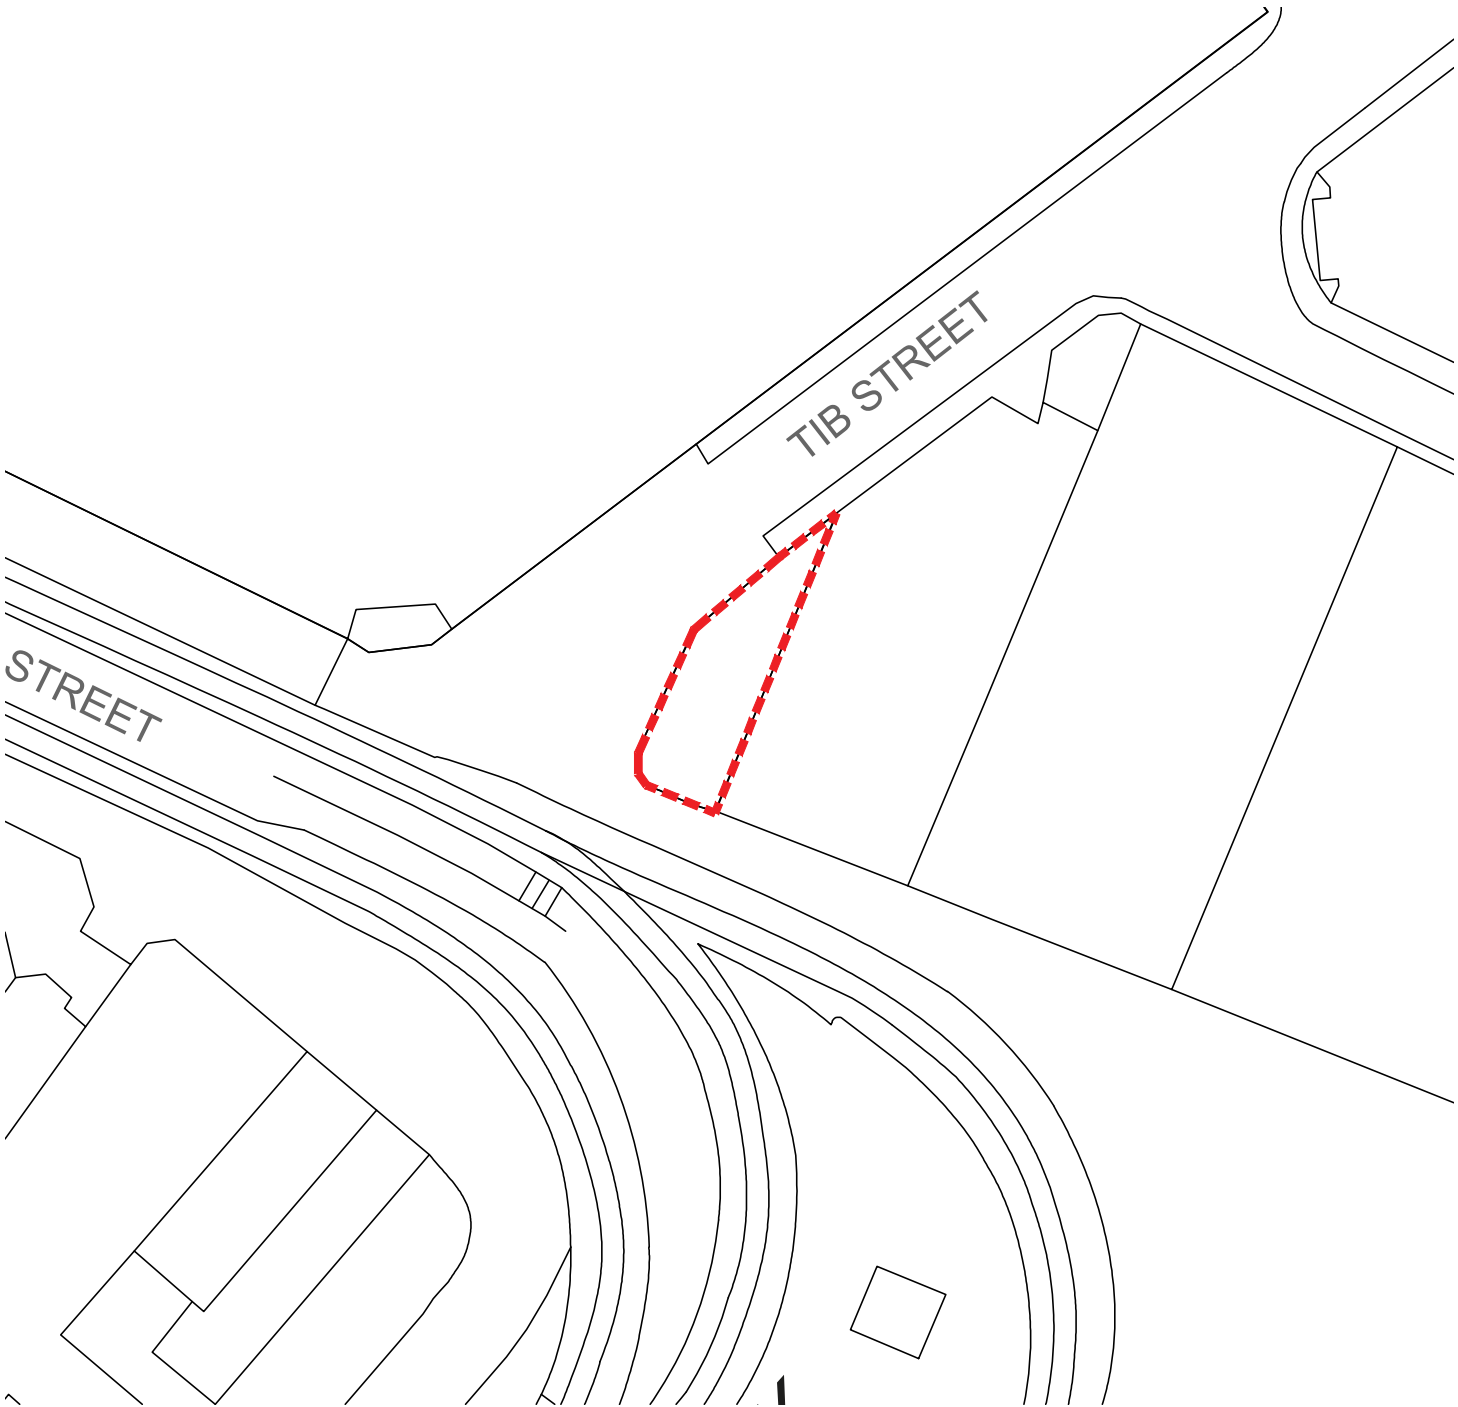

BLOCK PLAN 1:500 @ A3

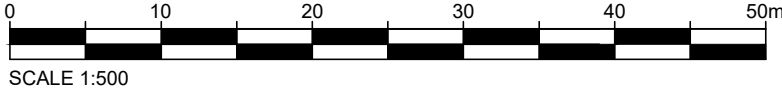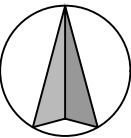

Status	PLANNING		
Client			
Starbucks Project Number	25121-055	Store Number	12508
Architect			
Project Title	MANCHESTER MARKET STREET 1-3 PICCADILLY GARDEN, MANCHESTER, M1 1LZ		
Drawing Title	BLOCK & LOCATION PLAN		
Project Number	124-SB	Drawing Number	100
Revision	--		
Drawn	Checked	Scale	Date
EY	PT	AS SHOWN@A3	17.11.2023
The content of this drawing is the property of RPM Consult and may not be copied in whole or part without formal consent.			