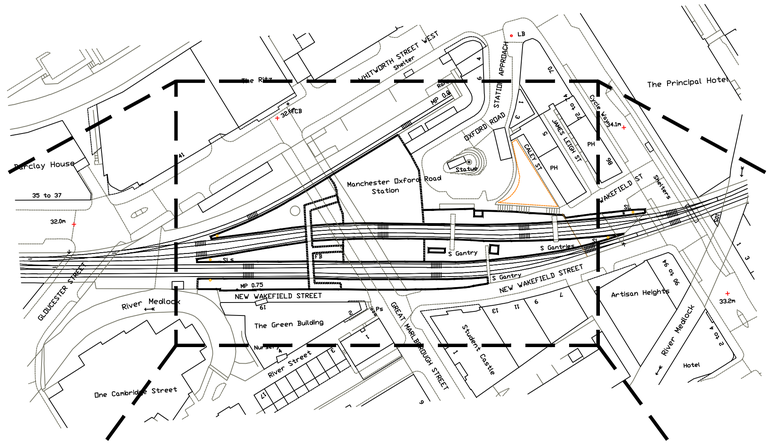

MANCHESTER OXFORD ROAD STATION LOCATION PLAN – SCALE 1:1250

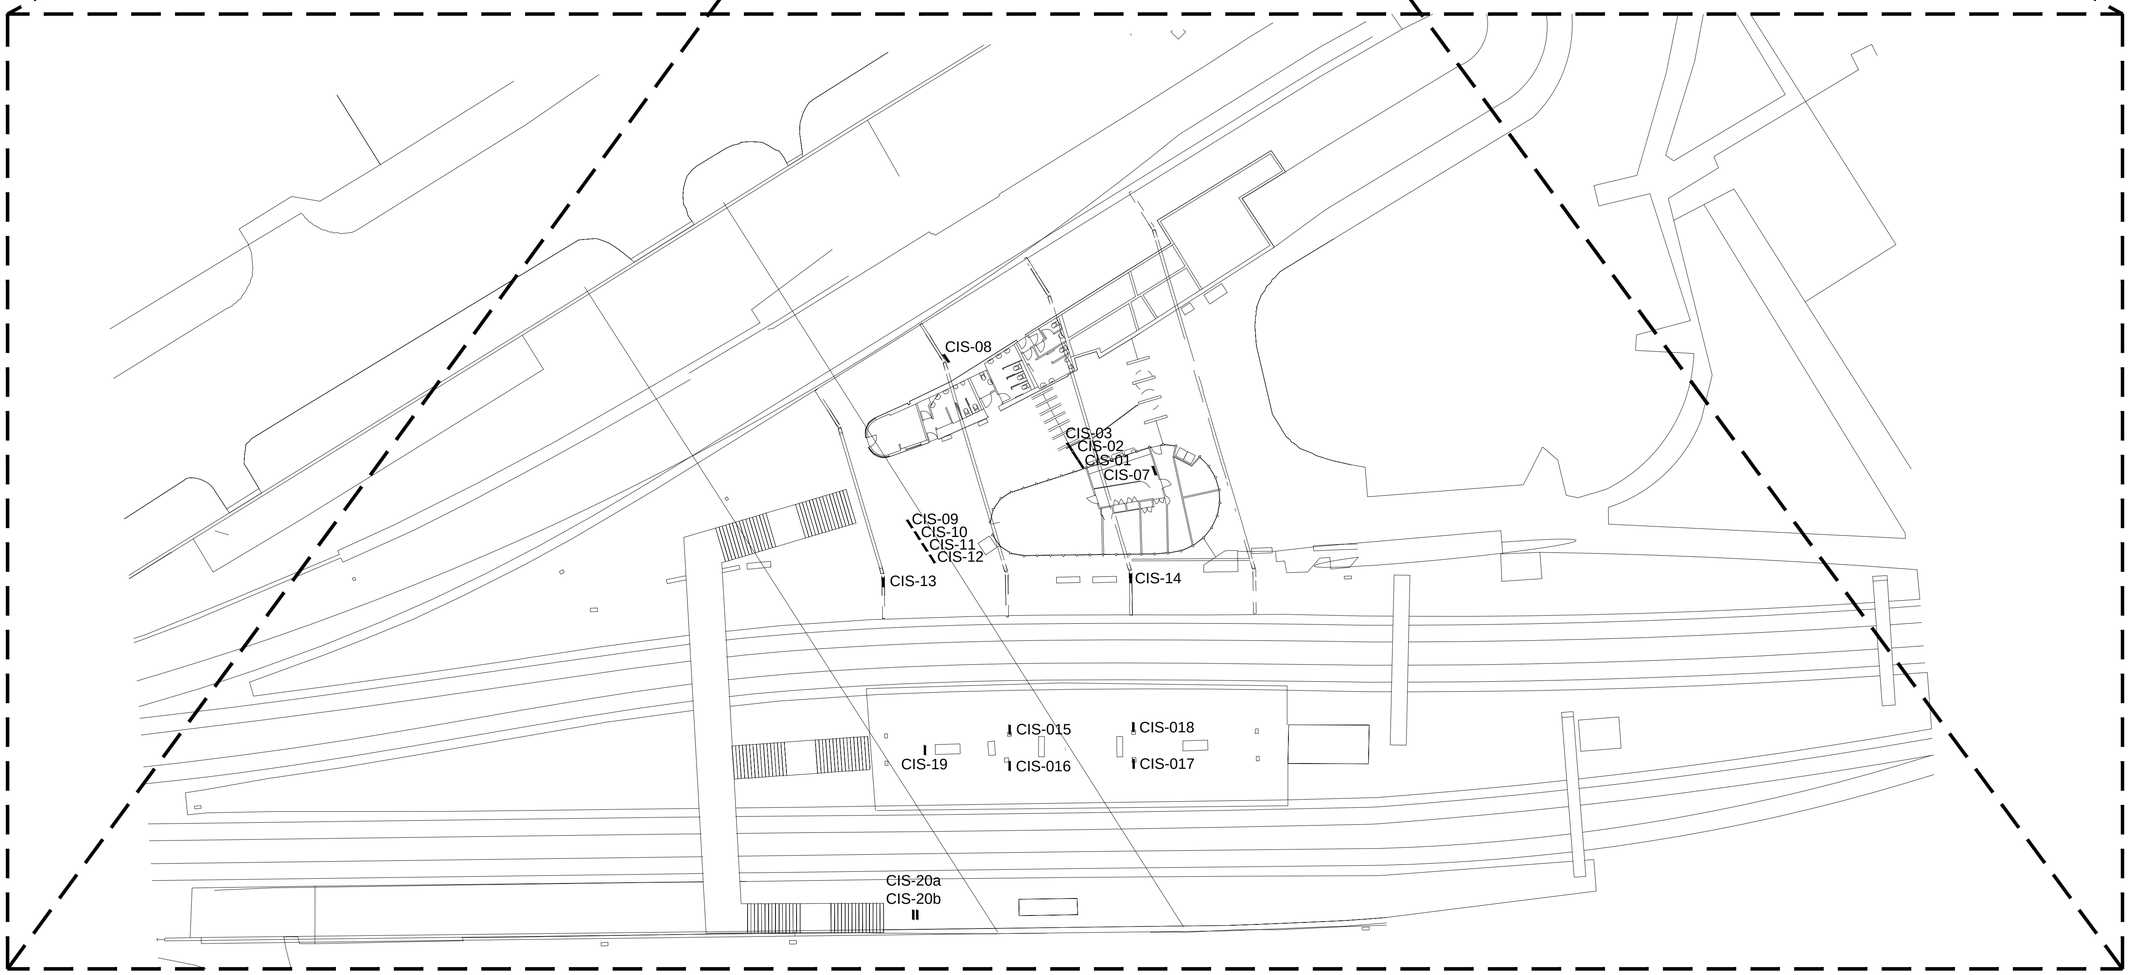

MANCHESTER OXFORD ROAD STATION PLAN – SCALE 1:250

COLOUR KEY

EQUIPMENT IN BLACK - EXISTING EQUIPMENT
EQUIPMENT IN BLUE - EXISTING TO BE REPLACED
EQUIPMENT IN GREEN - EXISTING TO BE RECOVERED
EQUIPMENT IN MAGENTA - ENHANCED NWR EQUIPMENT
EQUIPMENT IN RED - NEW NWR EQUIPMENT

Reference Drg No.	Reference Drg Title	Client Reference Drg No.
--	--	--

Rev	Revision Note	Date	Drawn	Checked	Engineer	QA	Client
01	FIRST RELEASE FOR LISTED BUILDING CONSENT	10/06/2022	JPT	DH			

All dimensions in mm unless otherwise noted.

NetworkRail
OPTILAN
Stonebridge Trading Estate
Sibree Rd, Coventry
CV3 4FD, UK
+44(0)1926 864999

Designed:	Engineer:	Size:	Scale:
Designer	Engineer	1:250	A1

Title: NORTHERN REGION RENEWALS
MANCHESTER OXFORD ROAD STATION
CIS LOCATION PLAN - EXISTING EQUIPMENT

Drawing number:	Sheet:	Tot Shts:	Revision:
MCO/NWR/OPL/PLAN/100000/Y644	01	10	P01

This drawing is confidential & the copyright of Optilan. The contents are not to be used or copied for any purpose whatsoever without prior written consent

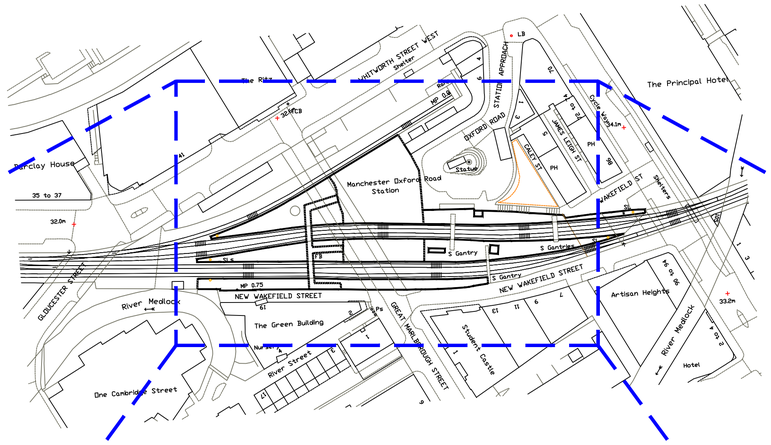

MANCHESTER OXFORD ROAD STATION LOCATION PLAN – SCALE 1:1250

N

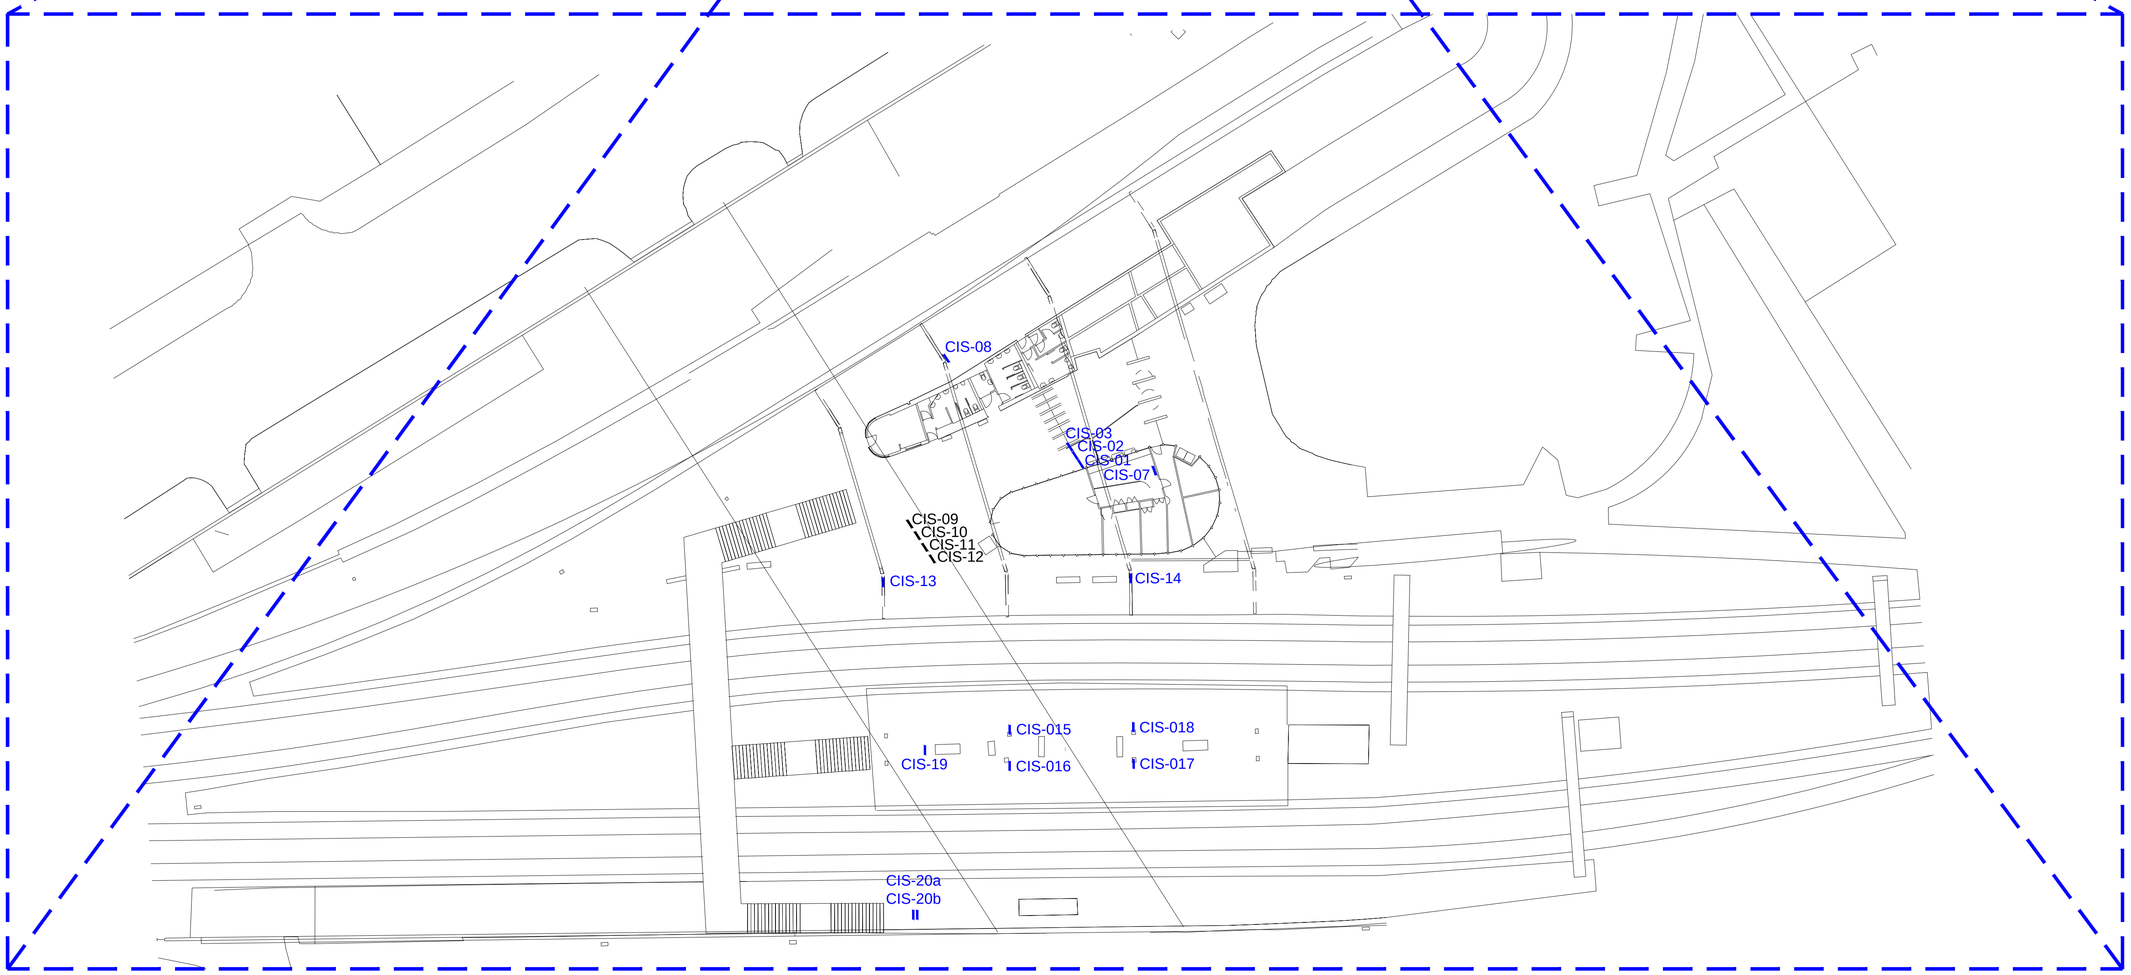

MANCHESTER OXFORD ROAD STATION PLAN – SCALE 1:250

COLOUR KEY

EQUIPMENT IN BLACK - EXISTING EQUIPMENT
EQUIPMENT IN BLUE - EXISTING TO BE REPLACED
EQUIPMENT IN GREEN - EXISTING TO BE RECOVERED
EQUIPMENT IN MAGENTA - ENHANCED NWR EQUIPMENT
EQUIPMENT IN RED - NEW NWR EQUIPMENT

Reference Drg No.	Reference Drg Title	Client Reference Drg No.
--	--	--

Rev	Revision Note	Date	Drawn	Checked	Engineer	QA	Client
01	FIRST RELEASE FOR LISTED BUILDING CONSENT	10/06/2022	JPT	DH			

All dimensions in mm unless otherwise noted.

NetworkRail
OPTILAN
Stonebridge Trading Estate
Sibree Rd, Coventry
CV3 4FD, UK
+44(0)1926 864999

Designed:	Engineer:	Size:	Scale:
Designer	Engineer	1:250	A1

Title: NORTHERN REGION RENEWALS
MANCHESTER OXFORD ROAD STATION
CIS LOCATION PLAN - REPLACED EQUIPMENT

Drawing number:	Sheet:	Tot Shts:	Revision:
MCO/NWR/OPL/PLAN/100000/Y644	02	10	P01

This drawing is confidential & the copyright of Optilan. The contents are not to be used or copied for any purpose whatsoever without prior written consent

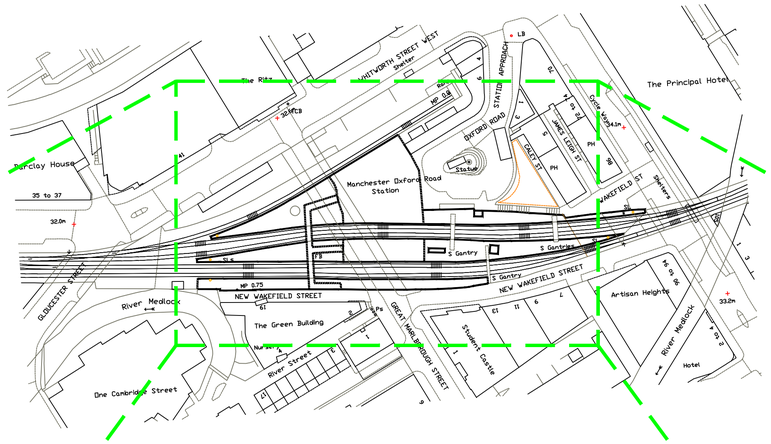

MANCHESTER OXFORD ROAD STATION LOCATION PLAN – SCALE 1:1250

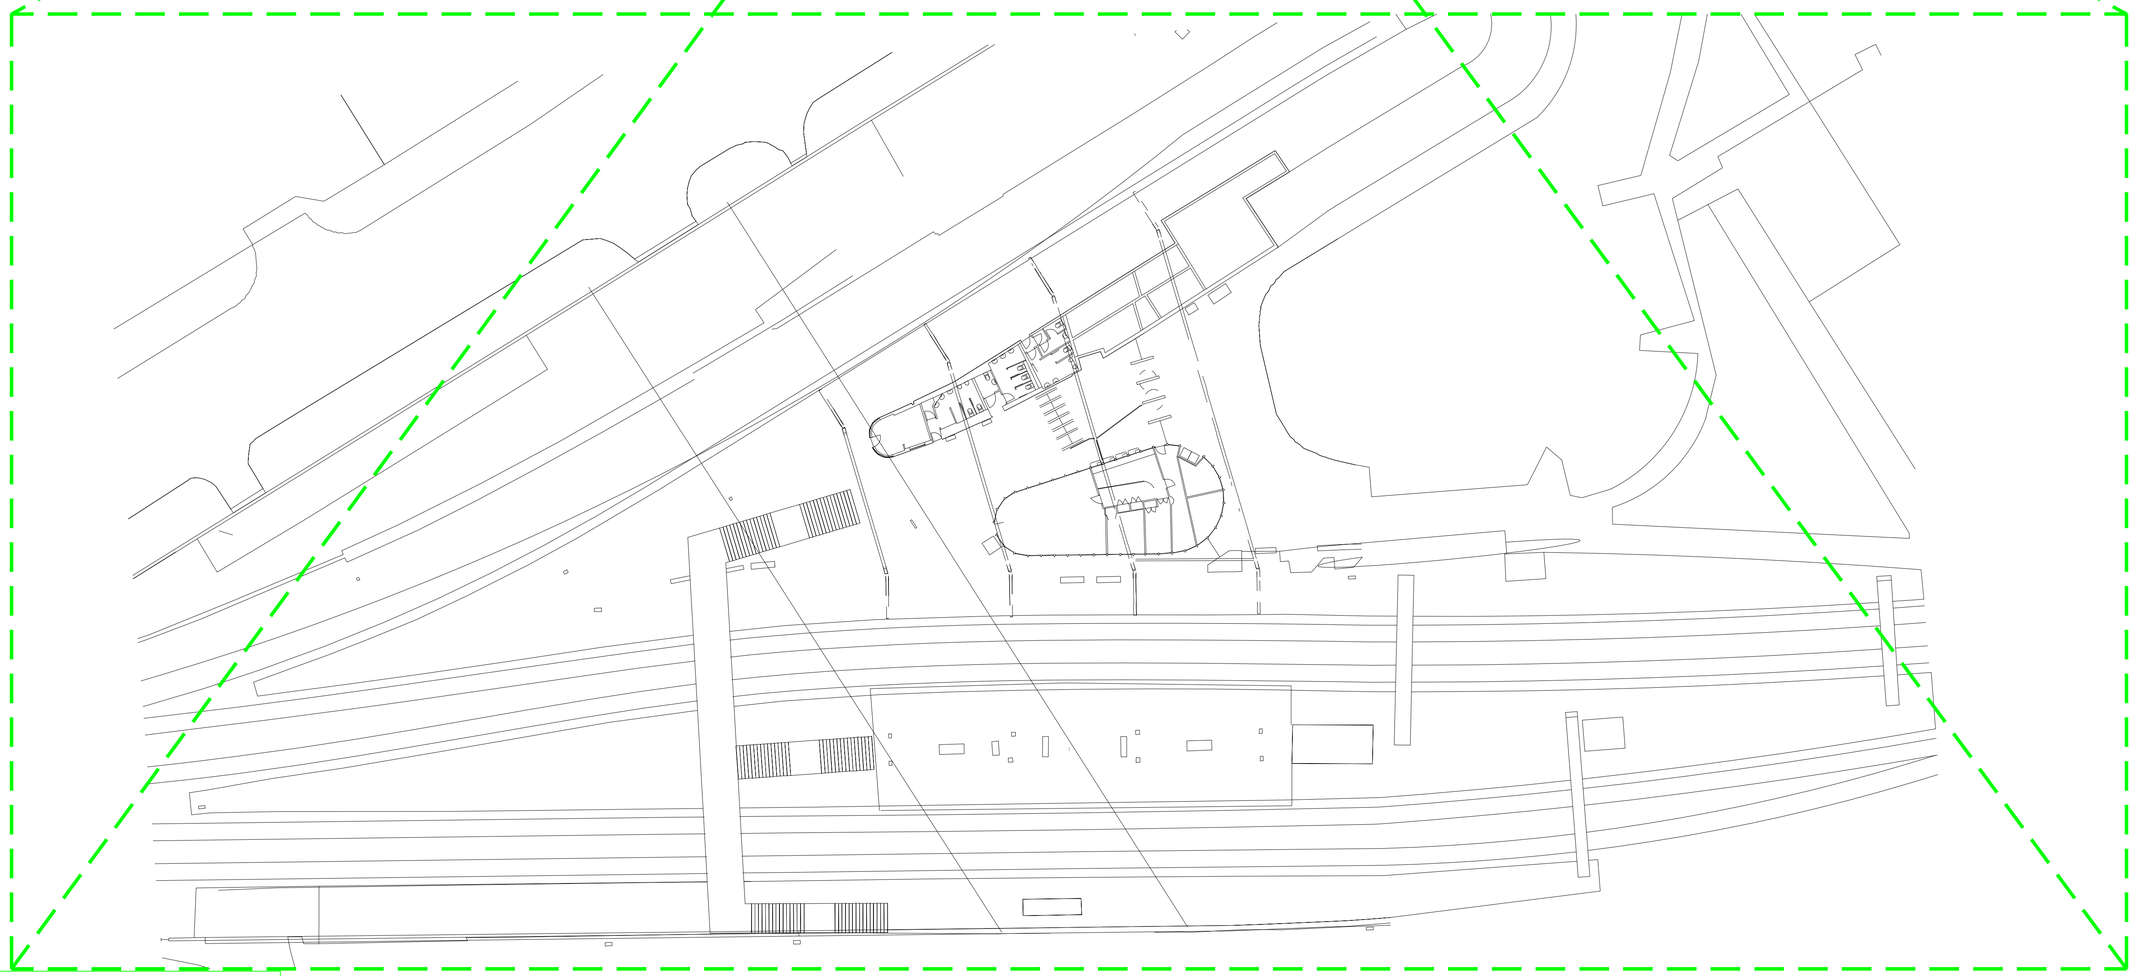

MANCHESTER OXFORD ROAD STATION PLAN – SCALE 1:250

THIS LAYOUT IS INCLUDED FOR COMPLETENESS BUT AT DATE OF ISSUE THERE IS NO NWR EQUIPMENT TO BE RECOVERED SPECIFIED.

COLOUR KEY

EQUIPMENT IN BLACK - EXISTING EQUIPMENT
EQUIPMENT IN BLUE - EXISTING TO BE REPLACED
EQUIPMENT IN GREEN - EXISTING TO BE RECOVERED
EQUIPMENT IN MAGENTA - ENHANCED NWR EQUIPMENT
EQUIPMENT IN RED - NEW NWR EQUIPMENT

Reference Drg No.	Reference Drg Title	Client Reference Drg No.
--	--	--

Rev	Revision Note	Date	Drawn	Checked	Engineer	QA	Client
01	FIRST RELEASE FOR LISTED BUILDING CONSENT	10/06/2022	JPT	DH			

All dimensions in mm unless otherwise noted.

NetworkRail

OPTILAN
Stonebridge Trading Estate
Sibree Rd, Coventry
CV3 4FD, UK
+44(0)1926 864999

Designed:	Engineer:	Size:	Scale:
Designer	Engineer	1:250	A1

Title: NORTHERN REGION RENEWALS
MANCHESTER OXFORD ROAD STATION
CIS LOCATION PLAN - RECOVERED EQUIP.

Drawing number:	Sheet:	Tot Shts:	Revision:
MCO/NWR/OPL/PLAN/100000/Y644	03	10	P01

This drawing is confidential & the copyright of Optilan. The contents are not to be used or copied for any purpose whatsoever without prior written consent

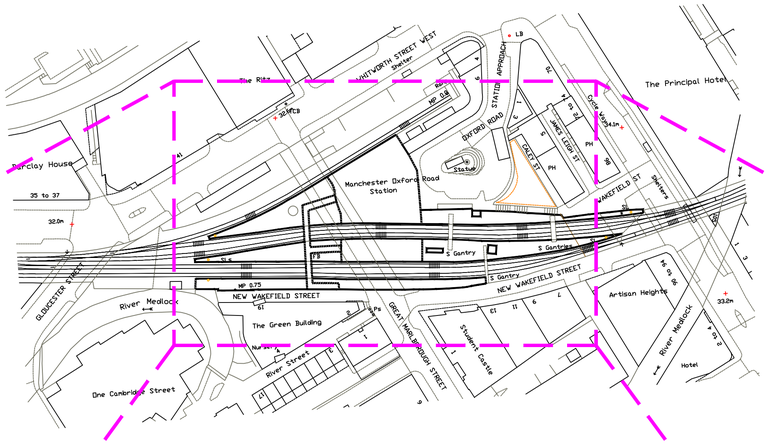

MANCHESTER OXFORD ROAD STATION LOCATION PLAN – SCALE 1:1250

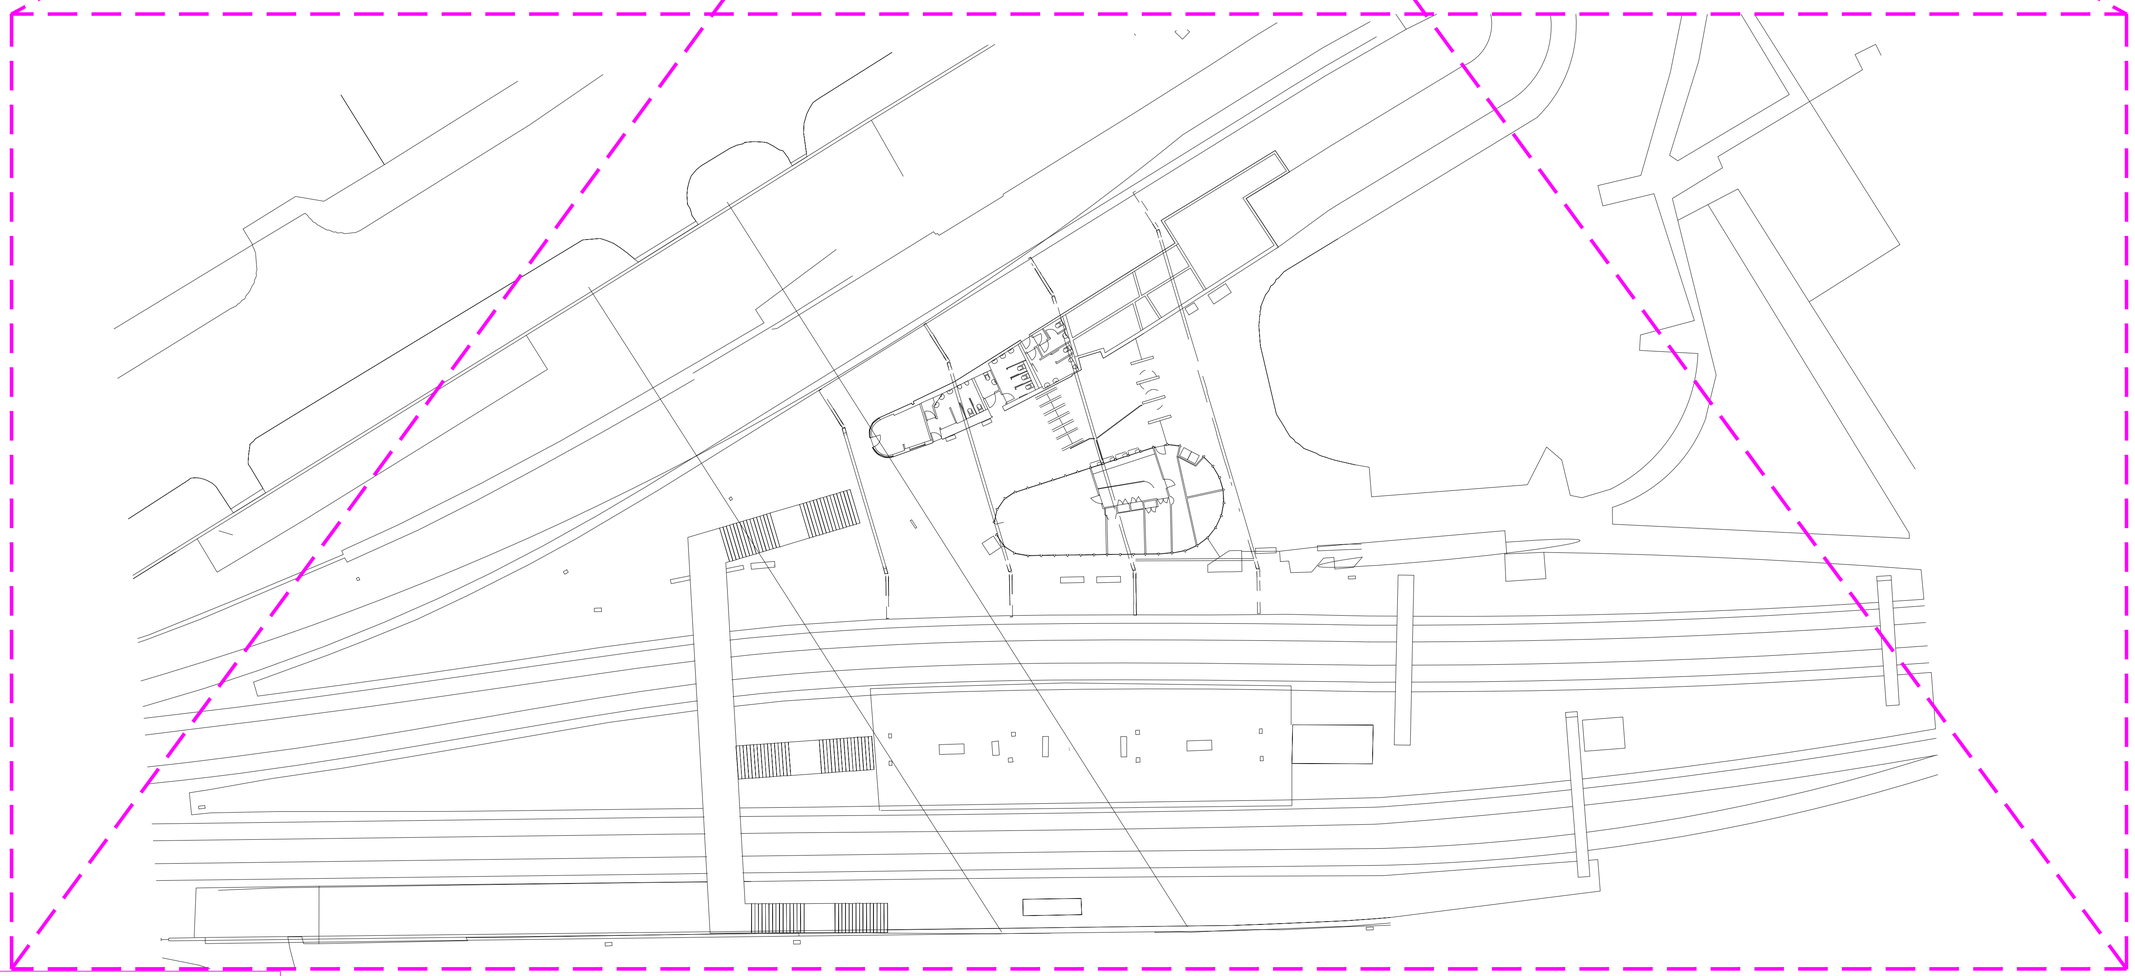

THIS LAYOUT IS INCLUDED FOR COMPLETENESS BUT AT DATE OF ISSUE THERE IS NO NWR EQUIPMENT TO BE ENHANCED SPECIFIED.

MANCHESTER OXFORD ROAD STATION PLAN – SCALE 1:250

COLOUR KEY

EQUIPMENT IN BLACK - EXISTING EQUIPMENT
EQUIPMENT IN BLUE - EXISTING TO BE REPLACED
EQUIPMENT IN GREEN - EXISTING TO BE RECOVERED
EQUIPMENT IN MAGENTA - ENHANCED NWR EQUIPMENT
EQUIPMENT IN RED - NEW NWR EQUIPMENT

Reference Drg No.	Reference Drg Title	Client Reference Drg No.
--	--	--

Rev	Revision Note	Date	Drawn	Checked	Engineer	QA	Client
01	FIRST RELEASE FOR LISTED BUILDING CONSENT	10/06/2022	JPT	DH			

All dimensions in mm unless otherwise noted.

NetworkRail
OPTILAN
Stonebridge Trading Estate
Sibree Rd, Coventry
CV3 4FD, UK
+44(0)1926 864999

Designed:	Engineer:	Size:	Scale:
Designer	Engineer	1:250	A1

Title: NORTHERN REGION RENEWALS
MANCHESTER OXFORD ROAD STATION
CIS LOCATION PLAN - ENHANCED EQUIPMENT

Drawing number:	Sheet:	Tot Shts:	Revision:
MCO/NWR/OPL/PLAN/100000/Y644	04	10	P01

This drawing is confidential & the copyright of Optilan. The contents are not to be used or copied for any purpose whatsoever without prior written consent

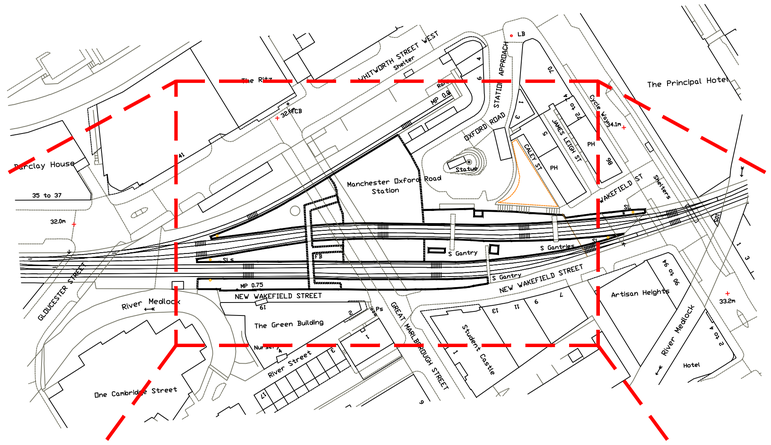

MANCHESTER OXFORD ROAD STATION LOCATION PLAN – SCALE 1:1250

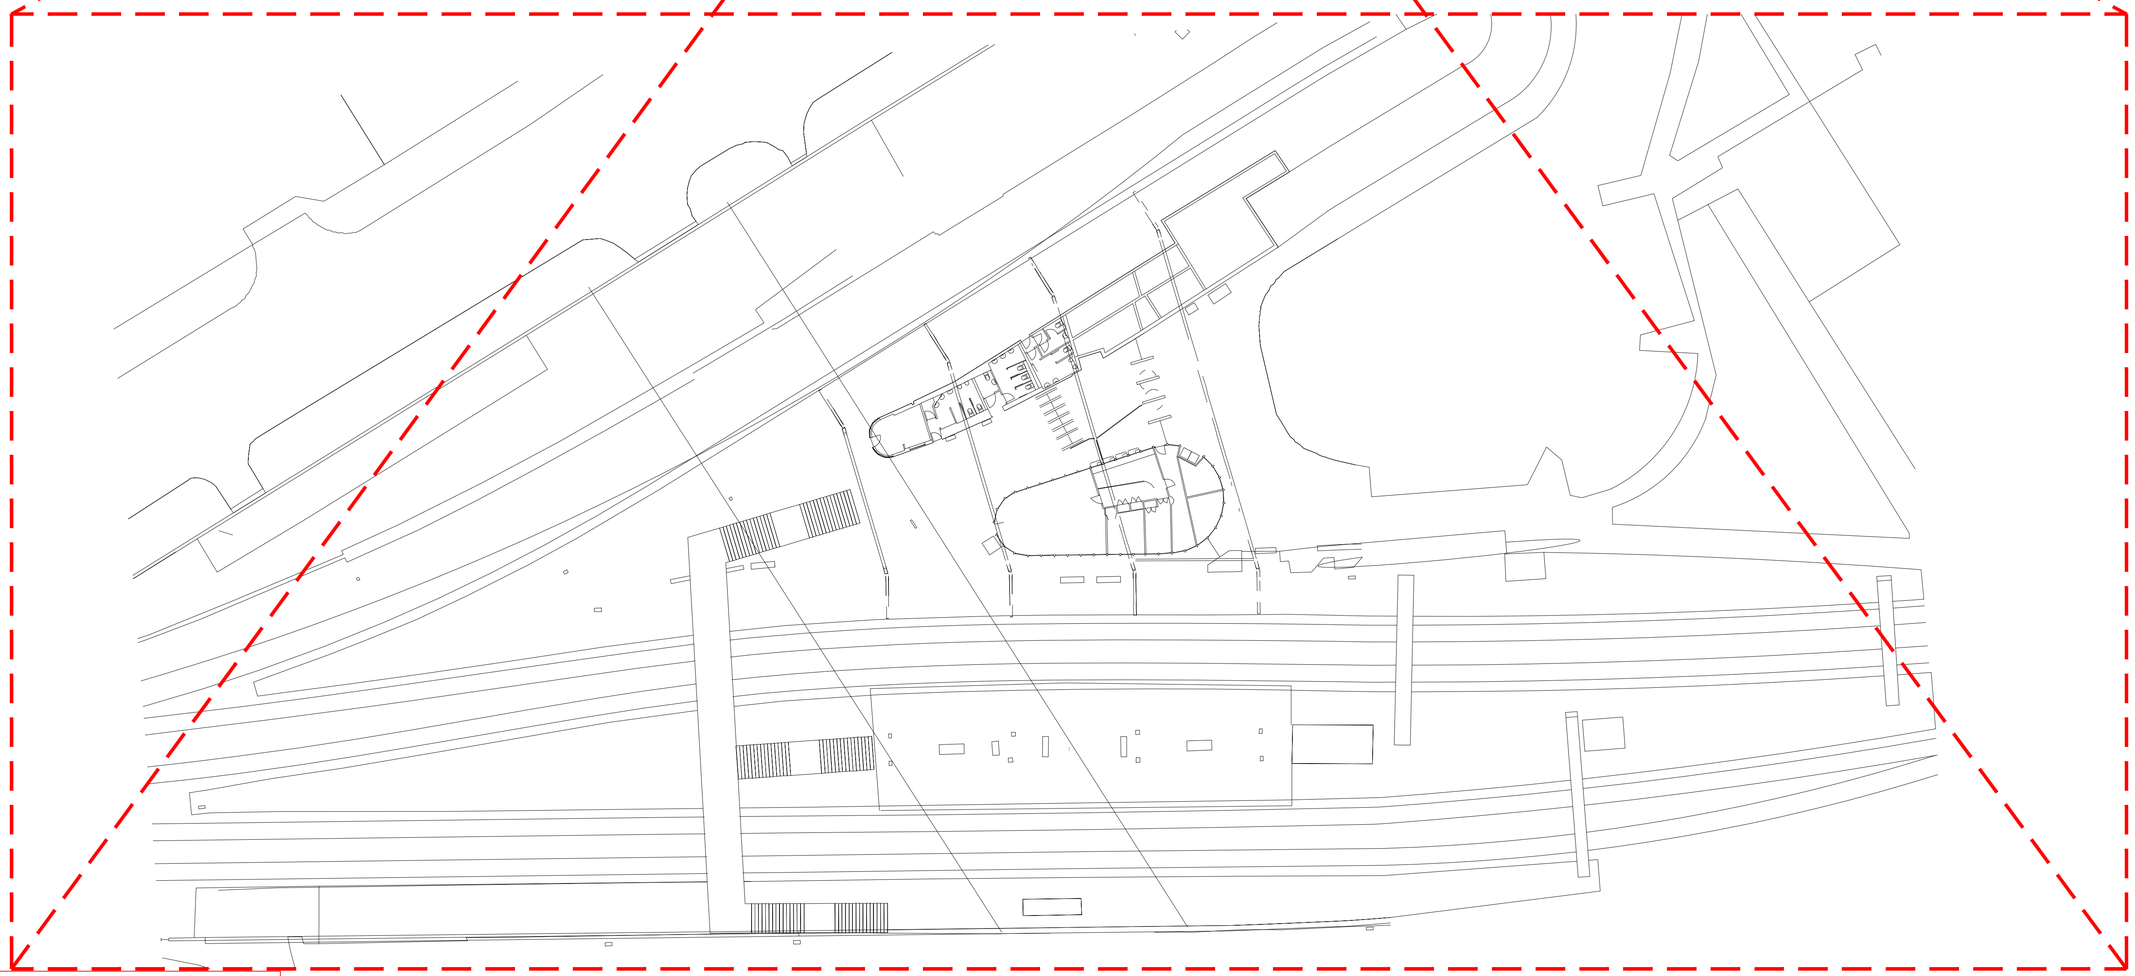

MANCHESTER OXFORD ROAD STATION PLAN – SCALE 1:250

THIS LAYOUT IS INCLUDED FOR COMPLETENESS BUT AT DATE OF ISSUE THERE IS NO NEW NWR EQUIPMENT SPECIFIED.

COLOUR KEY

EQUIPMENT IN BLACK - EXISTING EQUIPMENT
EQUIPMENT IN BLUE - EXISTING TO BE REPLACED
EQUIPMENT IN GREEN - EXISTING TO BE RECOVERED
EQUIPMENT IN MAGENTA - ENHANCED NWR EQUIPMENT
EQUIPMENT IN RED - NEW NWR EQUIPMENT

Reference Drg No.	Reference Drg Title	Client Reference Drg No.
--	--	--

Rev	Revision Note	Date	Drawn	Checked	Engineer	QA	Client
01	FIRST RELEASE FOR LISTED BUILDING CONSENT	10/06/2022	JPT	DH			

All dimensions in mm unless otherwise noted.

NetworkRail
OPTILAN
Stonebridge Trading Estate
Sibree Rd, Coventry
CV3 4FD, UK
+44(0)1926 864999

Designed:	Engineer:	Size:	Scale:
Designer	Engineer	1:250	A1

Title: NORTHERN REGION RENEWALS
MANCHESTER OXFORD ROAD STATION
CIS LOCATION PLAN - NEW EQUIPMENT

Drawing number:	Sheet:	Tot Shts:	Revision:
MCO/NWR/OPL/PLAN/100000/Y644	05	10	P01

This drawing is confidential & the copyright of Optilan. The contents are not to be used or copied for any purpose whatsoever without prior written consent

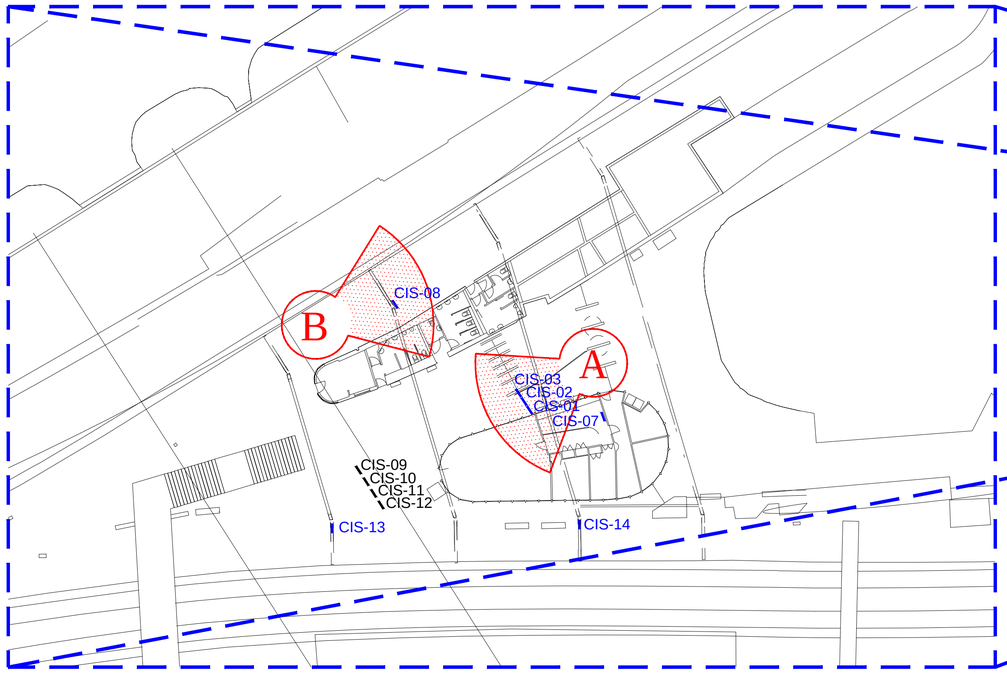

MANCHESTER OXFORD ROAD STATION PLAN – SCALE 1:250

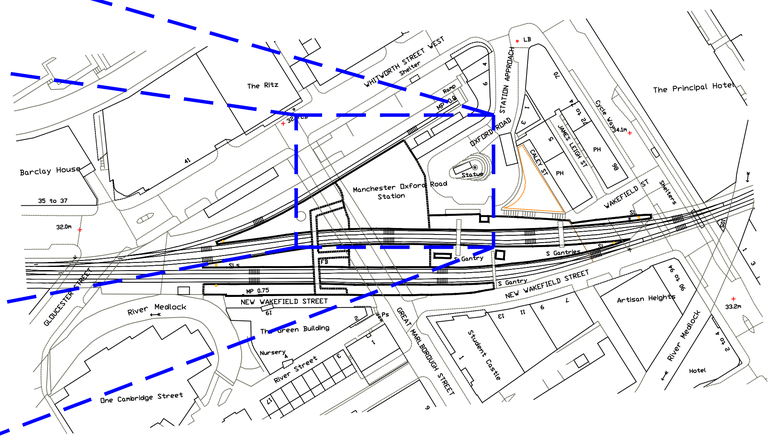
The Ritz
Wolverton Street West Shelter
Bus Stop
Bus Stop
Bus Stop
Oxford Road Station Approach
Bus Stop
Bus Stop
Bus Stop

MANCHESTER OXFORD ROAD STATION PLAN – SCALE 1:250

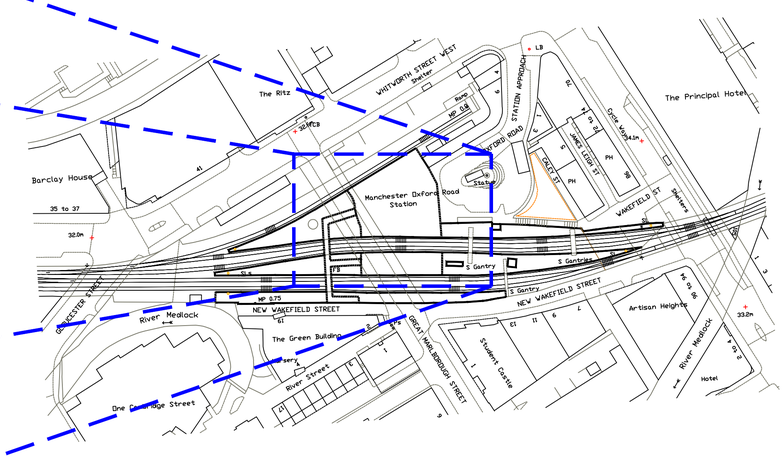

MANCHESTER OXFORD ROAD STATION LOCATION PLAN – SCALE 1:1250

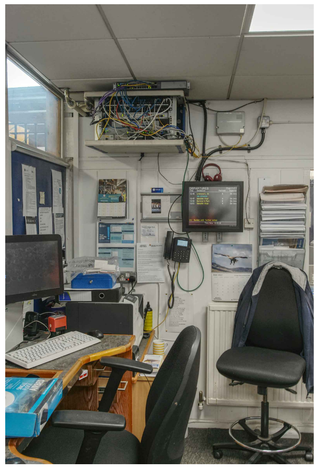

PERSPECTIVE VIEW C - EXISTING

APPLIES TO CIS-007

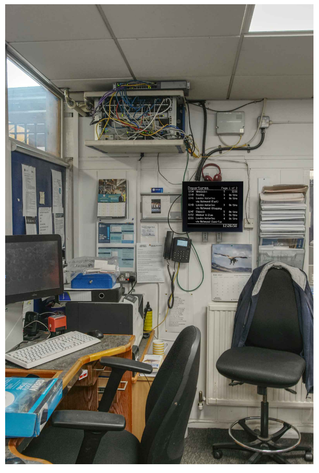

PERSPECTIVE VIEW C - PROPOSED

COLOUR KEY

EQUIPMENT IN BLACK - EXISTING EQUIPMENT
EQUIPMENT IN BLUE - EXISTING TO BE REPLACED
EQUIPMENT IN GREEN - EXISTING TO BE RECOVERED
EQUIPMENT IN MAGENTA - ENHANCED NWR EQUIPMENT
EQUIPMENT IN RED - NEW NWR EQUIPMENT

Reference Drg No.	Reference Drg Title	Client Reference Drg No.
--	-- --	

Rev	Revision Note	Date	Drawn	Checked	Engineer	QA	Client
01	FIRST RELEASE FOR LISTED BUILDING CONSENT	10/06/2022	JPT	DH			

All dimensions in mm unless otherwise noted.

NetworkRail
OPTILAN
Stonebridge Trading Estate
Sibree Rd, Coventry
CV3 4FD, UK
+44(0)1926 864999

Designed:	Engineer:	Size:	Scale:
Designer	Engineer	1:250	A1

Title: NORTHERN REGION RENEWALS
MANCHESTER OXFORD ROAD STATION
CIS PERSPECTIVE VIEWS

Drawing number:	Sheet:	Tot Shts:	Revision:
MCO/NWR/OPL/PLAN/100000/Y644	07	10	P01

This drawing is confidential & the copyright of Optilan. The contents are not to be used or copied for any purpose whatsoever without prior written consent

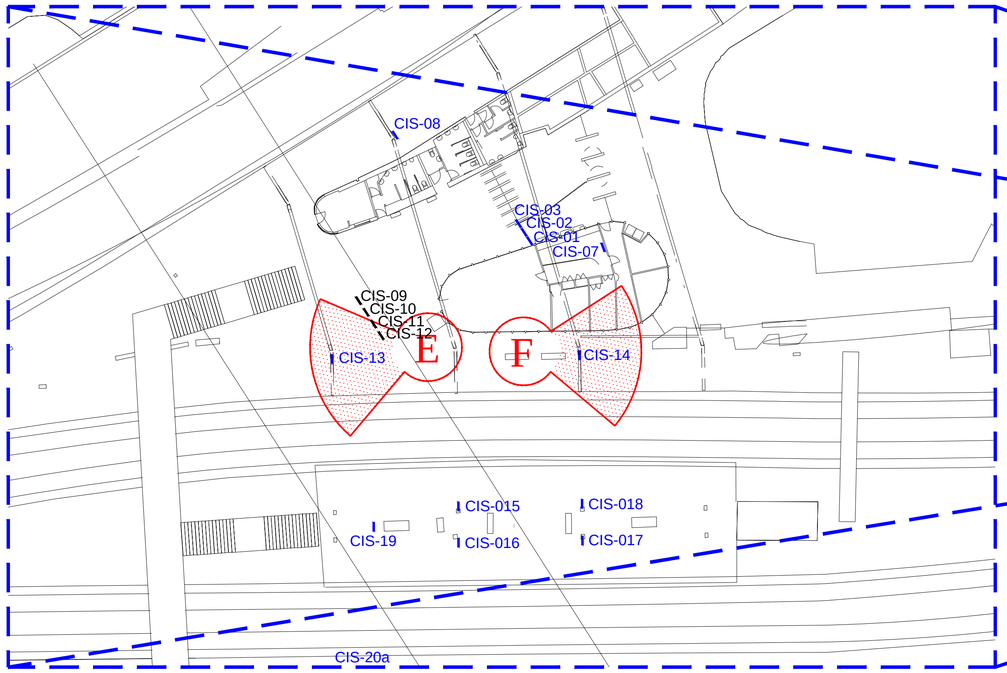

MANCHESTER OXFORD ROAD STATION PLAN – SCALE 1:250

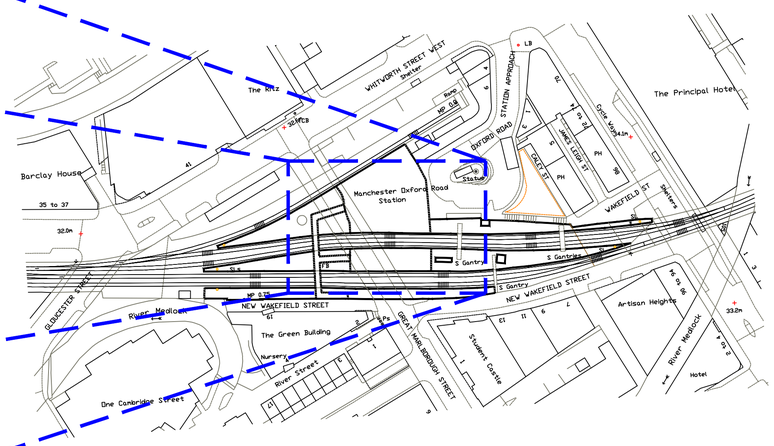

MANCHESTER OXFORD ROAD STATION LOCATION PLAN – SCALE 1:1250

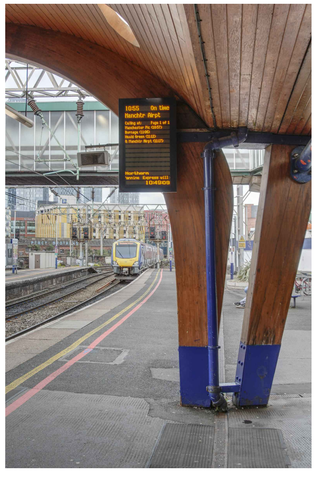

PERSPECTIVE VIEW E - EXISTING

APPLIES TO CIS-013

PERSPECTIVE VIEW E - PROPOSED

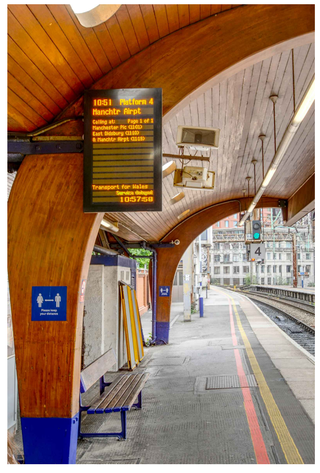

PERSPECTIVE VIEW F - EXISTING

APPLIES TO CIS-014

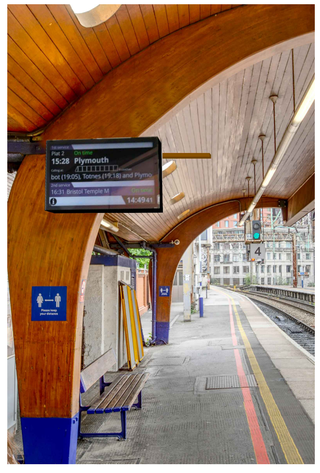

PERSPECTIVE VIEW F - PROPOSED

COLOUR KEY

EQUIPMENT IN BLACK - EXISTING EQUIPMENT
EQUIPMENT IN BLUE - EXISTING TO BE REPLACED
EQUIPMENT IN GREEN - EXISTING TO BE RECOVERED
EQUIPMENT IN MAGENTA - ENHANCED NWR EQUIPMENT
EQUIPMENT IN RED - NEW NWR EQUIPMENT

Reference Drg No.	Reference Drg Title	Client Reference Drg No.
--	-- --	

Rev	Revision Note	Date	Drawn	Checked	Engineer	QA	Client
01	FIRST RELEASE FOR LISTED BUILDING CONSENT	10/06/2022	JPT	DH			

All dimensions in mm unless otherwise noted.

NetworkRail

OPTILAN
Stonebridge Trading Estate
Sibree Rd, Coventry
CV3 4FD, UK
+44(0)1926 864999

Designed:	Engineer:	Size:	Scale:
Designer	Engineer	1:250	A1

Title: NORTHERN REGION RENEWALS
MANCHESTER OXFORD ROAD STATION
CIS PERSPECTIVE VIEWS

Drawing number:	Sheet:	Tot Shts:	Revision:
MCO/NWR/OPL/PLAN/100000/Y644	08	10	P01

This drawing is confidential & the copyright of Optilan. The contents are not to be used or copied for any purpose whatsoever without prior written consent

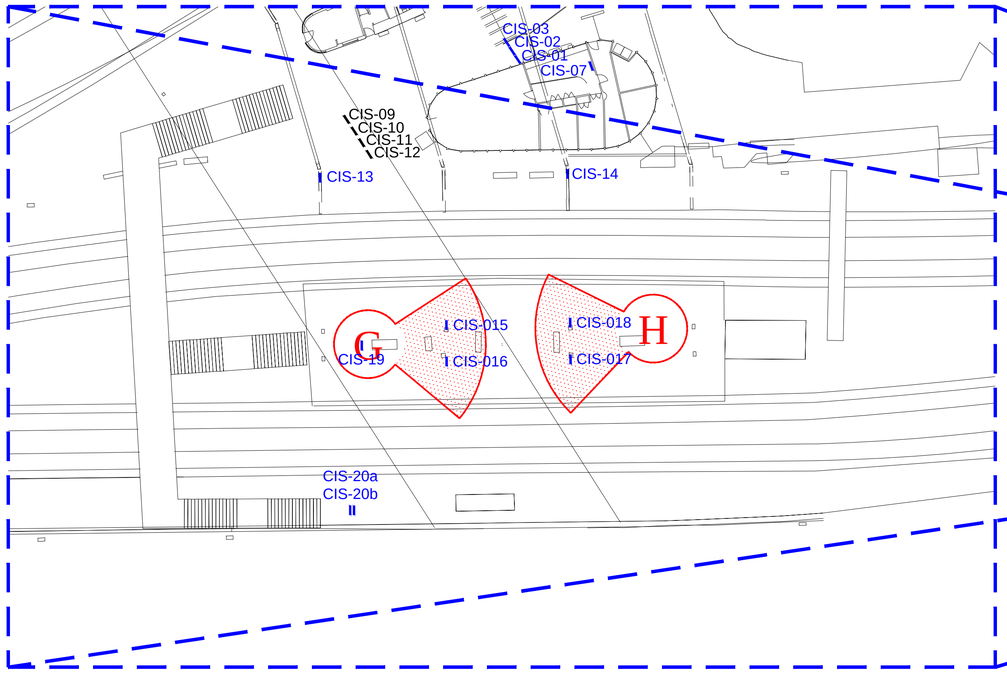

MANCHESTER OXFORD ROAD STATION PLAN – SCALE 1:250

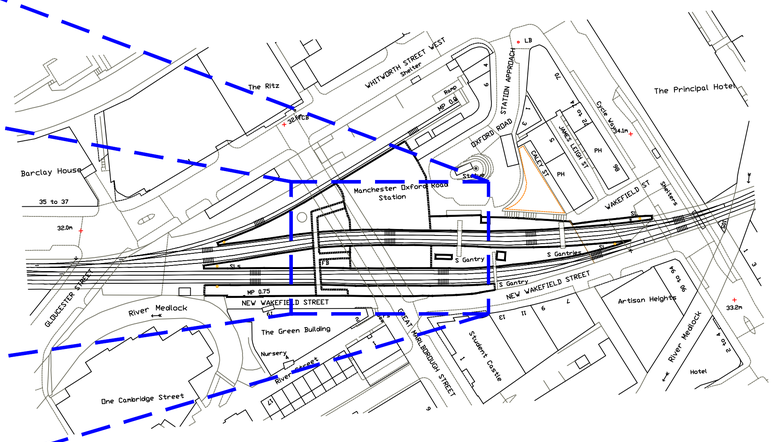

MANCHESTER OXFORD ROAD STATION LOCATION PLAN – SCALE 1:1250

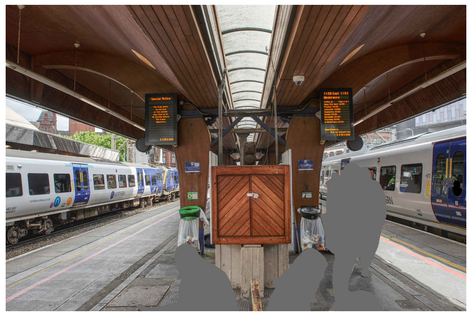

PERSPECTIVE VIEW G - EXISTING

APPLIES TO CIS-015 & CIS-016

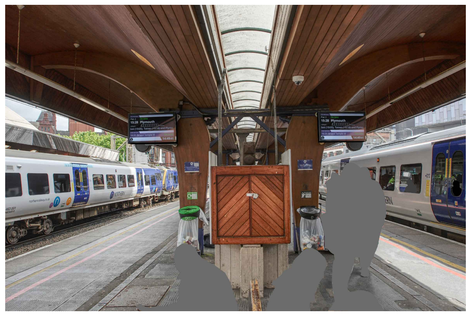

PERSPECTIVE VIEW G - PROPOSED

PERSPECTIVE VIEW H - EXISTING

APPLIES TO CIS-017 & CIS-018

PERSPECTIVE VIEW H - PROPOSED

COLOUR KEY

EQUIPMENT IN BLACK - EXISTING EQUIPMENT
EQUIPMENT IN BLUE - EXISTING TO BE REPLACED
EQUIPMENT IN GREEN - EXISTING TO BE RECOVERED
EQUIPMENT IN MAGENTA - ENHANCED NWR EQUIPMENT
EQUIPMENT IN RED - NEW NWR EQUIPMENT

Reference Drg No.	Reference Drg Title	Client Reference Drg No.
--	-- --	

Rev	Revision Note	Date	Drawn	Checked	Engineer	QA	Client
01	FIRST RELEASE FOR LISTED BUILDING CONSENT	10/06/2022	JPT	DH			

All dimensions in mm unless otherwise noted.

OPTILAN
Stonebridge Trading Estate
Sibree Rd, Coventry
CV3 4FD, UK
+44(0)1926 864999

Designed:	Engineer:	Size:	Scale:
Designer	Engineer	1:250	A1

Title: NORTHERN REGION RENEWALS
MANCHESTER OXFORD ROAD STATION
CIS PERSPECTIVE VIEWS

Drawing number:	Sheet:	Tot Shts:	Revision:
MCO/NWR/OPL/PLAN/100000/Y644	09	10	P01

This drawing is confidential & the copyright of Optilan. The contents are not to be used or copied for any purpose whatsoever without prior written consent

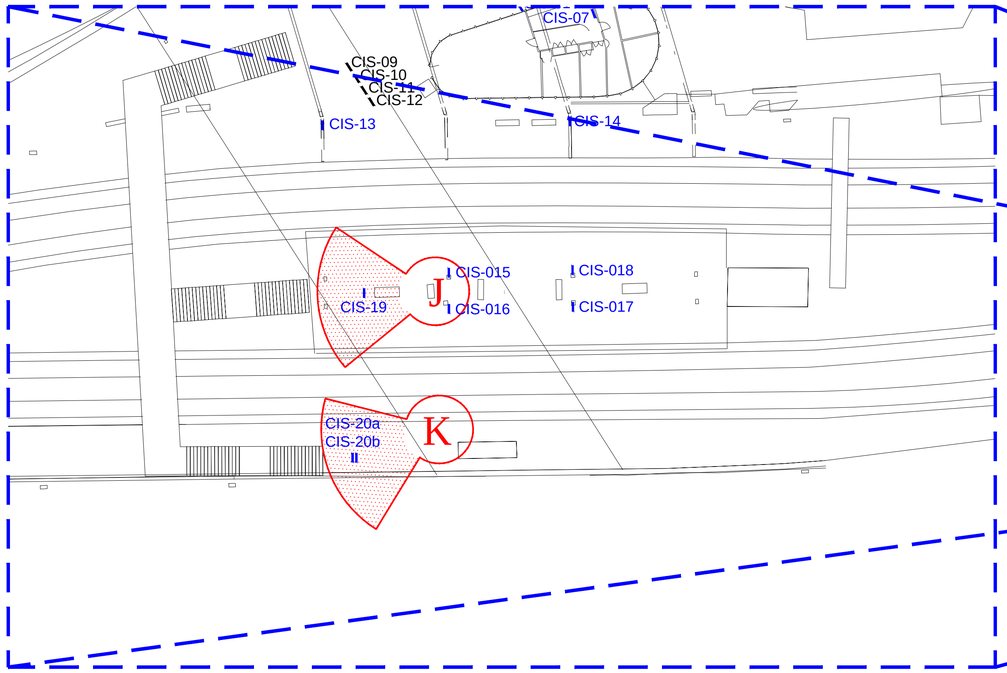

MANCHESTER OXFORD ROAD STATION PLAN – SCALE 1:250

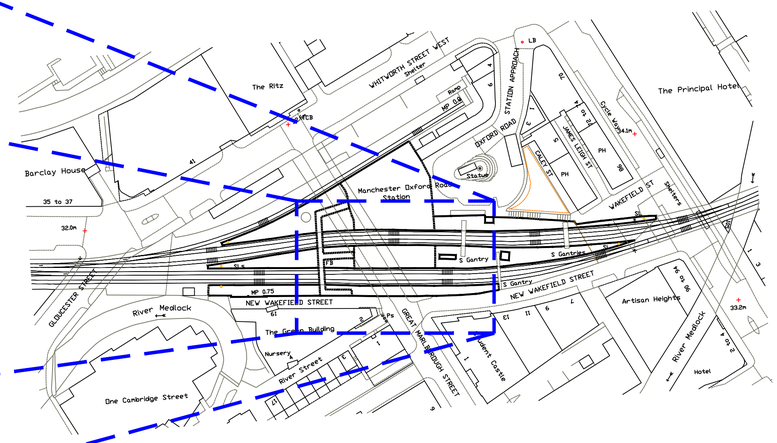

MANCHESTER OXFORD ROAD STATION LOCATION PLAN – SCALE 1:1250

PERSPECTIVE VIEW J - EXISTING

APPLIES TO CIS-019

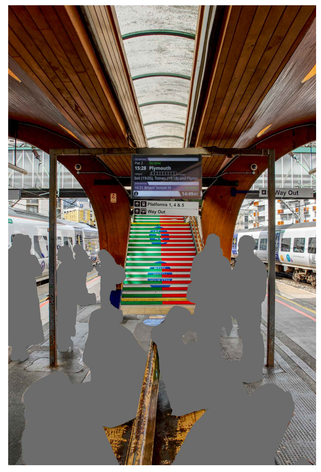

PERSPECTIVE VIEW J - PROPOSED

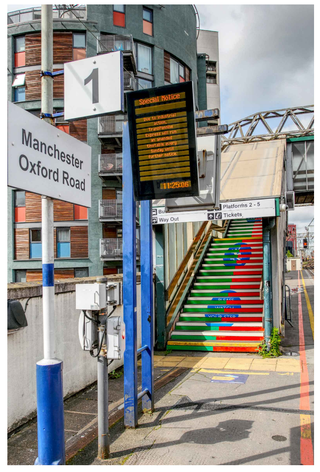

PERSPECTIVE VIEW K - EXISTING

APPLIES TO CIS-020 a & b

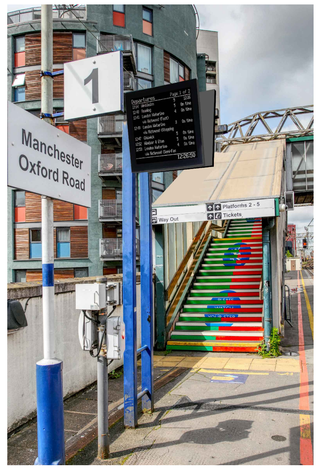

PERSPECTIVE VIEW K - PROPOSED

COLOUR KEY

EQUIPMENT IN BLACK - EXISTING EQUIPMENT
EQUIPMENT IN BLUE - EXISTING TO BE REPLACED
EQUIPMENT IN GREEN - EXISTING TO BE RECOVERED
EQUIPMENT IN MAGENTA - ENHANCED NWR EQUIPMENT
EQUIPMENT IN RED - NEW NWR EQUIPMENT

Reference Drg No.	Reference Drg Title	Client Reference Drg No.
--	-- --	

Rev	Revision Note	Date	Drawn	Checked	Engineer	QA	Client
01	FIRST RELEASE FOR LISTED BUILDING CONSENT	10/06/2022	JPT	DH			

All dimensions in mm unless otherwise noted.

NetworkRail
OPTILAN
Stonebridge Trading Estate
Sibree Rd, Coventry
CV3 4FD, UK
+44(0)1926 864999

Designed:	Engineer:	Size:	Scale:
Designer	Engineer	1:250	A1

Title: NORTHERN REGION RENEWALS
MANCHESTER OXFORD ROAD STATION
CIS PERSPECTIVE VIEWS

Drawing number:	Sheet:	Tot Shts:	Revision:
MCO/NWR/OPL/PLAN/100000/Y644	10	10	P01

This drawing is confidential & the copyright of Optilan. The contents are not to be used or copied for any purpose whatsoever without prior written consent