


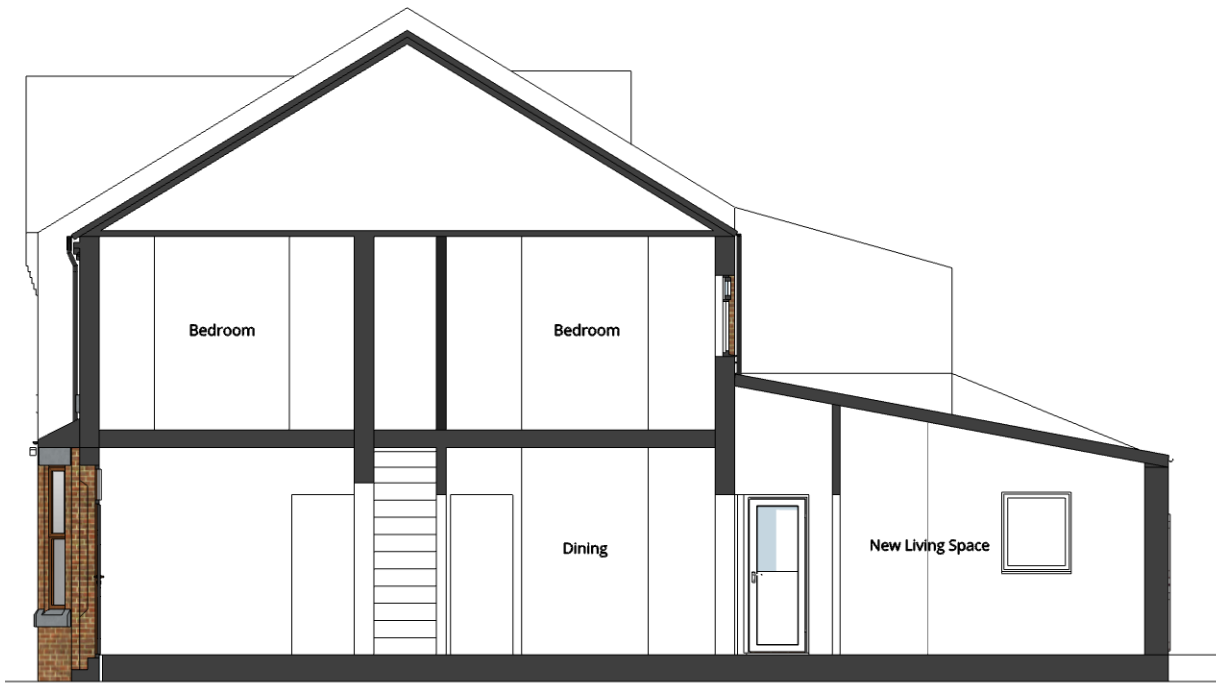

Proposed - East Section



Proposed - West

Proposed Sections

Drawing A204 - Scale 1:100

36 Wincombe St . M14 7PJ
 Drawn By MK - 25.10.23



6m 5m 4m 3m 2m 1m 0m

THIS DRAWING IS THE COPYRIGHT OF MRK DESIGN UK.
 ALL LEVELS/DIMENSIONS TO BE CHECKED ON SITE PRIOR TO WORKS COMMENCING.
 REPORT ALL DISCREPANCIES TO CLIENT/DESIGNER.
 DO NOT SCALE FROM THESE DRAWINGS.