


0m 1m 2m 3m 4m 5m

VISUAL SCALE 1:100 @ A3




01-P-Elevation

1 : 100

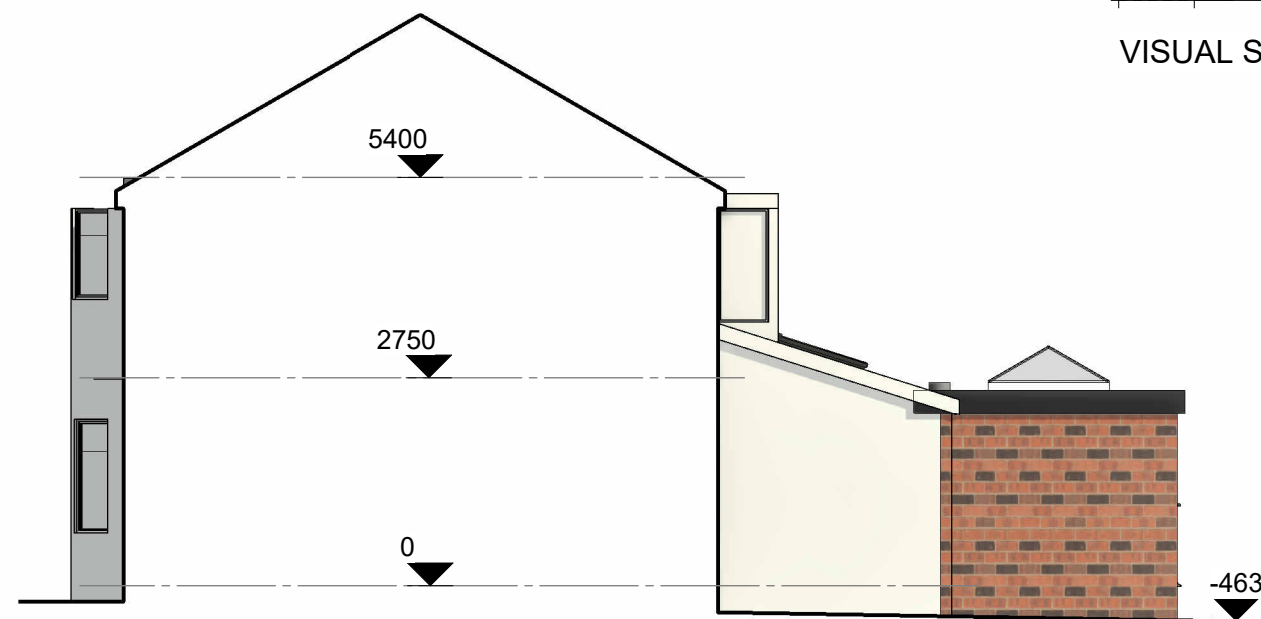

02_P-Elevation

1 : 100

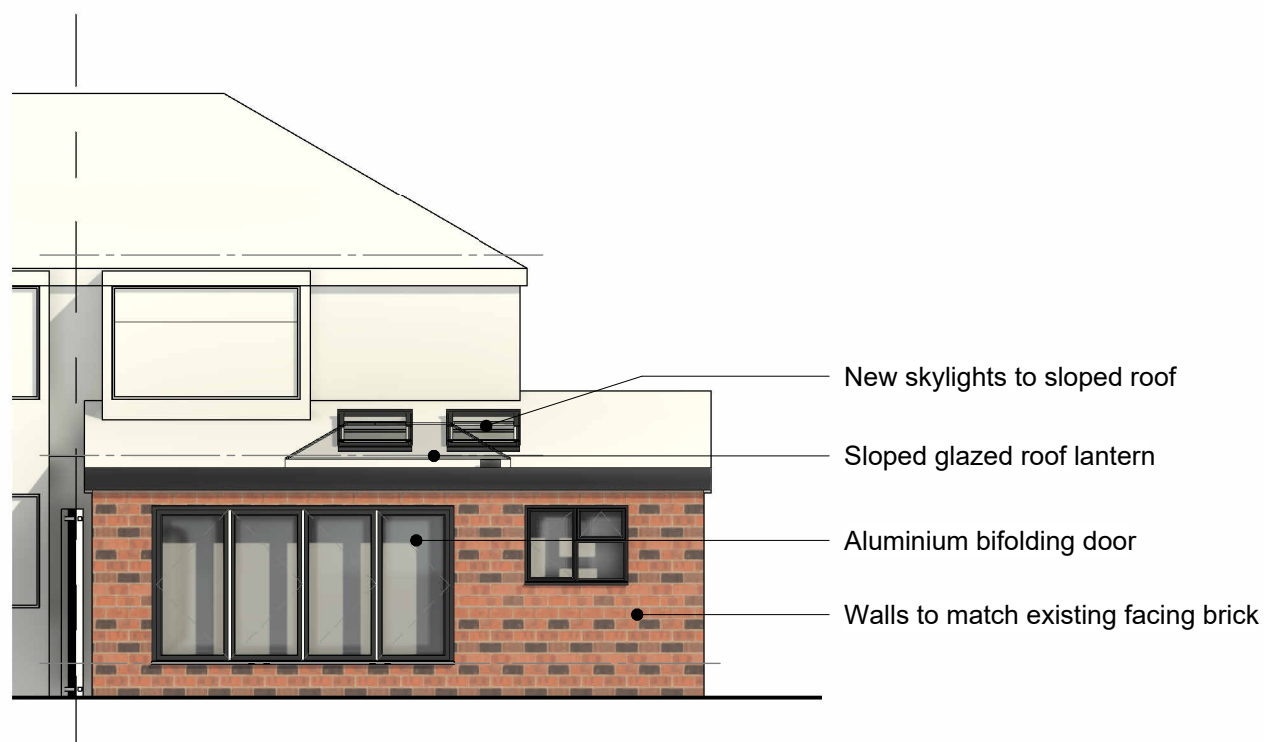

03_P-Elevation

1 : 100

COPYRIGHT © ALL RIGHTS RESERVED BY VIKAS ALYAS LTD. DO NOT SCALE FROM DRAWING. DRAWING INDICATES DESIGN INTENT ONLY. REPORT ANY DISCREPANCIES TO CLIENT / VA LTD. NOT TO BE USED FOR CONSTRUCTION UNLESS STATED SO. TO BE READ IN CONJUNCTION WITH OTHER DRAWINGS OR SPECIFICATION WHERE PROVIDED.



0161 511 8479

vikas@architek.uk
916 Stockport Road, Levenshulme, Manchester, M19 3AB

No.	Description	Date
P1	Issue to Planning	04.12.2023

PROJECT		ADDRESS		CLIENT			
Single storey rear extension		16 Elford Grove, Manchester M18 7NB		Taiwo Ogunba			
Manchester City Council	PURPOSE OF ISSUE PLANNING	SHEET	Proposed Elevations	Date 04.12.2023	Project number 1249	Scale (@ A3) 1 : 100	
				Drawn by VA	DRAWING NUMBER		REV
				Checked by VA	A105		P1