GENERAL NOTE:

1. UNDER NO CIRCUMSTANCES SHOULD DIMENSIONS BE SCALED FROM THIS DRAWING 'IF IN DOUBT ASK'.
2. THE DRAWINGS ARE TO BE READ IN CONJUNCTION WITH ALL OTHER RELEVANT DRAWINGS/SPECIFICATION. ANY DISCREPANCIES, ERRORS OR OMISSIONS TO BE BROUGHT TO THE ATTENTION OF 'd2 architects'.
3. ALL DIMENSIONS ARE TO BE CHECKED PRIOR TO COMMENCEMENT.
4. THIS DRAWING IS THE PROPERTY OF 'd2 architects' AND MUST NOT BE COPIED OR REPRODUCED EITHER IN WHOLE OR IN PART WITHOUT WRITTEN PERMISSION.

| Rev: | Description: | Date: |
|---|---|---|
| X | Planning/High | 06.02.24 |

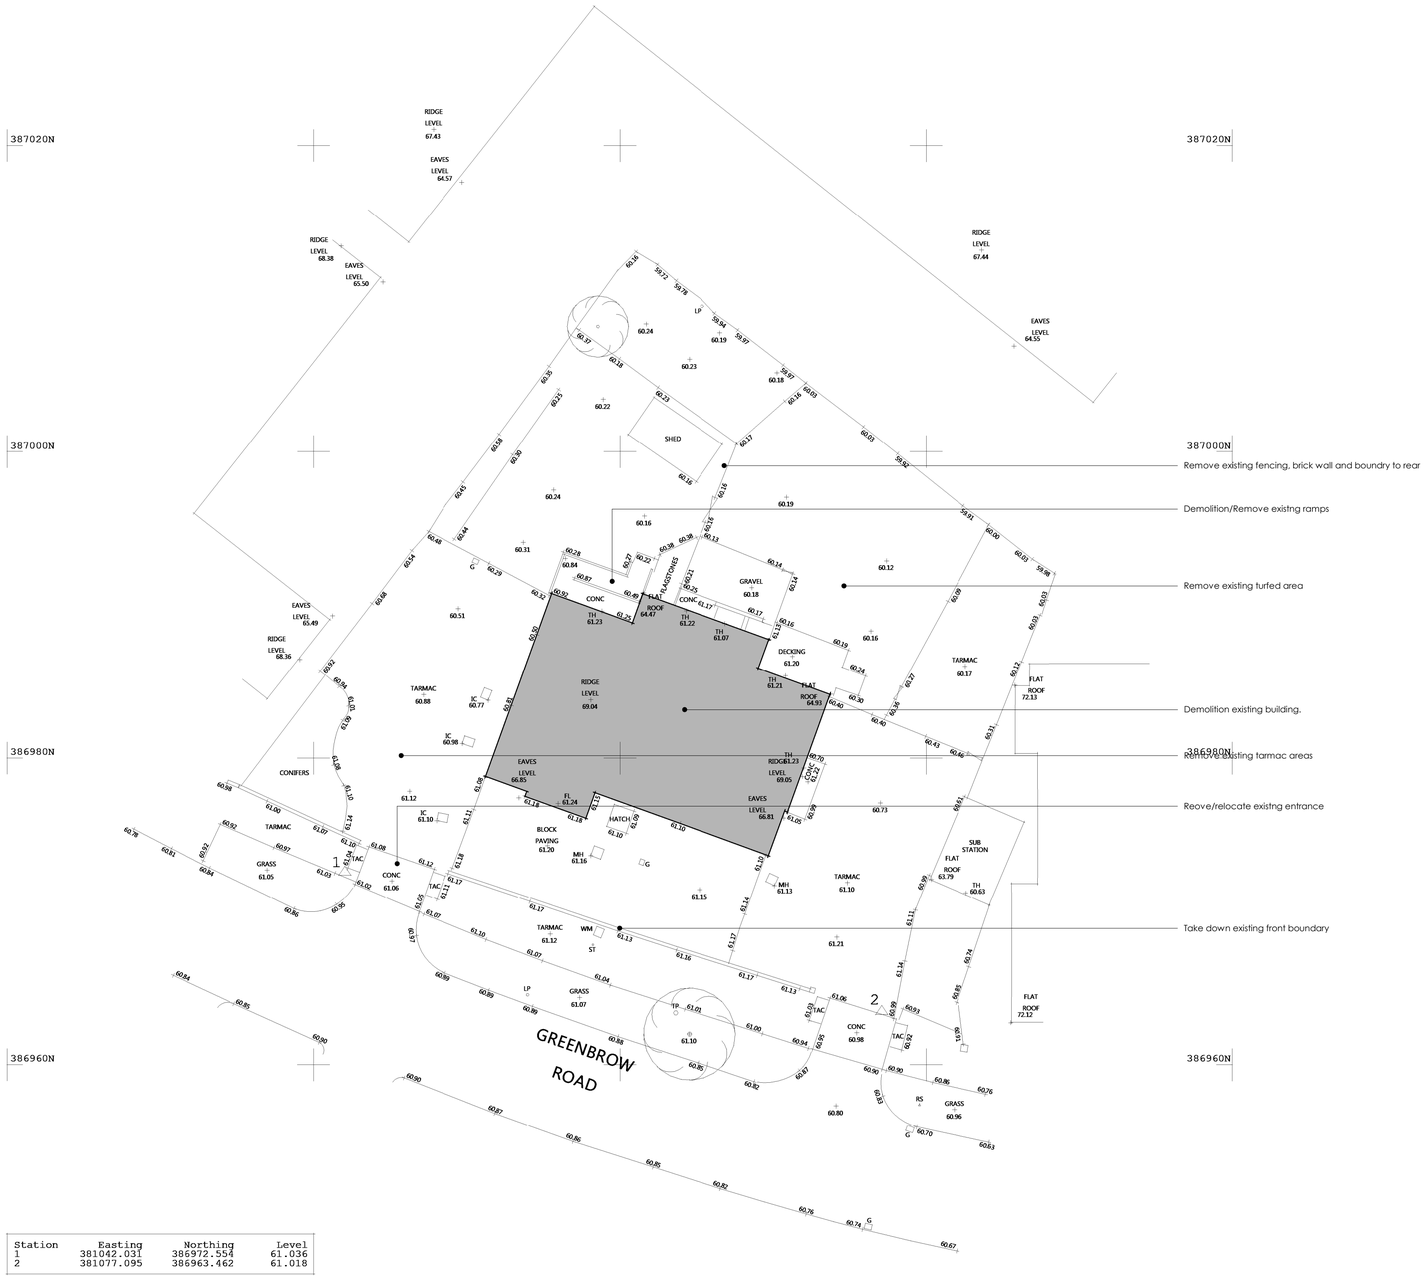


| Station | Easting | Northing | Level |
|---|---|---|---|
| 1 | 381042.031 | 386972.554 | 61.036 |
| 2 | 381077.095 | 386963.462 | 61.018 |

## Existing - Demolition Plan

Scale: 1 : 200

# Planning

Scheme Title:
**Clevelr Clowns Nursery**

Drawing Reference:
**Demolition Plan**

Scale @ A1: **1 : 200**
Drawn by: **RAL**
Checked by: **MOH**

| Project Number: | Drawing Number: | Revision: |
|---|---|---|
| **6380** | **EX05** | **X** |


ARCHITECTS

**Soughton House**
2 Nicholas Street Mews
Chester
Cheshire
CH1 2NS

T: 01244 820 984 / 01824 562012
E: admin@d2architects.co.uk
**W: www.d2architects.co.uk**