




- 1. Copyright Jessop and Cook Architects
- 2. Do not scale from drawings, all dimensions to be checked on site.

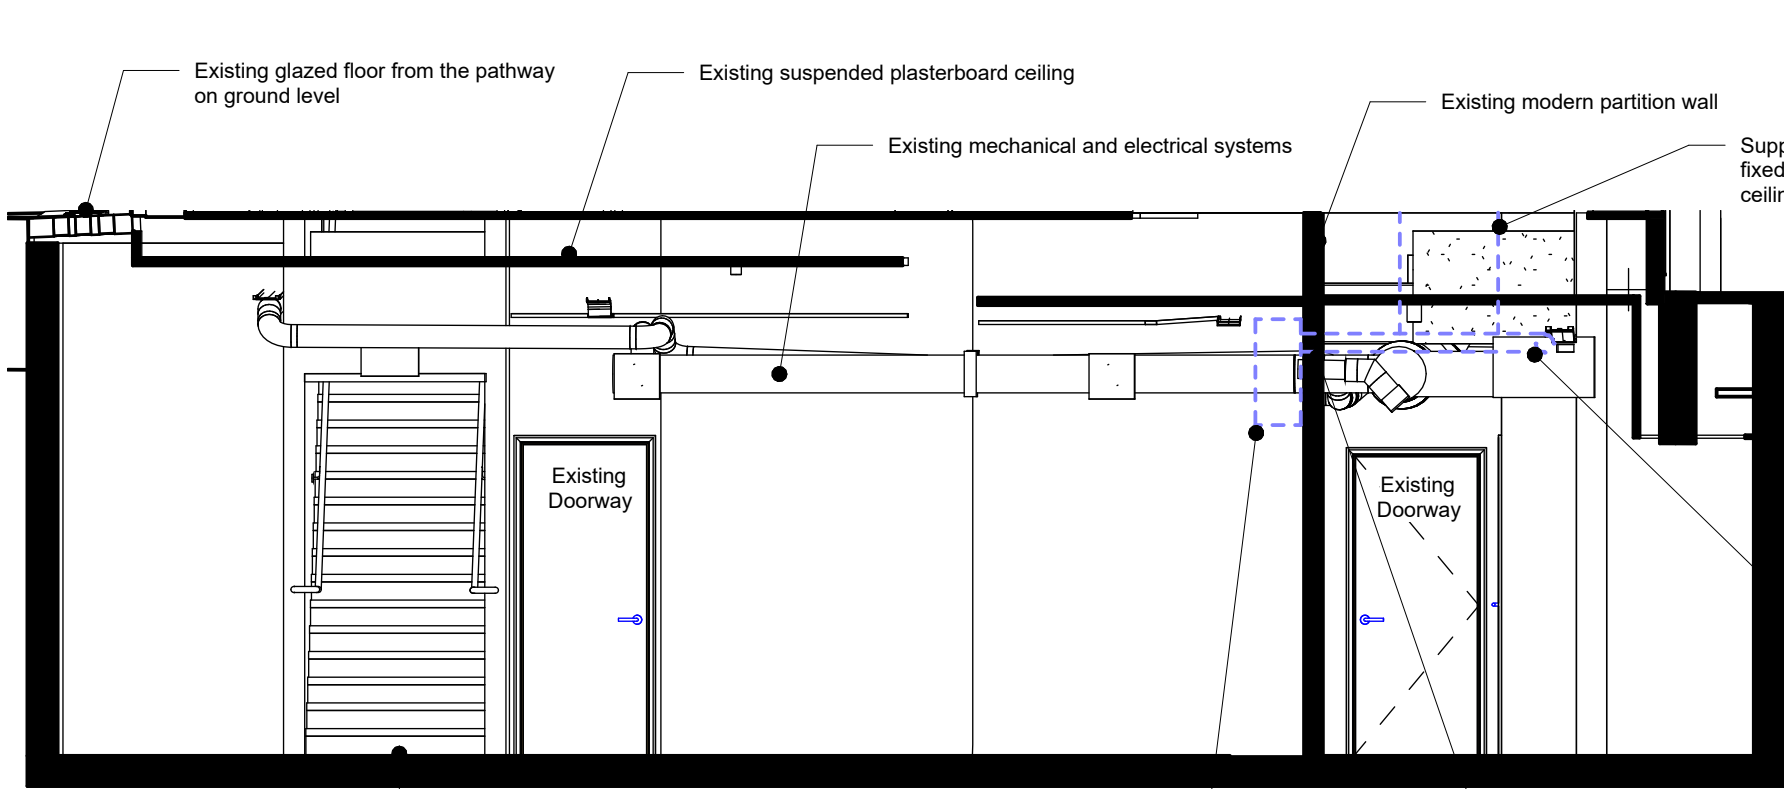


Basement Internal Elevation 01
1 : 50

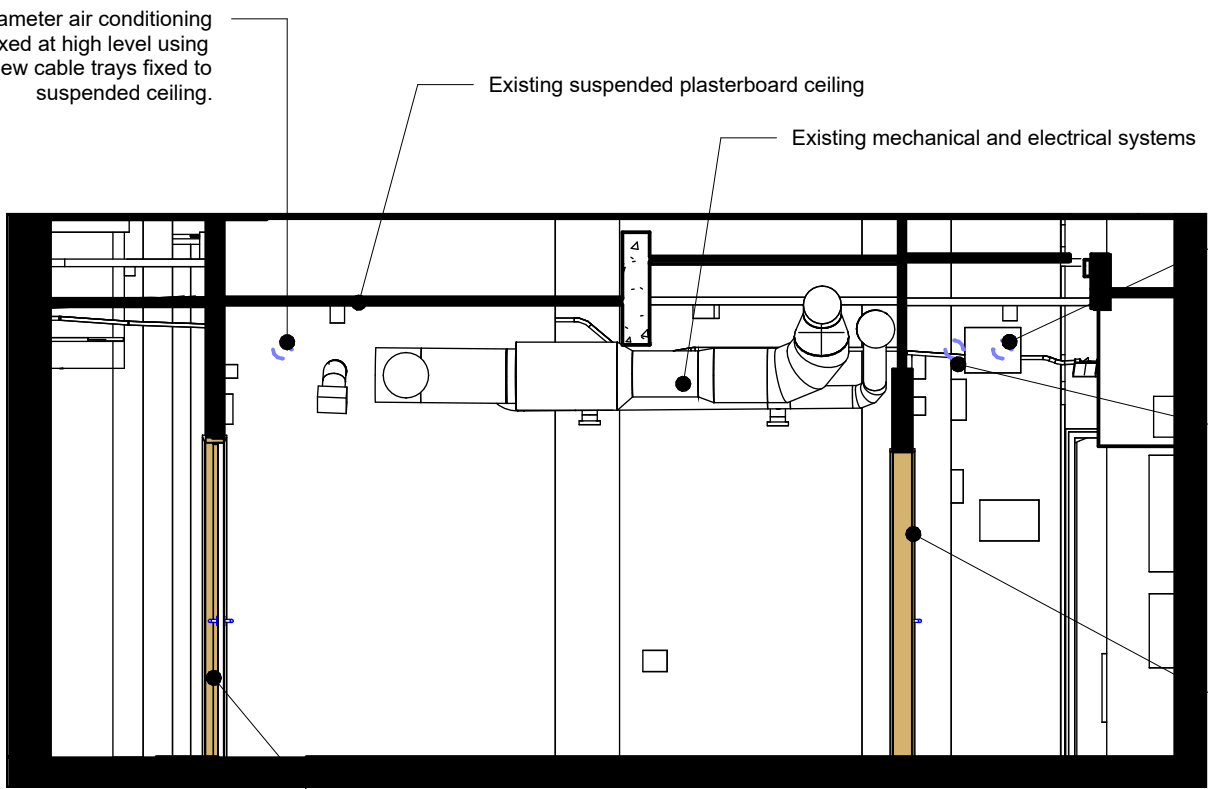


Basement Internal Elevation 02
1 : 50

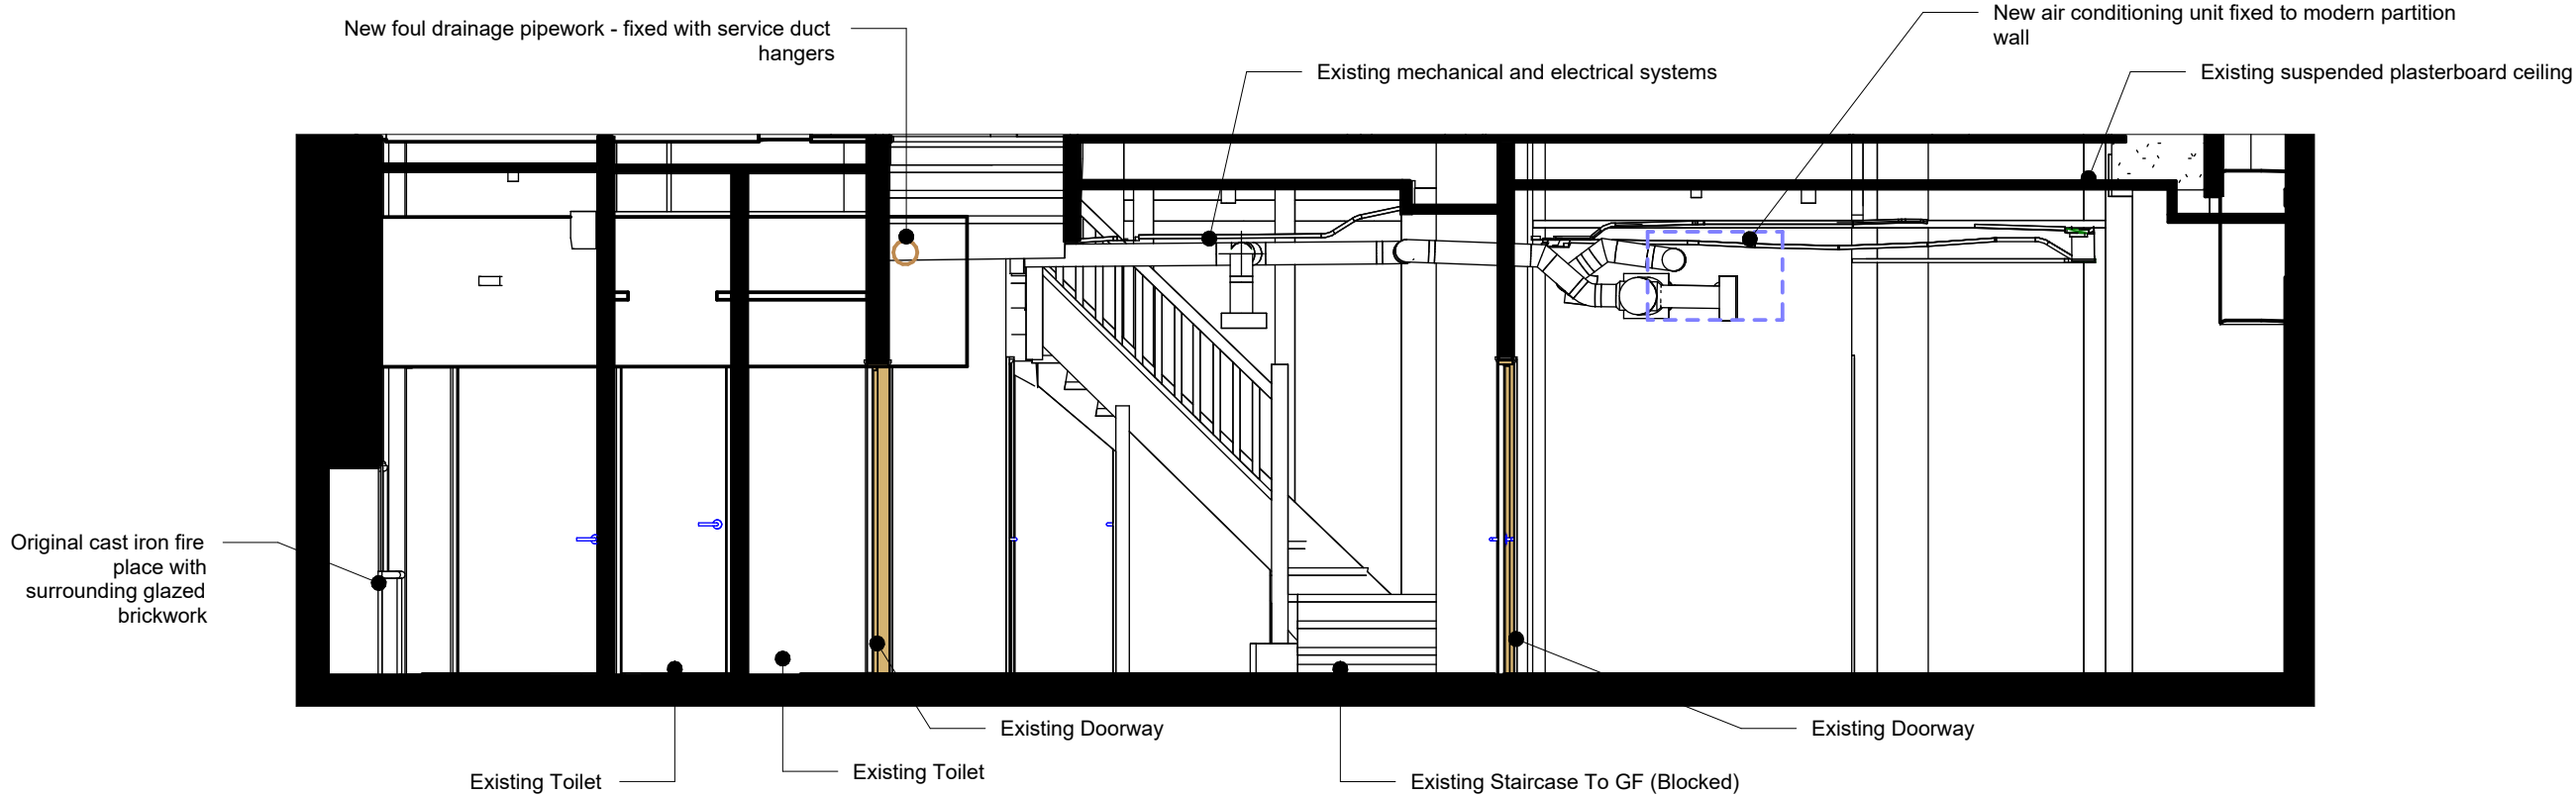

Basement Internal Elevation 03
1 : 50

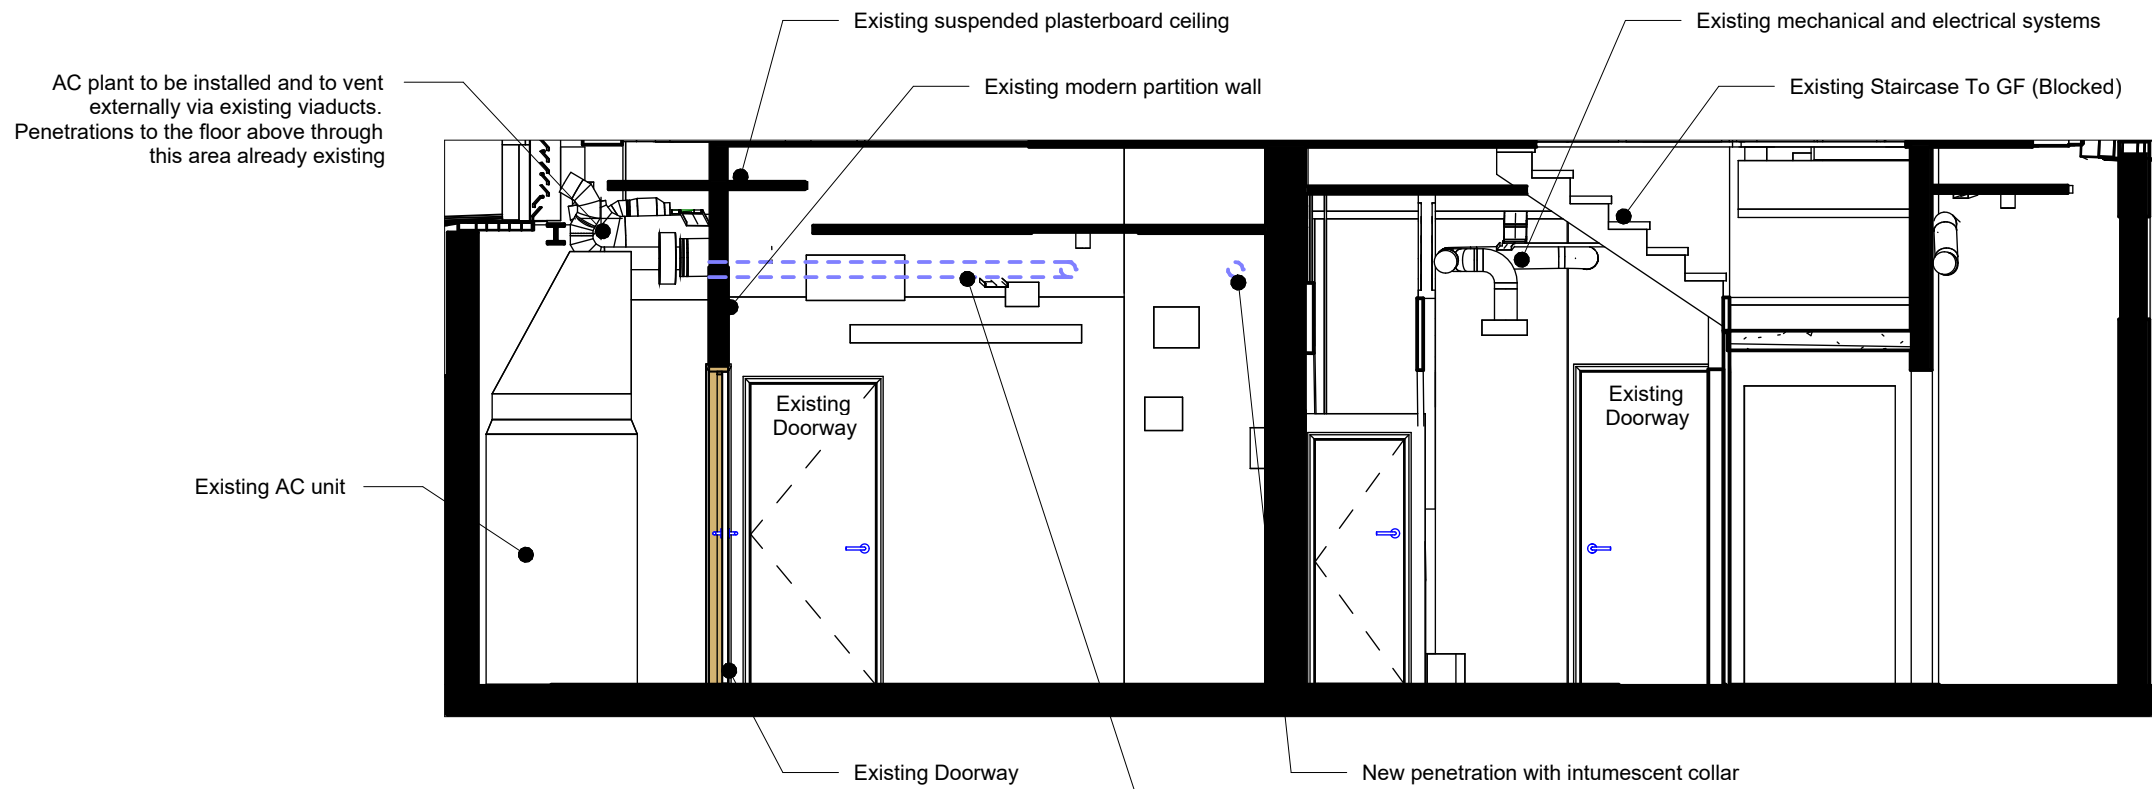

Basement Internal Elevation 04
1 : 50

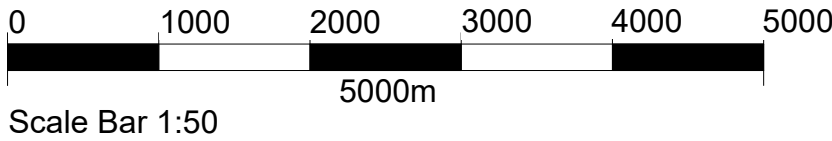

A 22.02.24 Internal Elevation Views DM
Changed & Annotated. Change
of page name.

Revisions

PLANNING ISSUE

62 Cross Street, Manchester,
M2 4JQ

for
Blank Street Coffee

Drawing title
Proposed Indicative/Outline M&E Services

JESSOP & COOK
ARCHITECTS

WEST WING, SECOND FLOOR
9 PARK END STREET
OXFORD OX1 1HH

T: 01865 591212
E: info@jessopandcook.co.uk
www.jessopandcook.co.uk

Scale at A2 1 : 50 Date Jan 24 Drawn by DM Checked MS

Drawing number P.1715_ 0019 Revision A