


TYPICAL SUITE TYPE D - EXISTING PLAN

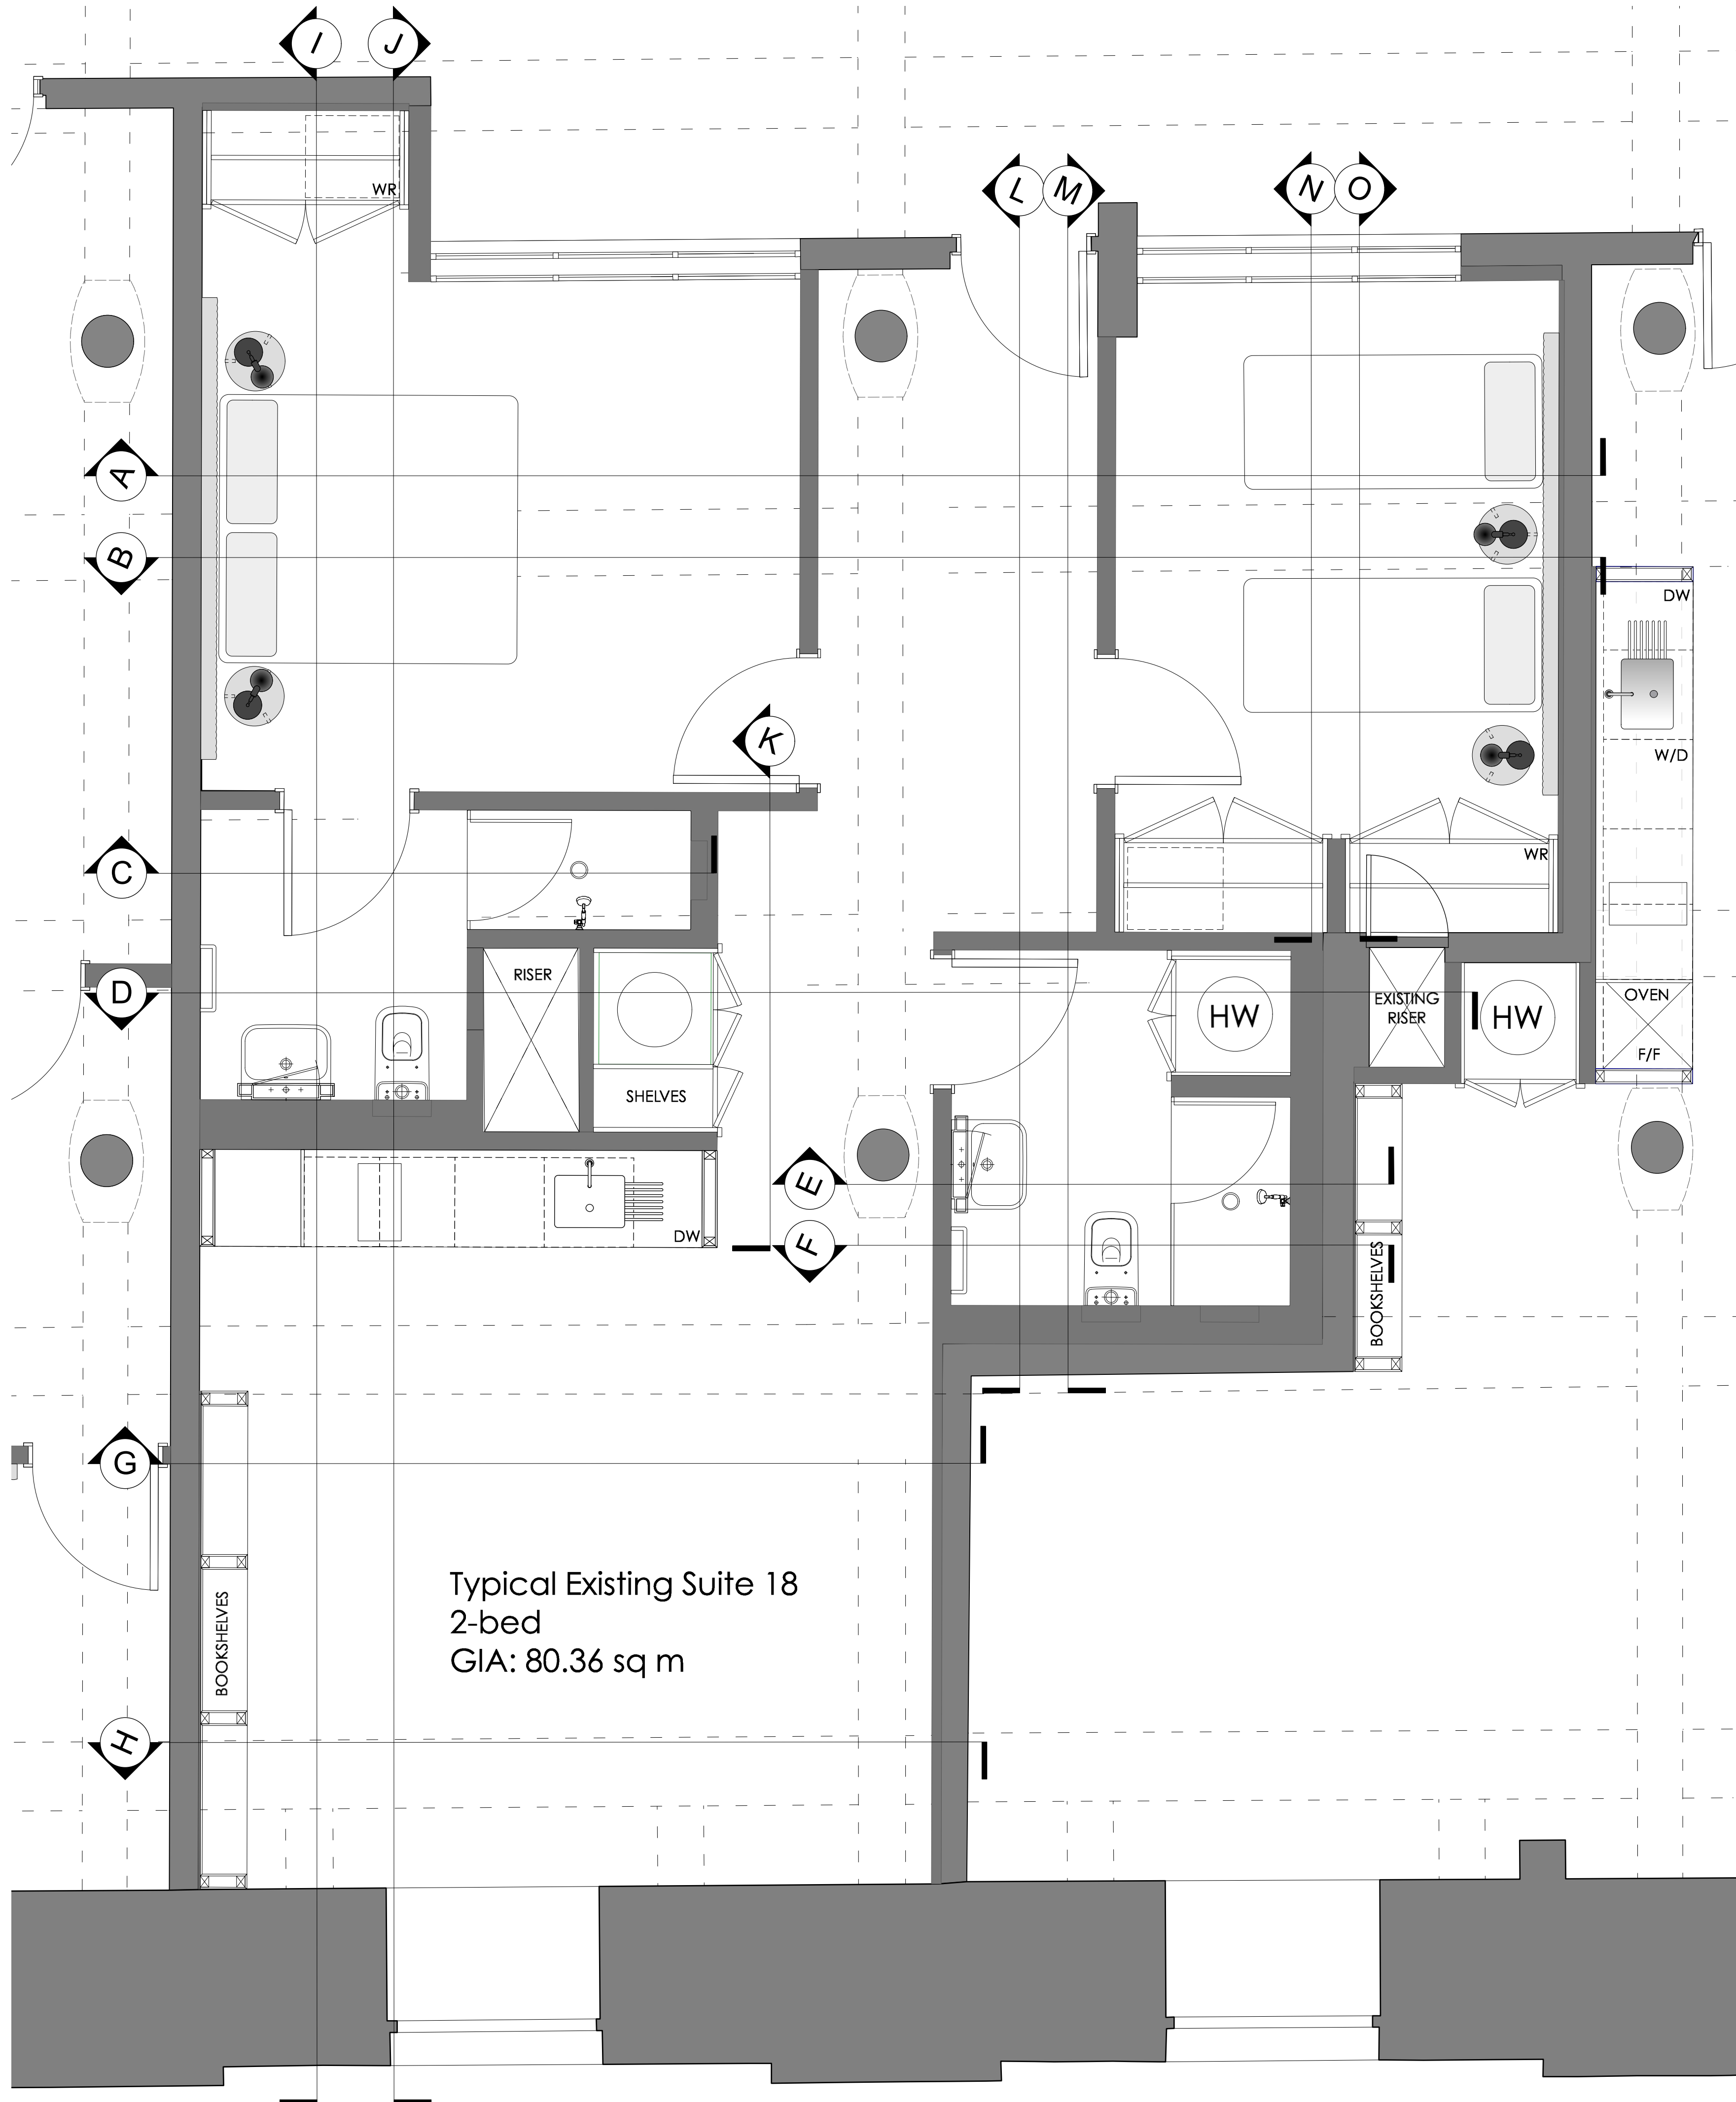

Copyright: All rights reserved. This drawing must not be reproduced without permission.


Only the original drawing should be relied upon. Contractors, subcontractors and suppliers must verify all dimensions on site before commencing any work or making any shop drawings.

All shop drawings to be submitted to the architect for comment prior to fabrication.

This drawing is to be read in conjunction with the Architect's specification, bills of quantities / schedules, structural, mechanical & electrical drawings and all discrepancies are to be reported to the architect.

Do not scale from this drawing. Dimensions are in millimetres unless otherwise stated.

revision / date / amendments		
A	/ 27.10.23	/ First issue
B	/ 08.12.23	/ Updated in line with feedback from MCC

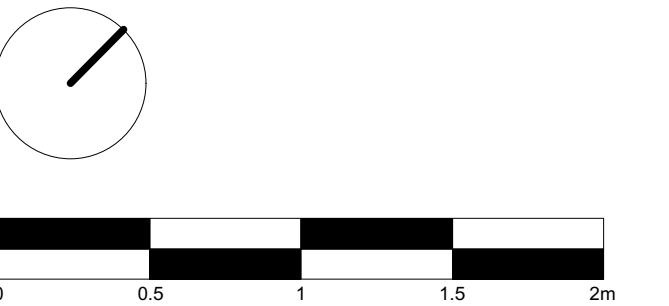


PLANNING

Archer Humphryes Architects

Basement
Central House
142 Central Street
London, United Kingdom
EC1V 8AR
T: +44 (0) 20 7251 8555

project title		
The Place Manchester		
drawing title	scale	date
Suite 18 (Type D) Existing Plan	1:25 - BAI	27.10.23
drawing number	drawn	checked
AHA/PLC/GA/4218-1	RR	DA
	revision	
	B	

TYPICAL SUITE TYPE D - DEMOLITION PLAN

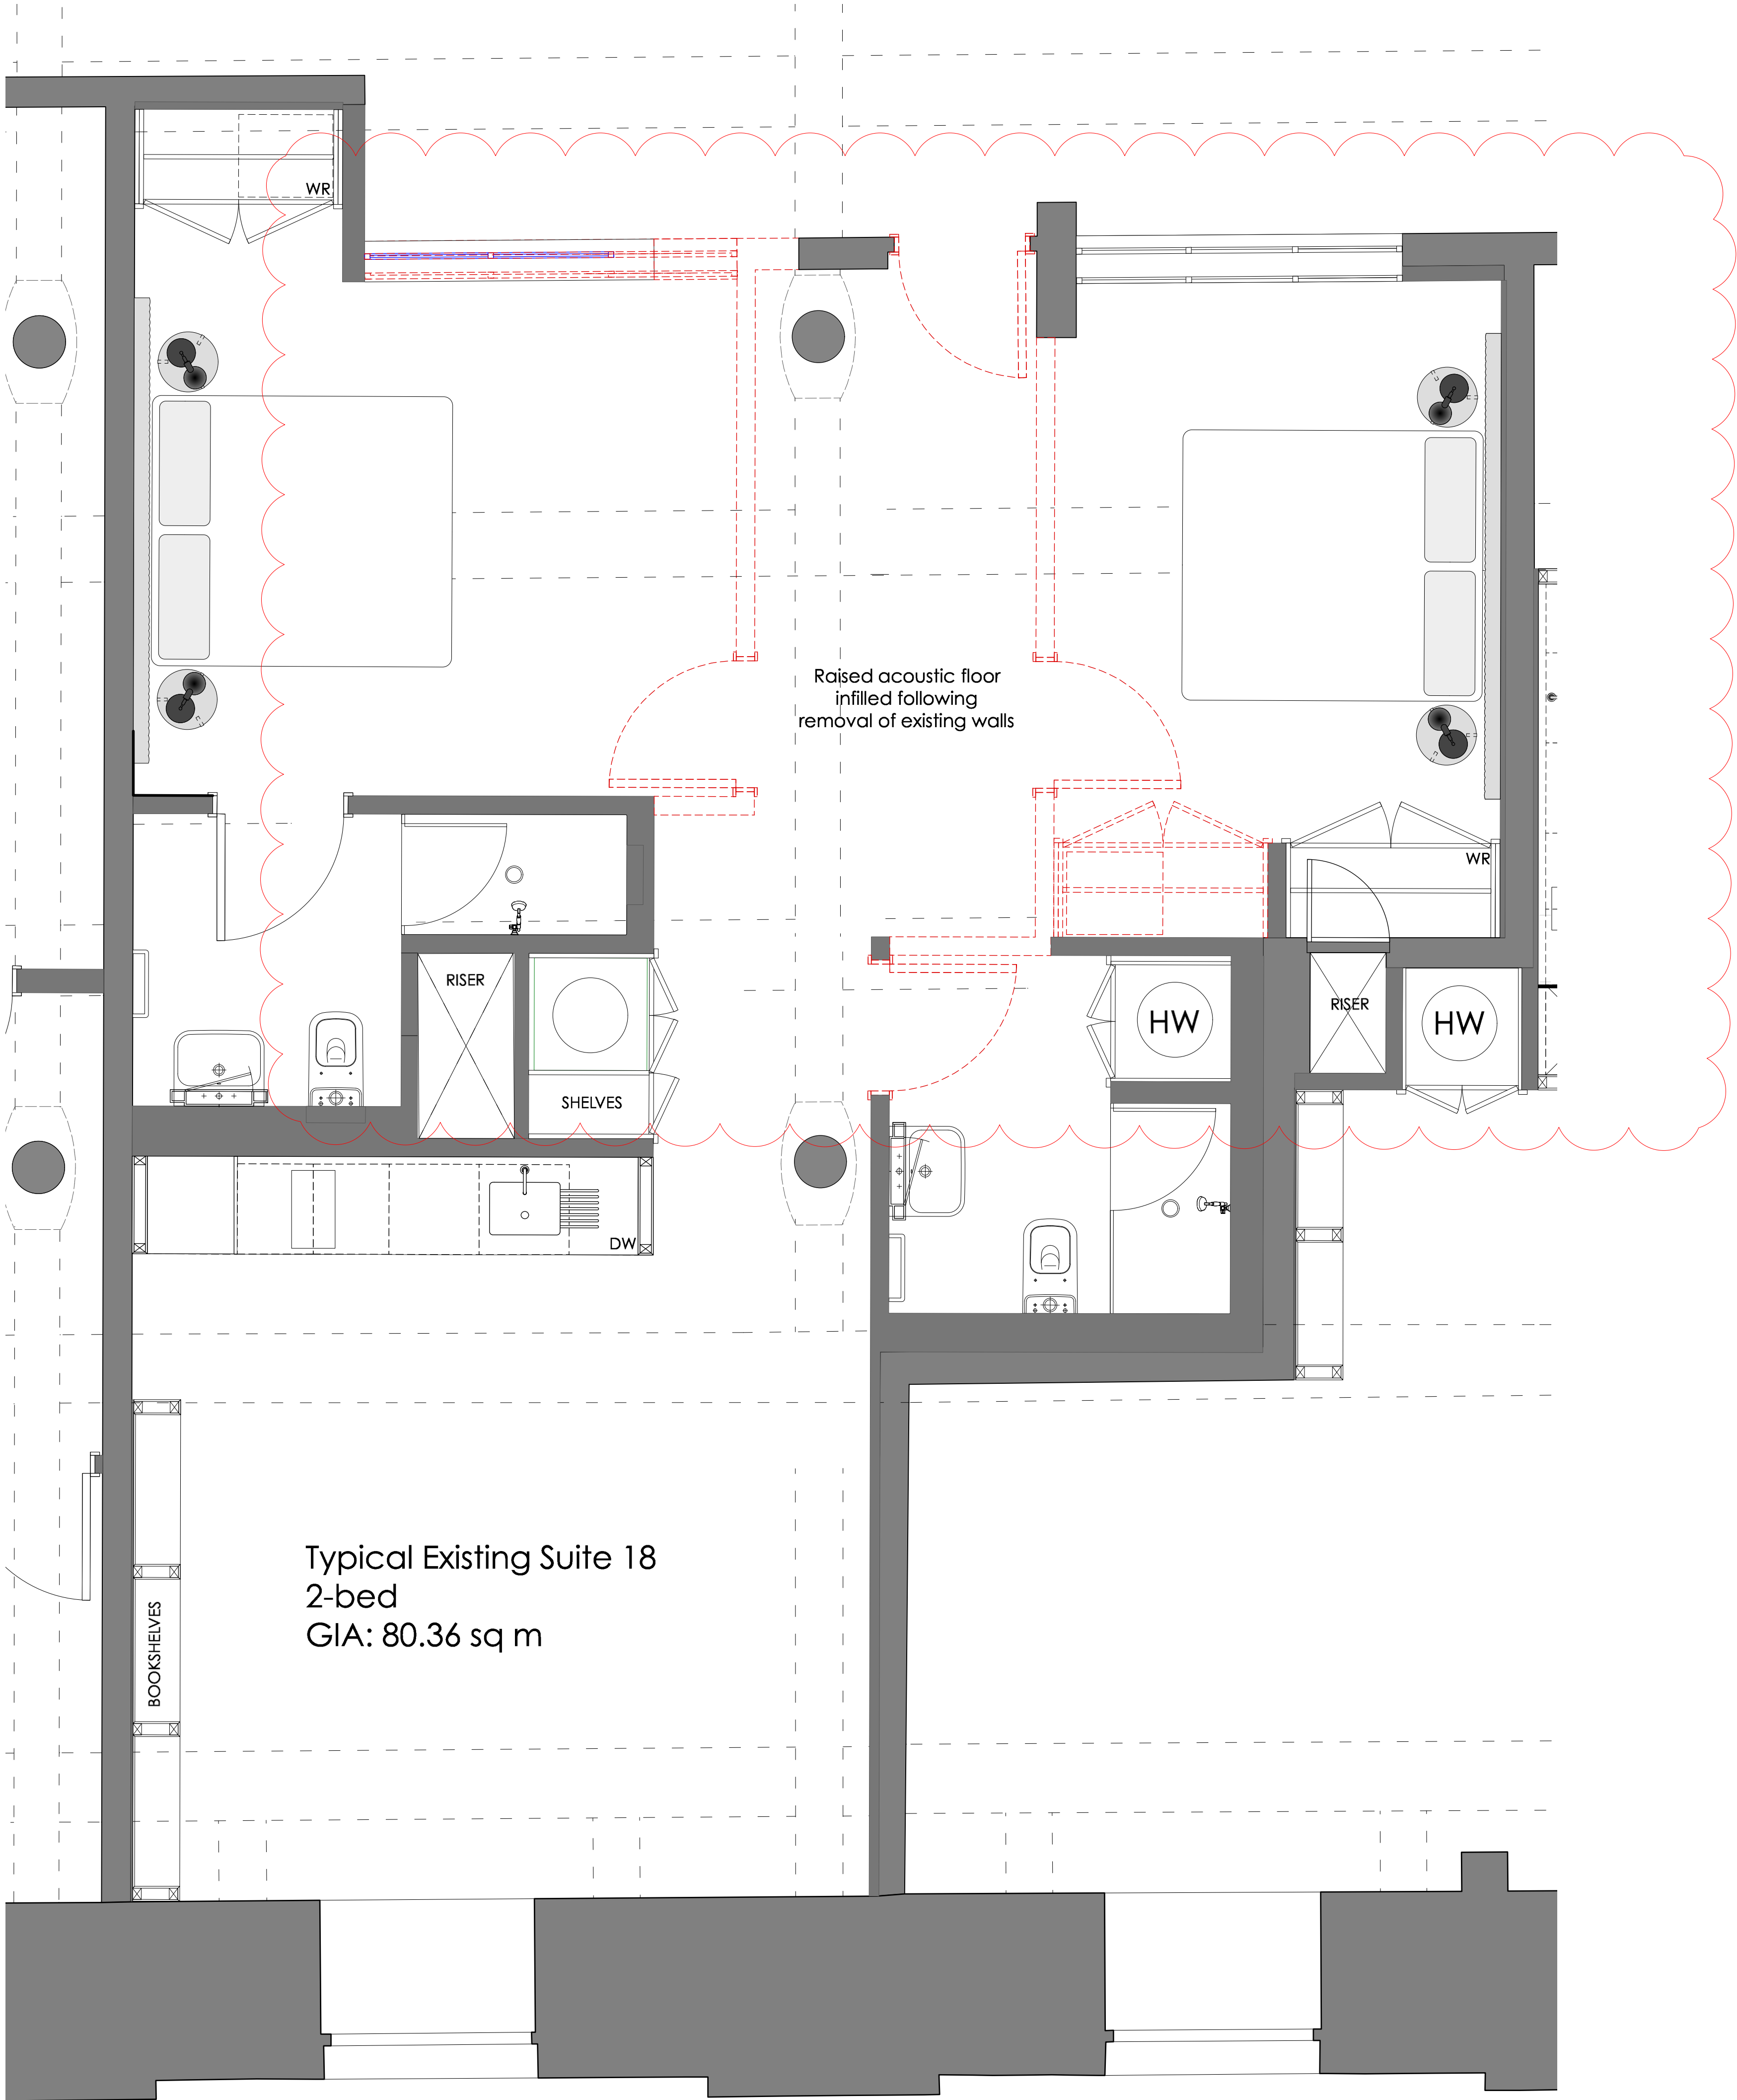

Copyright: All rights reserved. This drawing must not be reproduced without permission.

Only the original drawing should be relied upon. Contractors, subcontractors and suppliers must verify all dimensions on site before commencing any work or making any shop drawings.

All shop drawings to be submitted to the architect for comment prior to fabrication.



This drawing is to be read in conjunction with the Architect's specification, bills of quantities / schedules, structural, mechanical & electrical drawings and all discrepancies are to be reported to the architect.

Do not scale from this drawing. Dimensions are in millimetres unless otherwise stated.

revision / date / amendments		
A	27.10.23	Final issue
B	08.12.23	Updated in line with feedback from MCC

LEGEND

 Proposed Demolition Generally (of non-historic modern fabric only)

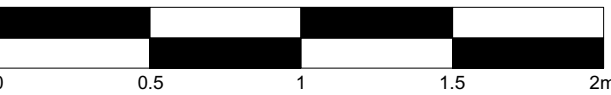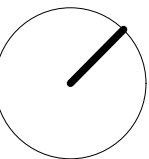

PLANNING

Archer Humphryes Architects

Basement
Central House
142 Central Street
London, United Kingdom
EC1V 8AR
T: +44 (0) 20 7251 8555

project title		
The Place Manchester		
drawing title	scale	date
Suite 18 (Type D)	1:25	27.10.23
Demolition Plan	drawn	checked
	RR	DA
drawing number	revision	
AHA/PLC/GA/4218-1.1	B	

Copyright: All rights reserved. This drawing must not be reproduced without permission.


Only the original drawing should be relied upon. Contractors, subcontractors and suppliers must verify all dimensions on site before commencing any work or making any shop drawings.

All shop drawings to be submitted to the architect for comment prior to fabrication.

This drawing is to be read in conjunction with the Architect's specification, bills of quantities / schedules, structural, mechanical & electrical drawings and all discrepancies are to be reported to the architect.


Do not scale from this drawing. Dimensions are in millimetres unless otherwise stated.

revision / date / amendments		
A	27.10.23	First issue
B	08.12.23	Updated in line with feedback from MCC

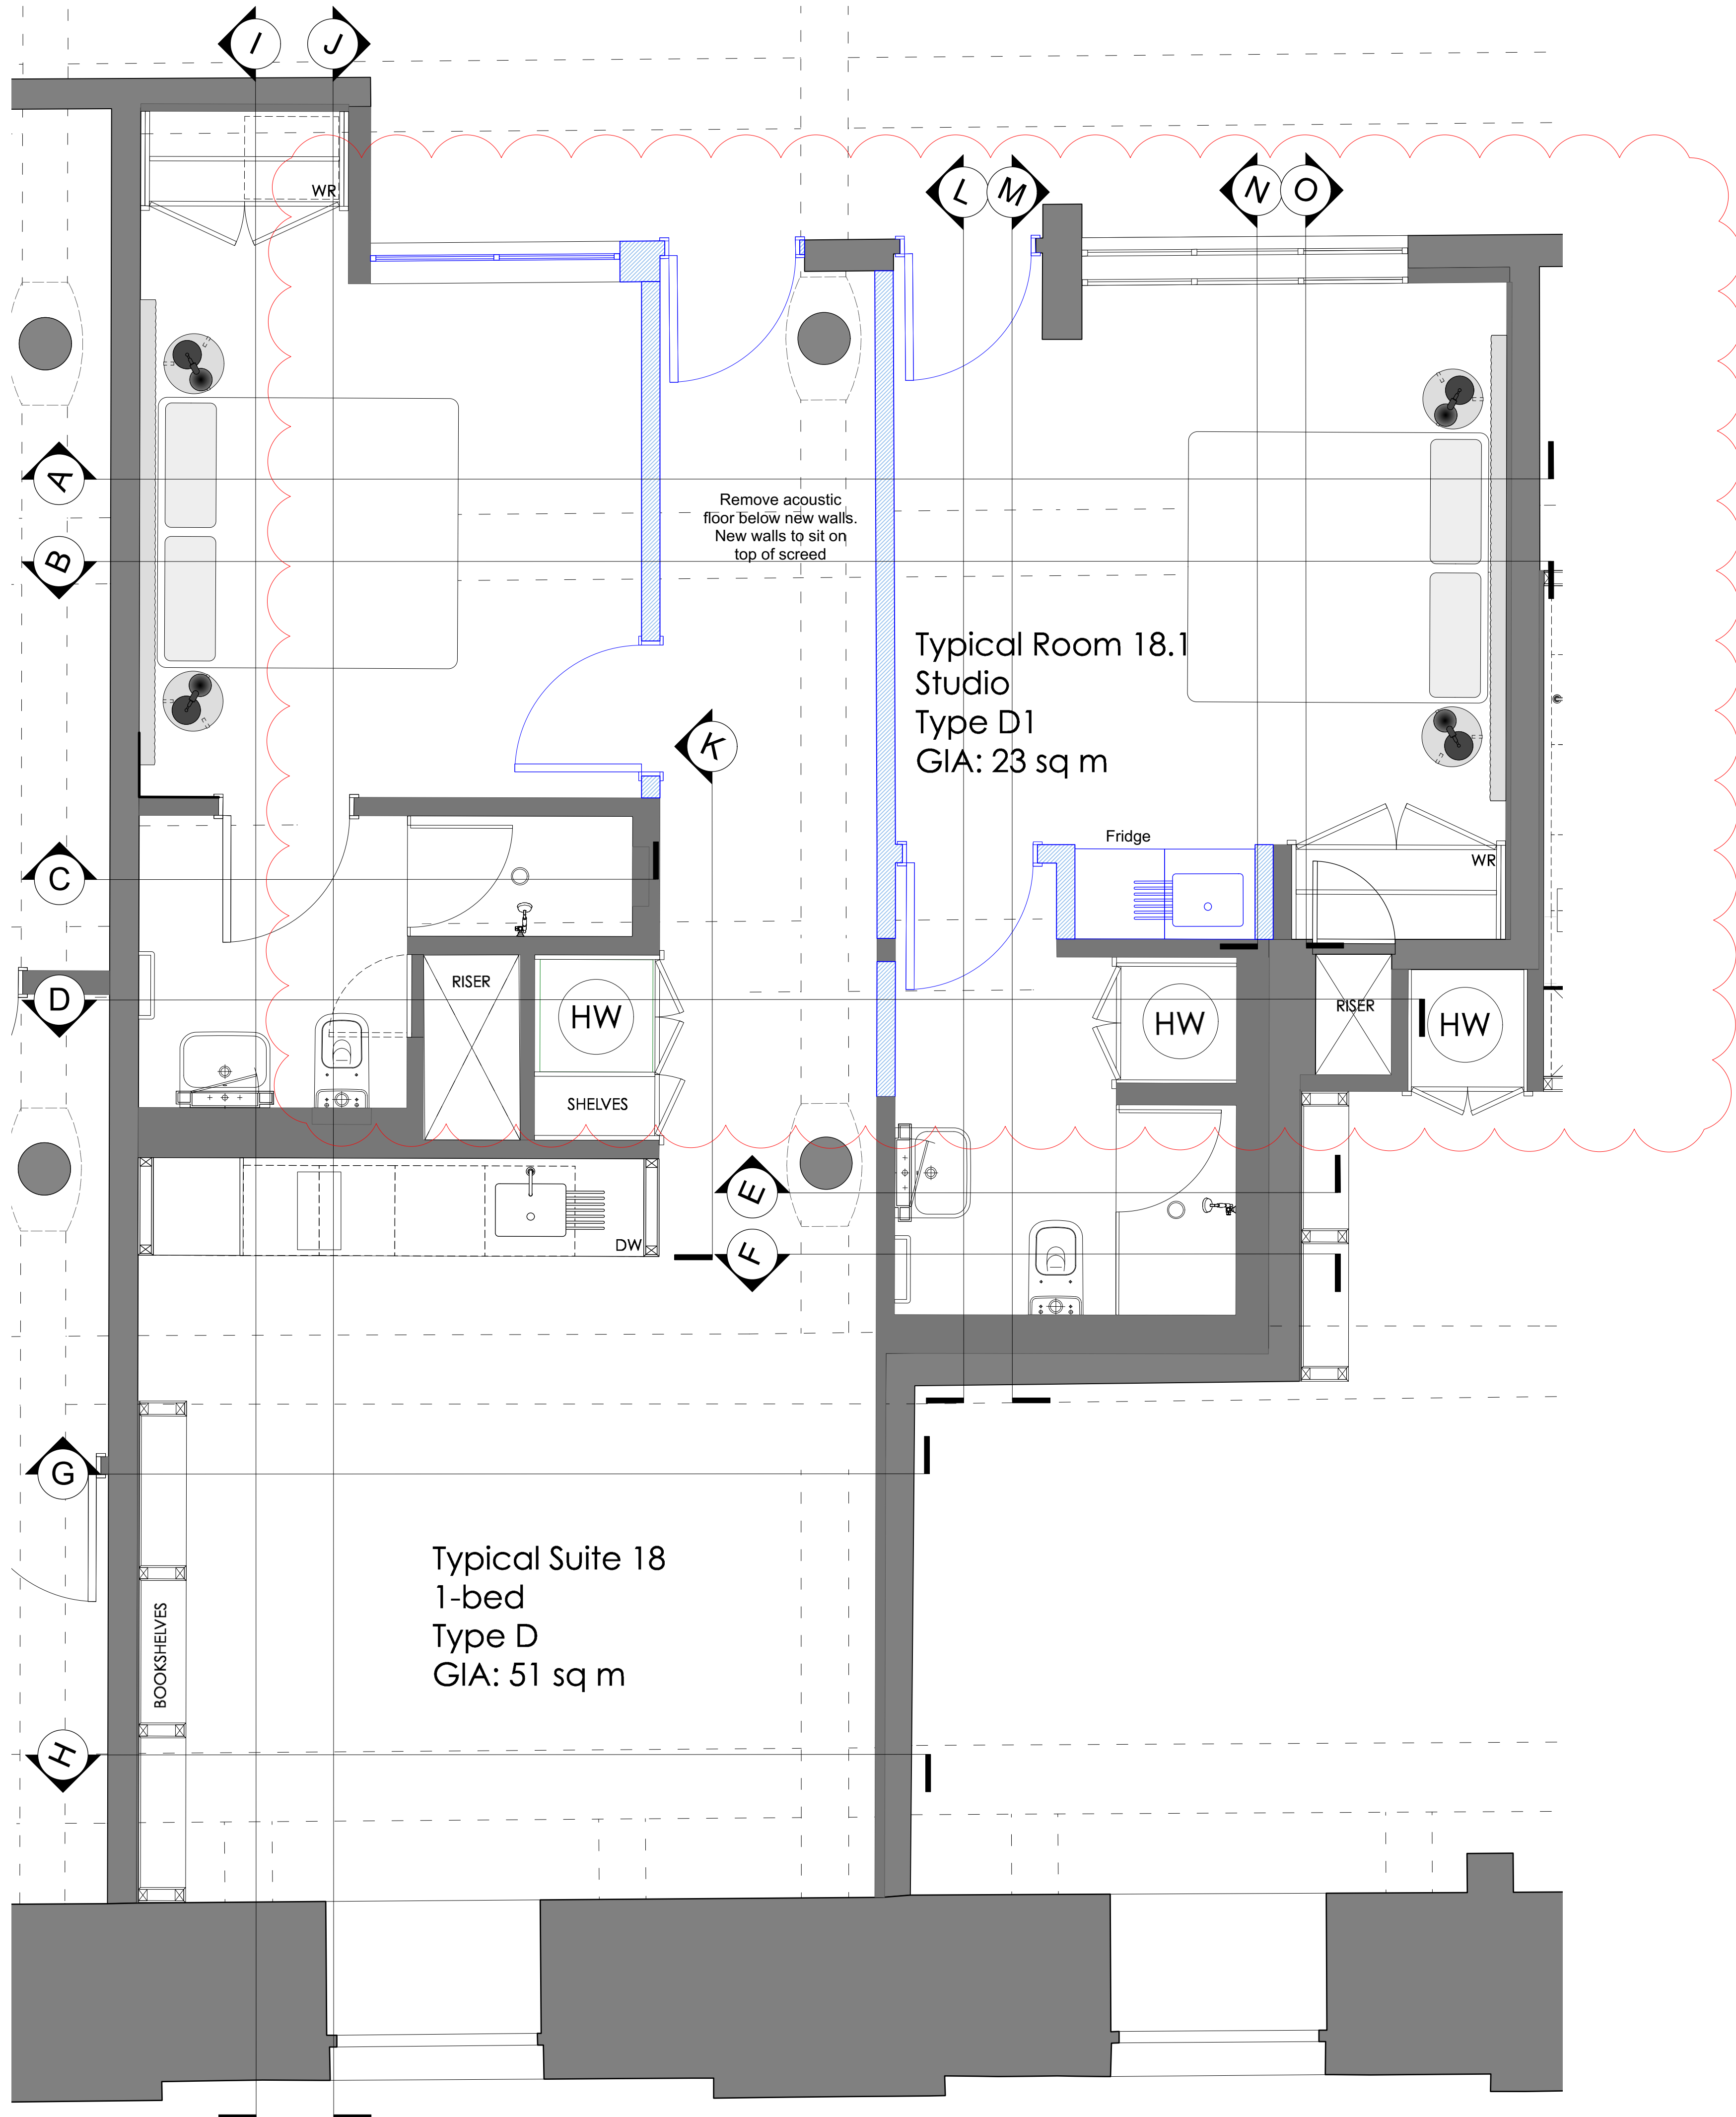

LEGEND

New walls

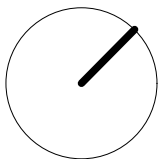

PLANNING

Archer Humphryes Architects


Basement
Central House
142 Central Street
London, United Kingdom
EC1V 8AR
T: +44 (0) 20 7251 8555

project title		
The Place Manchester		
drawing title	scale	date
Suite 18 (Type D)	1:25	27.10.23
Proposed Plan	drawn	checked
	RR	DA
drawing number	revision	
AHA/PLC/GA/4218-1.2	B	

TYPICAL SUITE TYPE D - PROPOSED PLAN




ELEVATION A

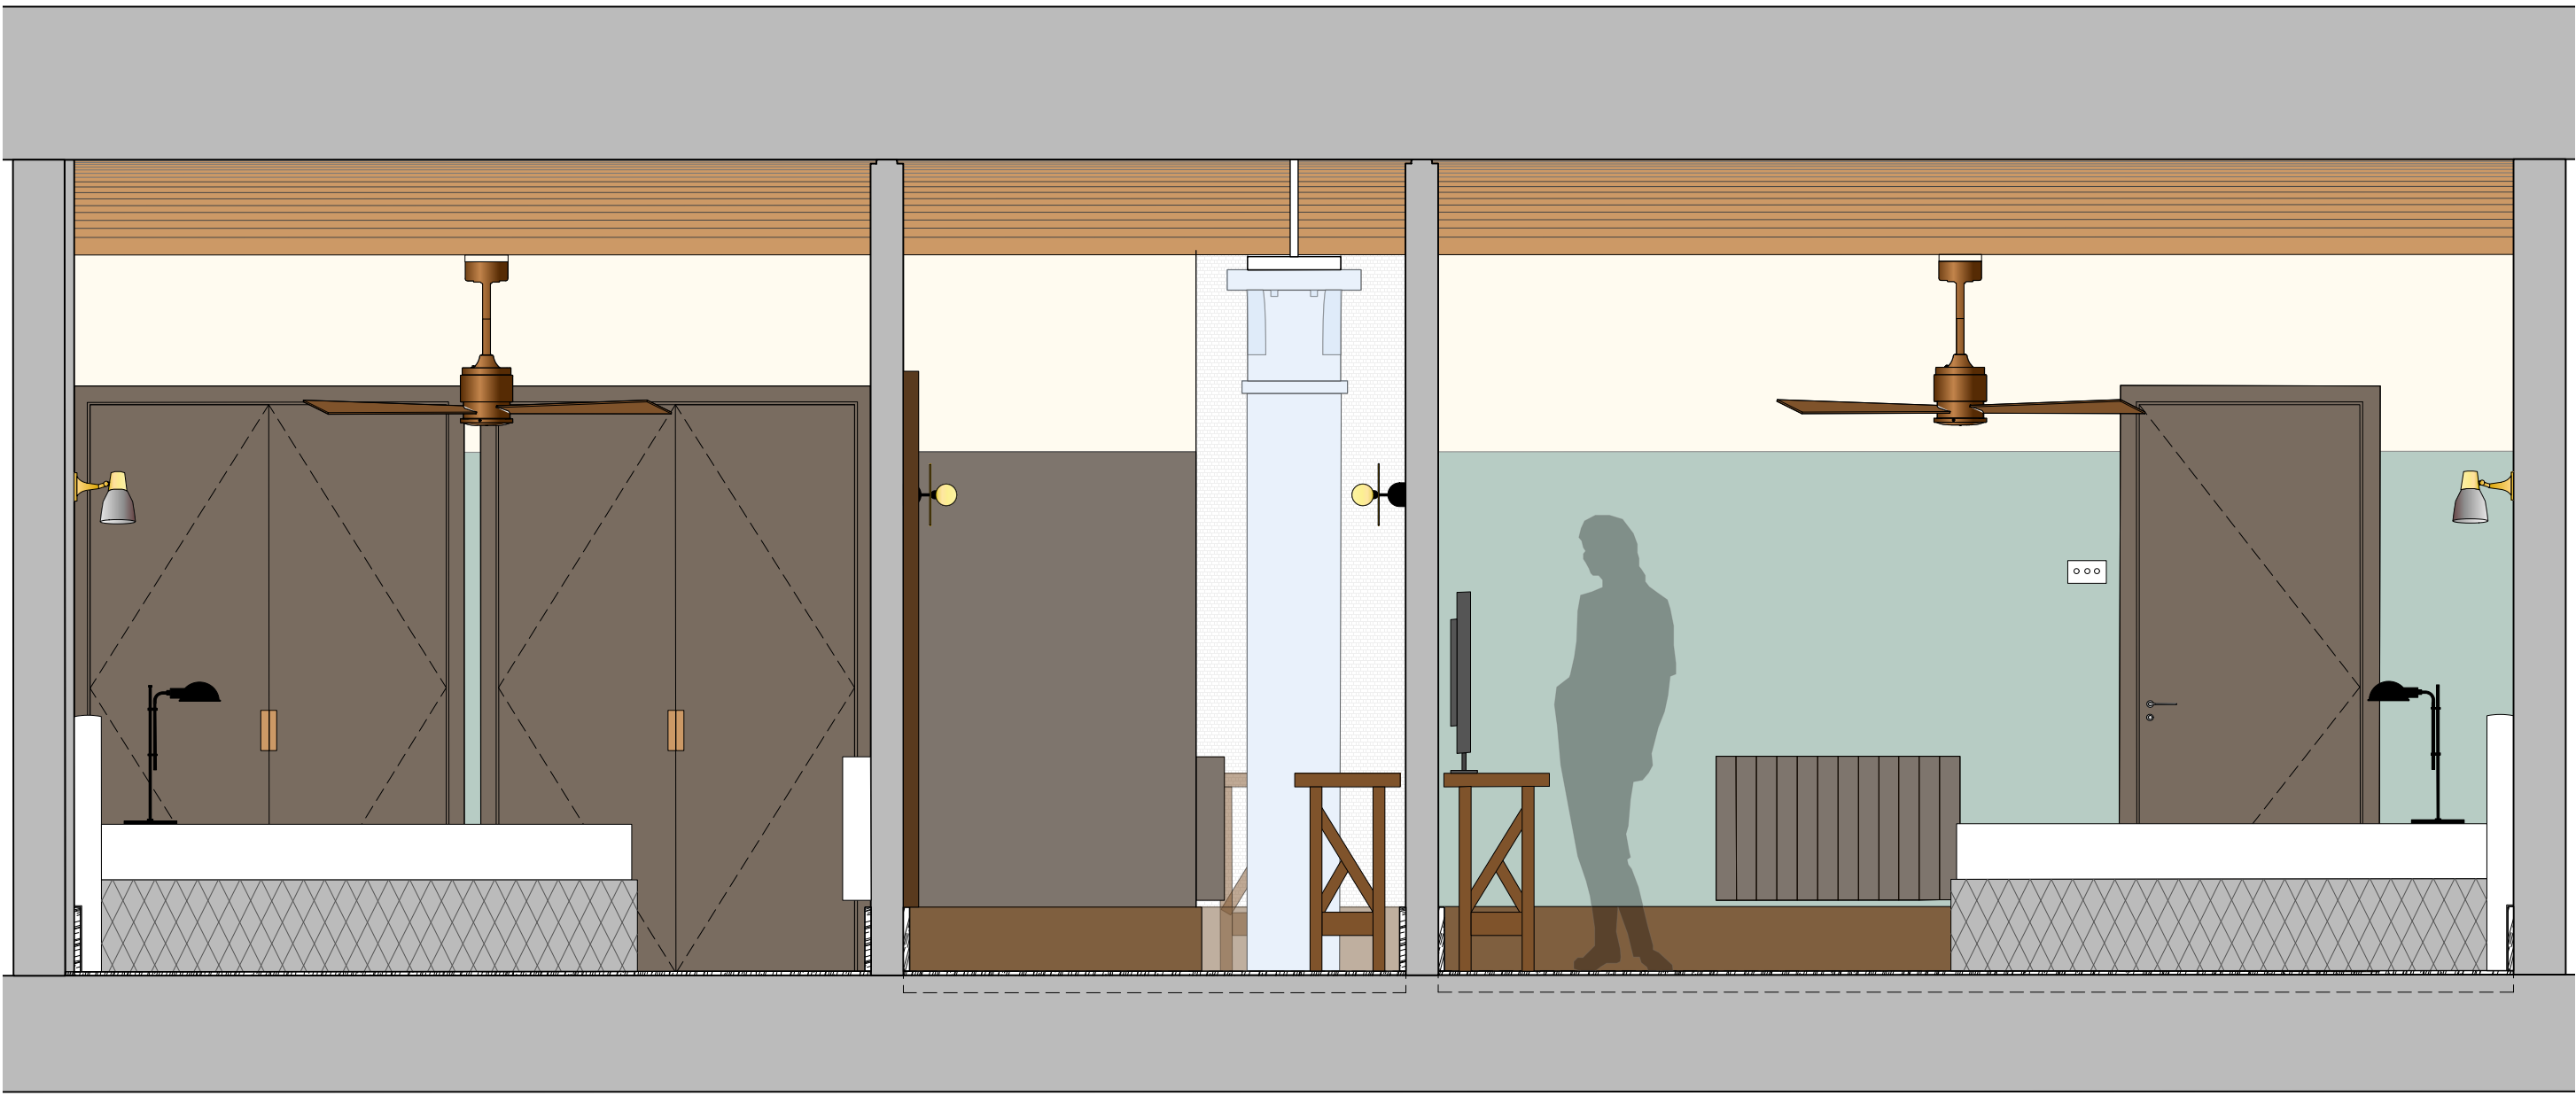

ELEVATION B

EXISTING ELEVATIONS - SUITE 18 - TYPE D

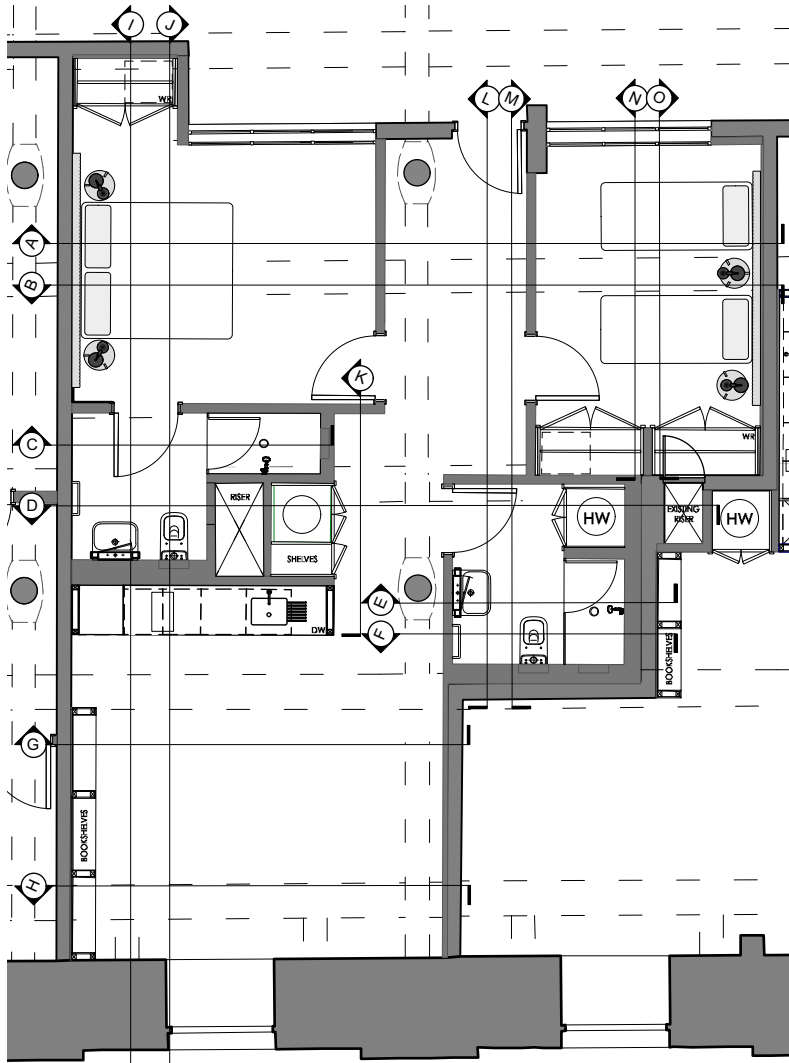

Copyright: All rights reserved. This drawing must not be reproduced without permission.

Only the original drawing should be relied upon. Contractors, subcontractors and suppliers must verify all dimensions on site before commencing any work or making any shop drawings.

All shop drawings to be submitted to the architect for comment prior to fabrication.

This drawing is to be read in conjunction with the Architect's specification, bills of quantities / schedules, structural, mechanical & electrical drawings and all discrepancies are to be reported to the architect.

Do not scale from this drawing. Dimensions are in millimetres unless otherwise stated.

revision / date / amendments		
A	27.10.23	First Issue



PLANNING


Archer Humphryes Architects

Basement
Central House
142 Central Street
London, United Kingdom
EC1V 8AR
T: +44 (0) 20 7251 8555


project title The Place Manchester			
drawing title Apartment 18 (Type D) Existing Elevations	scale 1:25 @A1	date 27.10.23	
drawing number AHA/PLC/GA/4218-6	drawn FR	checked DA	revision A



ELEVATION A

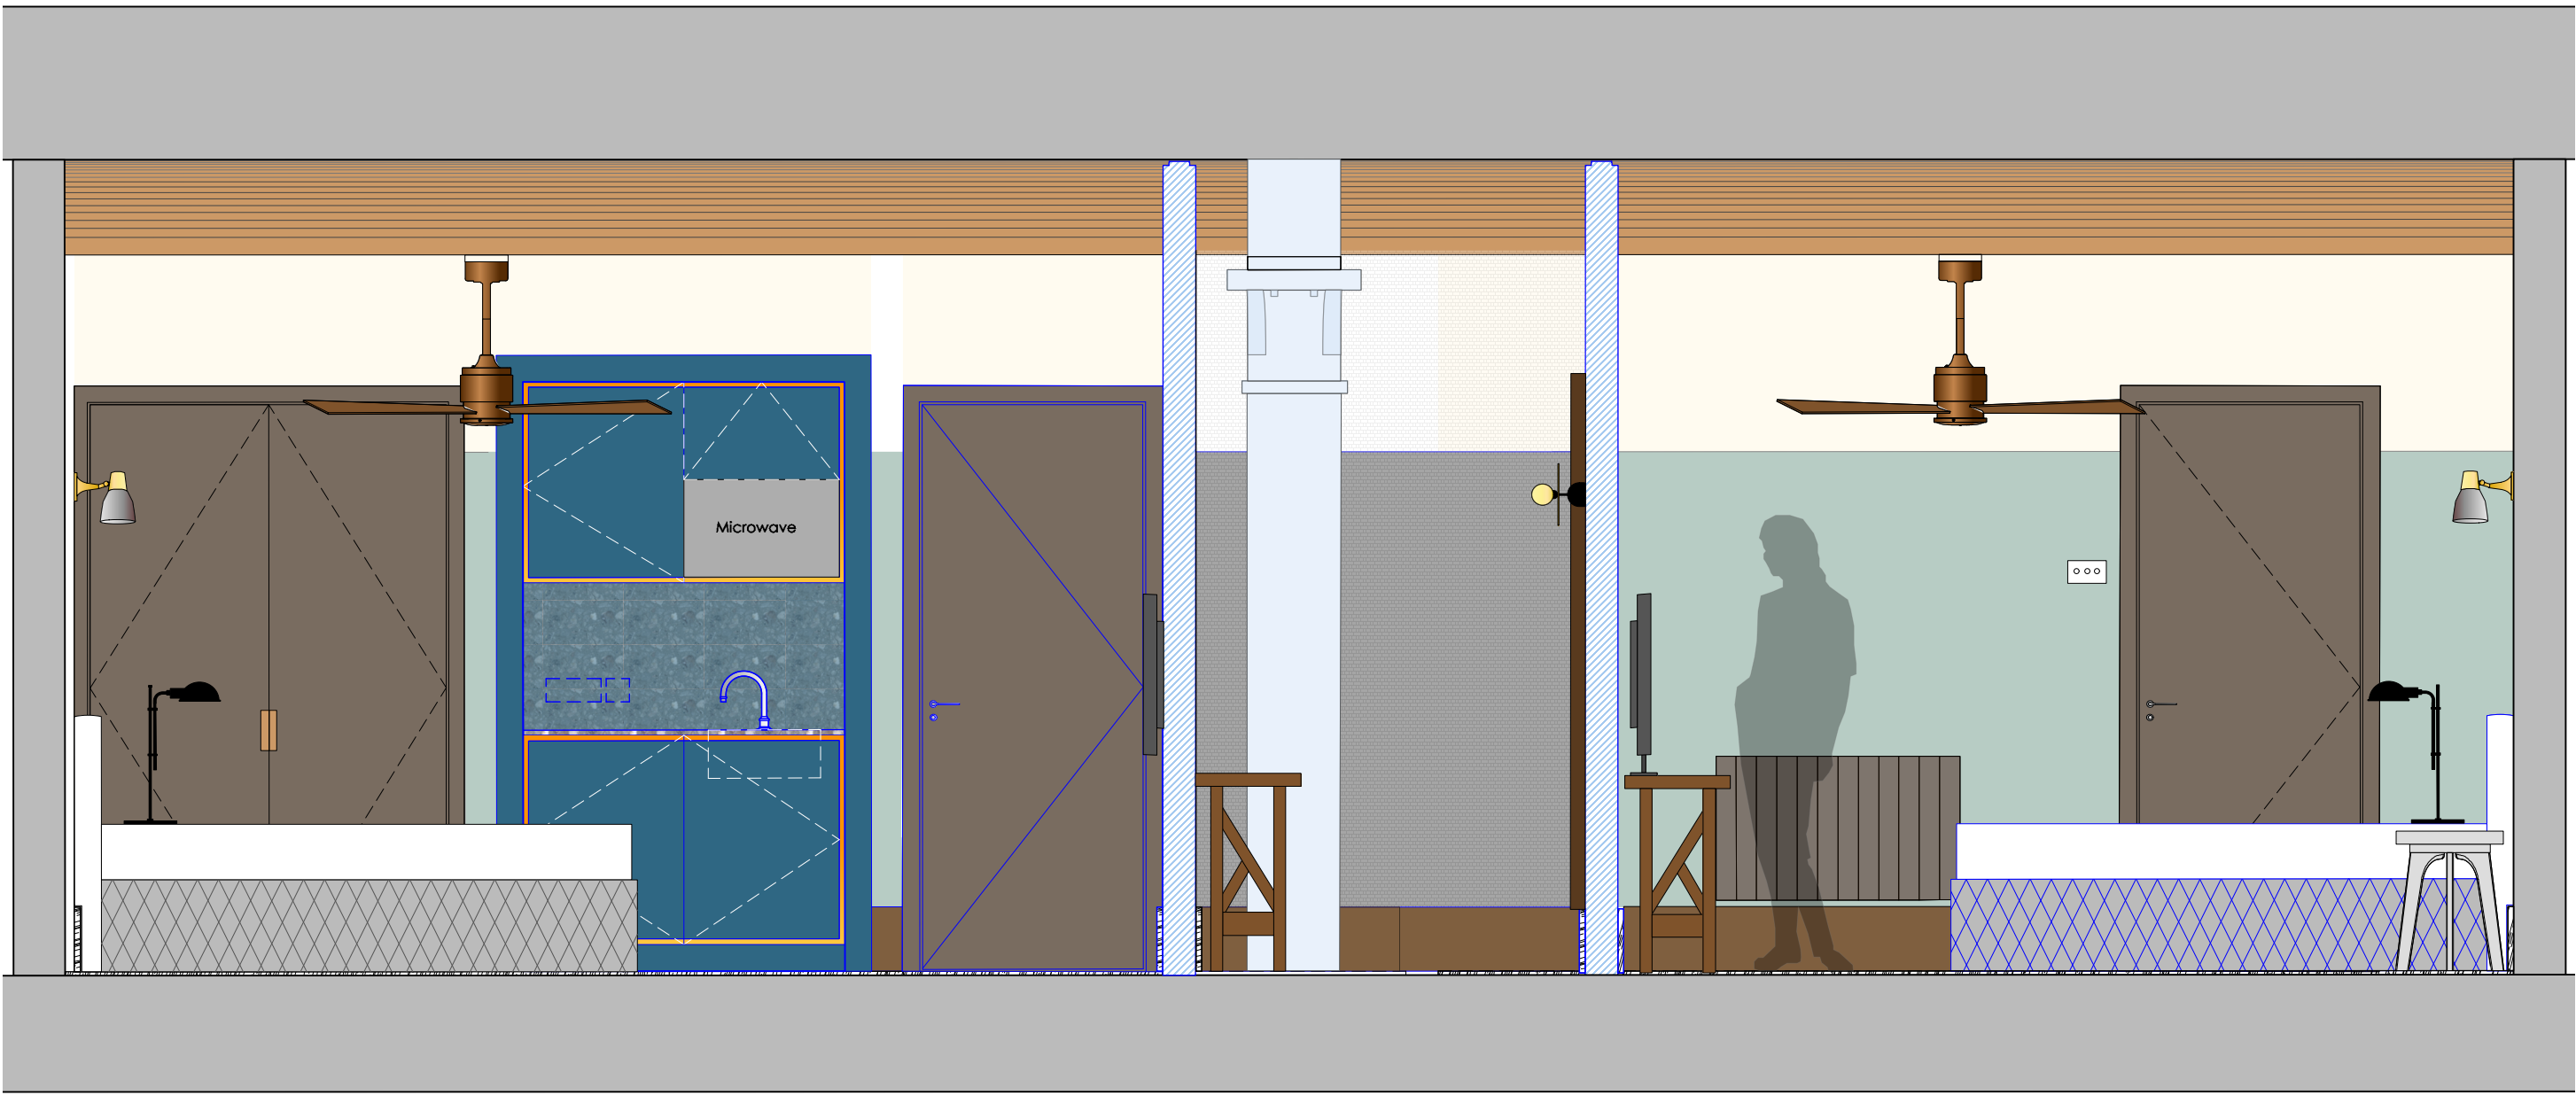

ELEVATION B

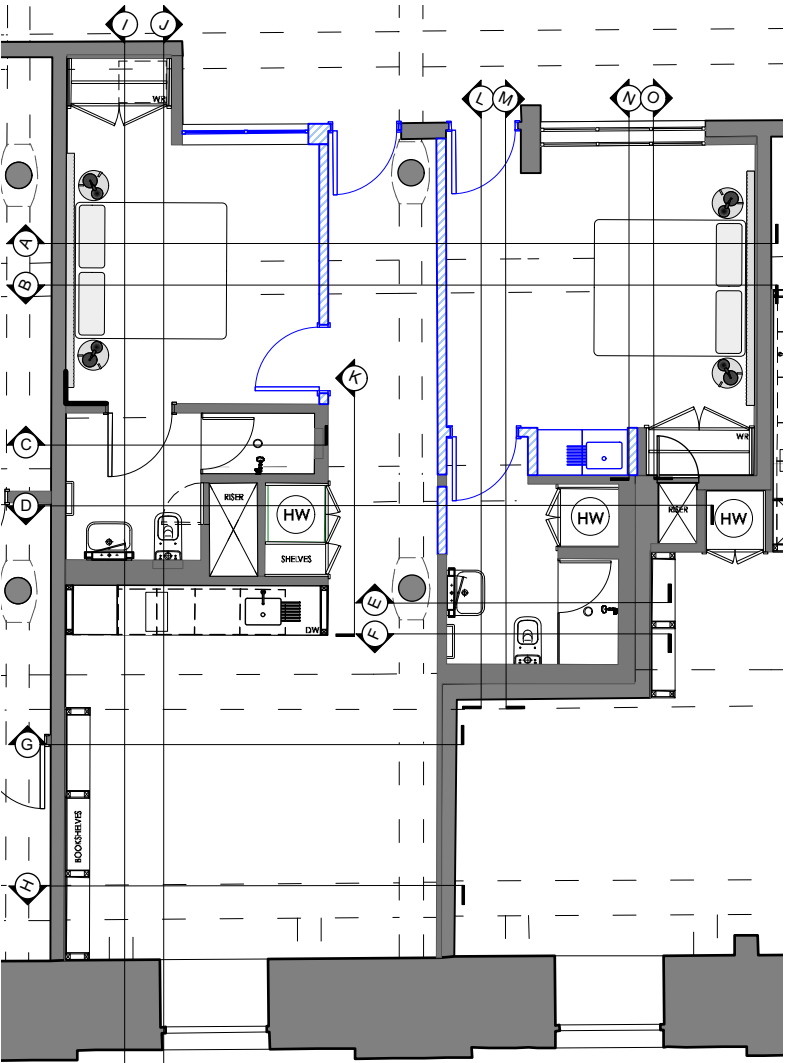

Copyright: All rights reserved. This drawing must not be reproduced without permission.

Only the original drawing should be relied upon. Contractors, subcontractors and suppliers must verify all dimensions on site before commencing any work or making any shop drawings.

All shop drawings to be submitted to the architect for comment prior to fabrication.

This drawing is to be read in conjunction with the Architect's specification, bills of quantities / schedules, structural, mechanical & electrical drawings and all discrepancies are to be reported to the architect.

Do not scale from this drawing. Dimensions are in millimetres unless otherwise stated.

revision / date / amendments		
A	27.10.23	First Issue




PLANNING

Archer Humphryes Architects


Basement
Central House
142 Central Street
London, United Kingdom
EC1V 8AR
T: +44 (0) 20 7251 8555

project title		scale	date
The Place		1:25 @A1	27.10.23
Manchester		drawn	checked
		FR	DA
drawing title		revision	
Apartment 18 (Type D)		A	
Proposed Elevations			
drawing number			
AHA/PLC/GA/4218-6.2			


PROPOSED ALTERED ELEVATIONS - SUITE 18 - TYPE D

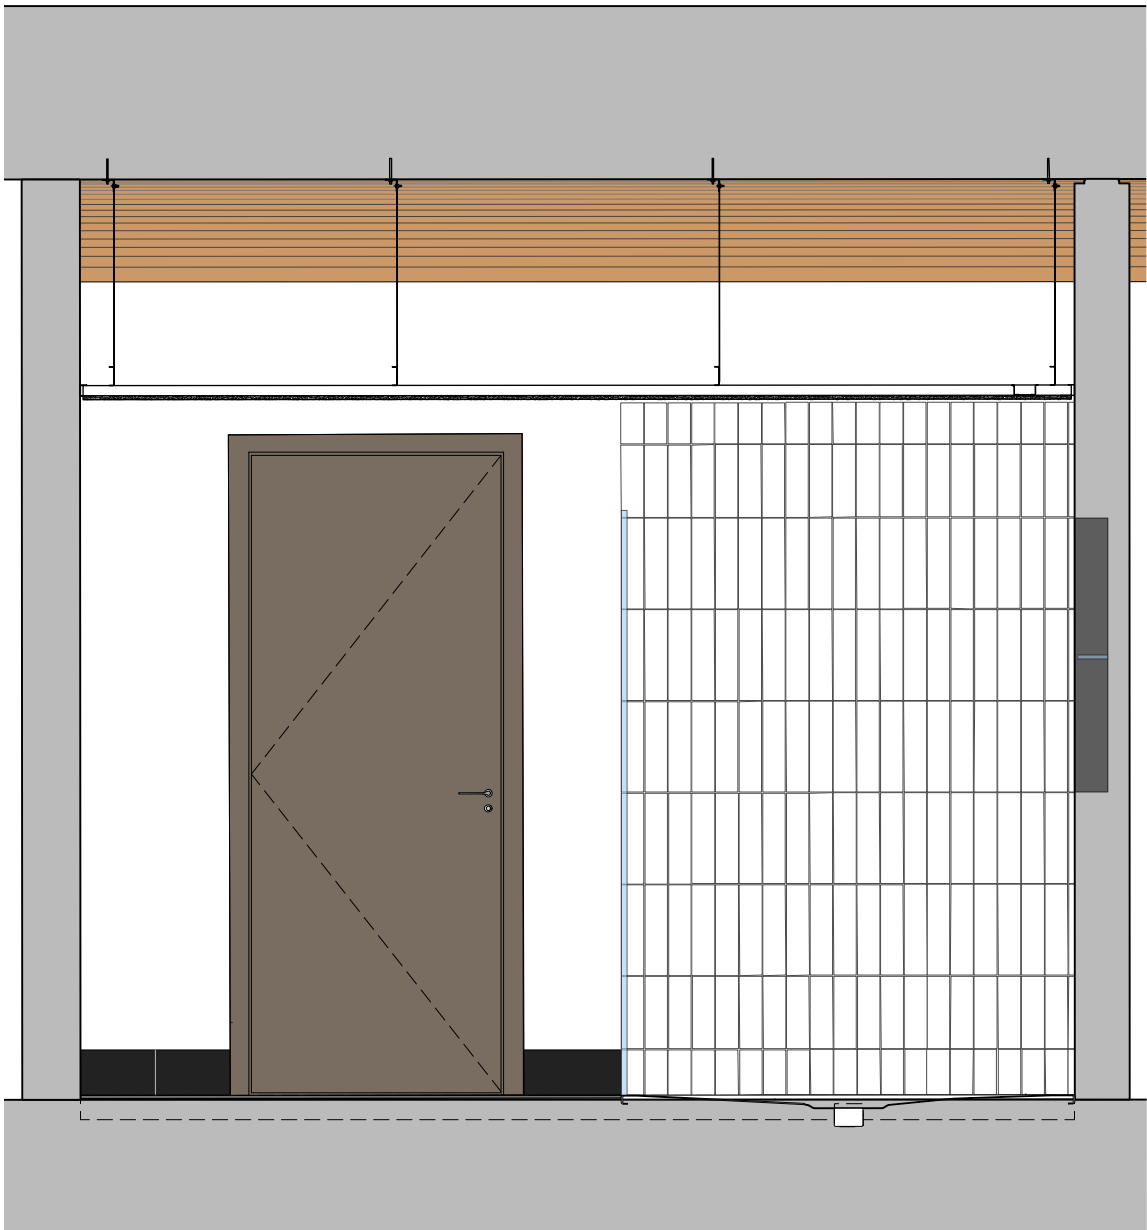


ELEVATION C

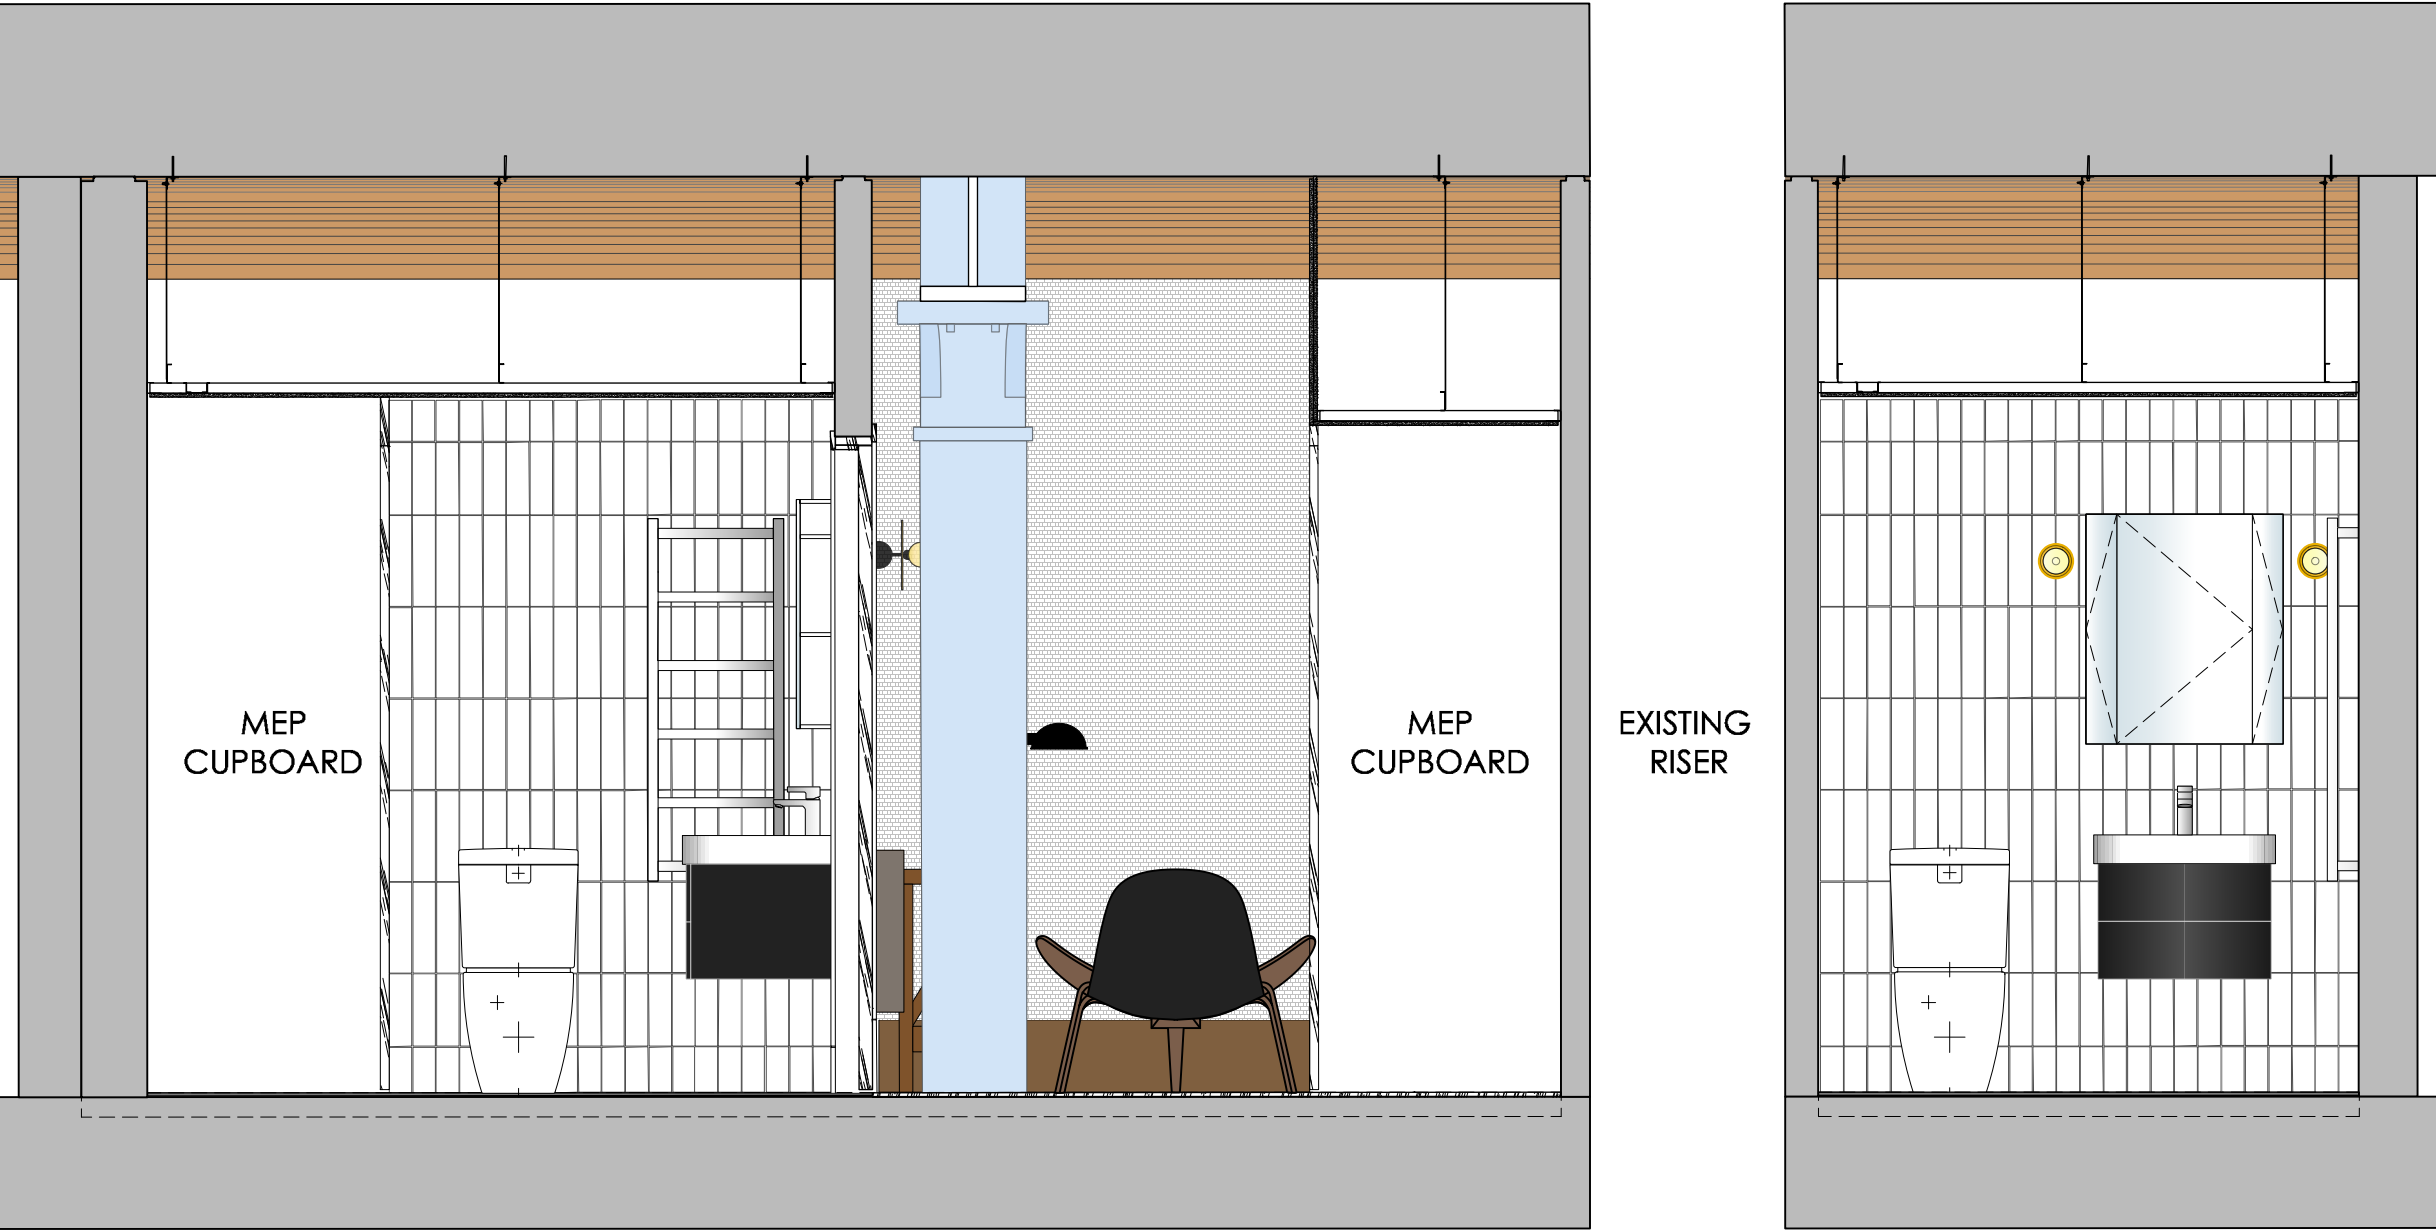


ELEVATION D

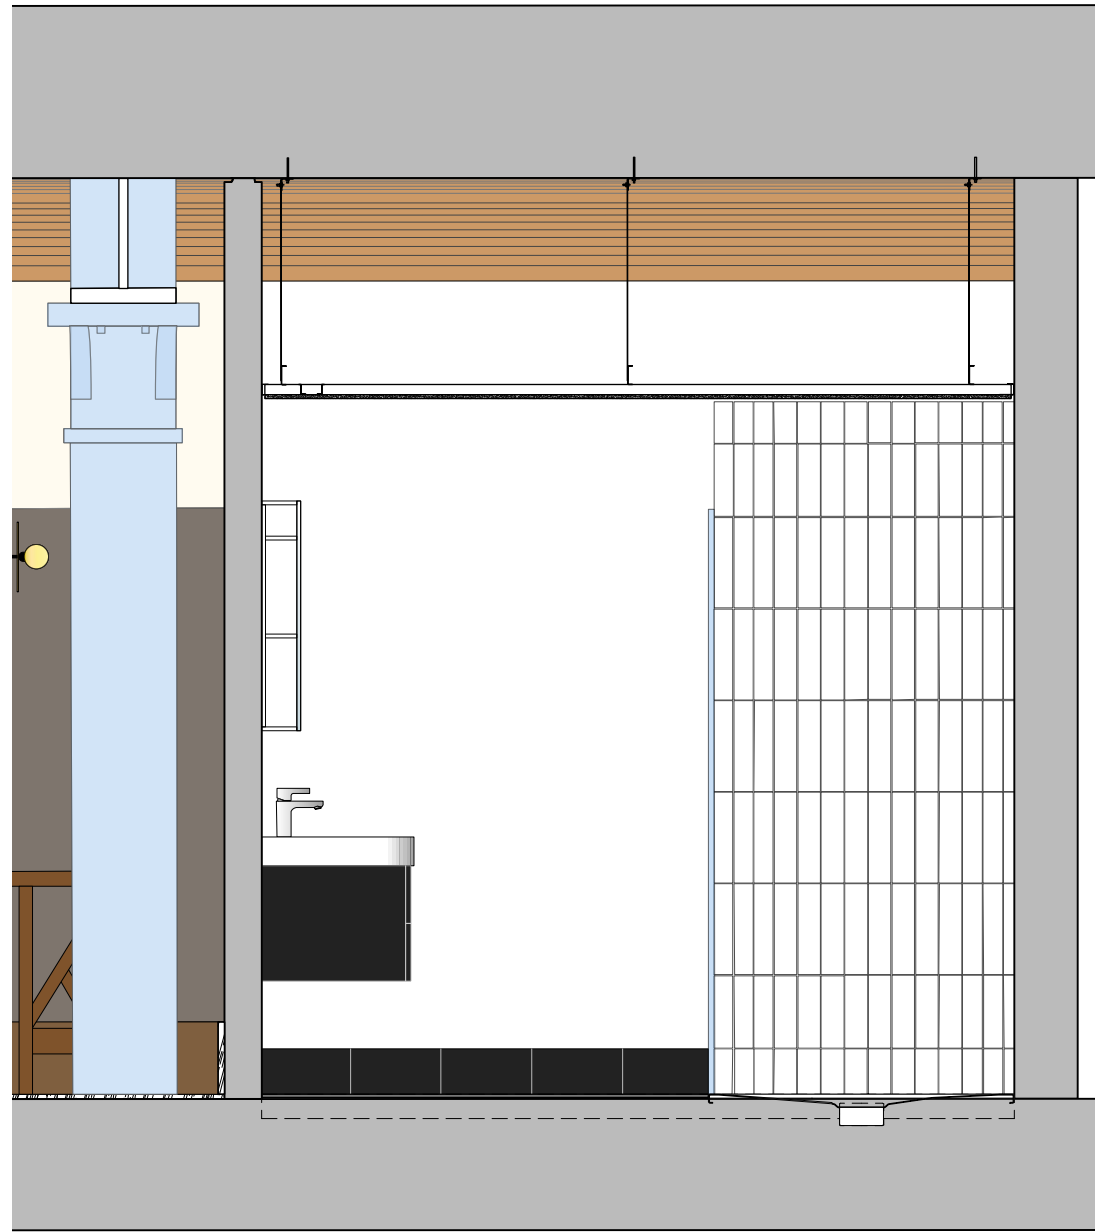

ELEVATION E

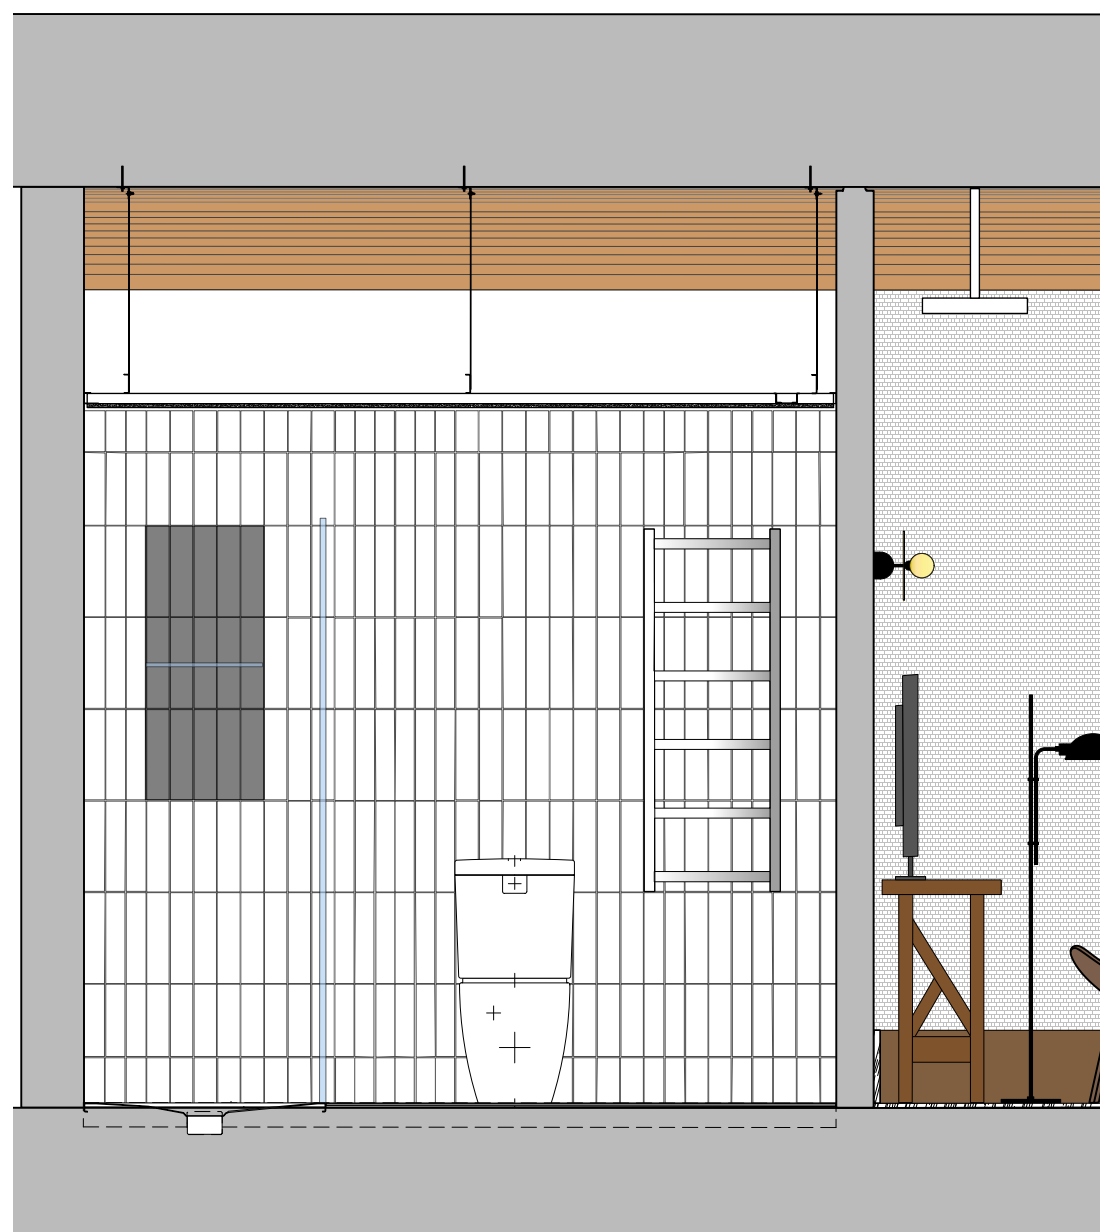

ELEVATION F

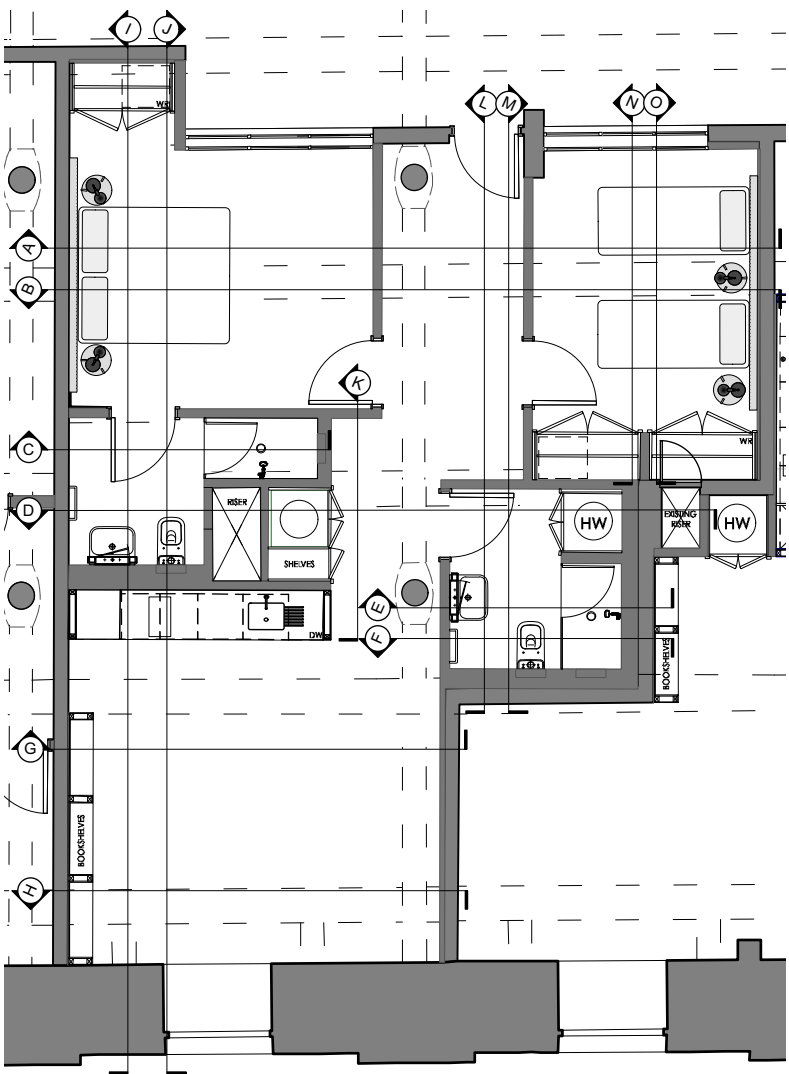

Copyright: All rights reserved. This drawing must not be reproduced without permission.

Only the original drawing should be relied upon. Contractors, subcontractors and suppliers must verify all dimensions on site before commencing any work or making any shop drawings.

All shop drawings to be submitted to the architect for comment prior to fabrication.

This drawing is to be read in conjunction with the Architect's specification, bills of quantities / schedules, structural, mechanical & electrical drawings and all discrepancies are to be reported to the architect.

Do not scale from this drawing. Dimensions are in millimetres unless otherwise stated.

revision / date / amendments		
A	27.10.23	First Issue




PLANNING

Archer Humphryes Architects


Basement
Central House
142 Central Street
London, United Kingdom
EC1V 8AR
T: +44 (0) 20 7251 8555

project title		scale	date
The Place		1:25 @A1	27.10.23
Manchester		drawn	checked
		FR	DA
drawing title		revision	
Suite 18 (Type D)		A	
Existing Elevations			
drawing number			
AHA/PLC/GA/4218-7			

EXISTING ELEVATIONS - SUITE 18 - TYPE D

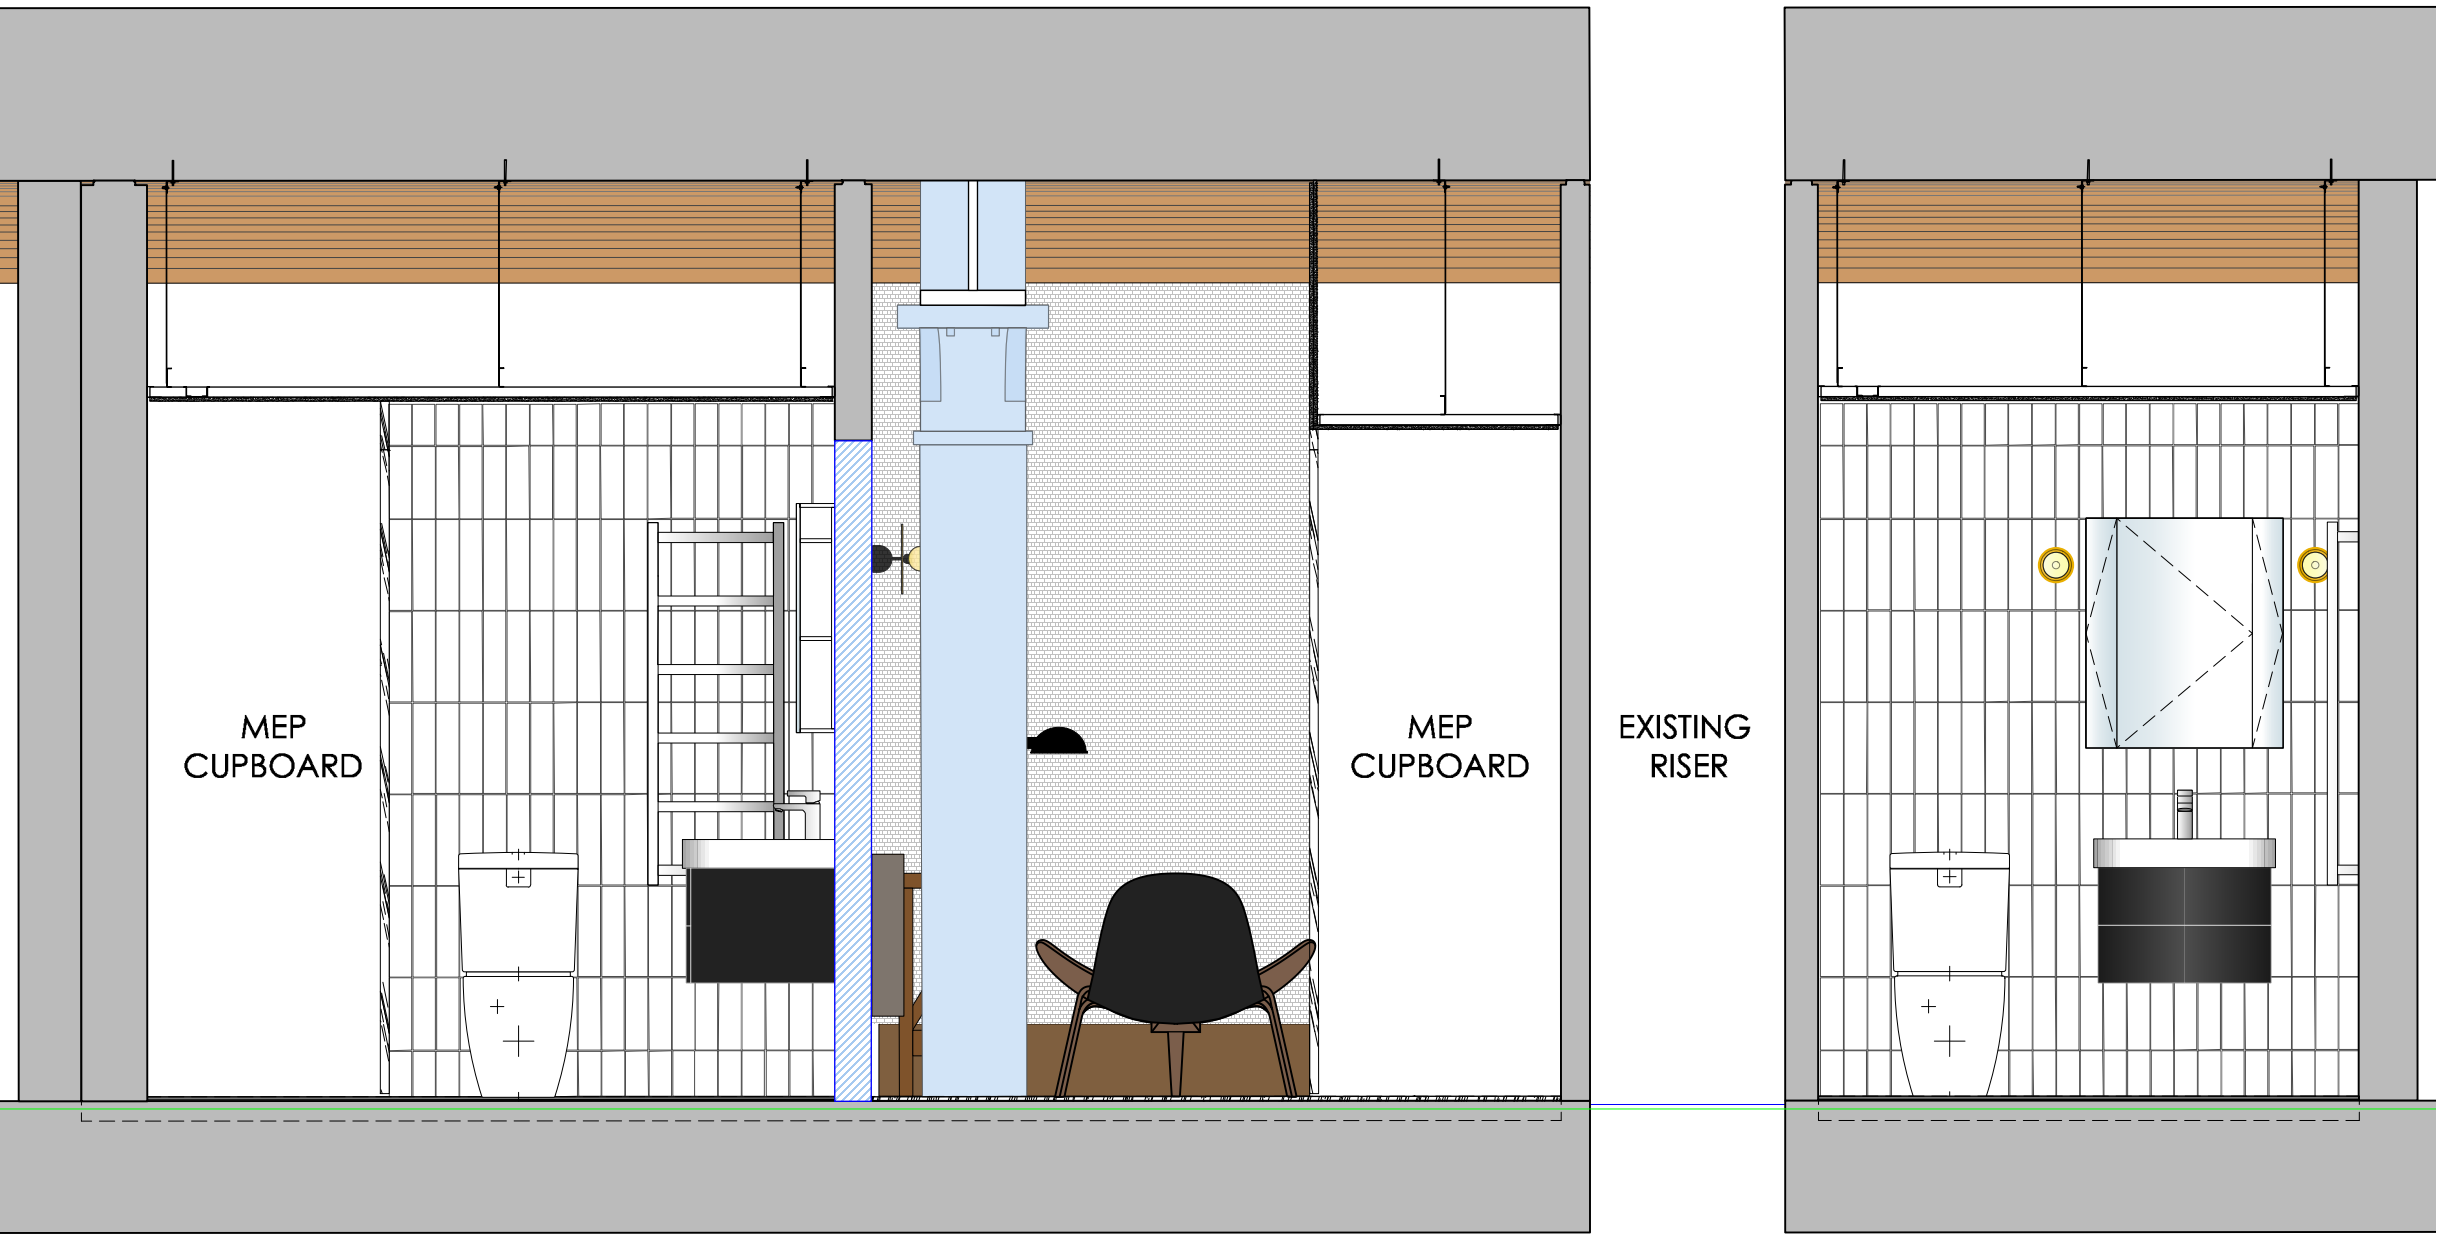

ELEVATION D

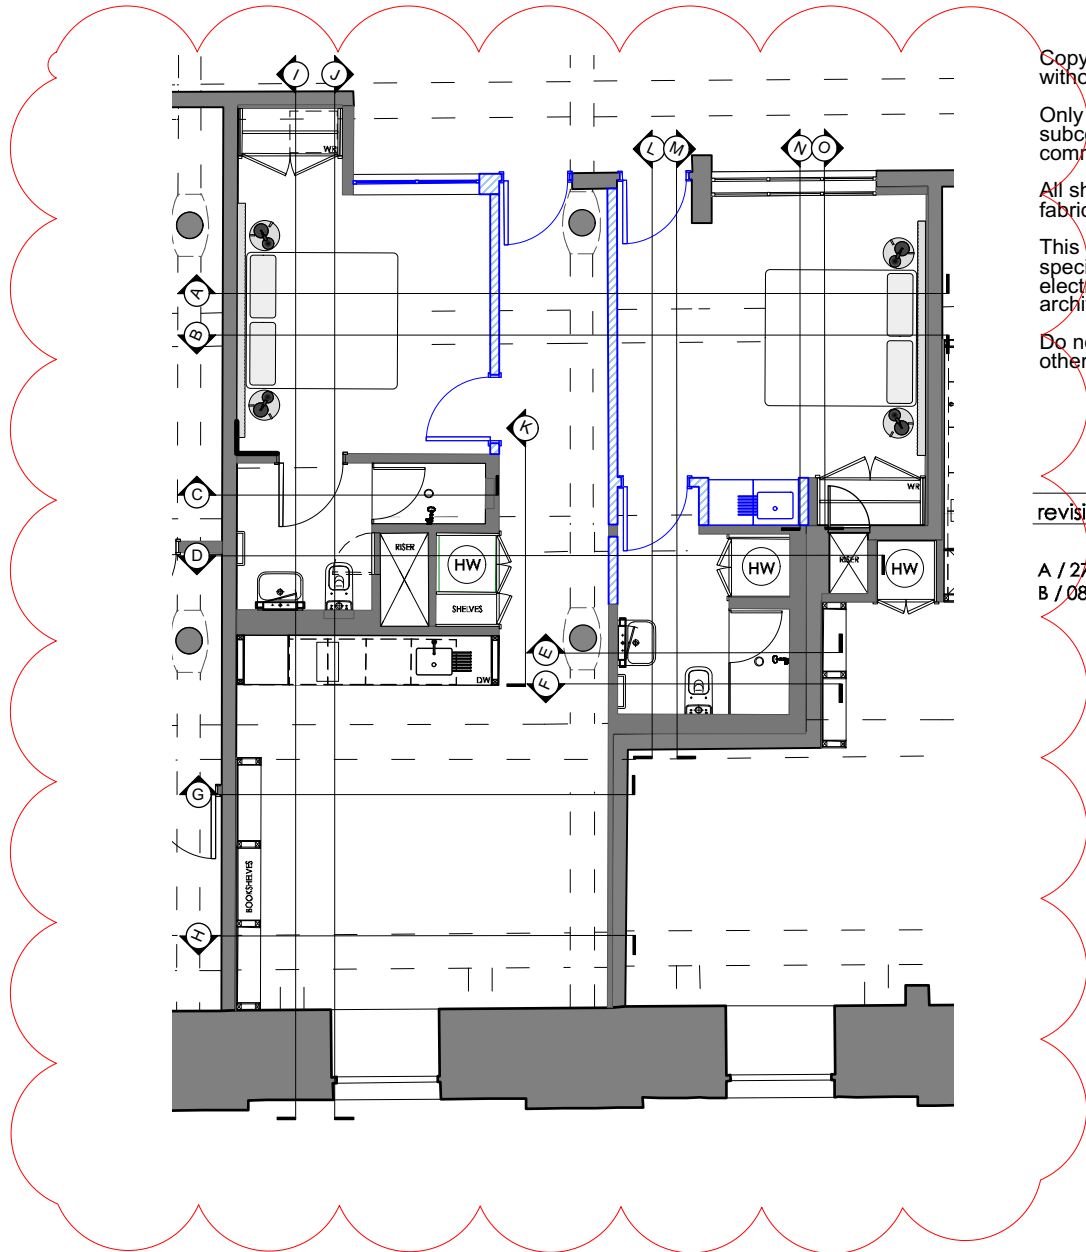

Copyright: All rights reserved. This drawing must not be reproduced without permission.


Only the original drawing should be relied upon. Contractors, subcontractors and suppliers must verify all dimensions on site before commencing any work or making any shop drawings.

All shop drawings to be submitted to the architect for comment prior to fabrication.

This drawing is to be read in conjunction with the Architect's specification, bills of quantities / schedules, structural, mechanical & electrical drawings and all discrepancies are to be reported to the architect.

Do not scale from this drawing. Dimensions are in millimetres unless otherwise stated.

revision / date / amendments		
A	27.10.23	Final issue
B	08.12.23	Updated in line with feedback from MCC

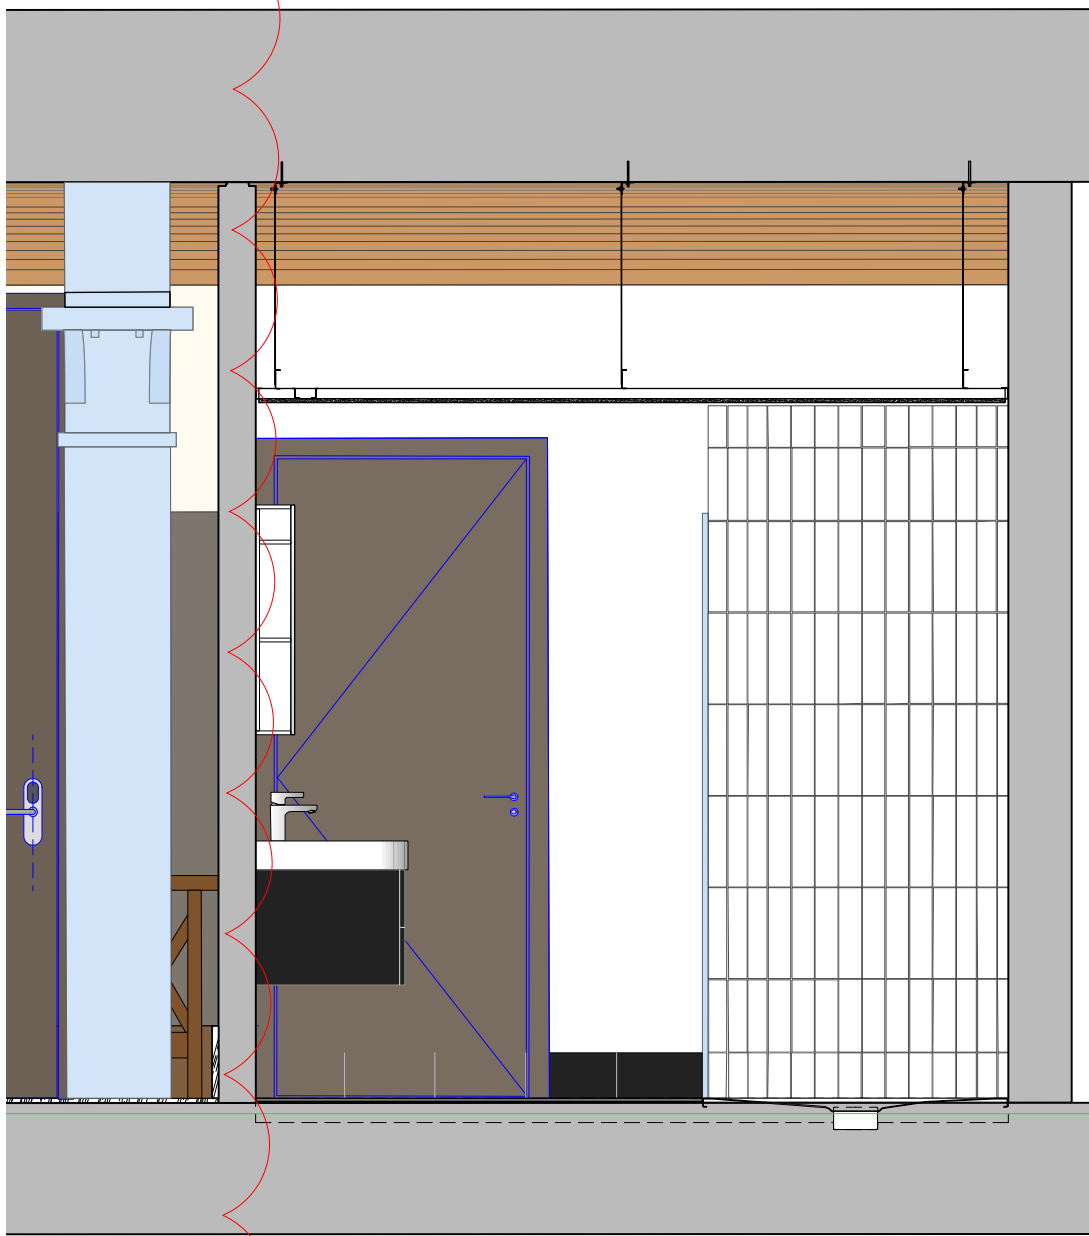

ELEVATION E




PLANNING

Archer Humphryes Architects


Basement
Central House
142 Central Street
London, United Kingdom
EC1V 8AR
T: +44 (0) 20 7251 8555

project title	
The Place Manchester	
drawing title	scale
Suite 18 (Type D)	1:25 @A1
Proposed Elevations	date
drawing number	27.10.23
AHA/PLC/GA/4218-7.2	drawn FR
	checked DA
	revision
	8


PROPOSED ALTERED ELEVATIONS - SUITE 18 - TYPE D

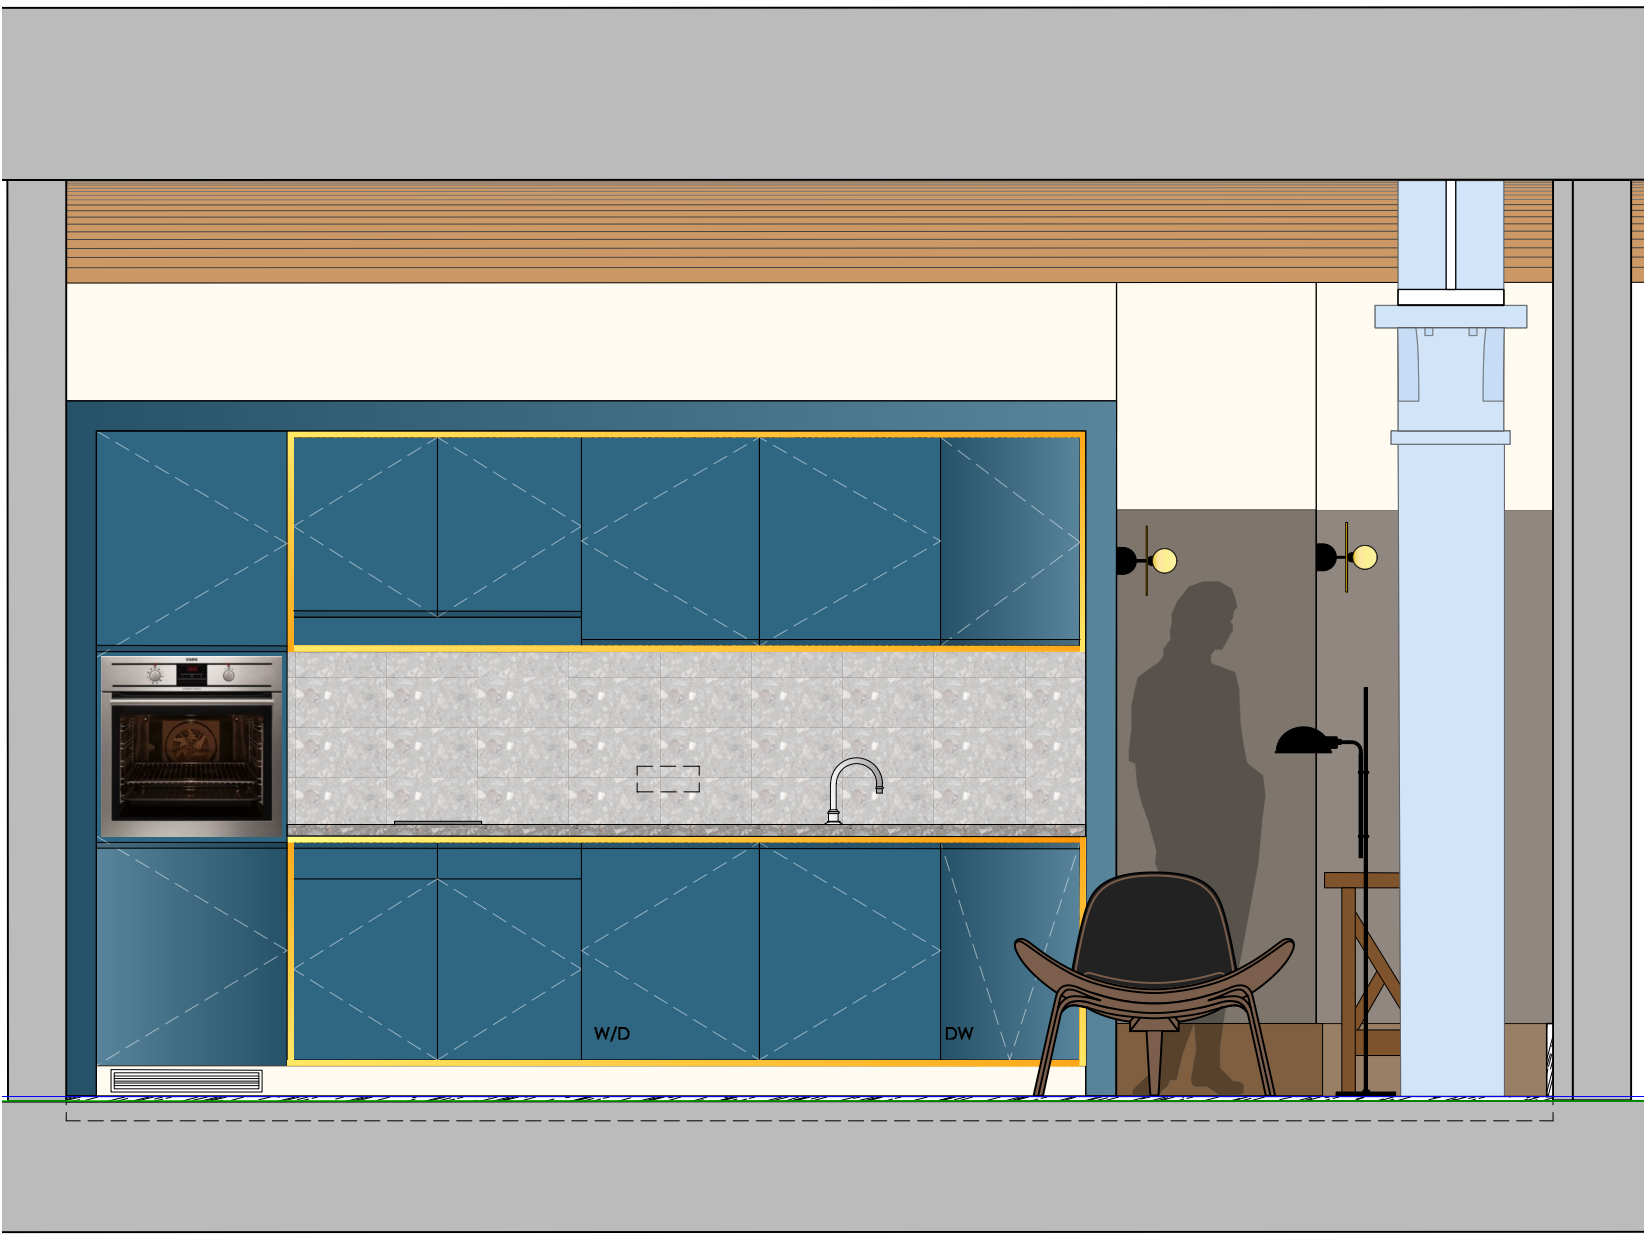


ELEVATION G

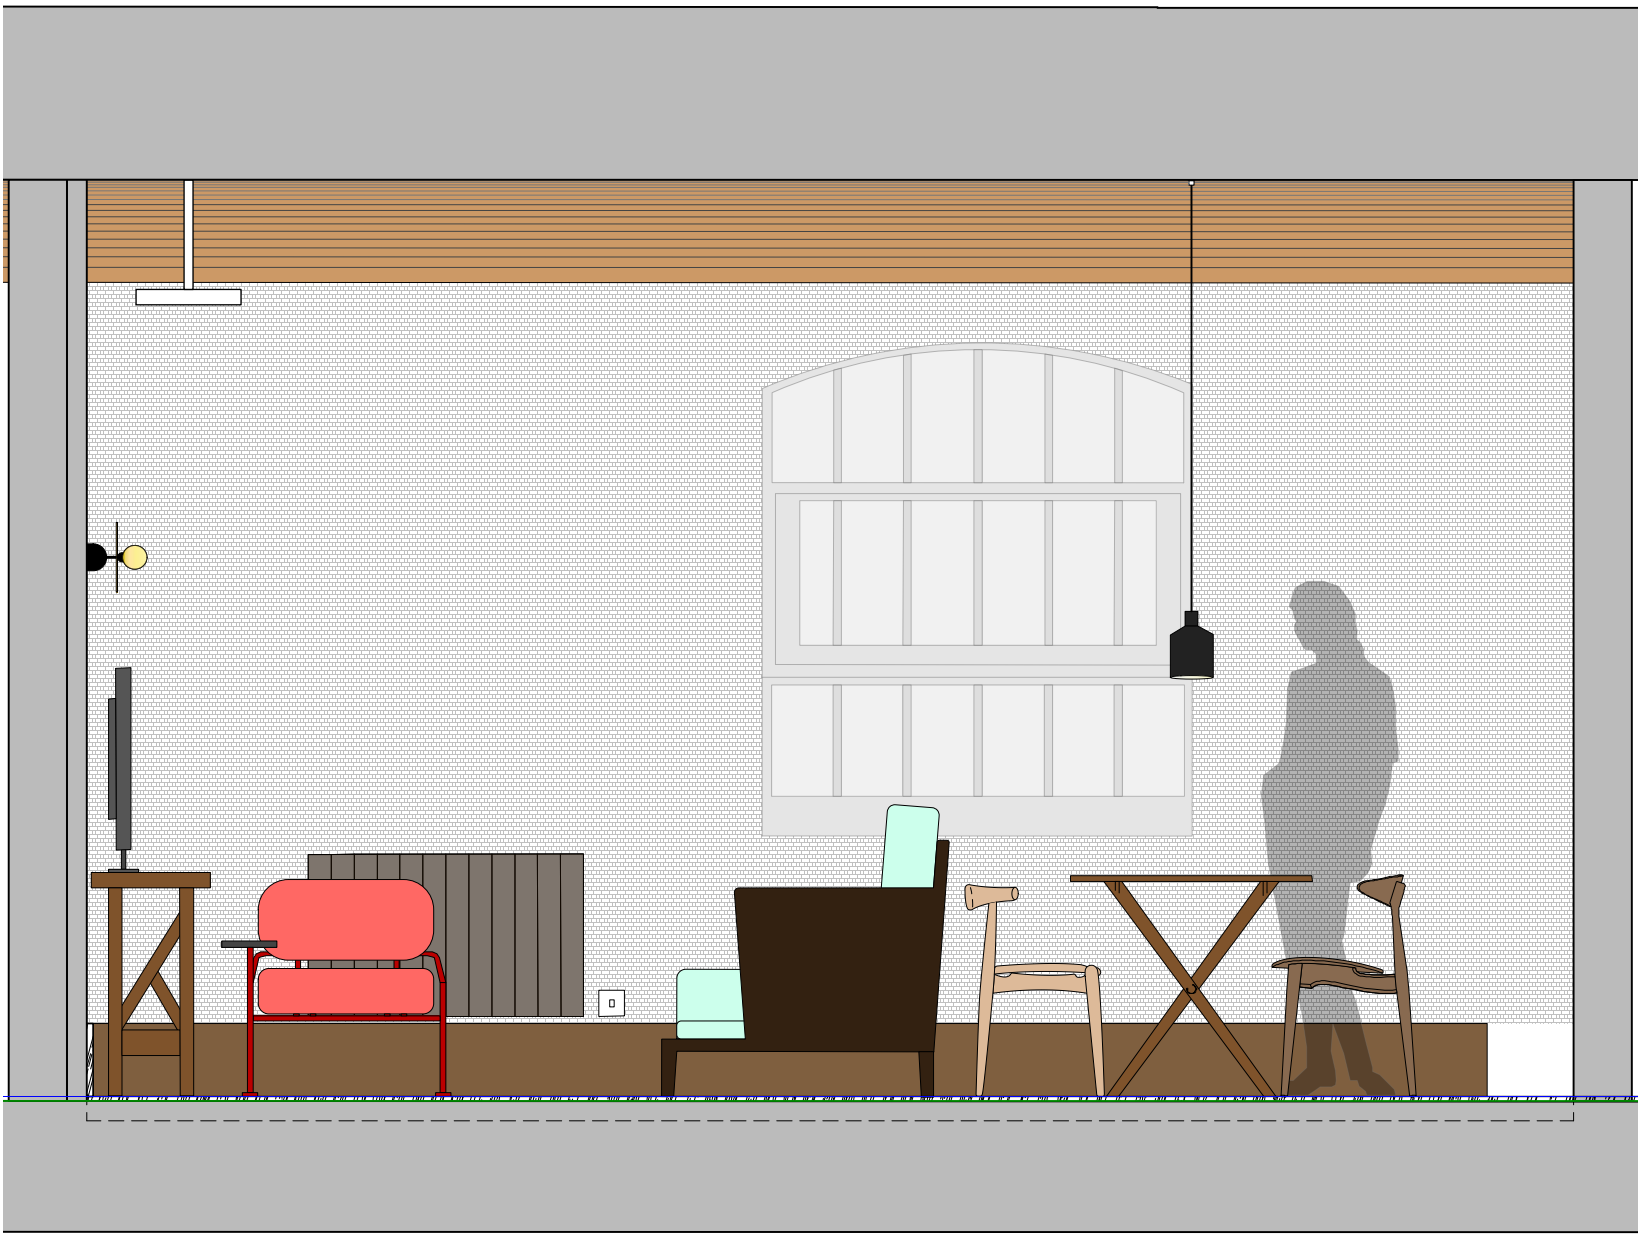

ELEVATION H

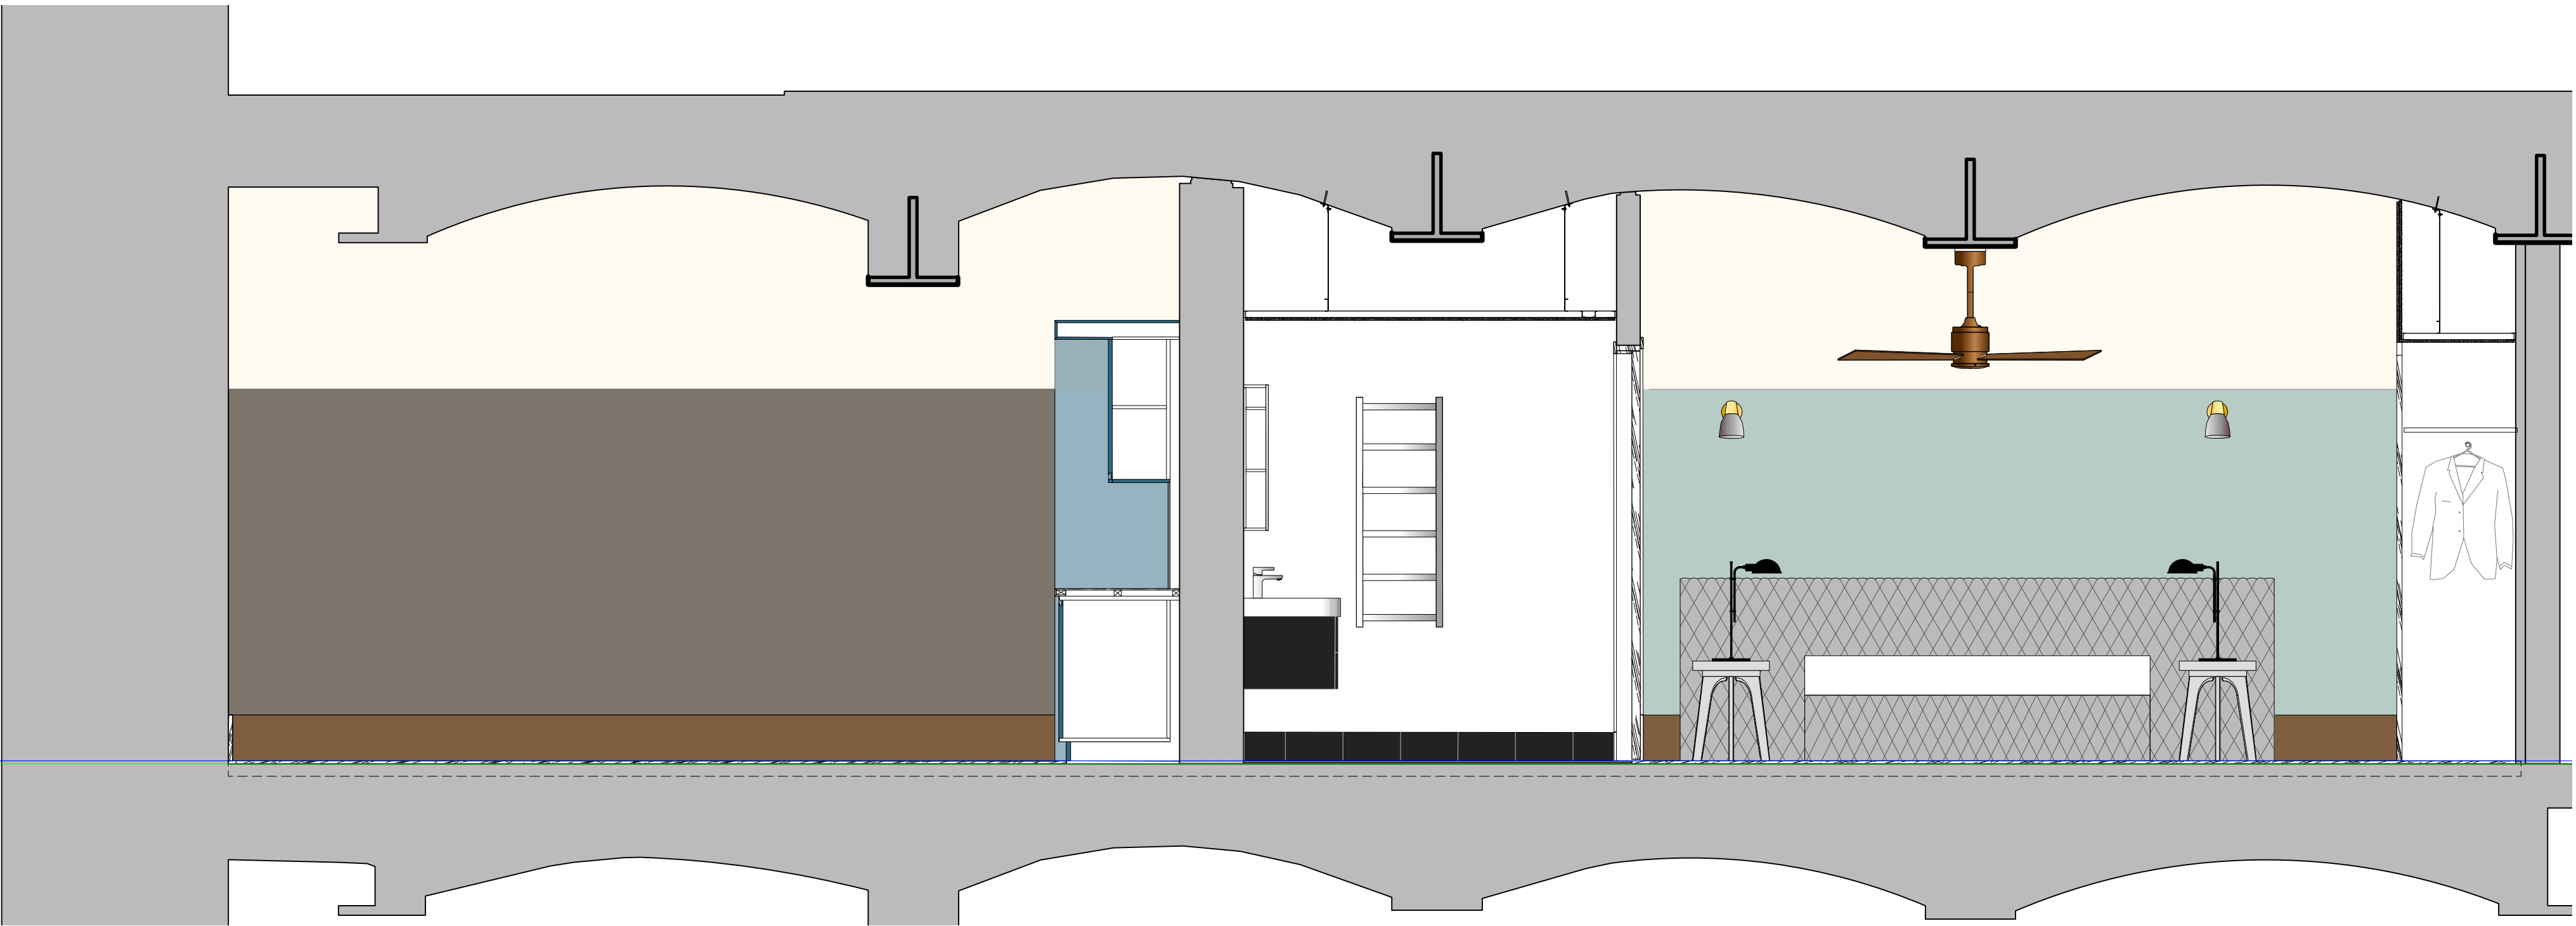

ELEVATION I

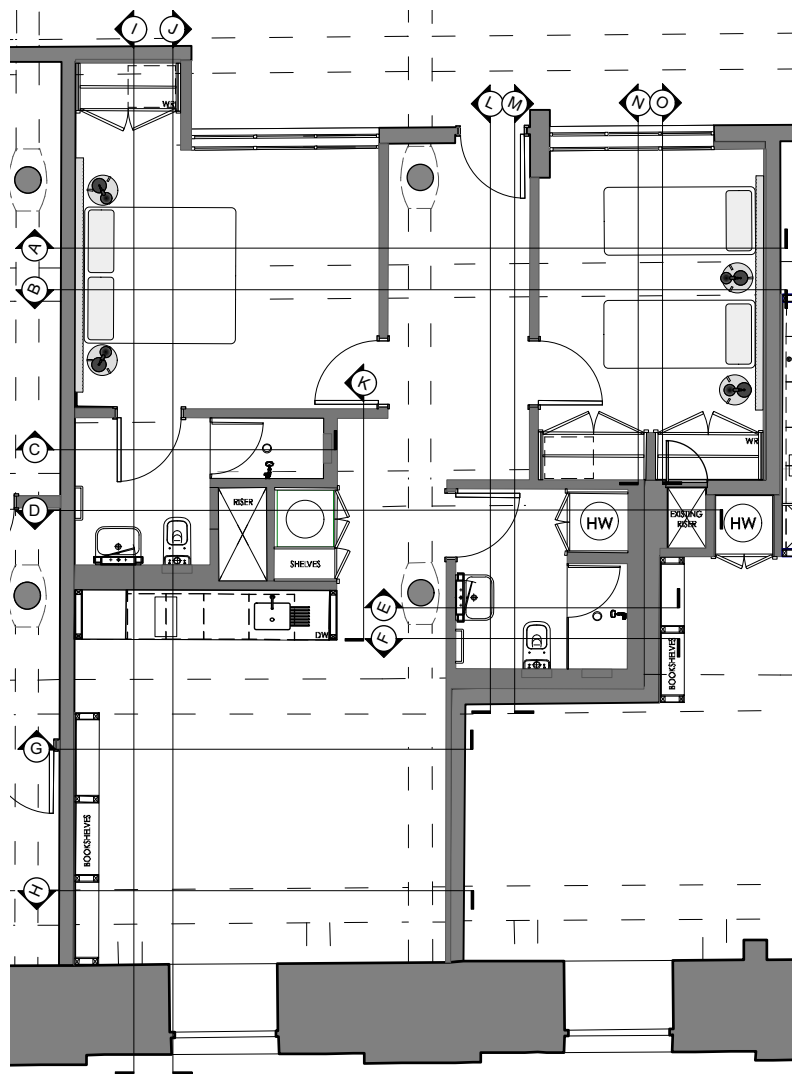

Copyright: All rights reserved. This drawing must not be reproduced without permission.

Only the original drawing should be relied upon. Contractors, subcontractors and suppliers must verify all dimensions on site before commencing any work or making any shop drawings.

All shop drawings to be submitted to the architect for comment prior to fabrication.

This drawing is to be read in conjunction with the Architect's specification, bills of quantities / schedules, structural, mechanical & electrical drawings and all discrepancies are to be reported to the architect.

Do not scale from this drawing. Dimensions are in millimetres unless otherwise stated.

revision / date / amendments		
A	27.10.23	First Issue




PLANNING

Archer Humphryes Architects


Basement
Central House
142 Central Street
London, United Kingdom
EC1V 8AR
T: +44 (0) 20 7251 8555

project title		scale	date
The Place		1:25 @A1	27.10.23
Manchester		drawn	checked
		FR	DA
drawing title		revision	
Suite 18 (Type D)		A	
Existing Elevations			
drawing number			
AHA/PLC/GA/4218-8			

EXISTING ELEVATIONS - SUITE 18 - TYPE D

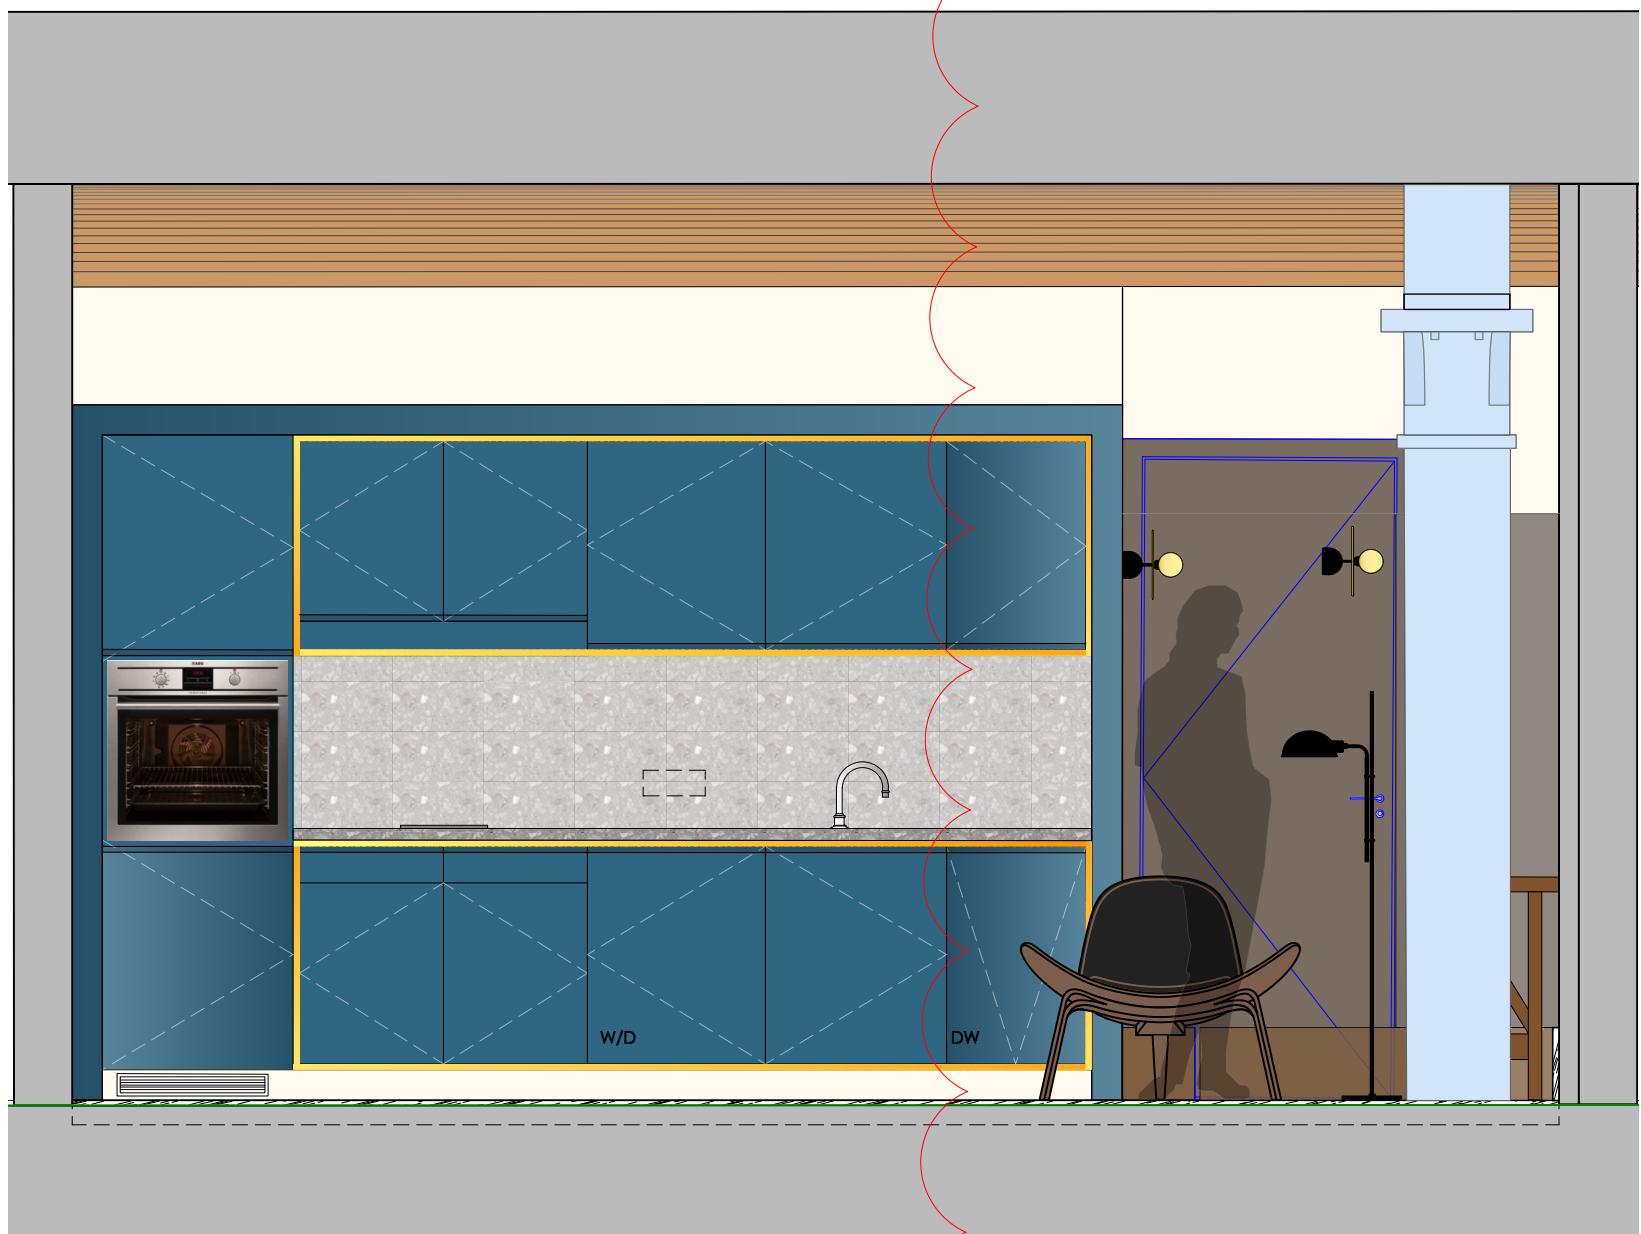

ELEVATION G

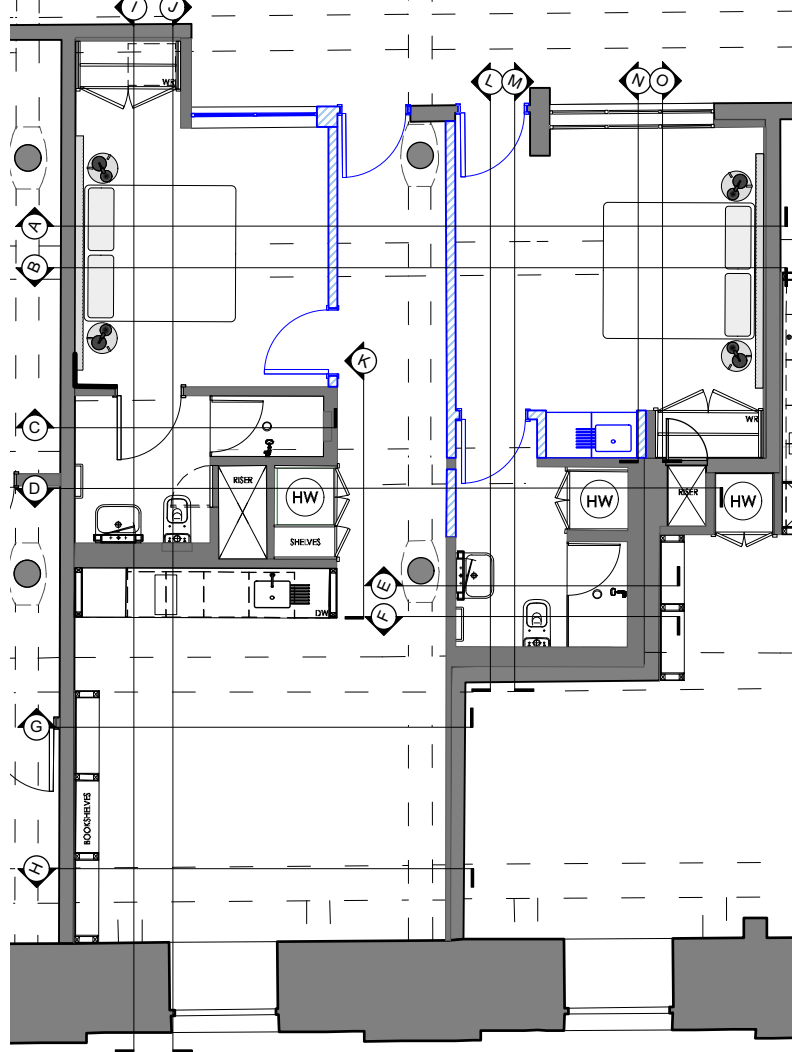

Copyright: All rights reserved. This drawing must not be reproduced without permission.

Only the original drawing should be relied upon. Contractors, subcontractors and suppliers must verify all dimensions on site before commencing any work or making any shop drawings.

All shop drawings to be submitted to the architect for comment prior to fabrication.

This drawing is to be read in conjunction with the Architect's specification, bills of quantities / schedules, structural, mechanical & electrical drawings and all discrepancies are to be reported to the architect.

Do not scale from this drawing. Dimensions are in millimetres unless otherwise stated.

revision	/ date	/ amendments
A	27.10.23	First Issue
A	27.10.23	First Issue
B	08.12.23	Updated in line with feedback from MCC




PLANNING


Archer Humphryes Architects

Basement
Central House
142 Central Street
London, United Kingdom
EC1V 8AR
T: +44 (0) 20 7251 8555


project title			
The Place Manchester			
drawing title	scale	date	
Suite 18 (Type D)	1:25 @A1	27.10.23	
Proposed Elevations	drawn	checked	
	FR	DA	
drawing number	revision		
AHA/PLC/GA/4218-8.2	8		

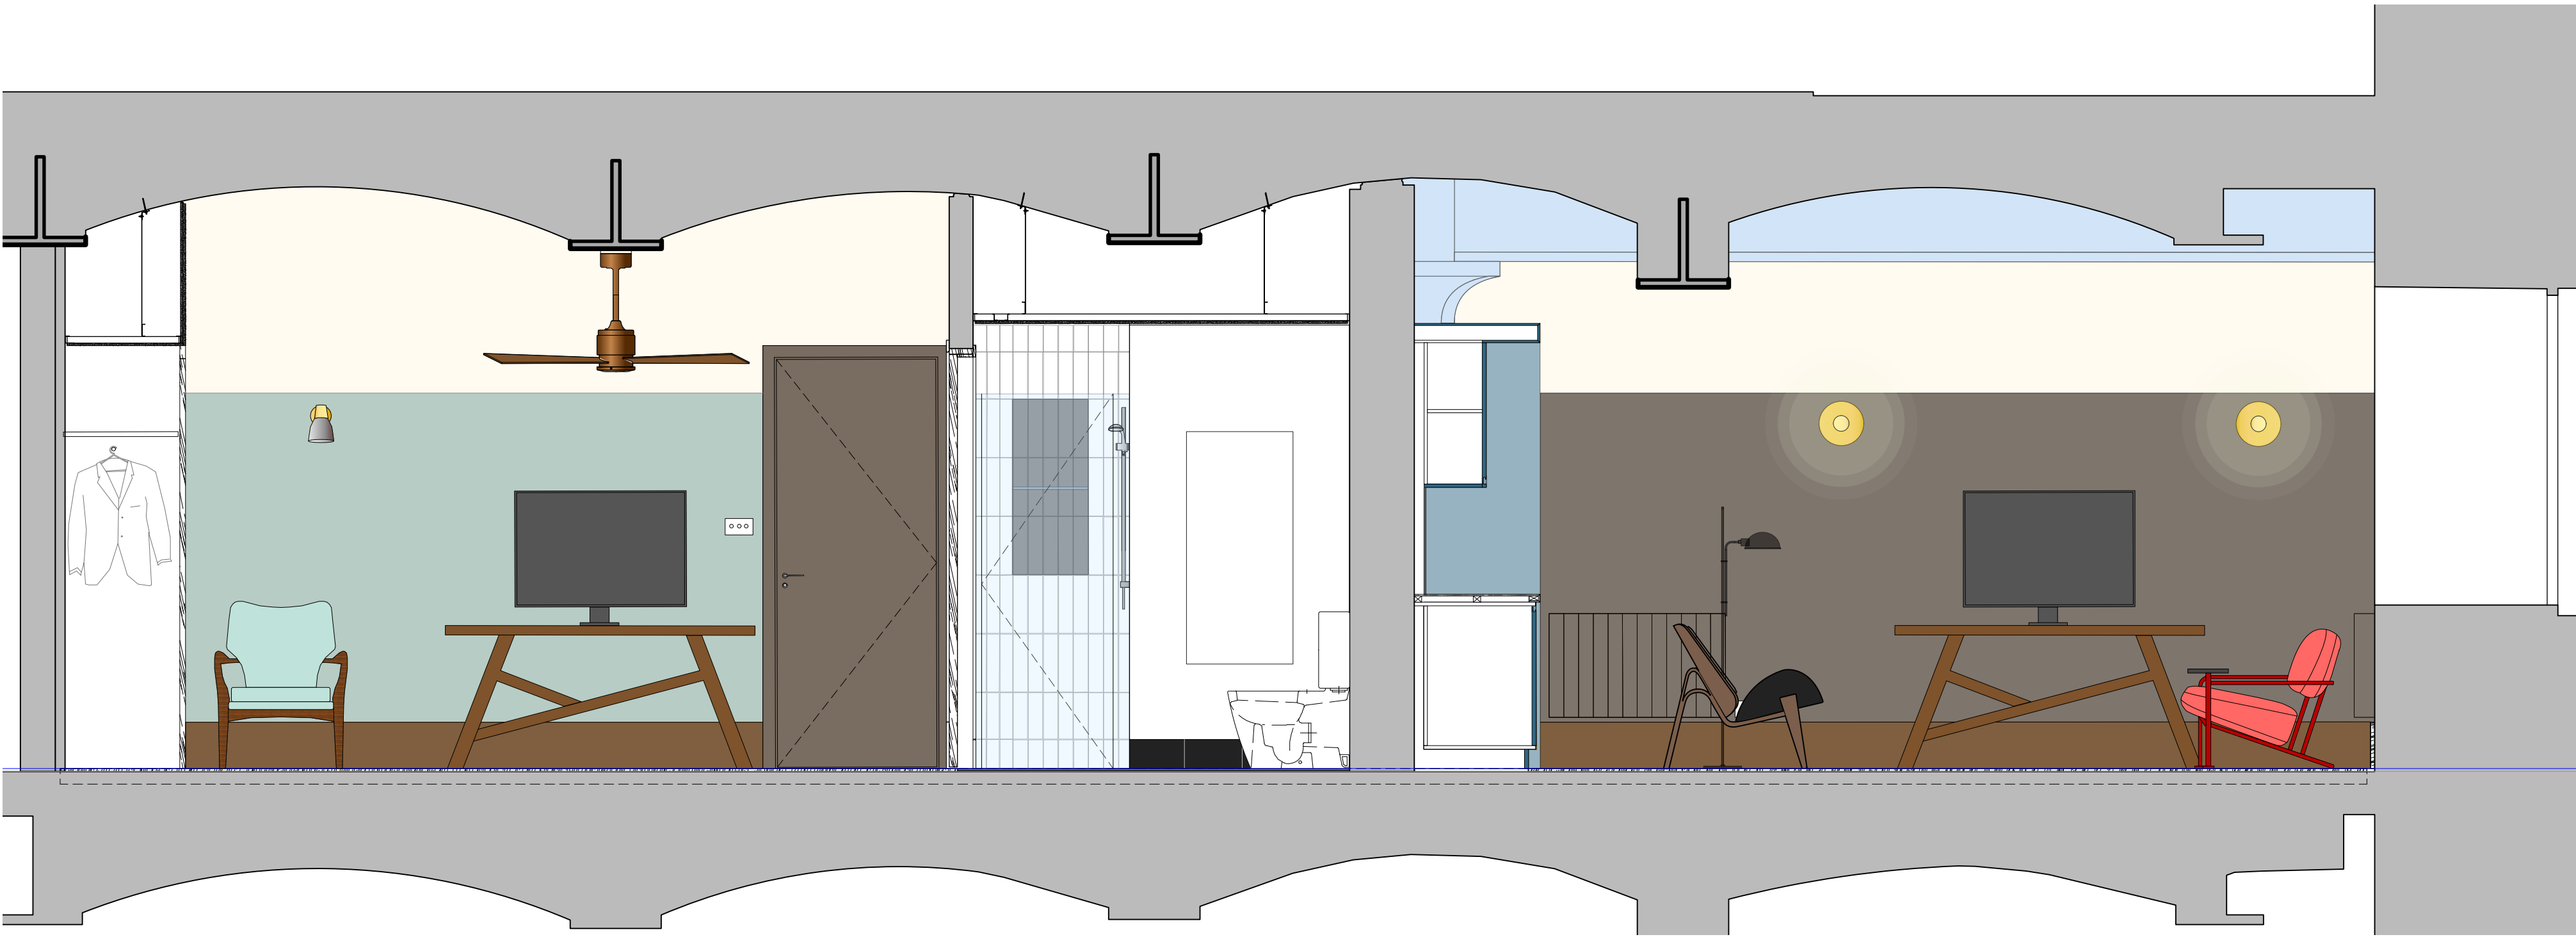


ELEVATION J

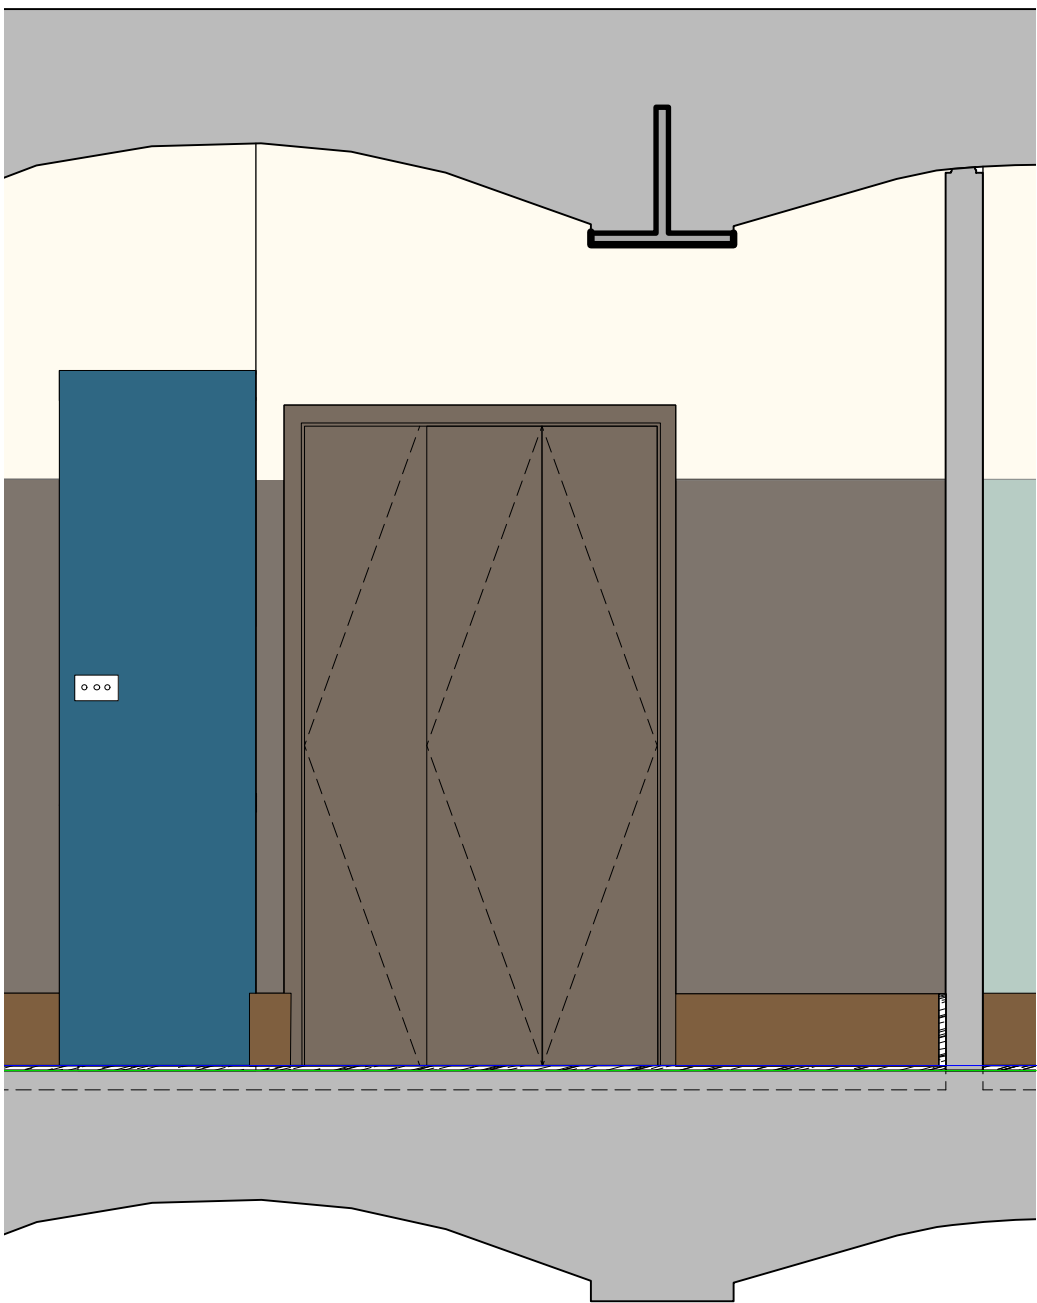

ELEVATION K

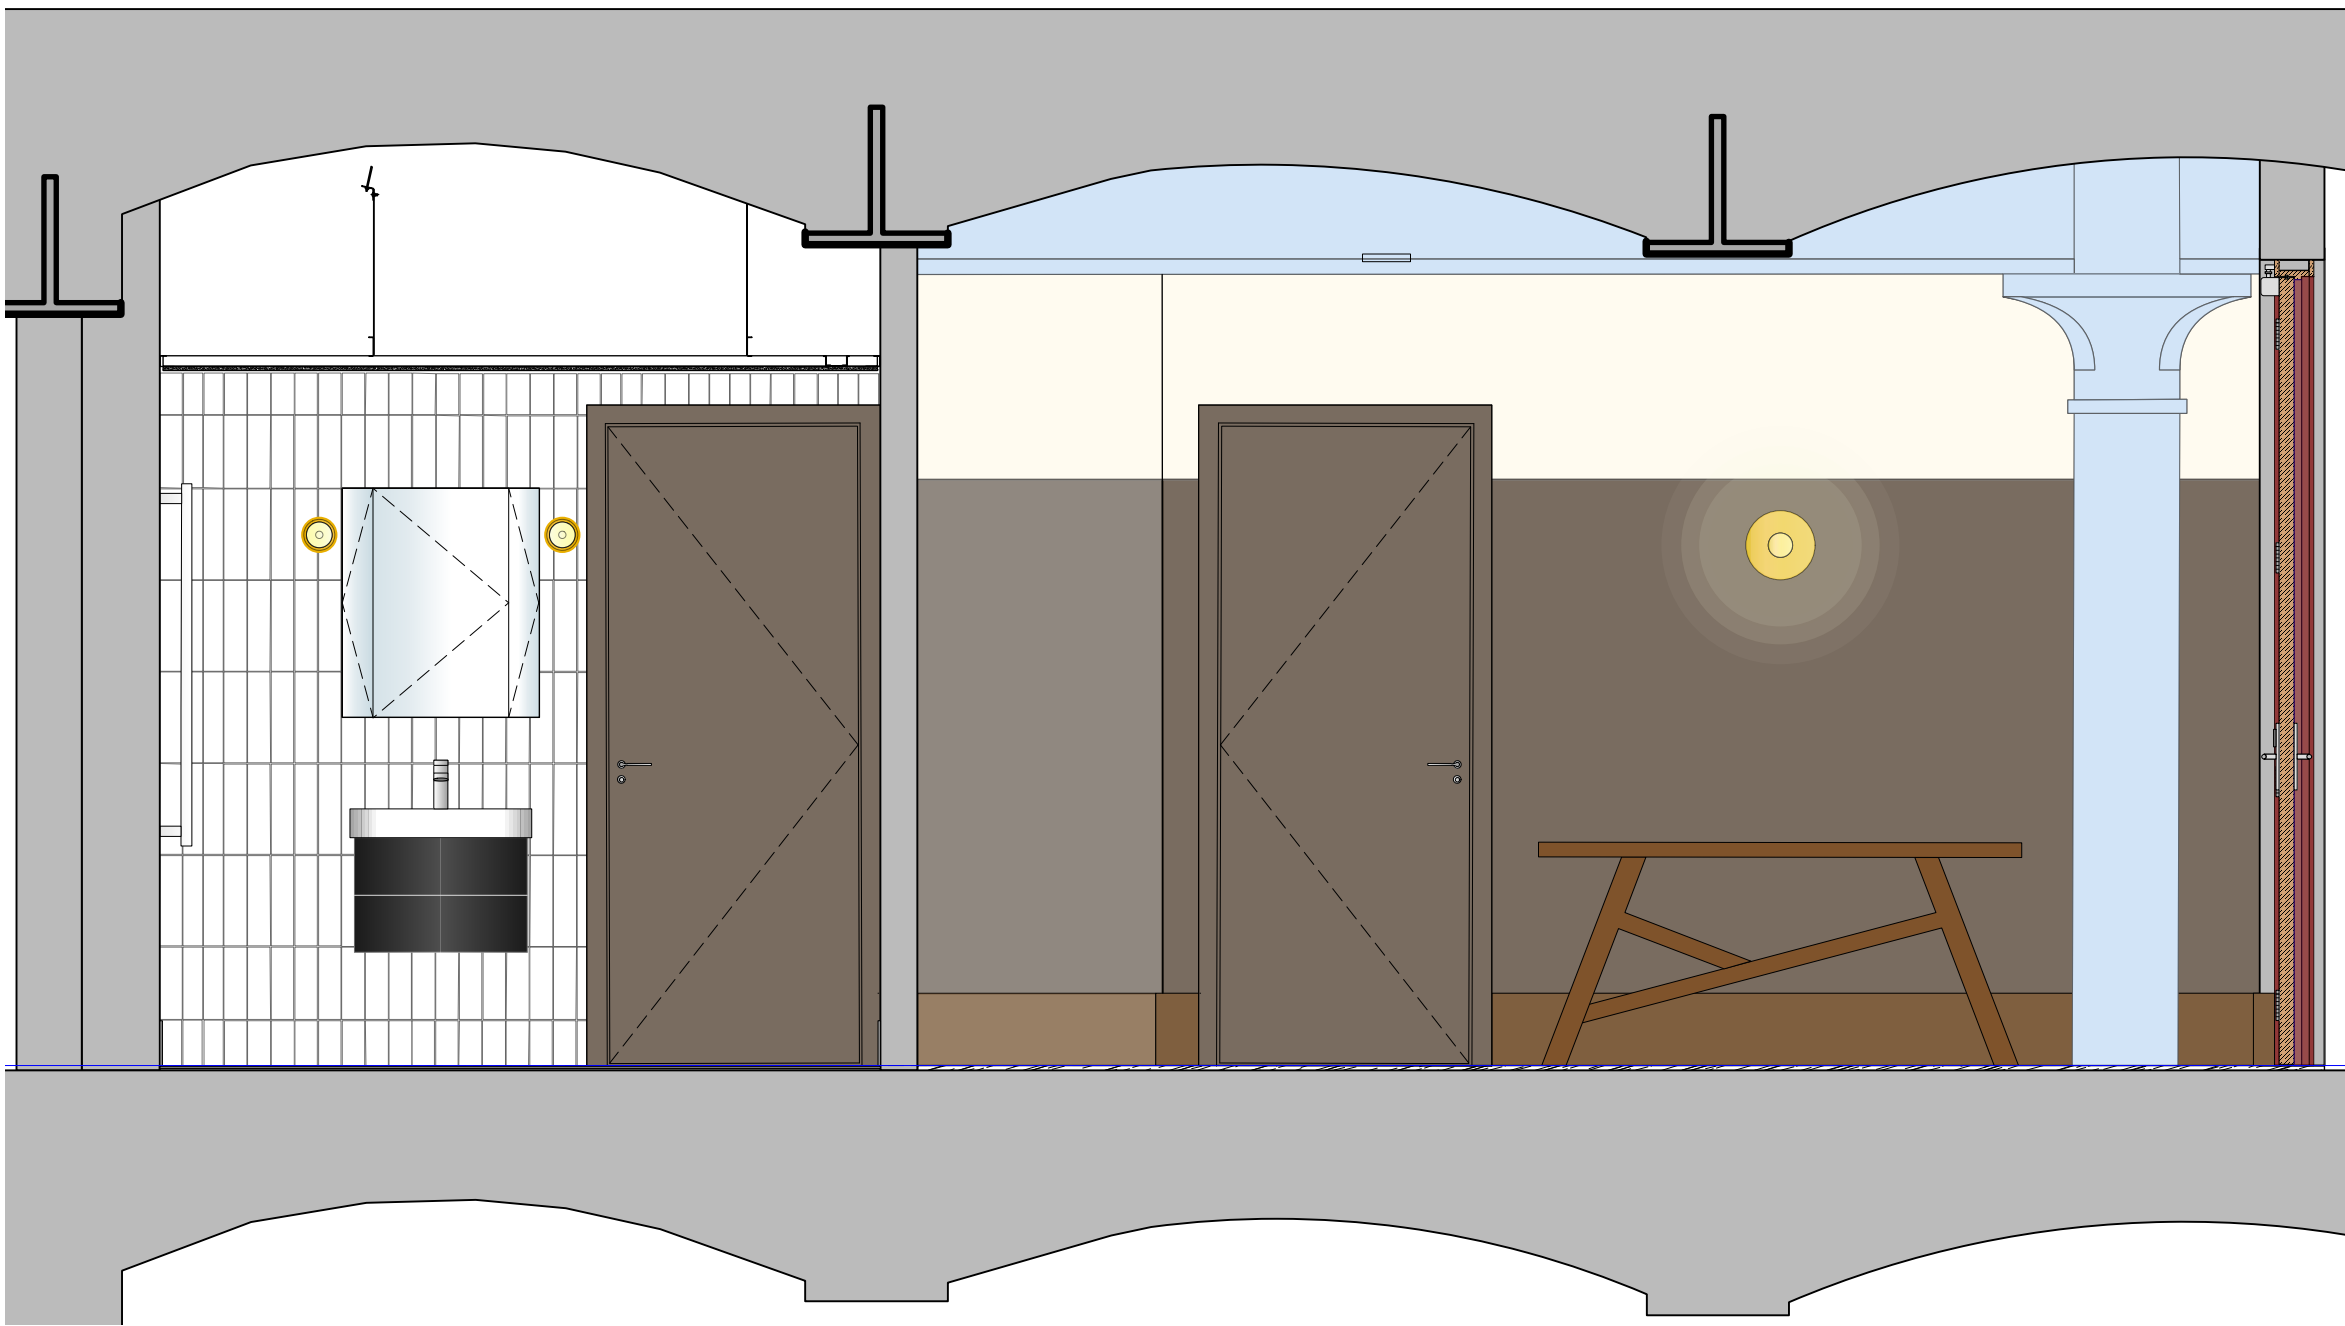

ELEVATION L

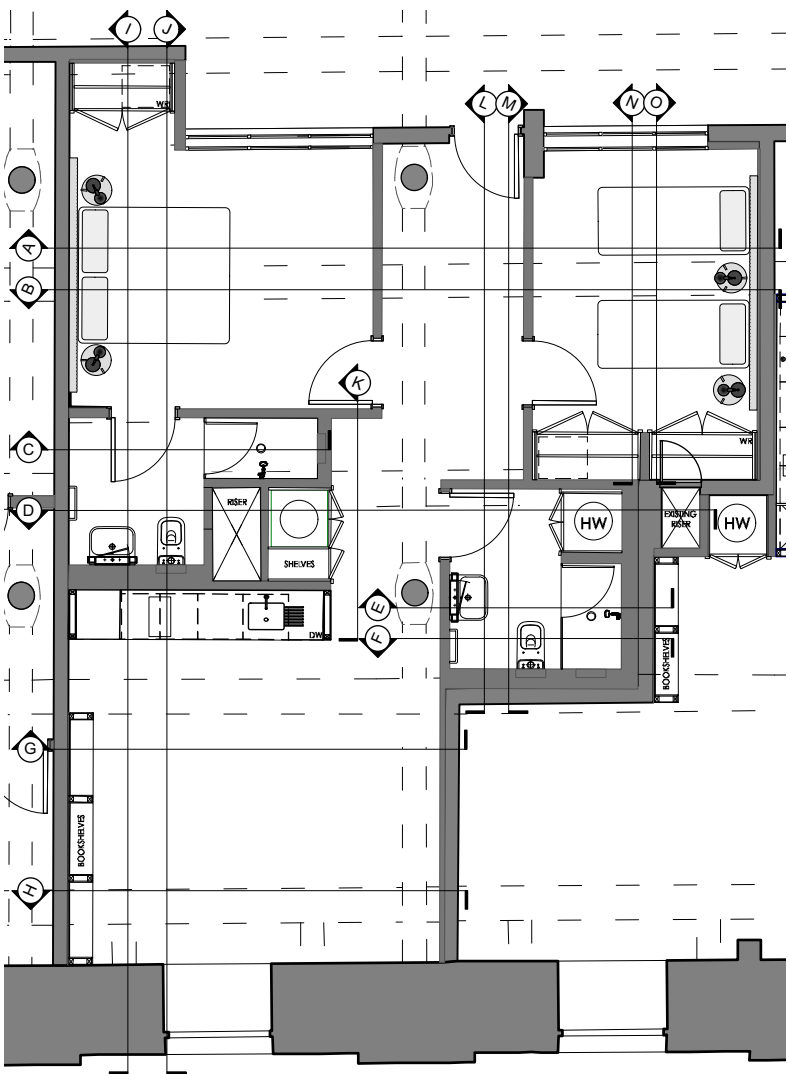

Copyright: All rights reserved. This drawing must not be reproduced without permission.

Only the original drawing should be relied upon. Contractors, subcontractors and suppliers must verify all dimensions on site before commencing any work or making any shop drawings.

All shop drawings to be submitted to the architect for comment prior to fabrication.

This drawing is to be read in conjunction with the Architect's specification, bills of quantities / schedules, structural, mechanical & electrical drawings and all discrepancies are to be reported to the architect.

Do not scale from this drawing. Dimensions are in millimetres unless otherwise stated.

revision / date / amendments		
A	27.10.23	First Issue




PLANNING

Archer Humphryes Architects


Basement
Central House
142 Central Street
London, United Kingdom
EC1V 8AR
T: +44 (0) 20 7251 8555

project title The Place Manchester			
drawing title Suite 18 (Type D) Existing Elevations	scale 1:25 @A1	date 27.10.23	checked DA
drawing number AHA/PLC/GA/4218-9	drawn FR	revision A	


EXISTING ELEVATIONS - SUITE 18 - TYPE D

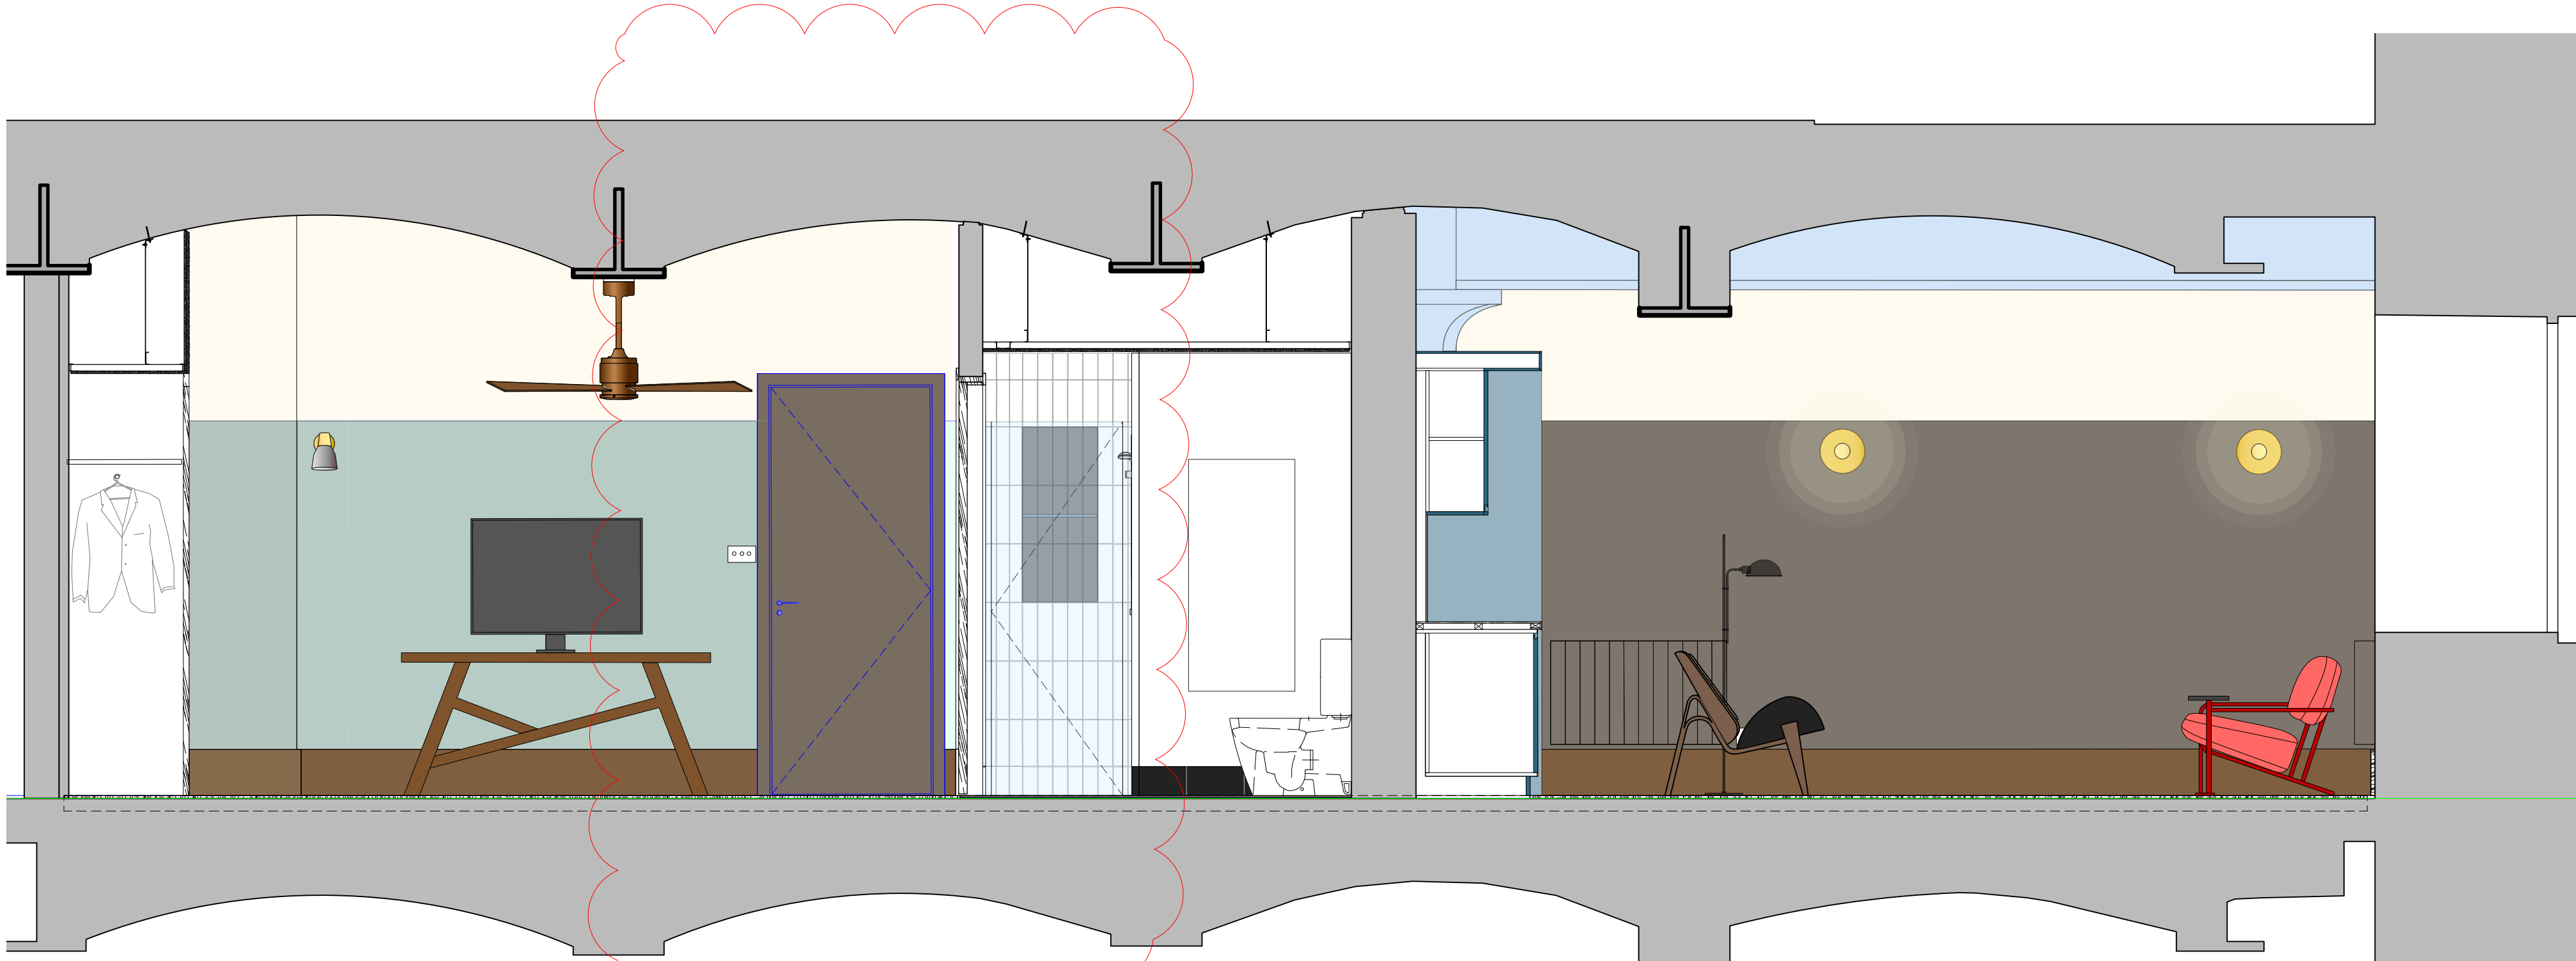


ELEVATION J

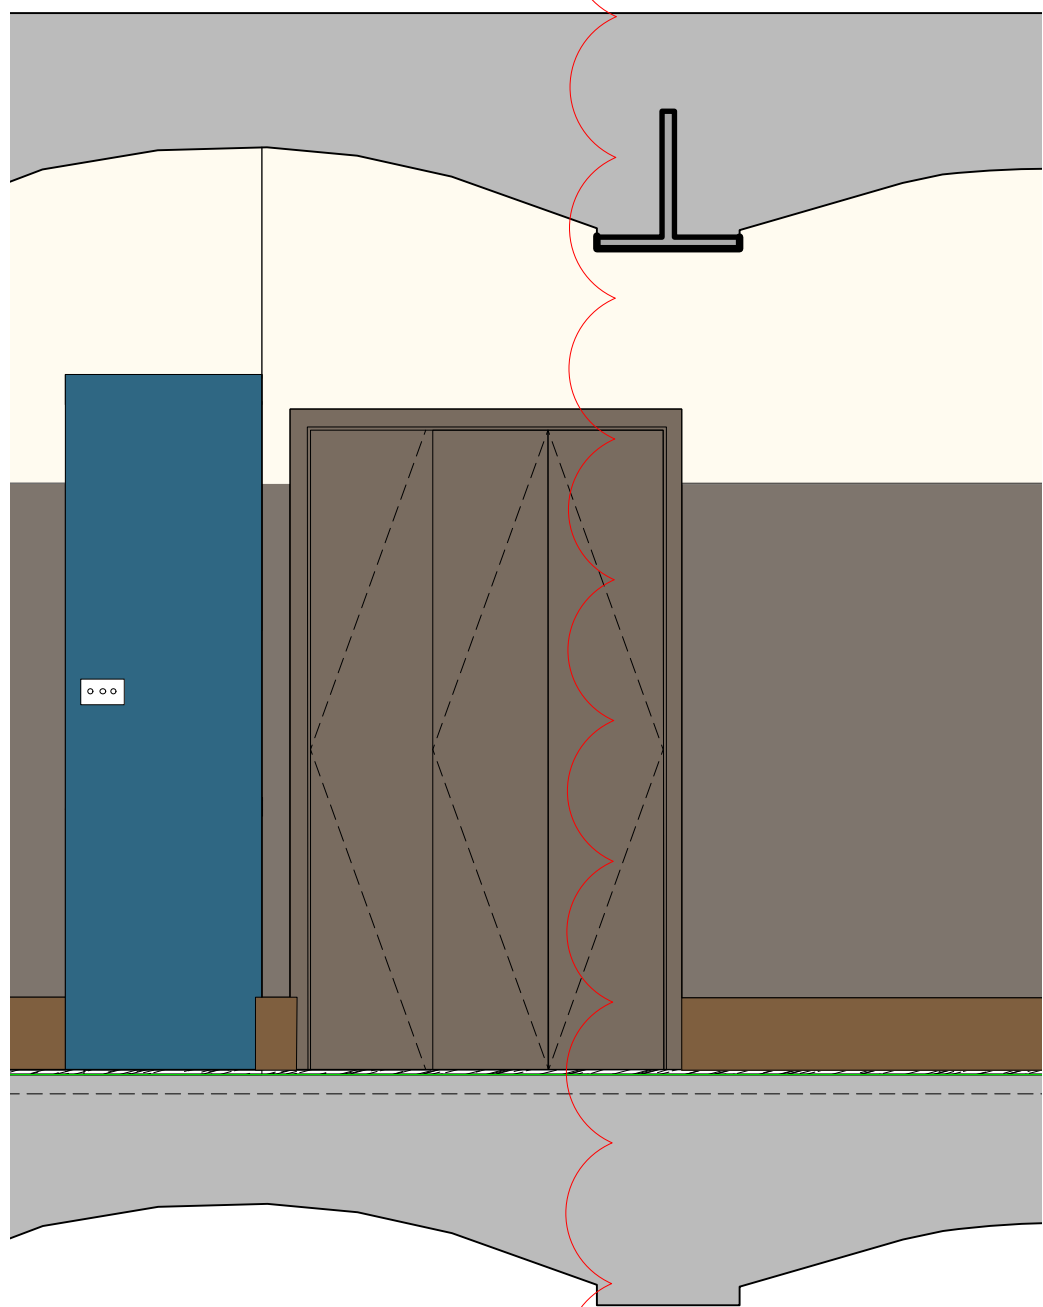

ELEVATION K

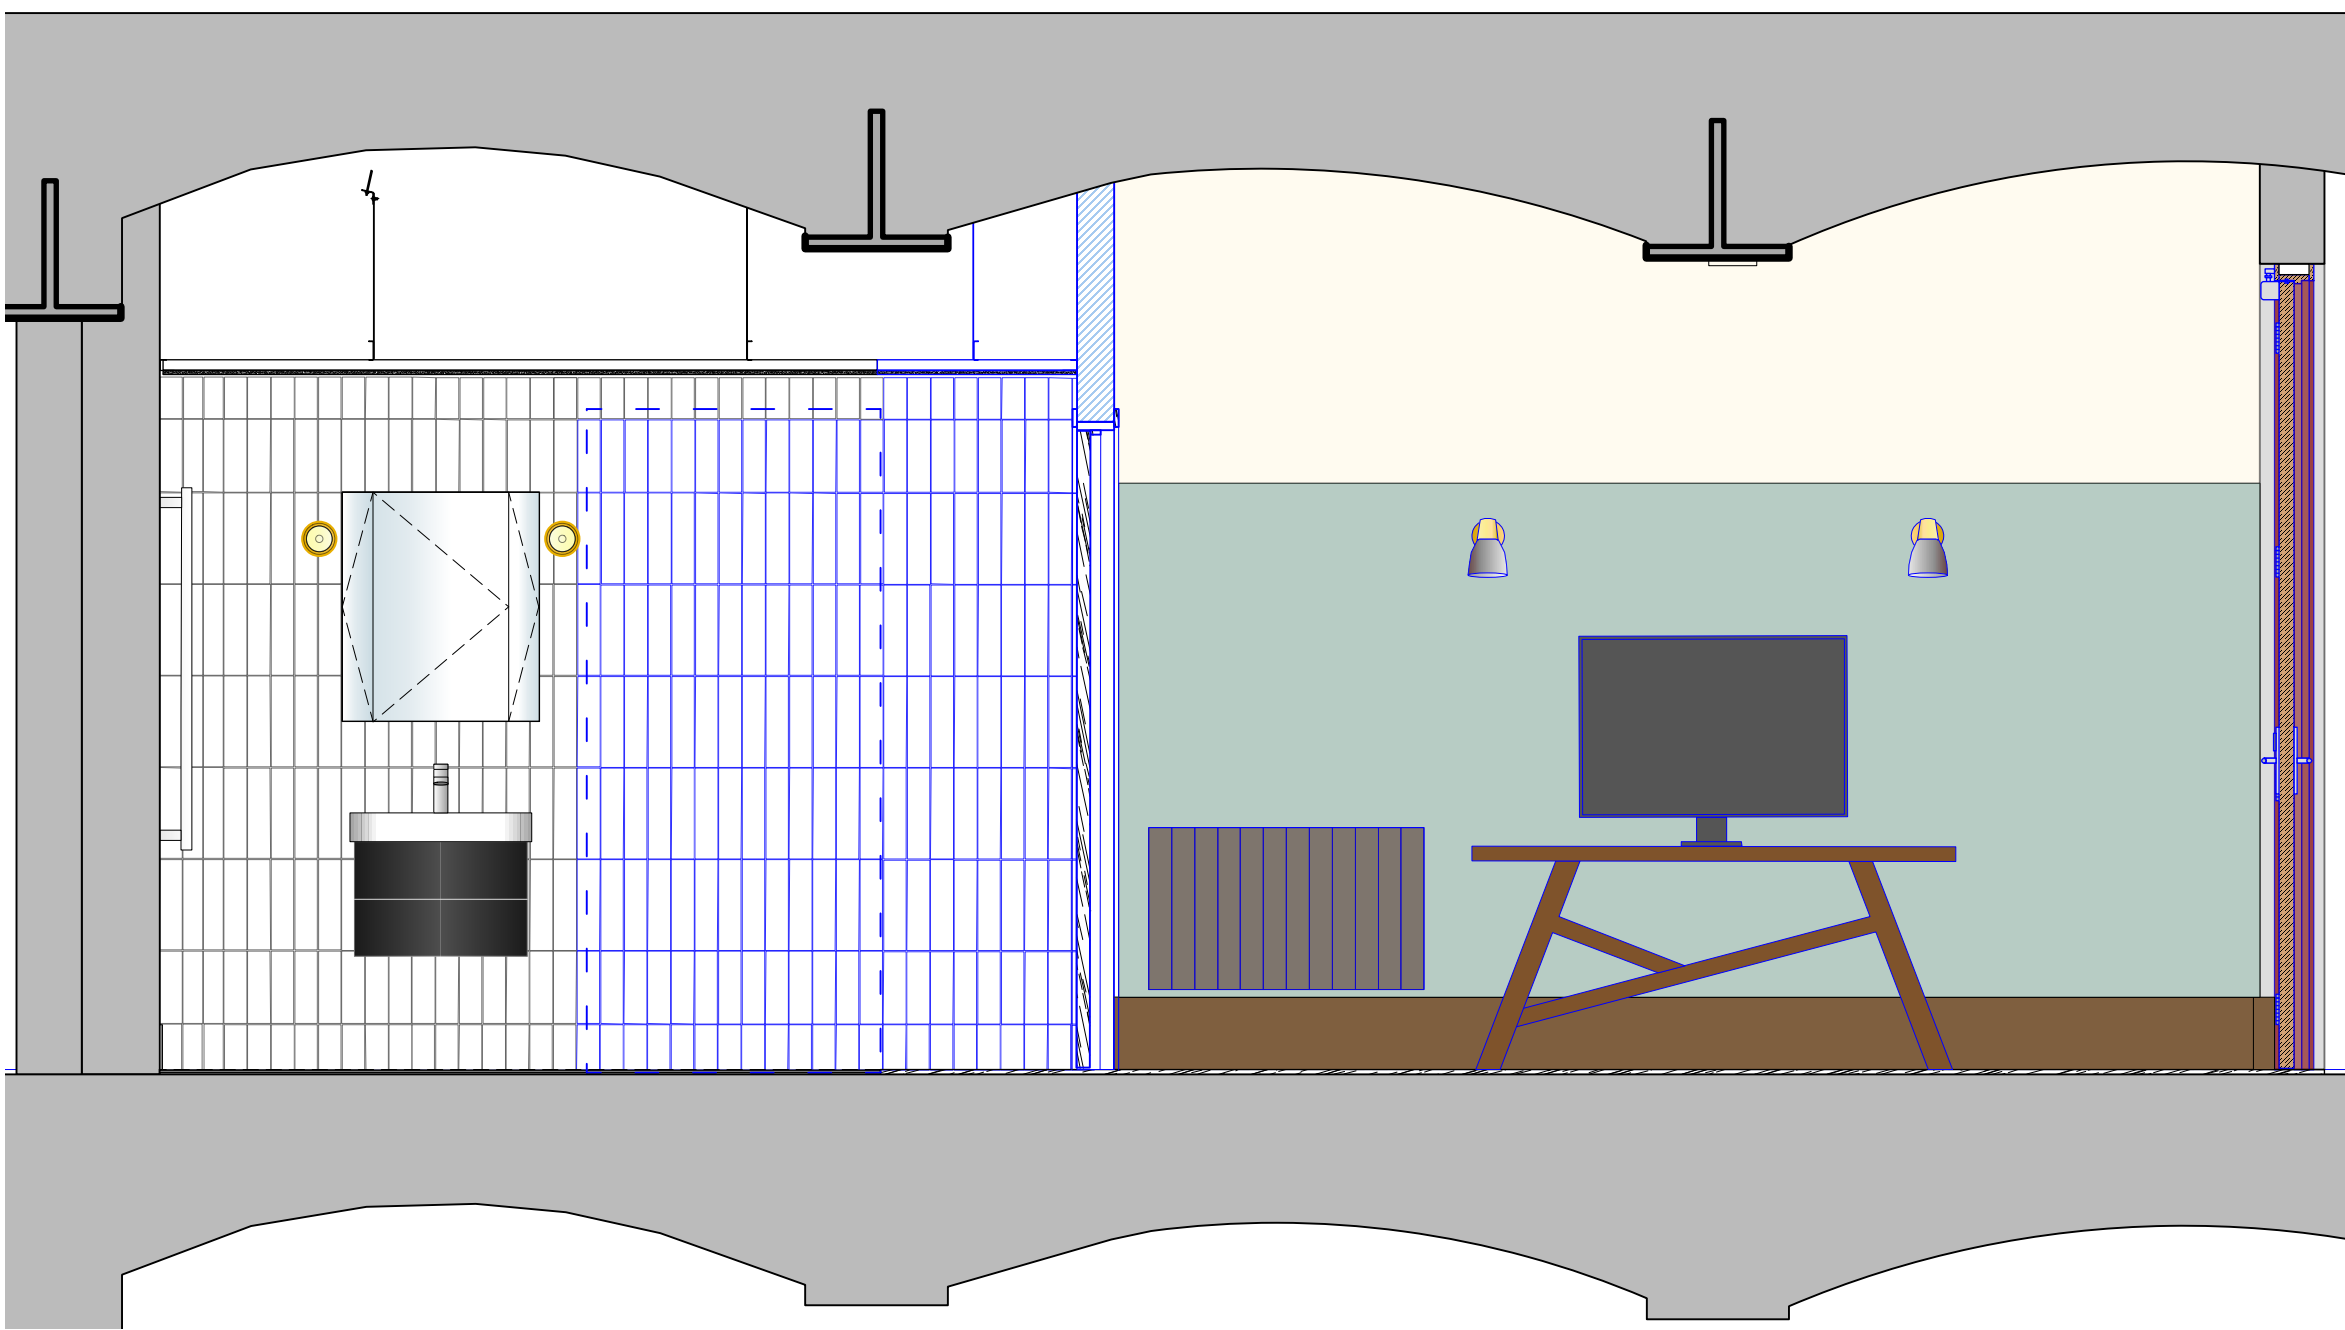

ELEVATION L

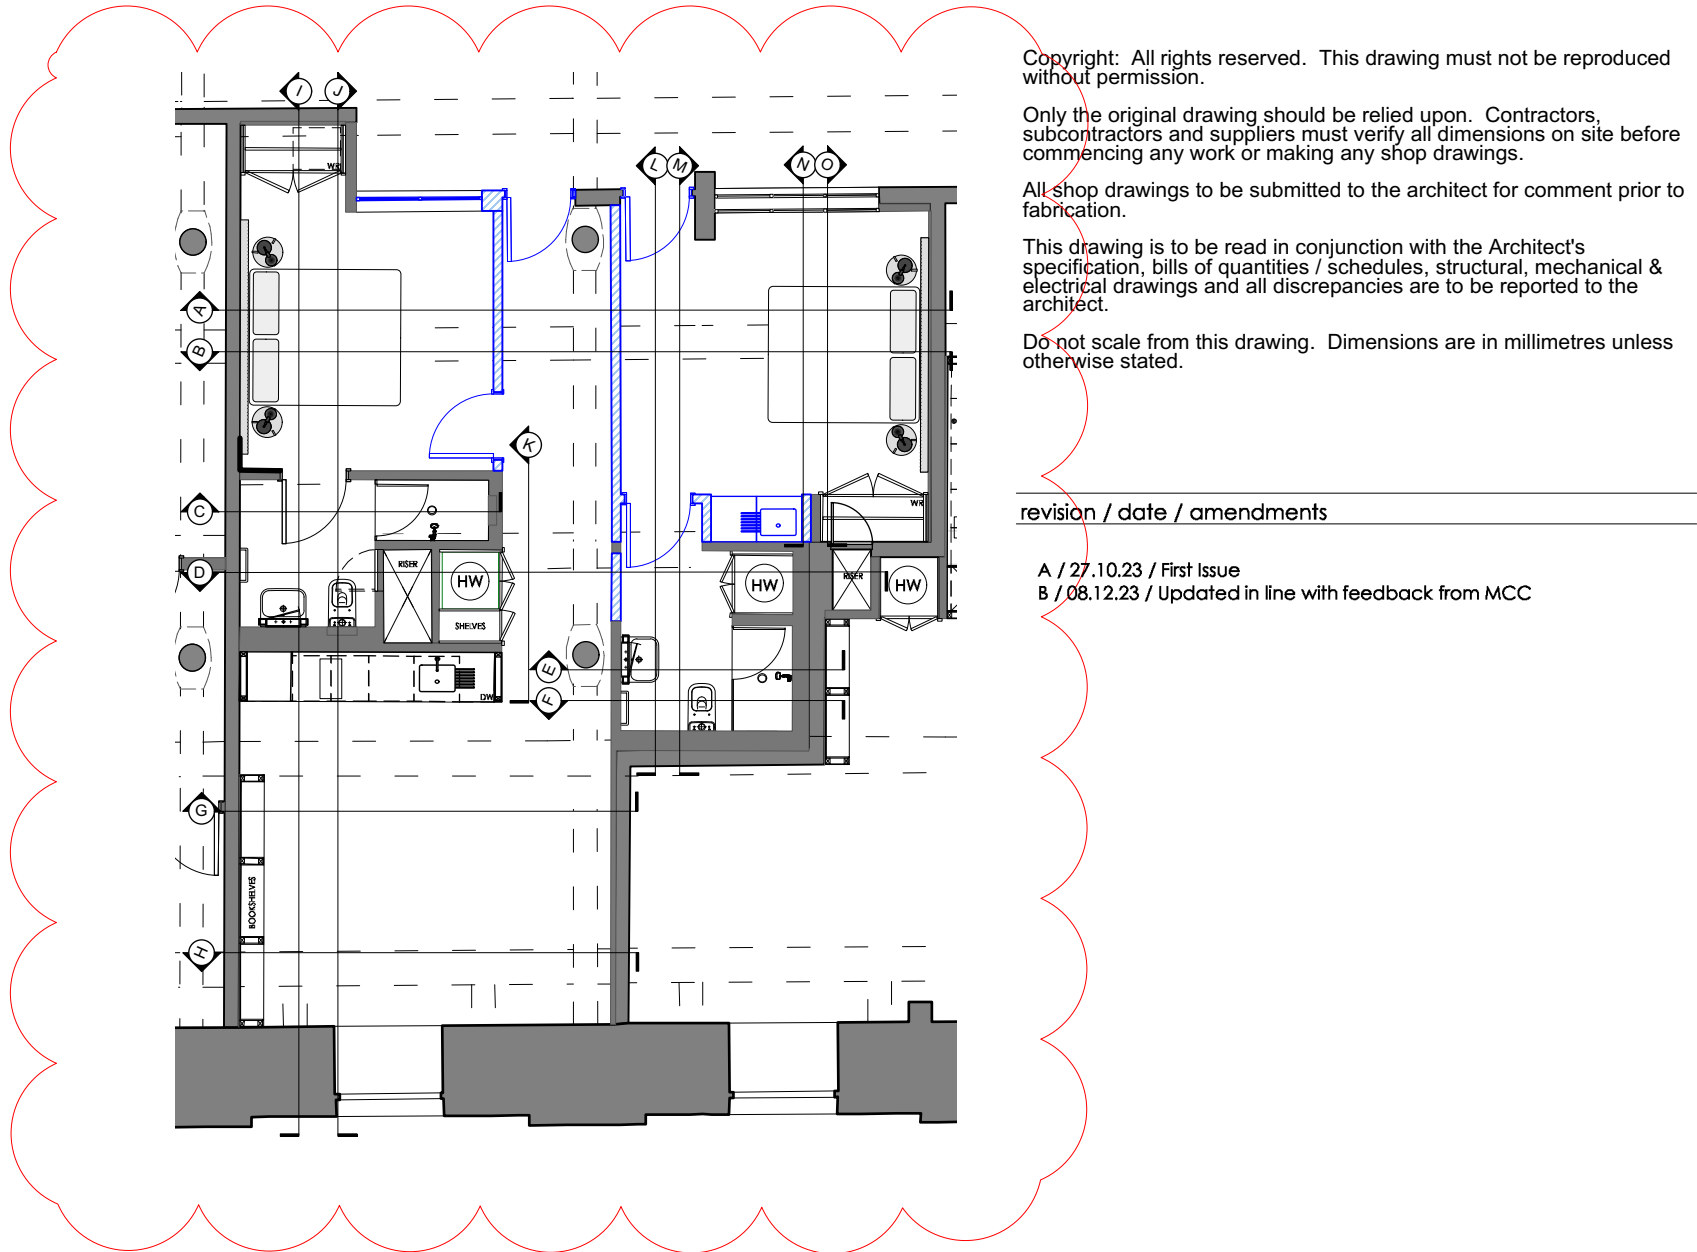

Copyright: All rights reserved. This drawing must not be reproduced without permission.
Only the original drawing should be relied upon. Contractors, subcontractors and suppliers must verify all dimensions on site before commencing any work or making any shop drawings.
All shop drawings to be submitted to the architect for comment prior to fabrication.
This drawing is to be read in conjunction with the Architect's specification, bills of quantities / schedules, structural, mechanical & electrical drawings and all discrepancies are to be reported to the architect.
Do not scale from this drawing. Dimensions are in millimetres unless otherwise stated.

revision	date	amendments
A	27.10.23	Final issue
B	08.12.23	Updated in line with feedback from MCC




PLANNING

Archer Humphryes Architects


Basement
Central House
142 Central Street
London, United Kingdom
EC1V 8AR
T: +44 (0) 20 7251 8555

project title	The Place Manchester		
drawing title	scale	date	
Suite18 (Type D)	1:25 @A1	27.10.23	
Proposed Elevations	drawn FR	checked DA	
drawing number	revision		
AHA/PLC/GA/4218-9.2	B		


PROPOSED ALTERED ELEVATIONS - SUITE 18 - TYPE D

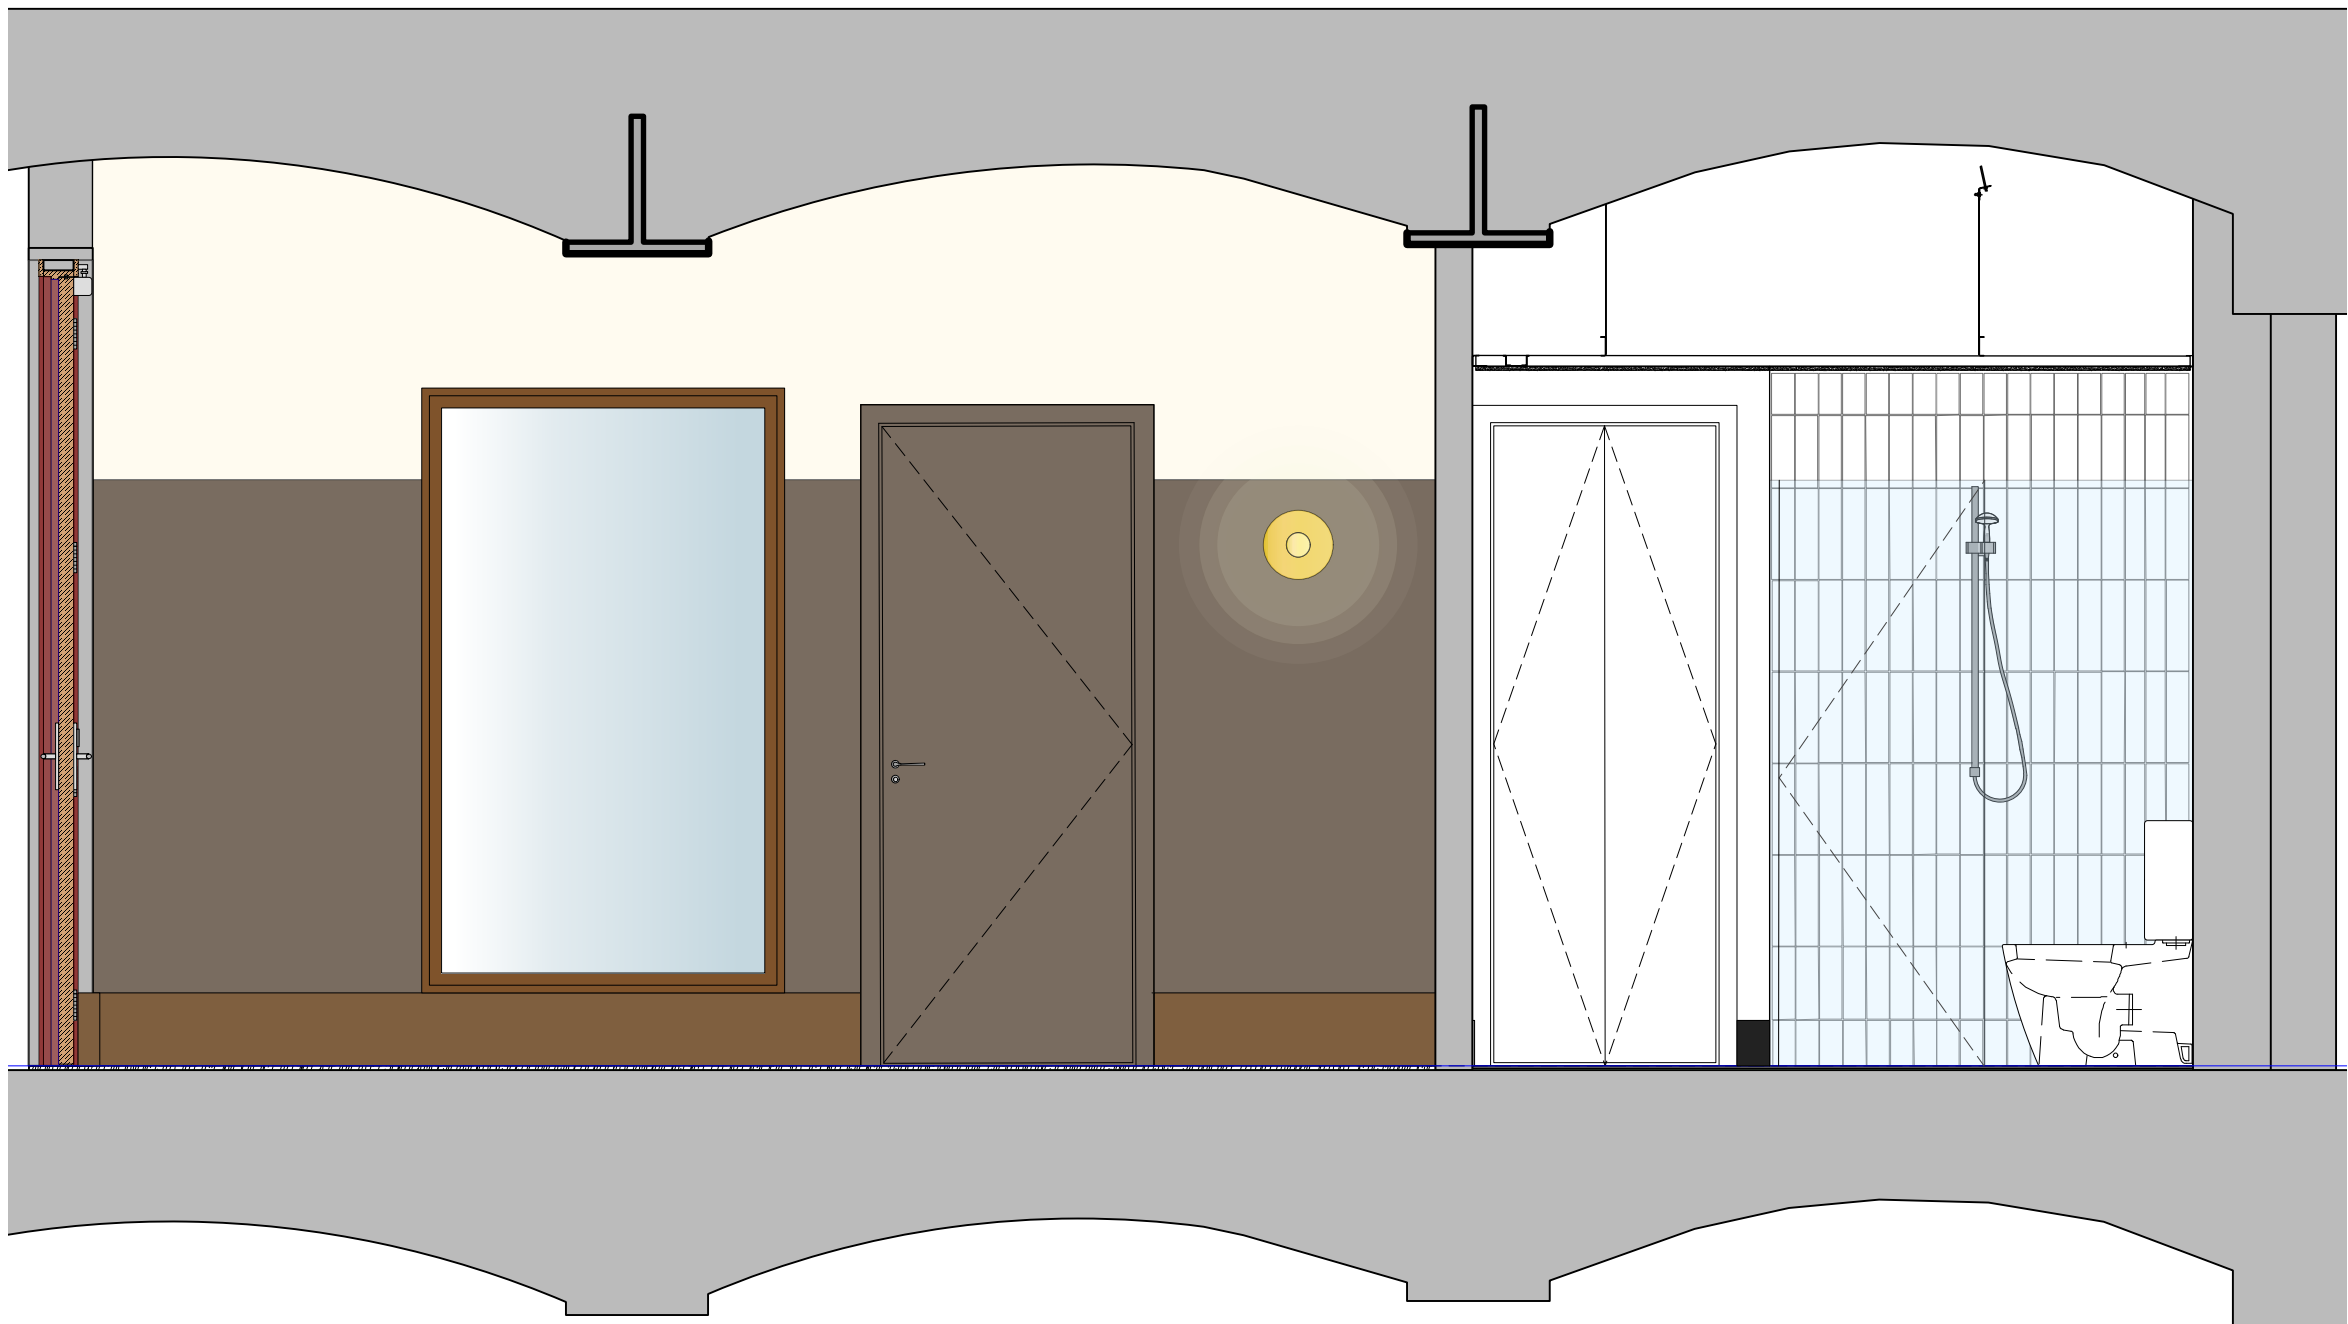

ELEVATION M

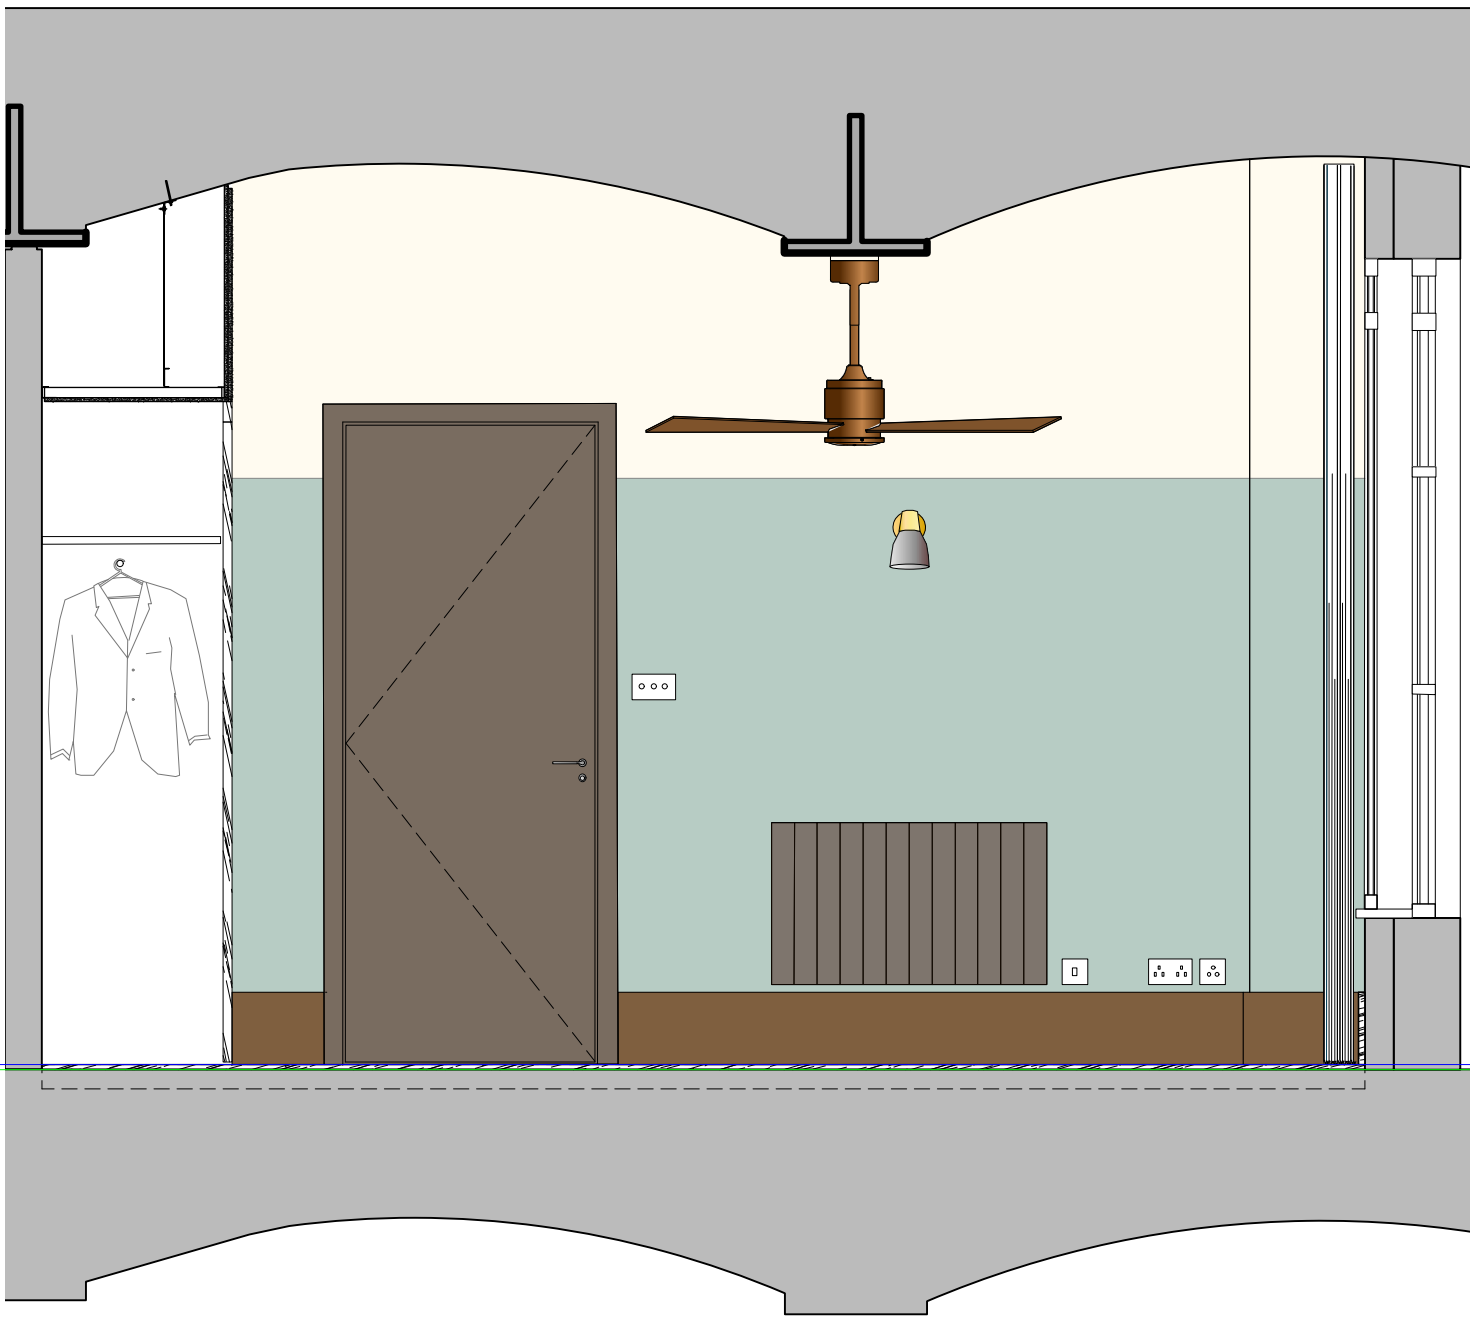


ELEVATION N

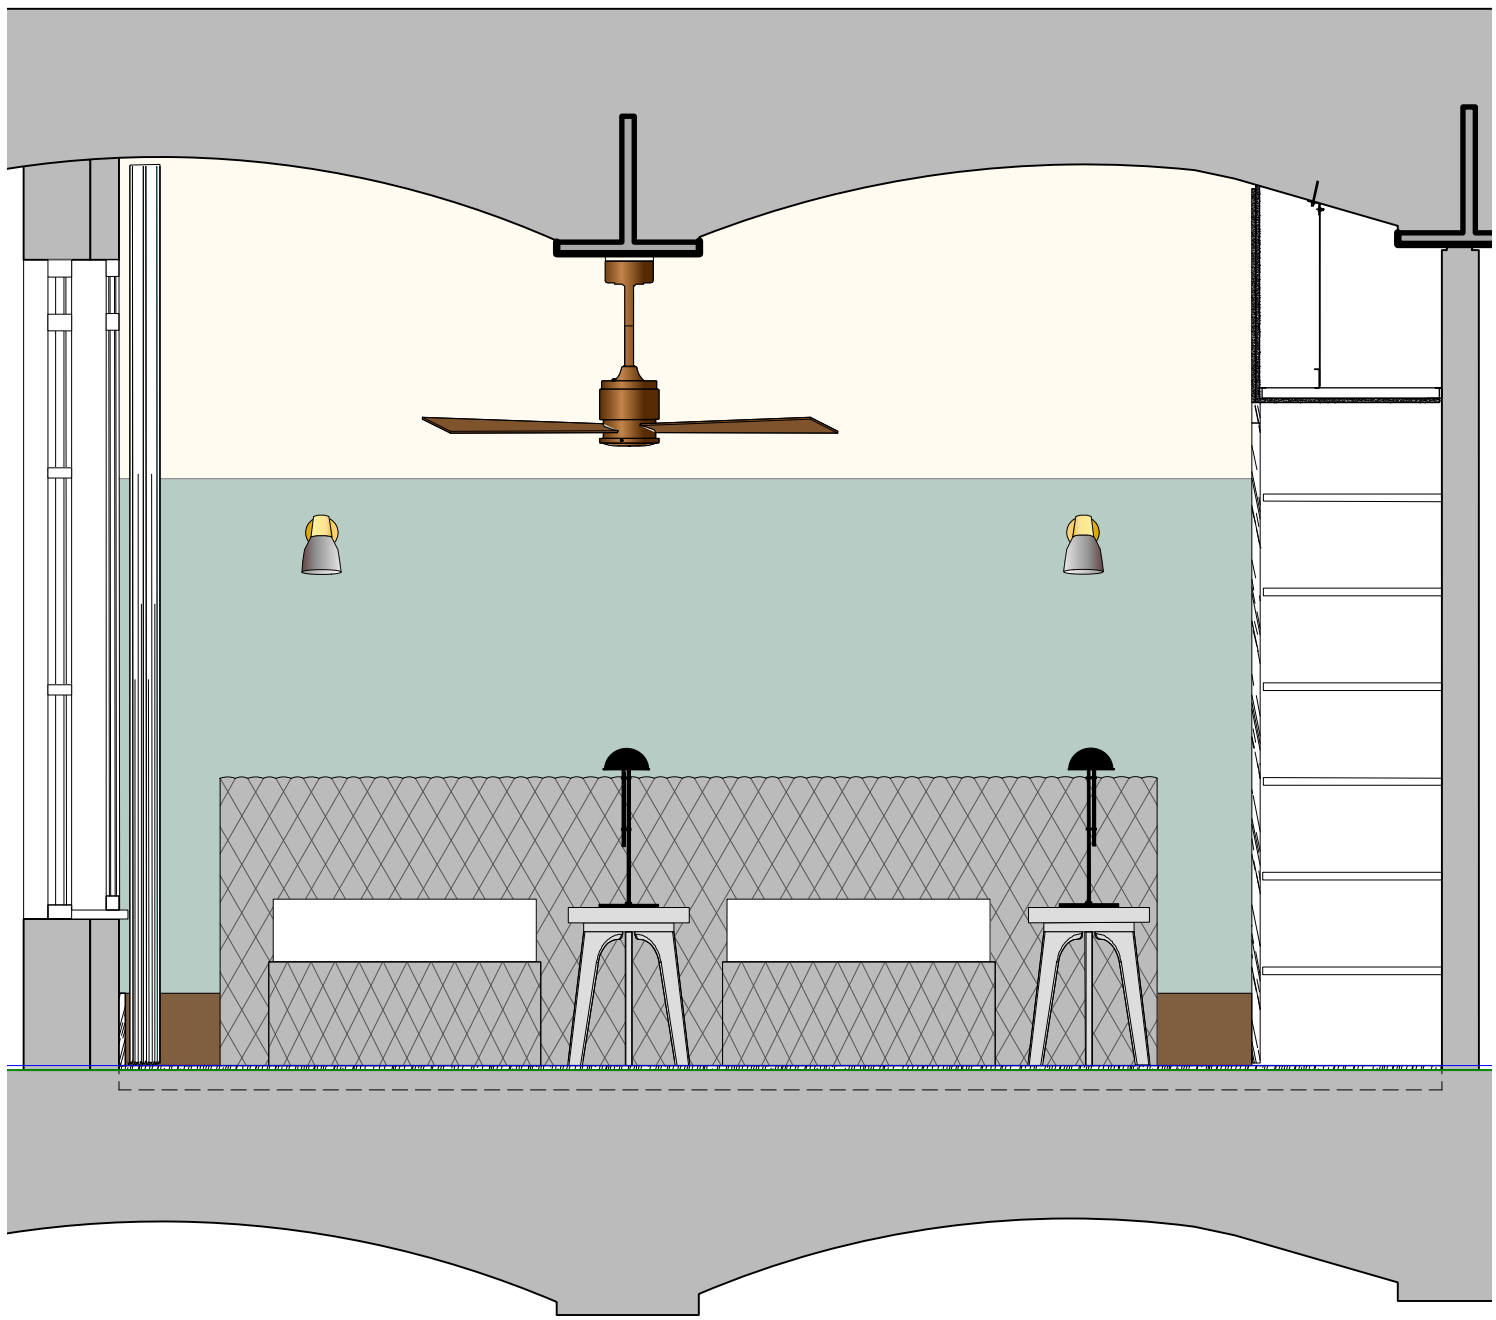

ELEVATION O

EXISTING ELEVATIONS - SUITE 18 - TYPE D

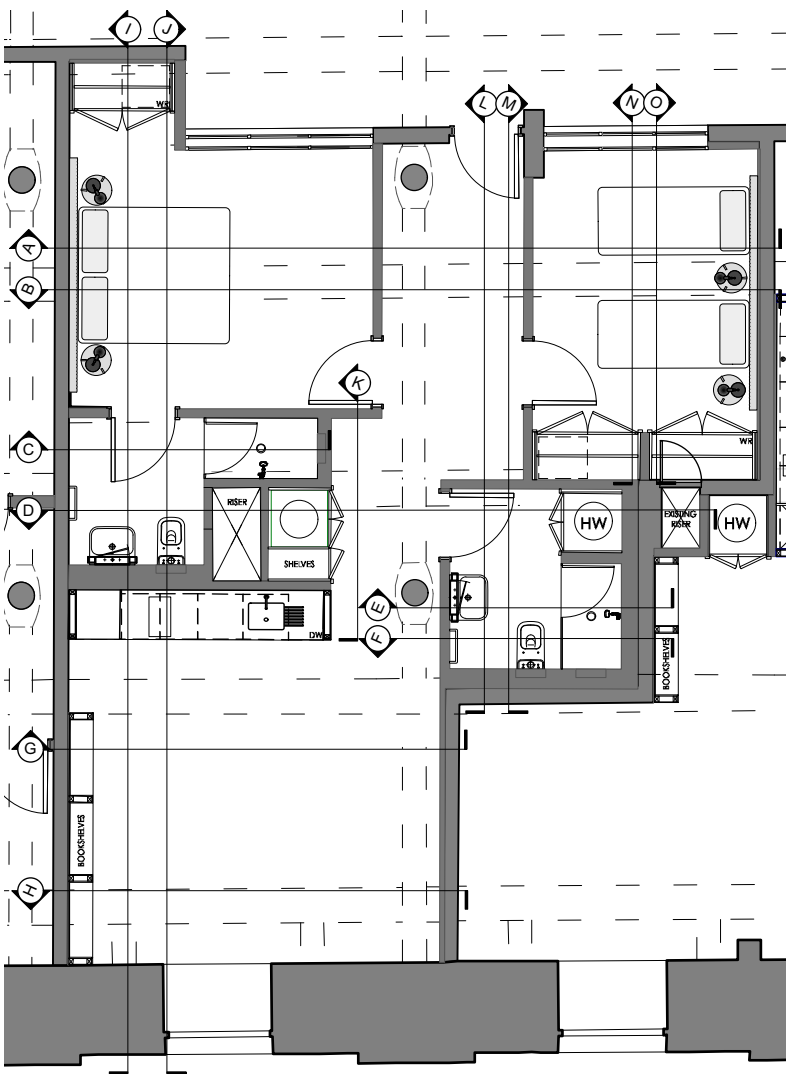

Copyright: All rights reserved. This drawing must not be reproduced without permission.

Only the original drawing should be relied upon. Contractors, subcontractors and suppliers must verify all dimensions on site before commencing any work or making any shop drawings.

All shop drawings to be submitted to the architect for comment prior to fabrication.

This drawing is to be read in conjunction with the Architect's specification, bills of quantities / schedules, structural, mechanical & electrical drawings and all discrepancies are to be reported to the architect.

Do not scale from this drawing. Dimensions are in millimetres unless otherwise stated.

revision / date / amendments		
A	27.10.23	First Issue




PLANNING


Archer Humphryes Architects

Basement
Central House
142 Central Street
London, United Kingdom
EC1V 8AR
T: +44 (0) 20 7251 8555


project title The Place Manchester			
drawing title Suite 18 (Type D) Existing Elevations	scale 1:25 @A1	date 27.10.23	checked DA
drawing number AHA/PLC/GA/4218-10	drawn FR	revision A	

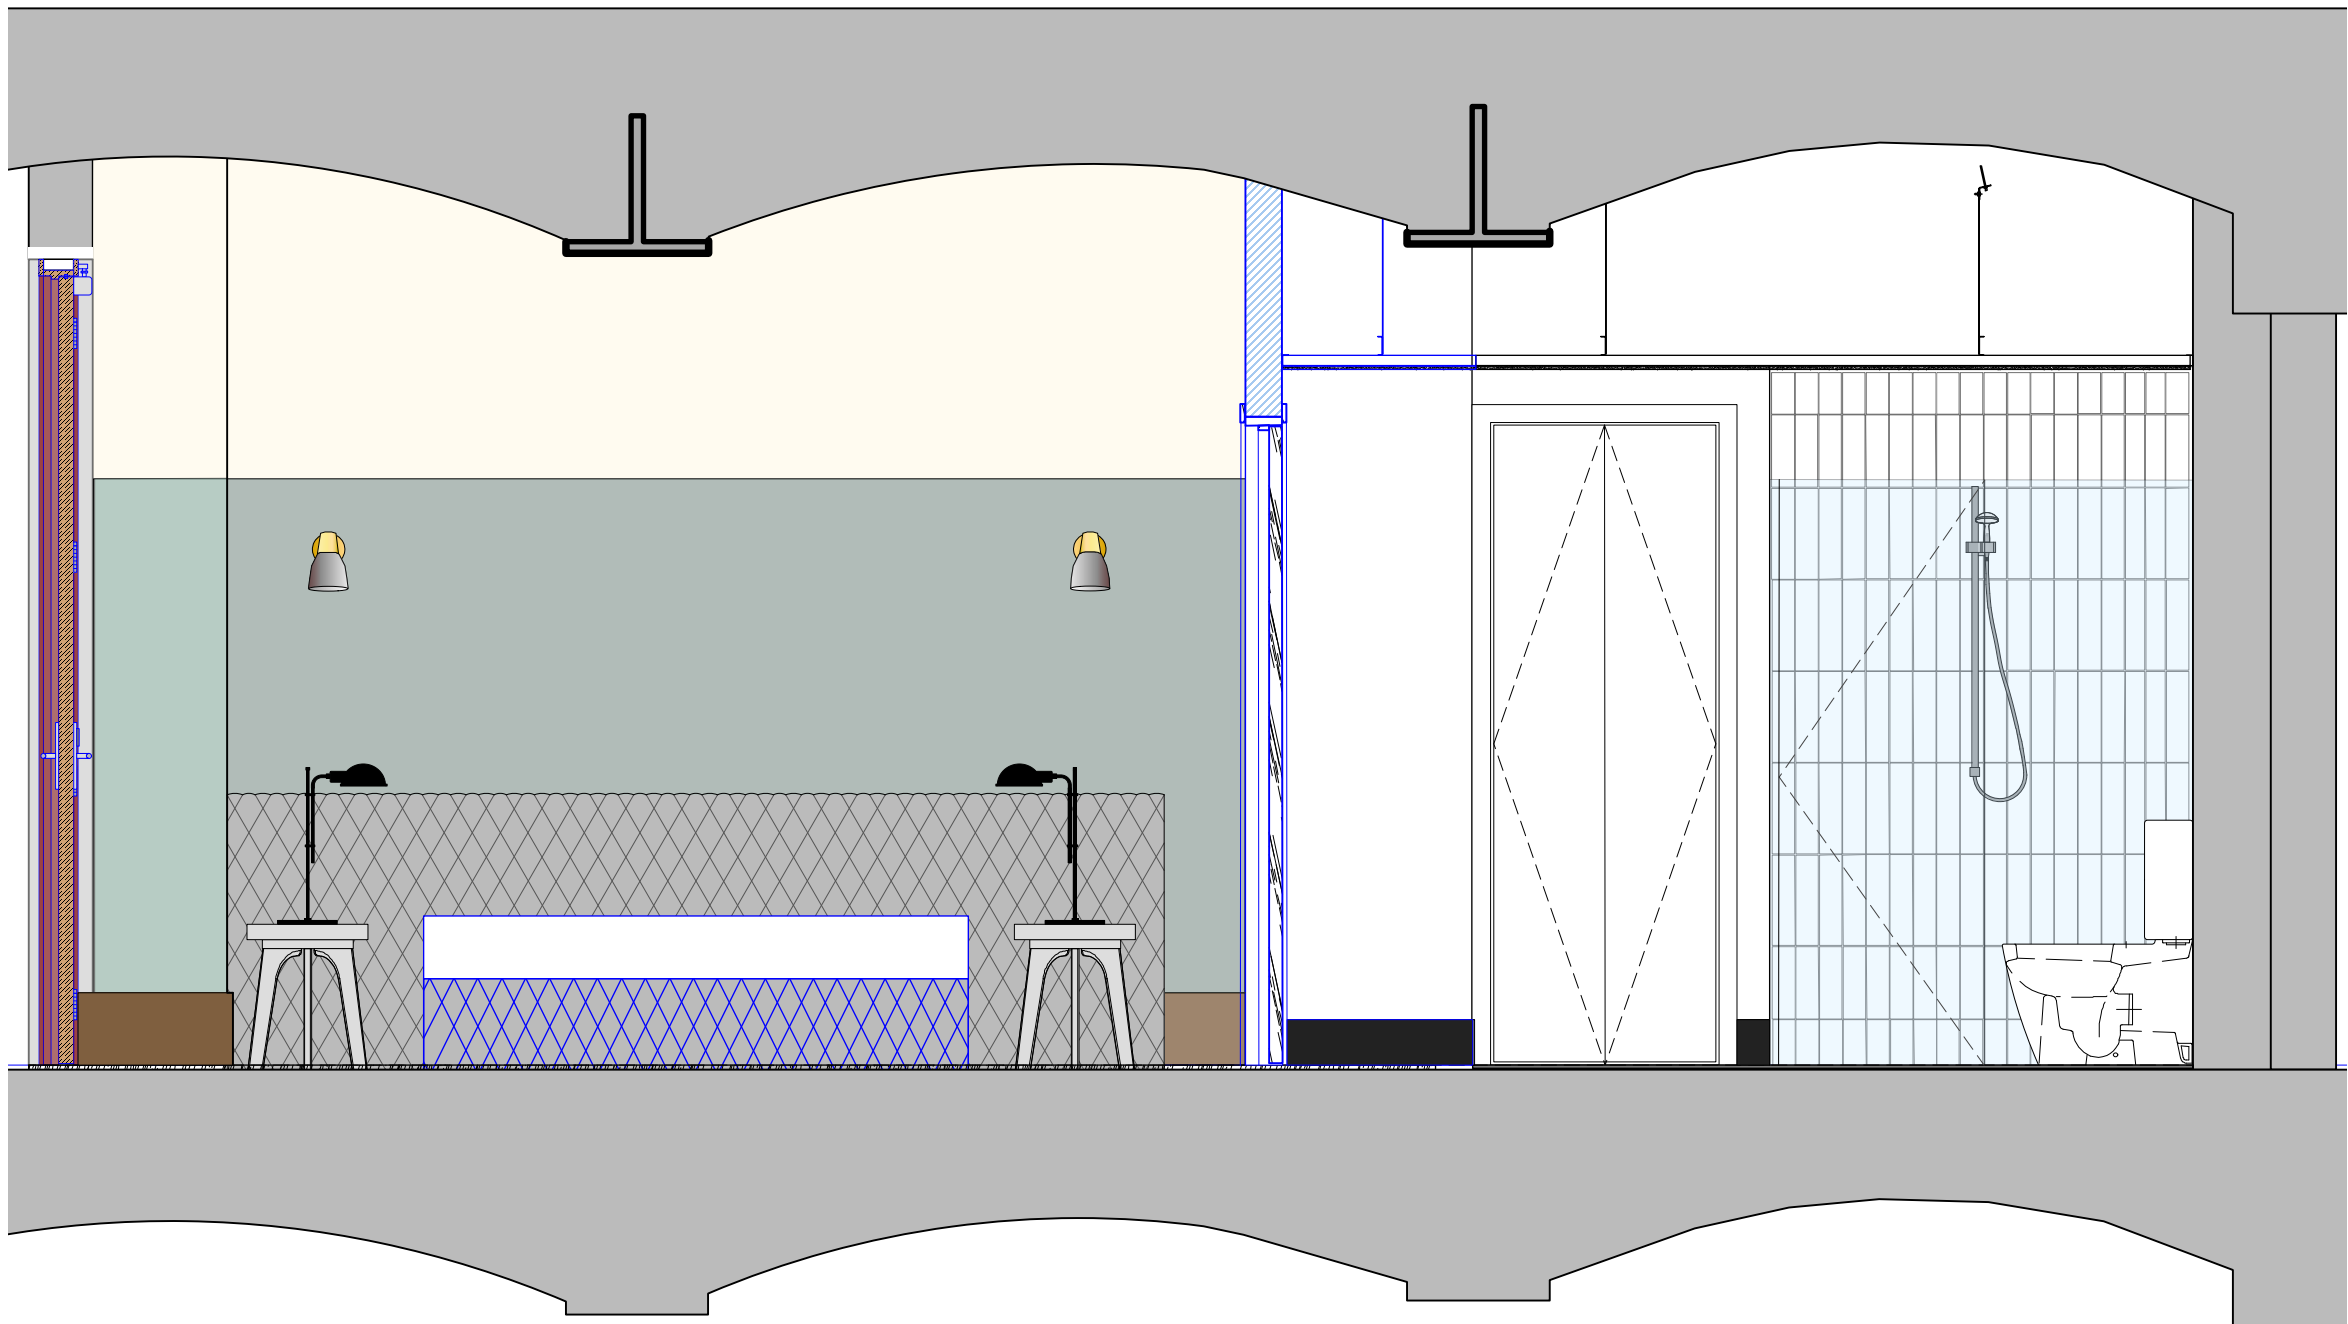

ELEVATION M

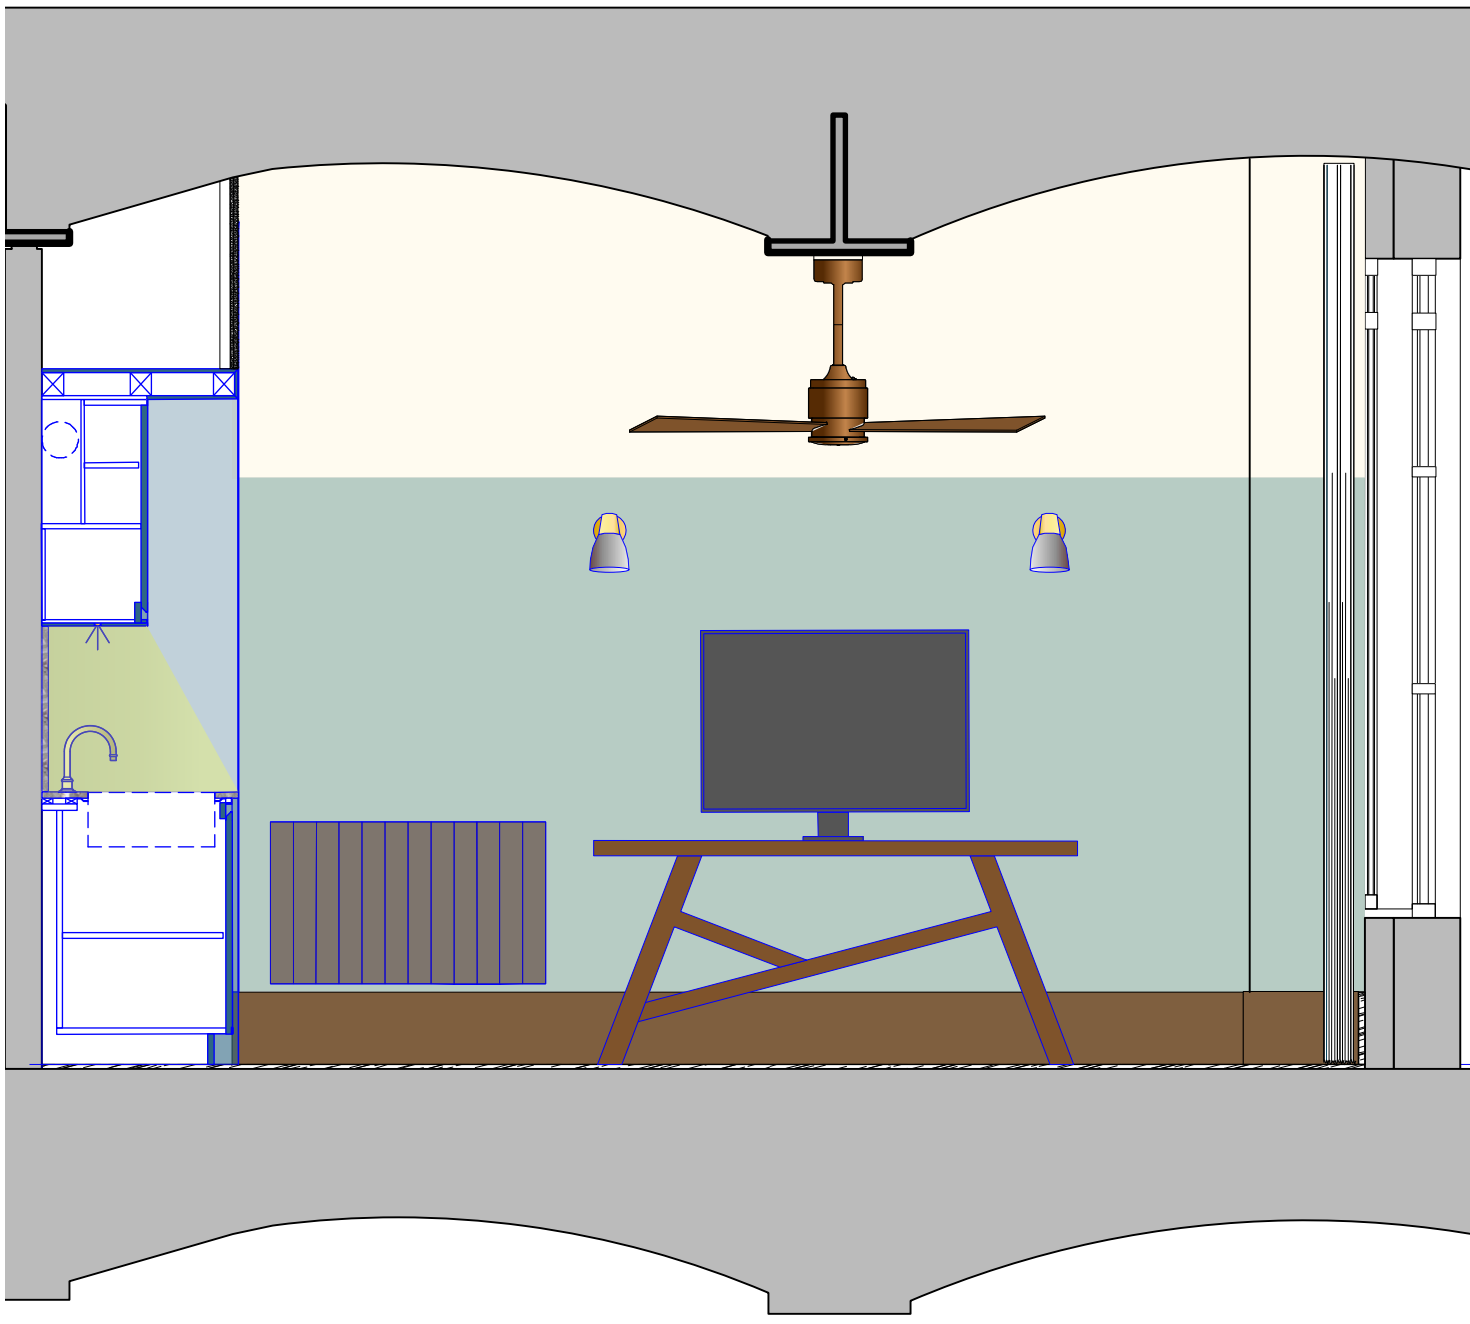


ELEVATION N

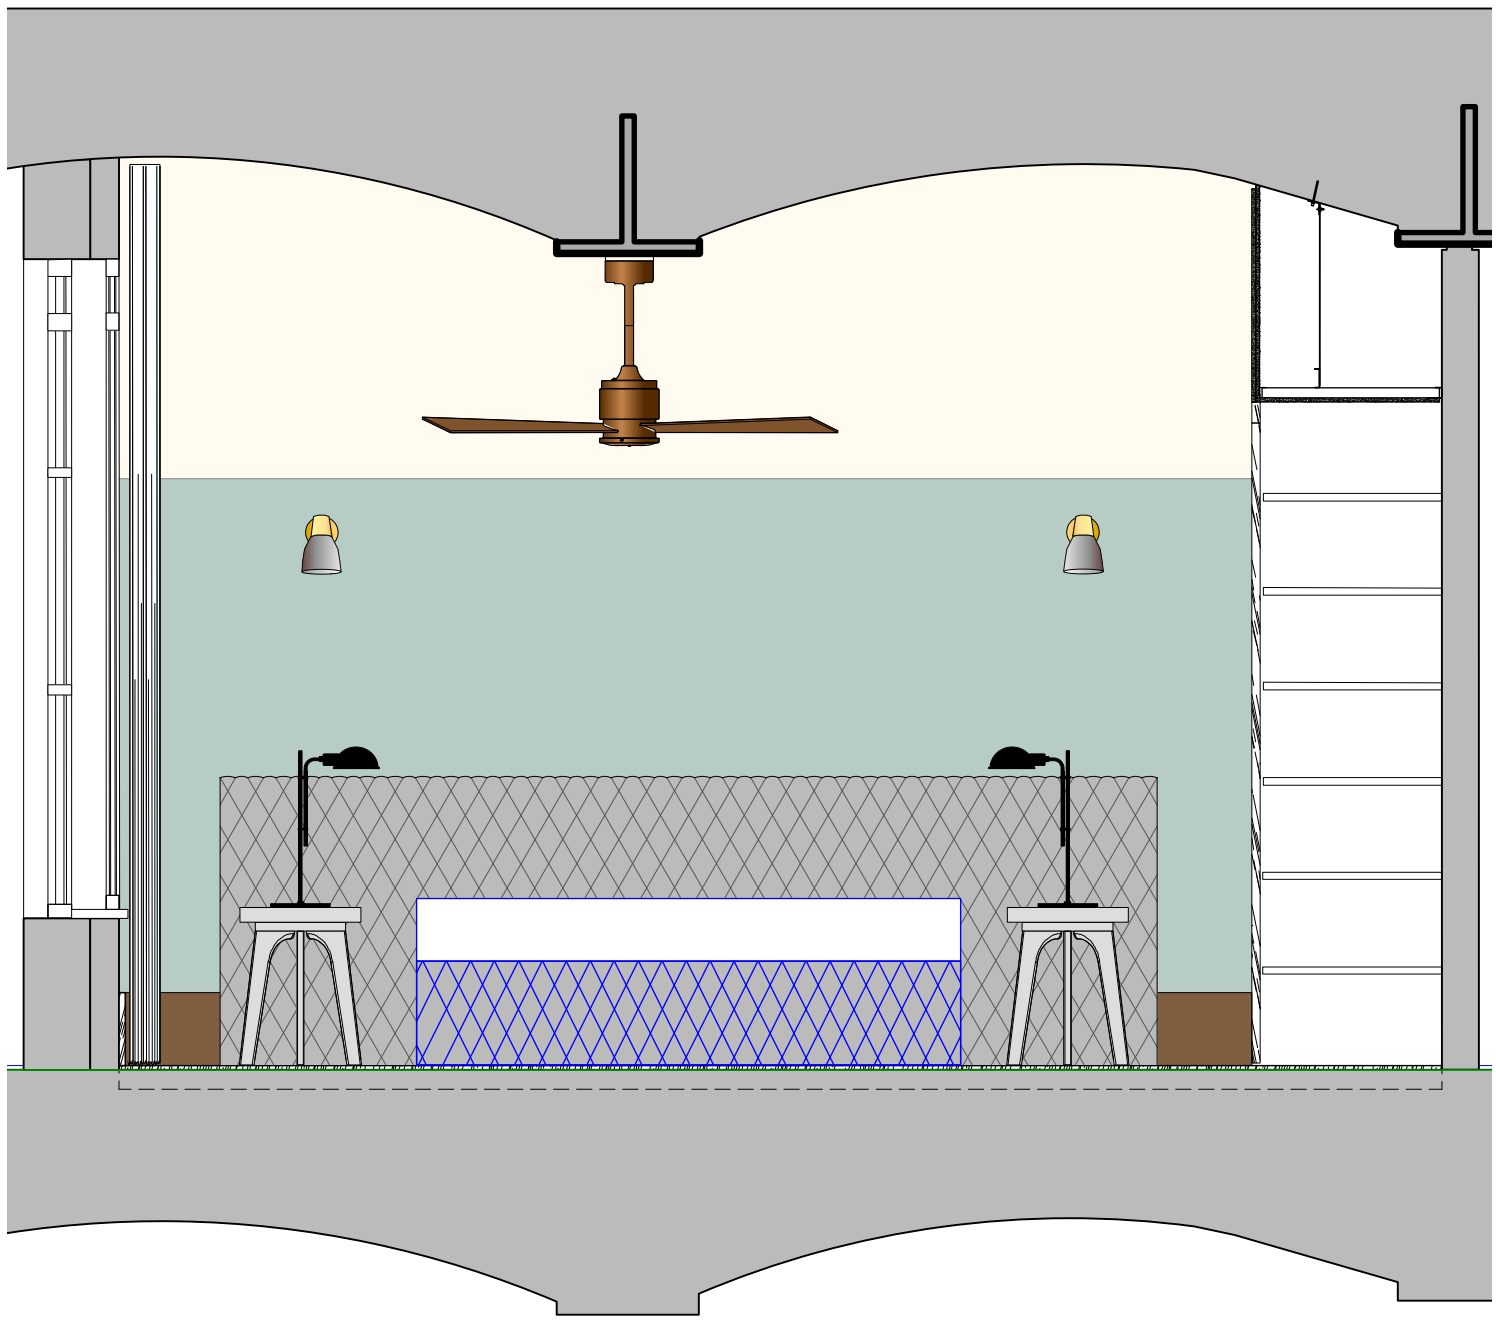

ELEVATION O

PROPOSED ALTERED ELEVATIONS - SUITE 18 - TYPE D

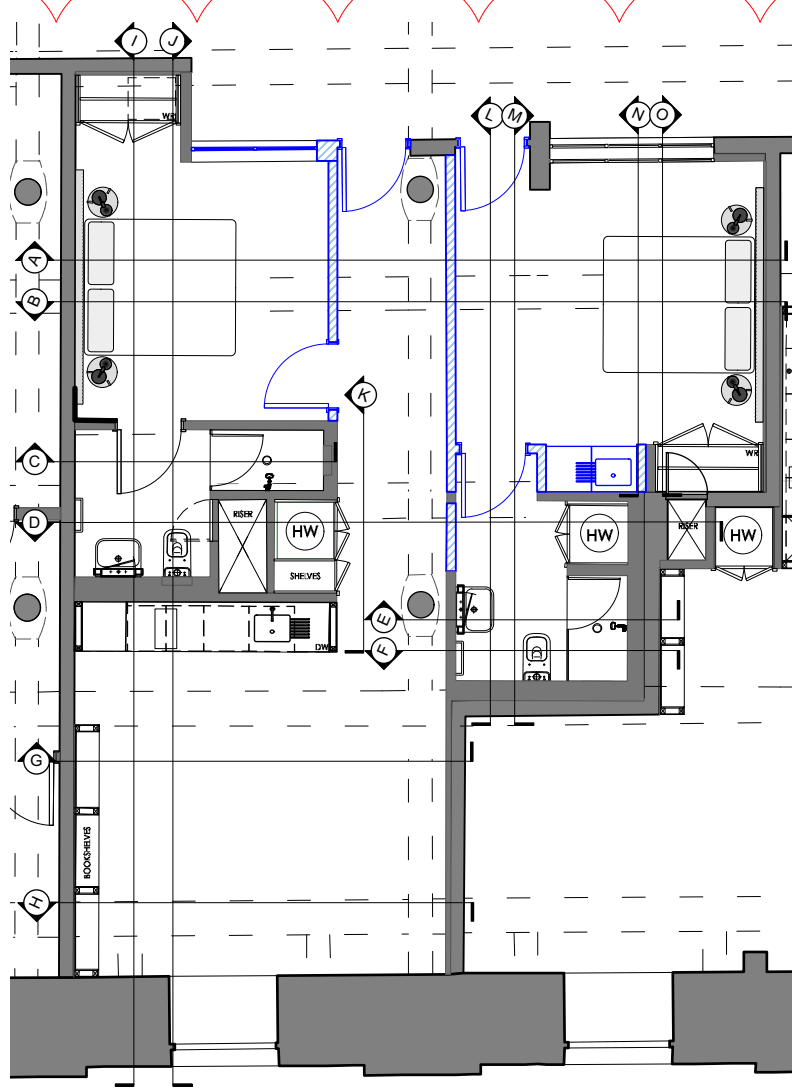

Copyright: All rights reserved. This drawing must not be reproduced without permission.
Only the original drawing should be relied upon. Contractors, subcontractors and suppliers must verify all dimensions on site before commencing any work or making any shop drawings.
All shop drawings to be submitted to the architect for comment prior to fabrication.
This drawing is to be read in conjunction with the Architect's specification, bills of quantities / schedules, structural, mechanical & electrical drawings and all discrepancies are to be reported to the architect.
Do not scale from this drawing. Dimensions are in millimetres unless otherwise stated.

revision / date / amendments		
A	27.10.23	Final issue
B	08.12.23	Updated in line with feedback from MCC



PLANNING

Archer Humphryes Architects

Basement
Central House
142 Central Street
London, United Kingdom
EC1V 8AR
T: +44 (0) 20 7251 8555

project title The Place Manchester			
drawing title Suite 18 (Type D) Proposed Elevations	scale 1:25 @A1	date 27.10.23	checked DA
drawing number AHA/PLC/GA/4218-10.2	drawn FR	revision B	