

All dimensions are in millimetres unless stated otherwise. No dimensions to be checked on site prior to construction.

Any discrepancies between drawings and site conditions are to be reported to the services manager.

This drawing is to be read in conjunction with all relevant Structural specifications.

© COPYRIGHT



The drawings in this drawing is issued in Obi Property Ltd and no license or assignment of any kind has been, or is, granted to any third party whether by provision of copies or originals of the drawings or otherwise unless otherwise signed in writing.

New Communal Corridor = 1,280 SQFT

1. Office split = 1,980 SQFT

2. Office split = 4,423 SQFT

3. Office split = 2,637 SQFT

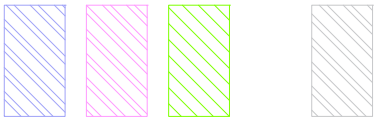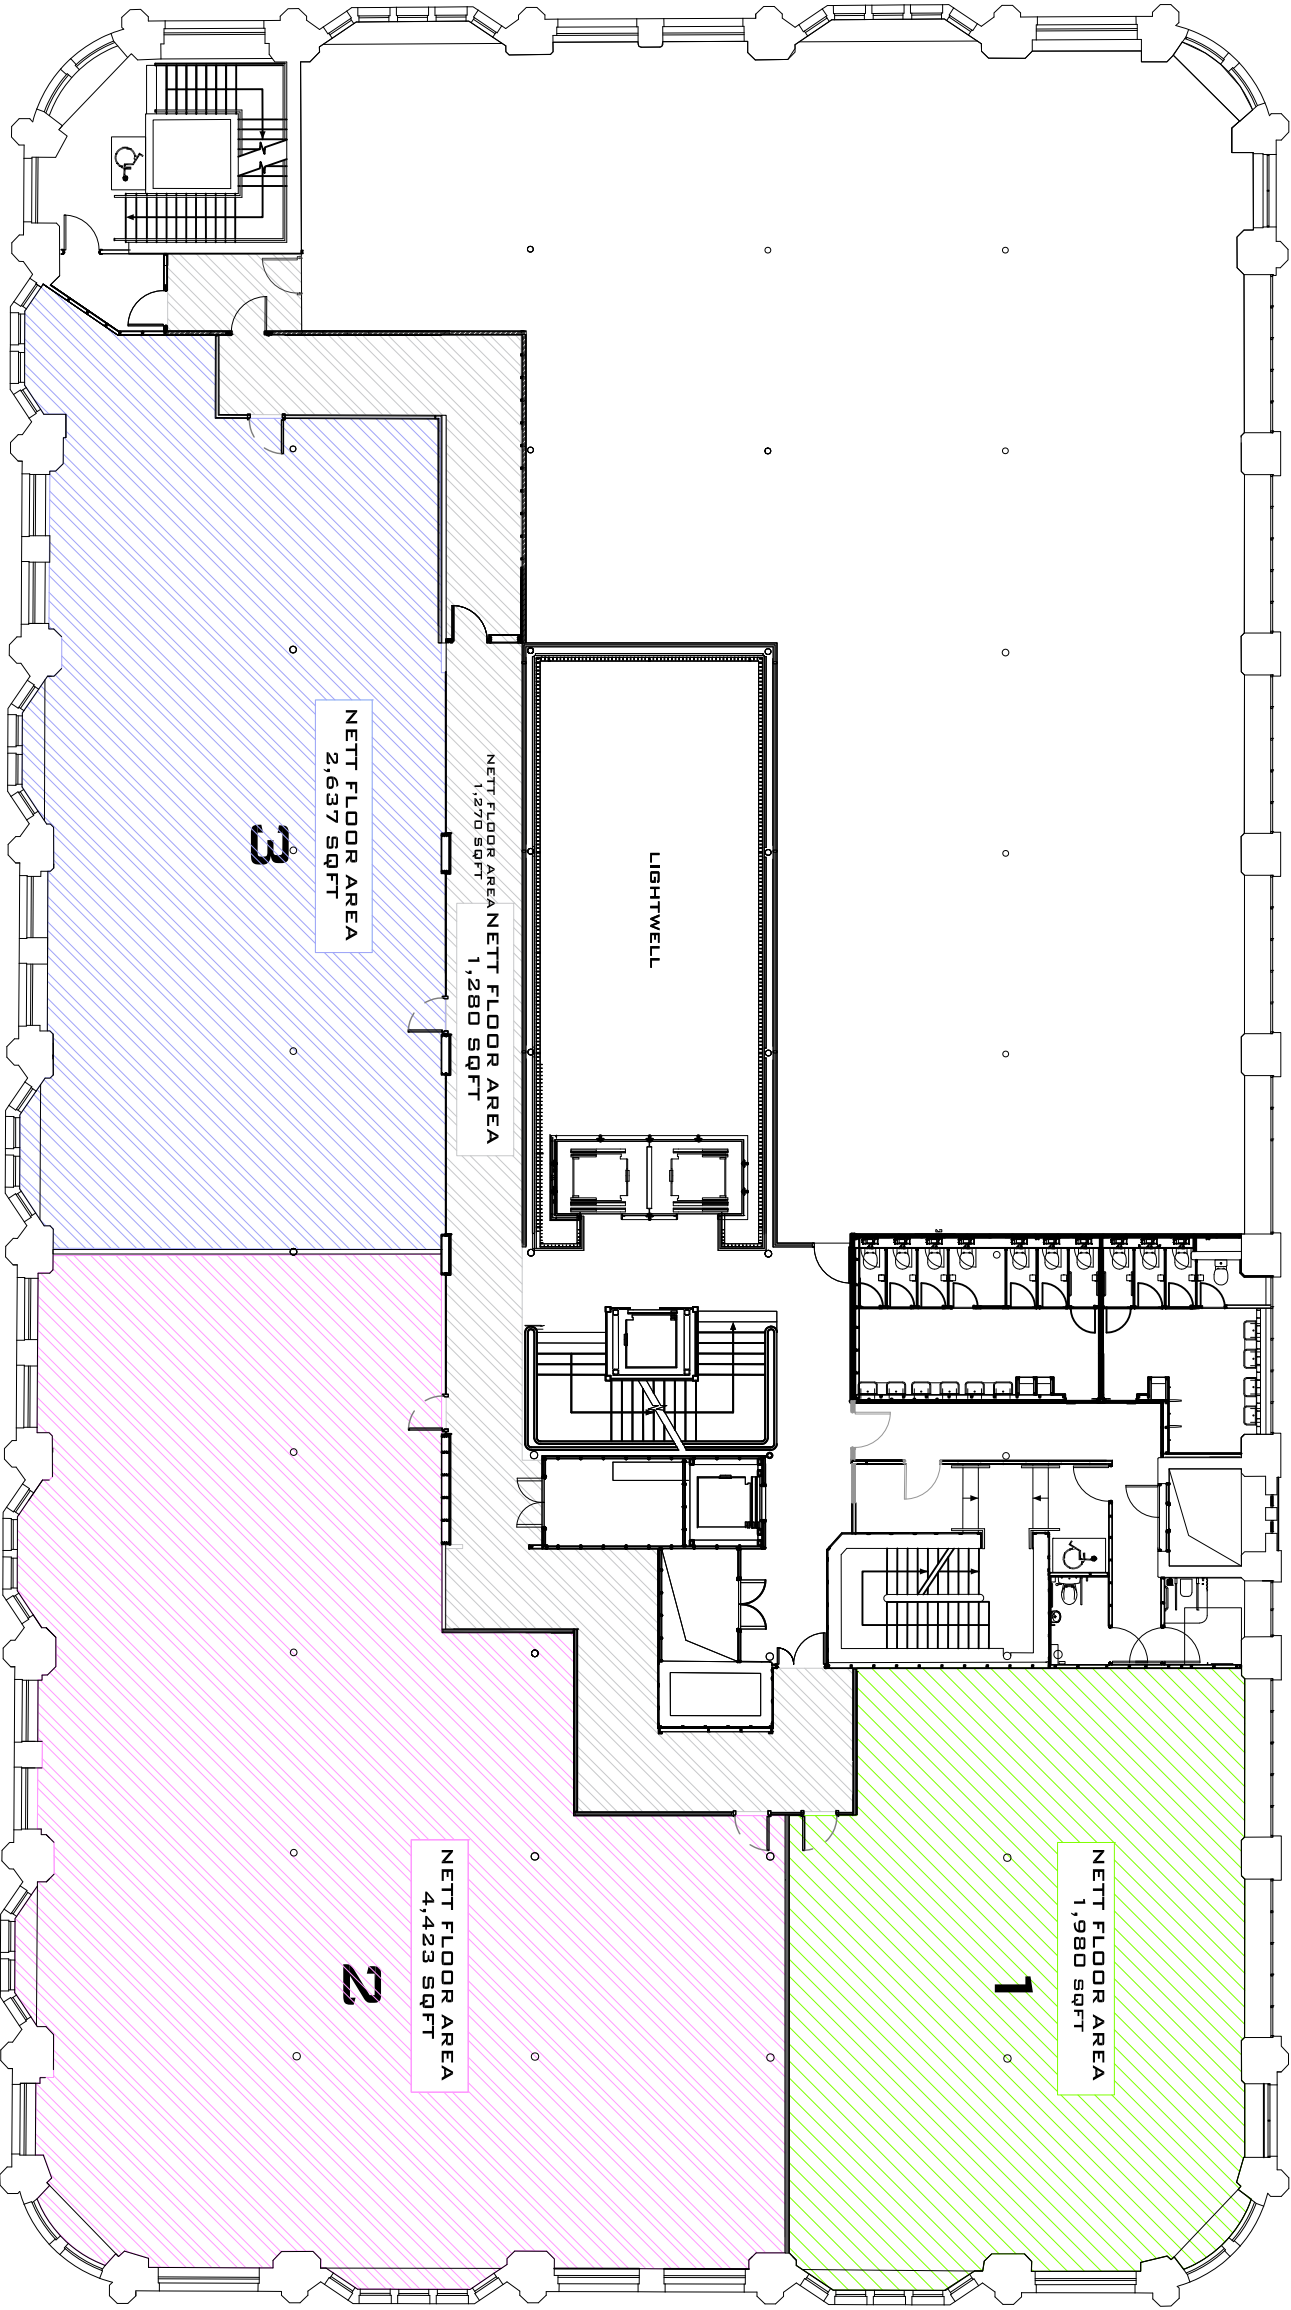

CLIENT NAME

Philip J Davies Holdings plc

PROJECT NAME

Sevendale House

DWG TITLE

First Floor - Sub-Division

DWG NO: 03_100

REVISION: -

SCALE 1 : 200 @A3

DRAWN: RG

DWG STATUS:

TENDER