

Copyright of this drawing is vested in Jon Matthews Architects and it must not be copied or reproduced without written consent. If copied dimensions will be taken from this drawing. Do not scale from this drawing.


All Contractors must visit the site and are responsible for taking and checking all dimensions relative to their work. Jon Matthews Architects are to be advised of any variation between drawings and site conditions.

Contractors must ensure that all work is done in accordance with the drawings. All dimensions and levels should be taken from the drawings unless otherwise stated.


CONSTRUCTION: It is considered that the proposed works are within the scope of a competent Contractor and as such no further supervision is required. Only to release their Contractor's obligation to the Contractor.

KEY:

A1 A2 A3

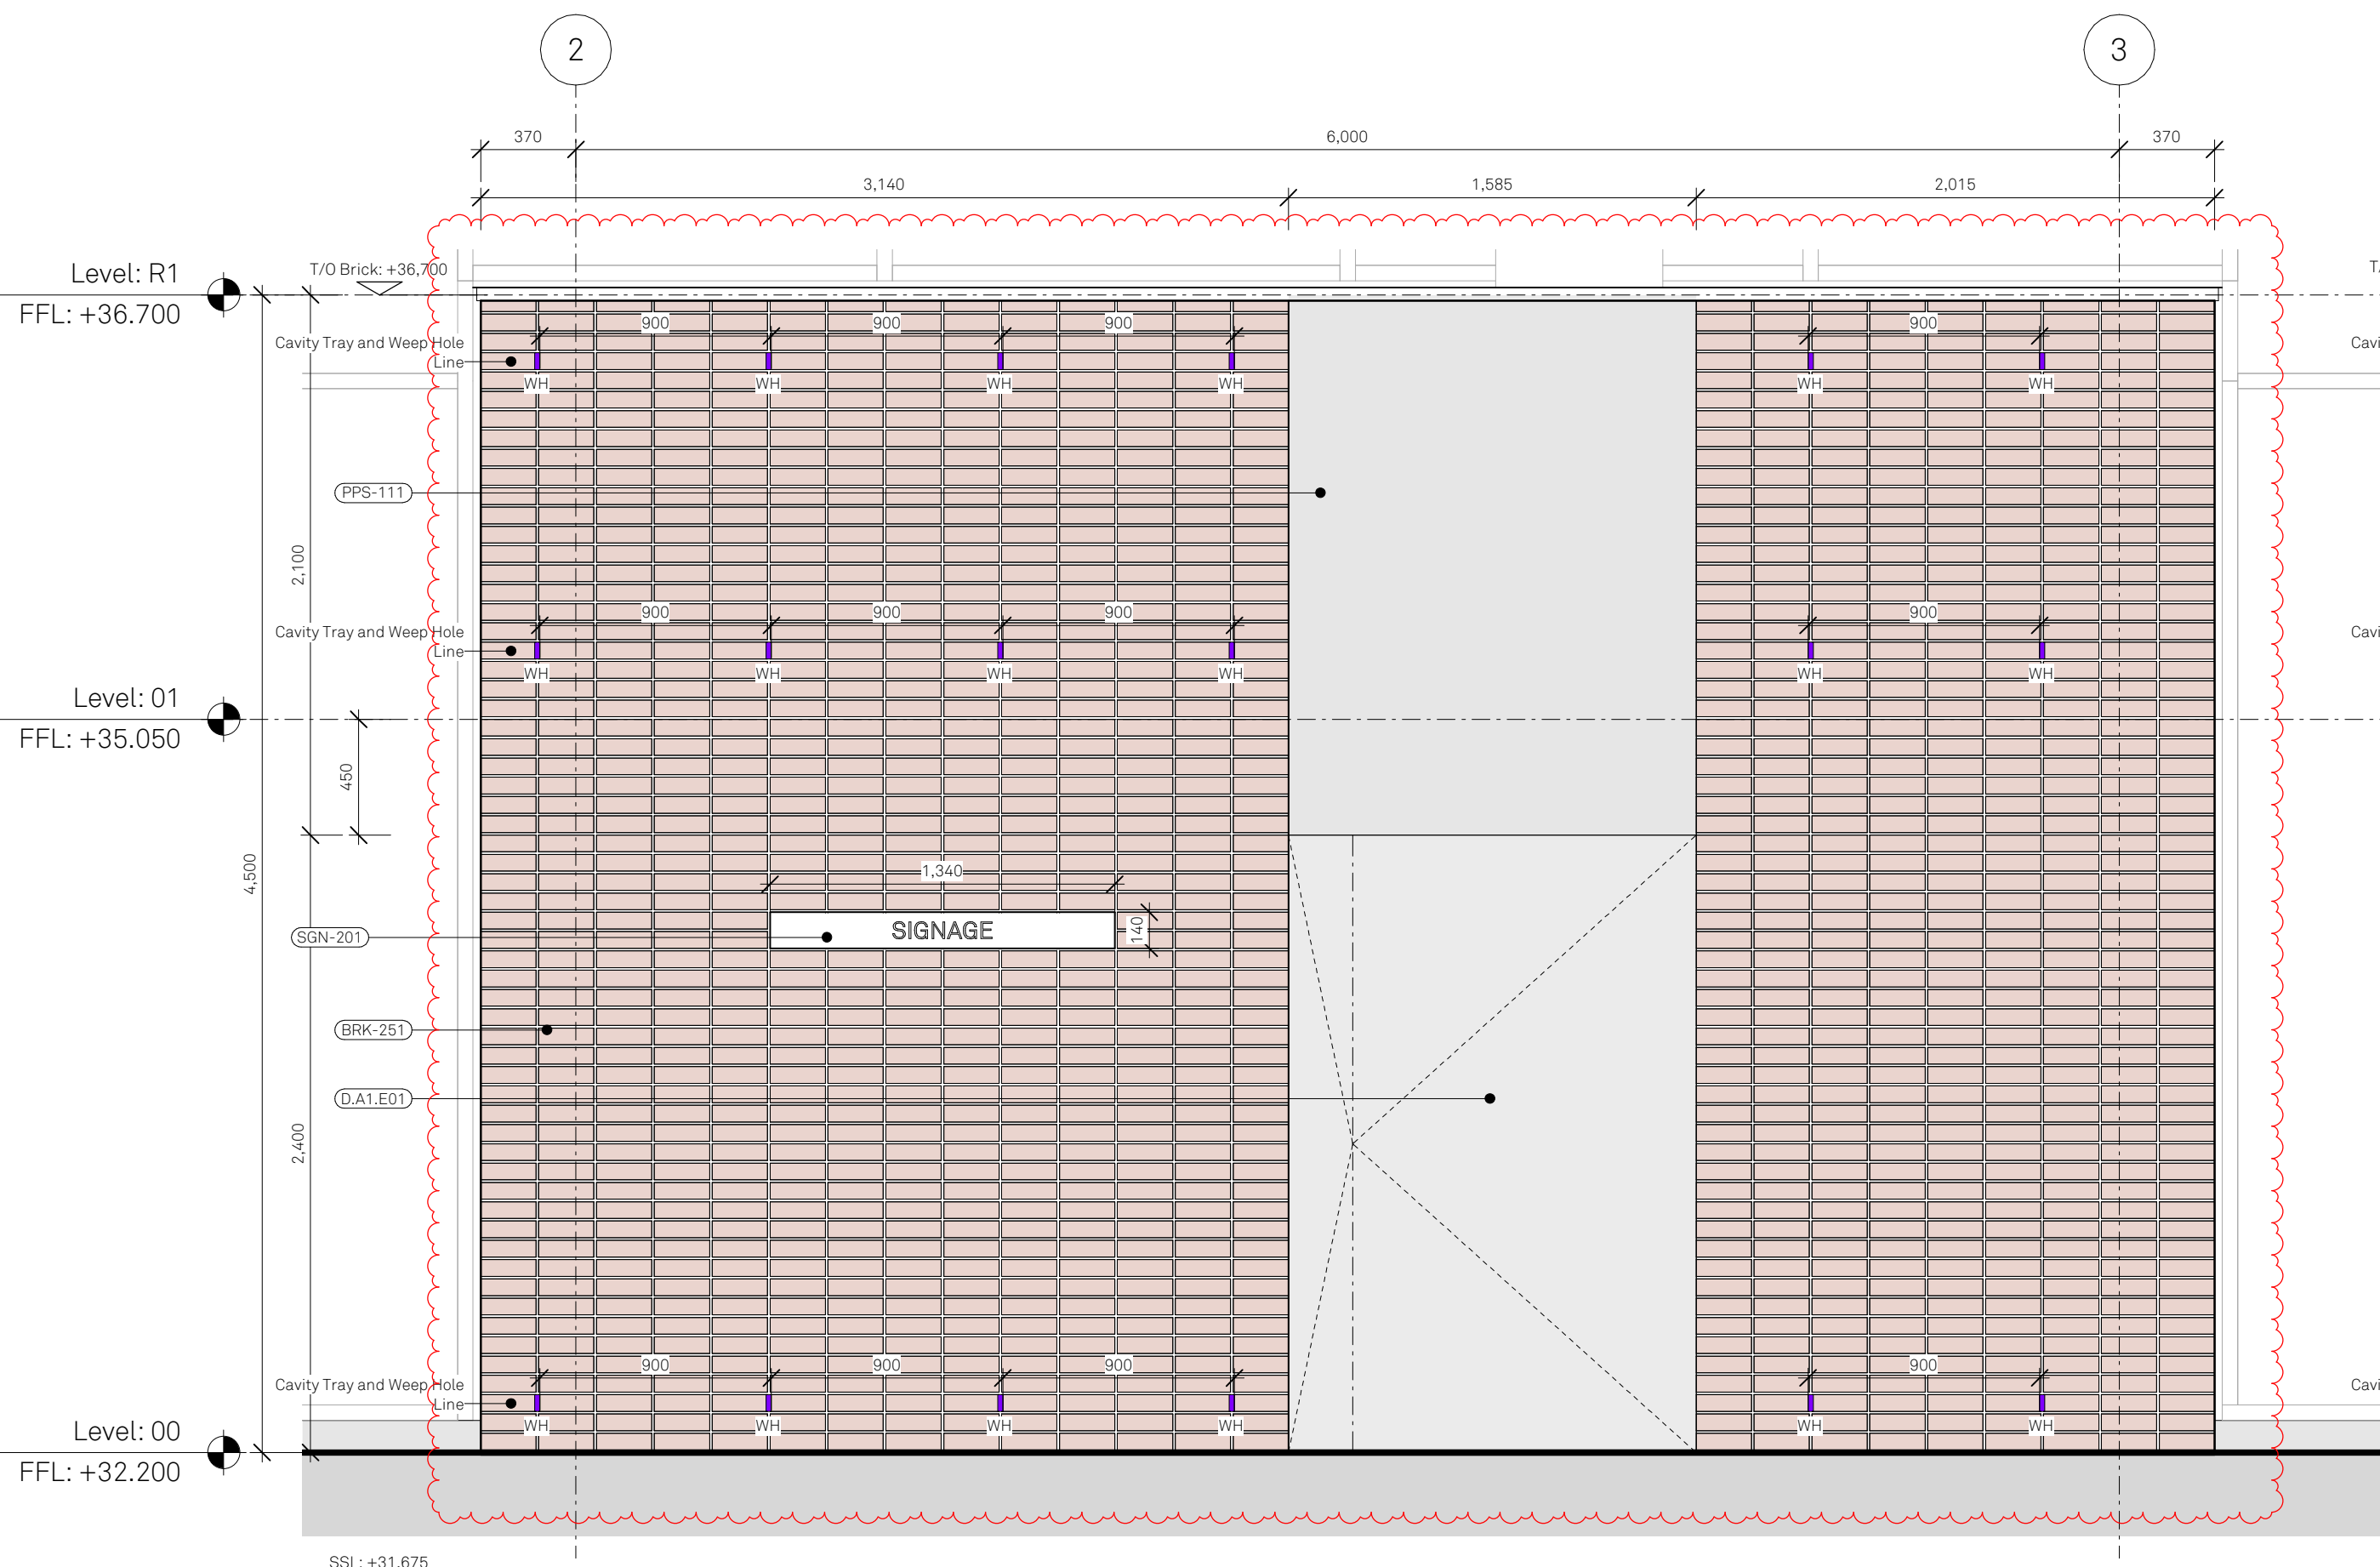


1 EXTERNAL ELEVATION
LOOKING FROM HOME

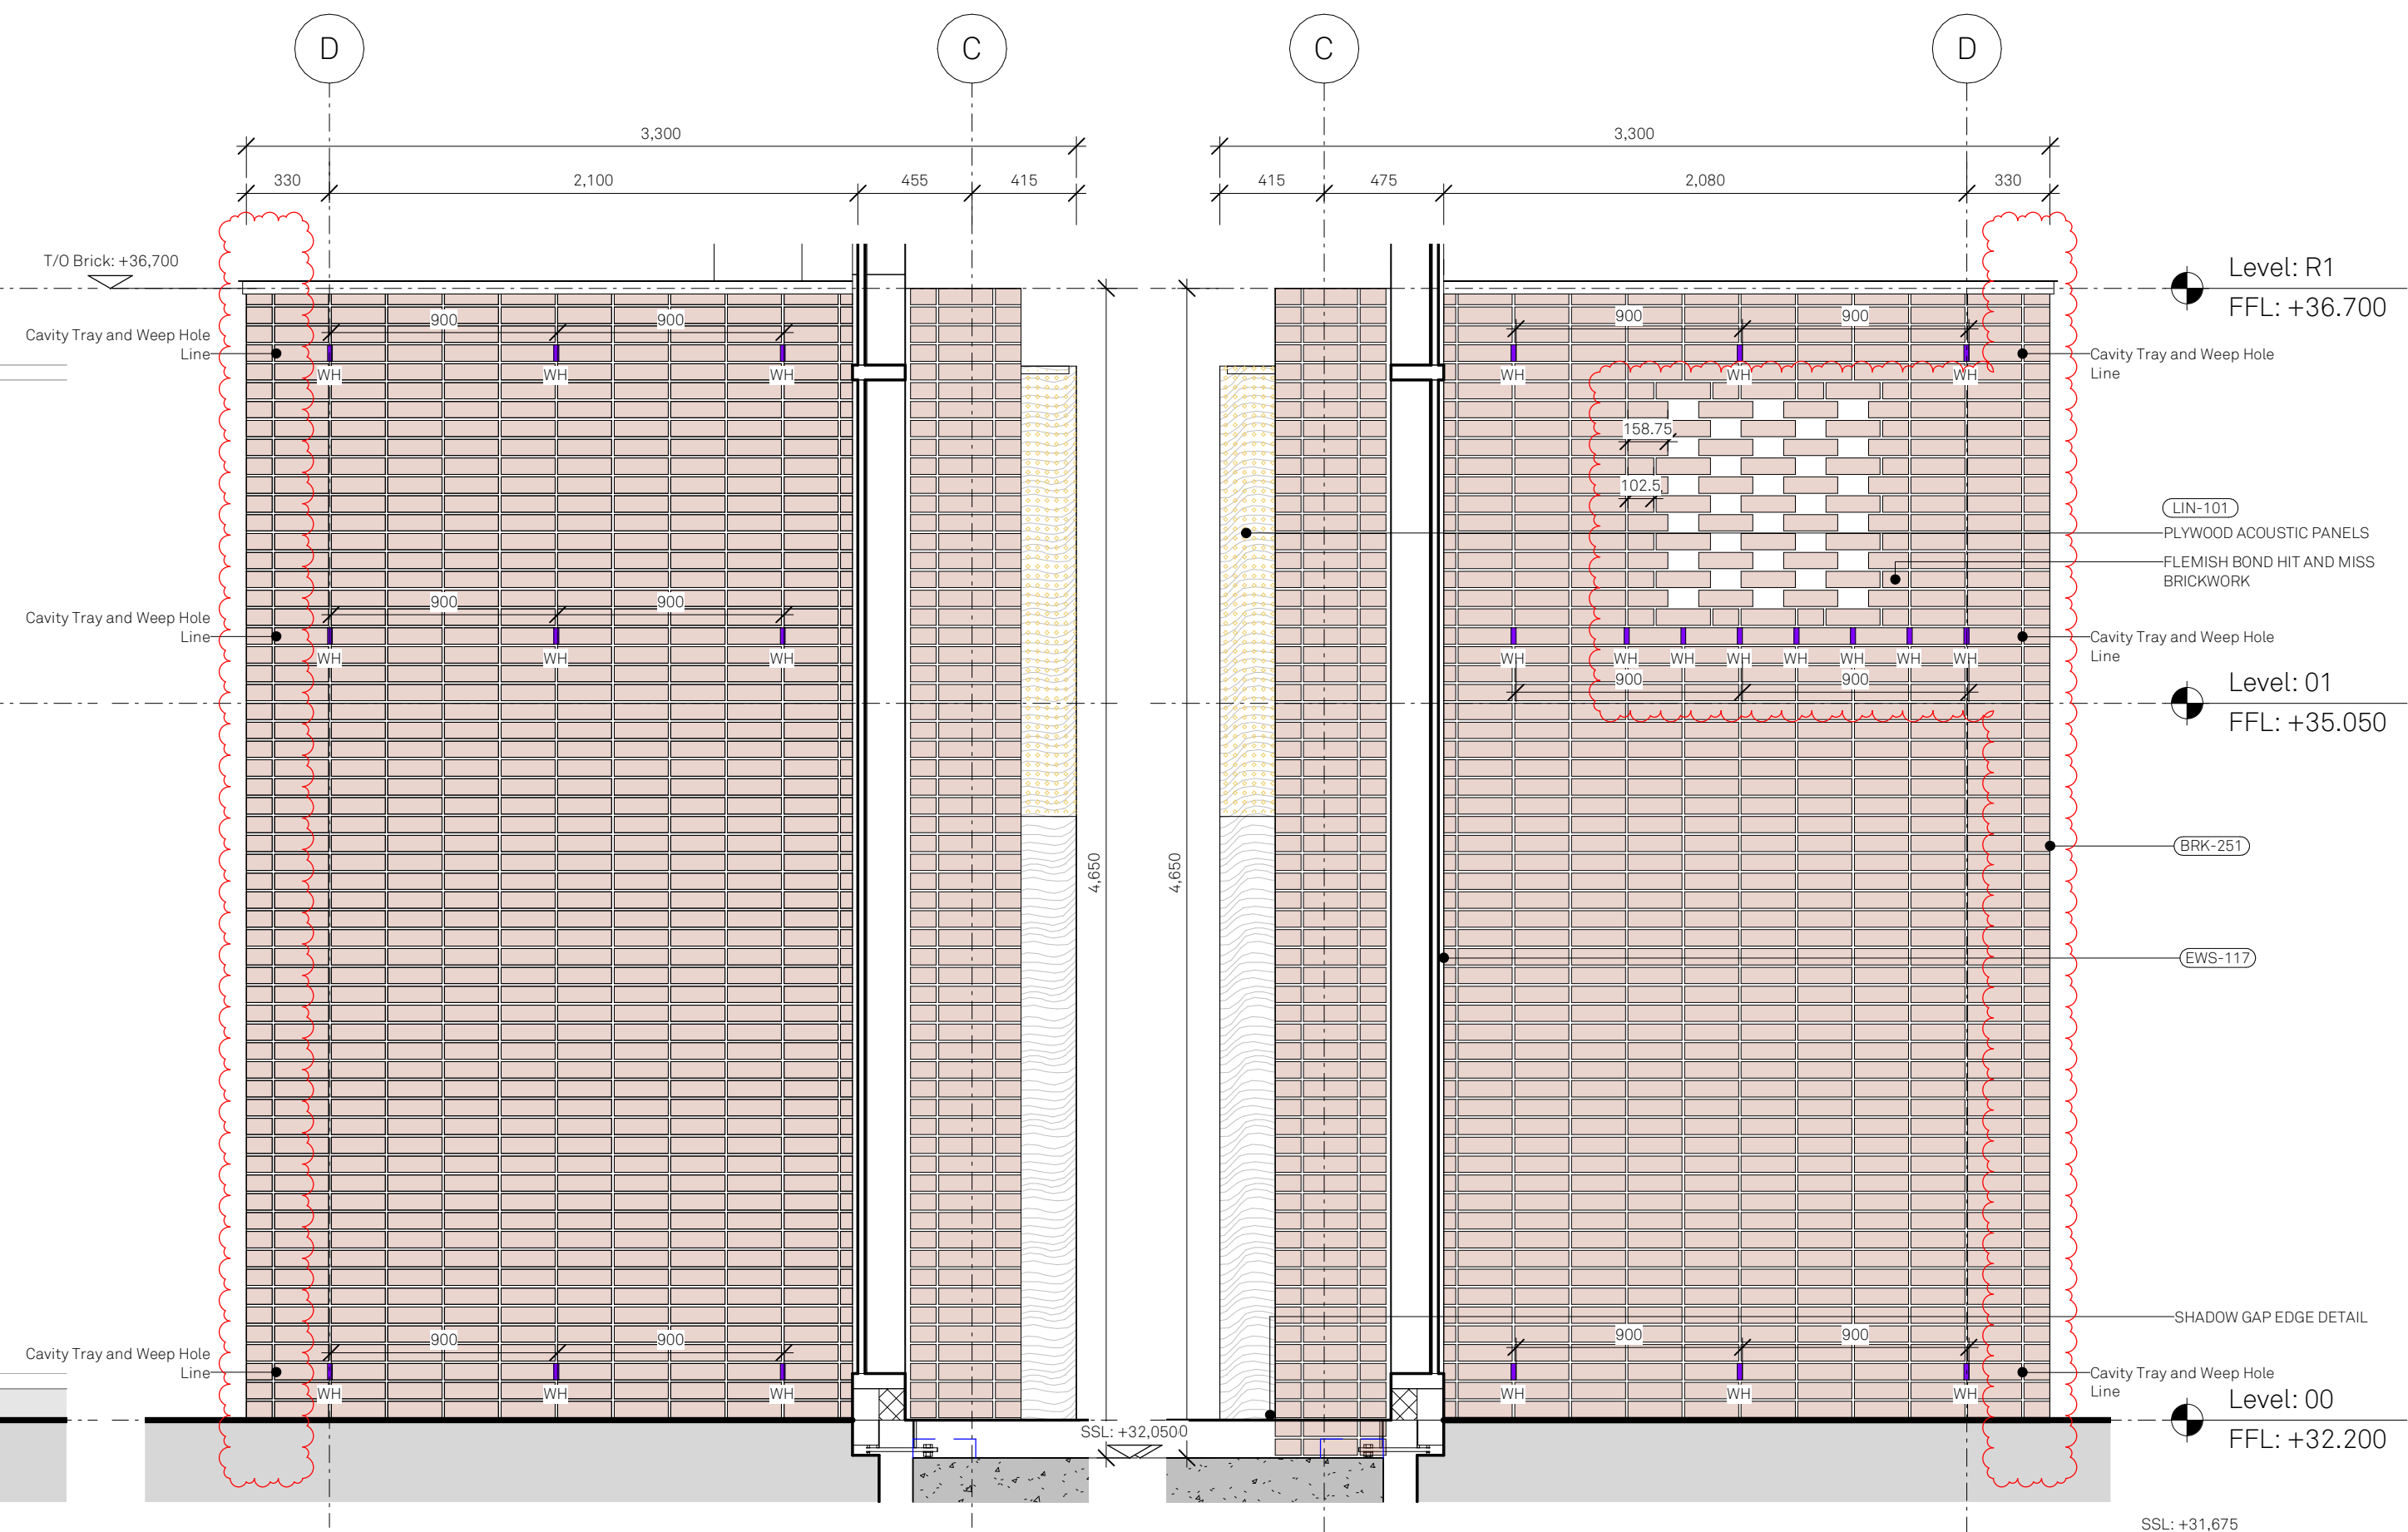


3 SIDE ELEVATION A
HOME

4 SIDE ELEVATION B
HOME

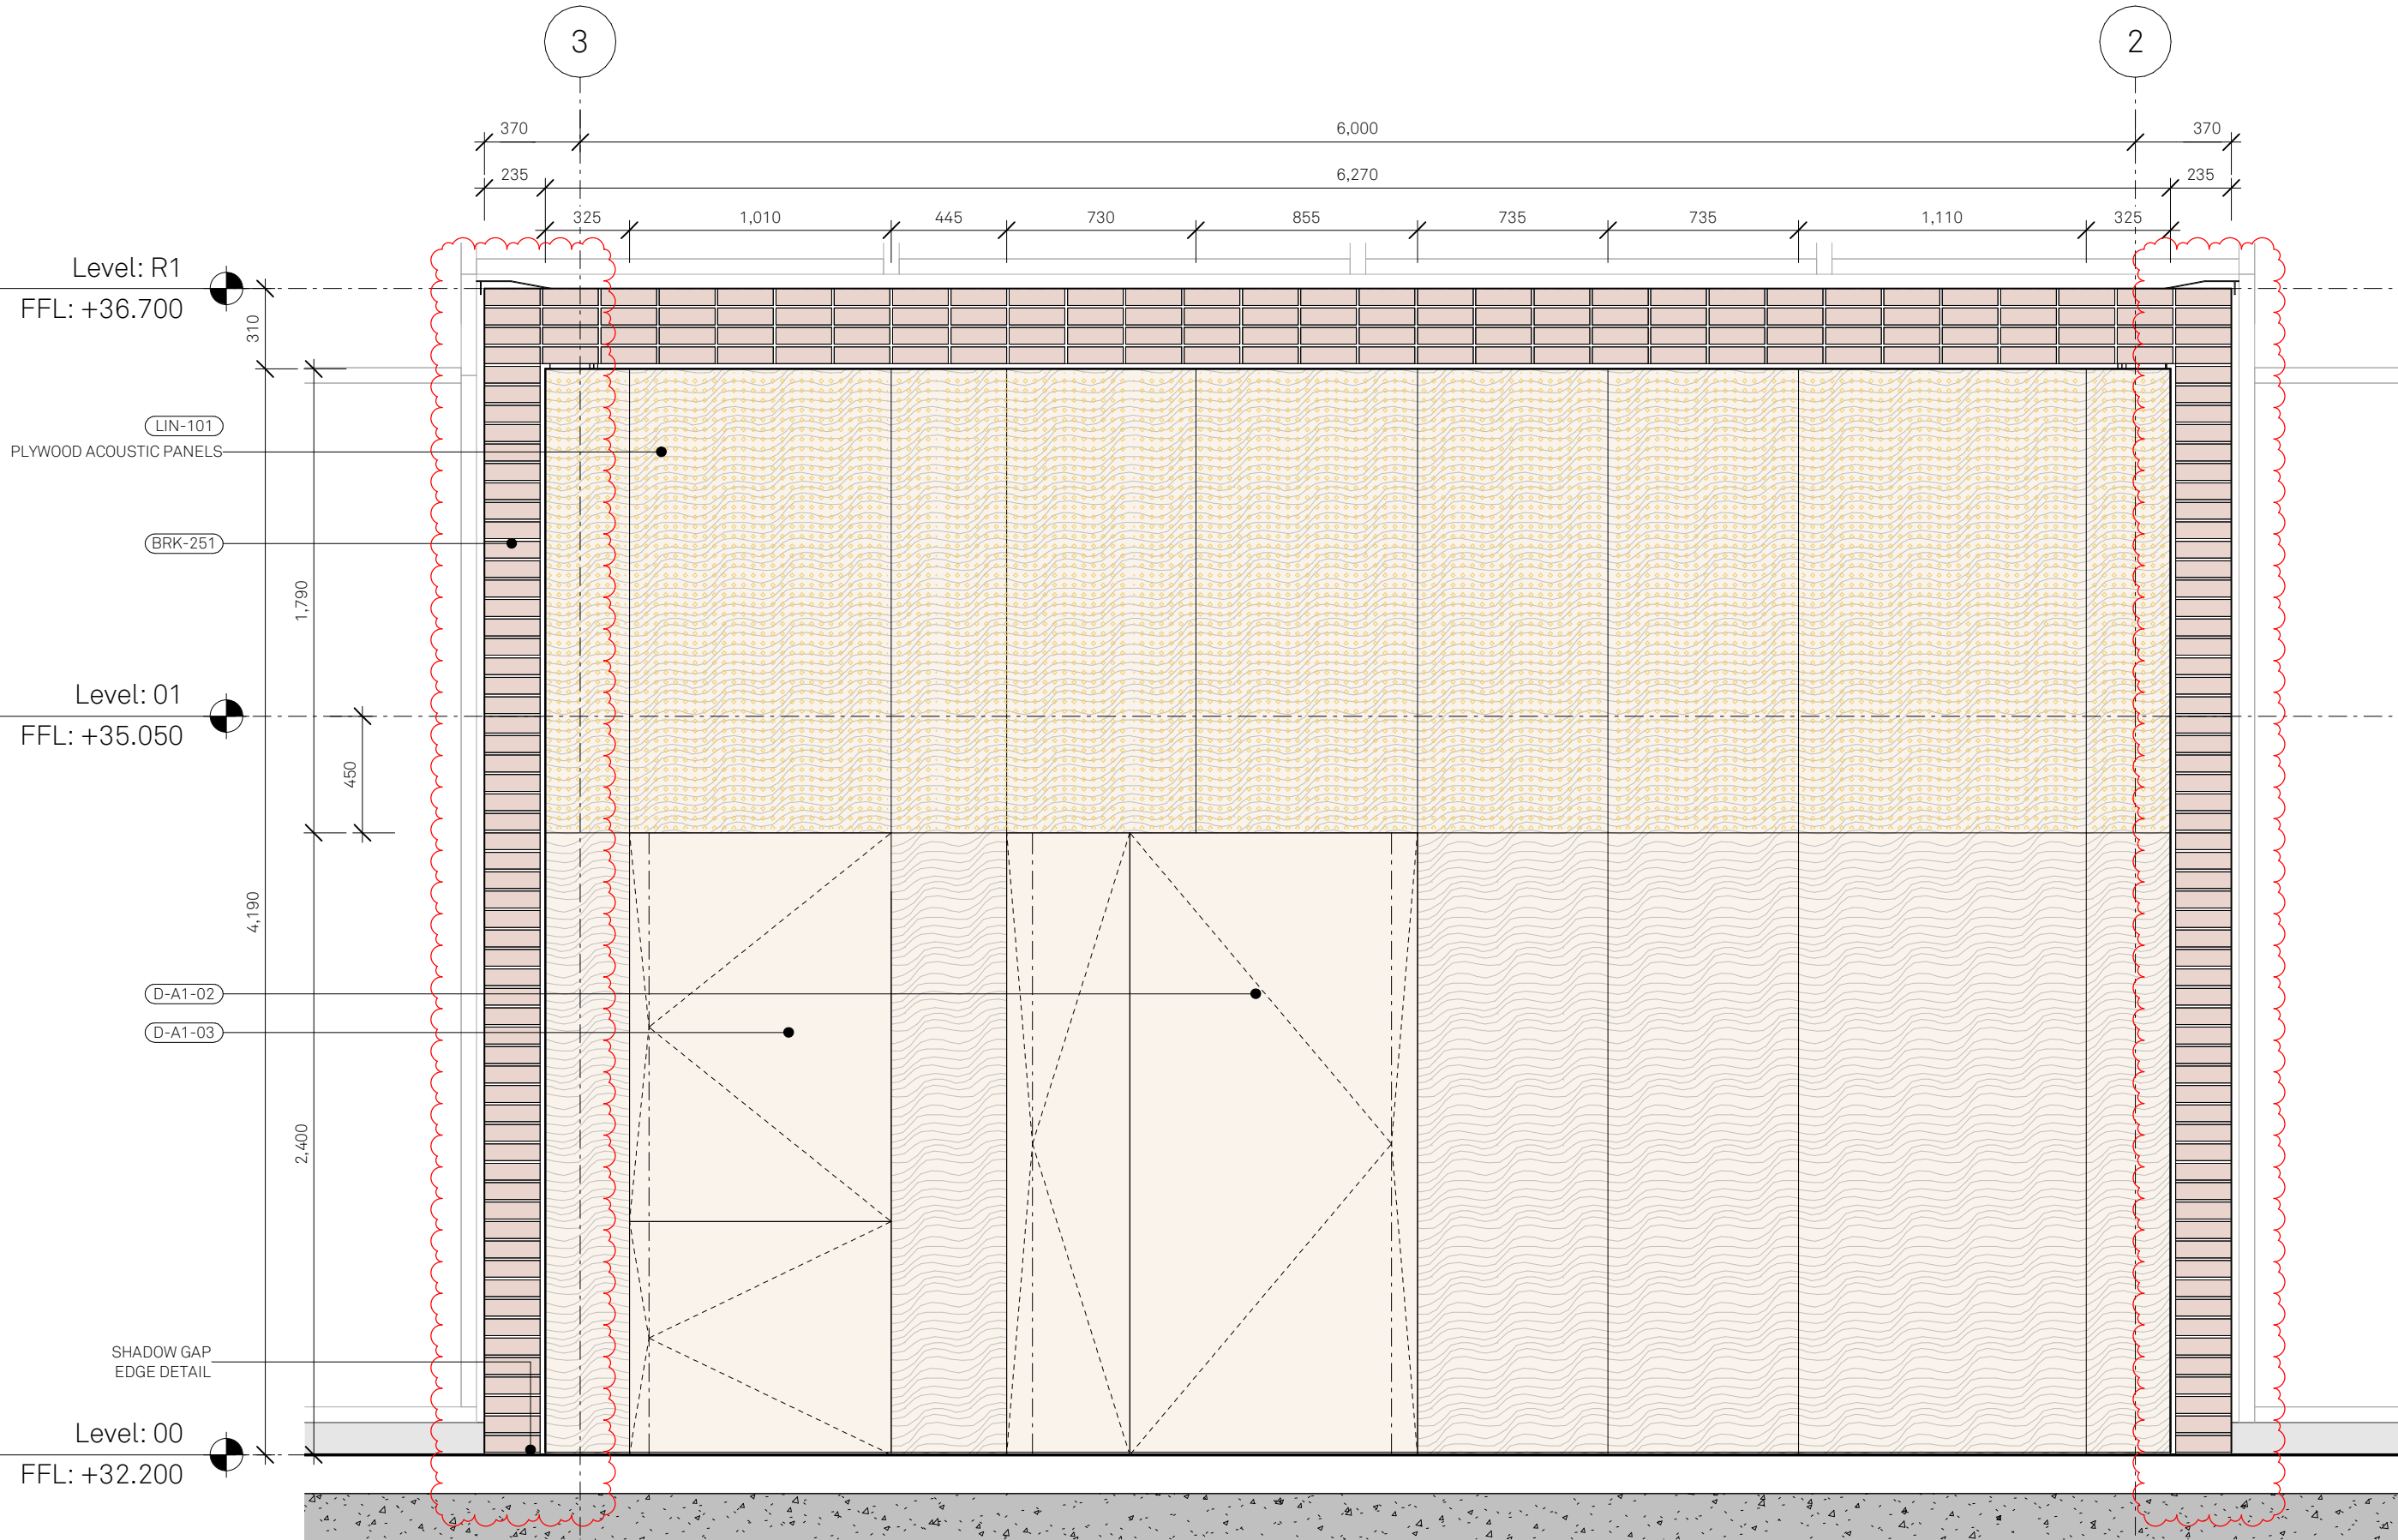

2 INTERNAL ELEVATION
LOOKING TOWARDS HOME

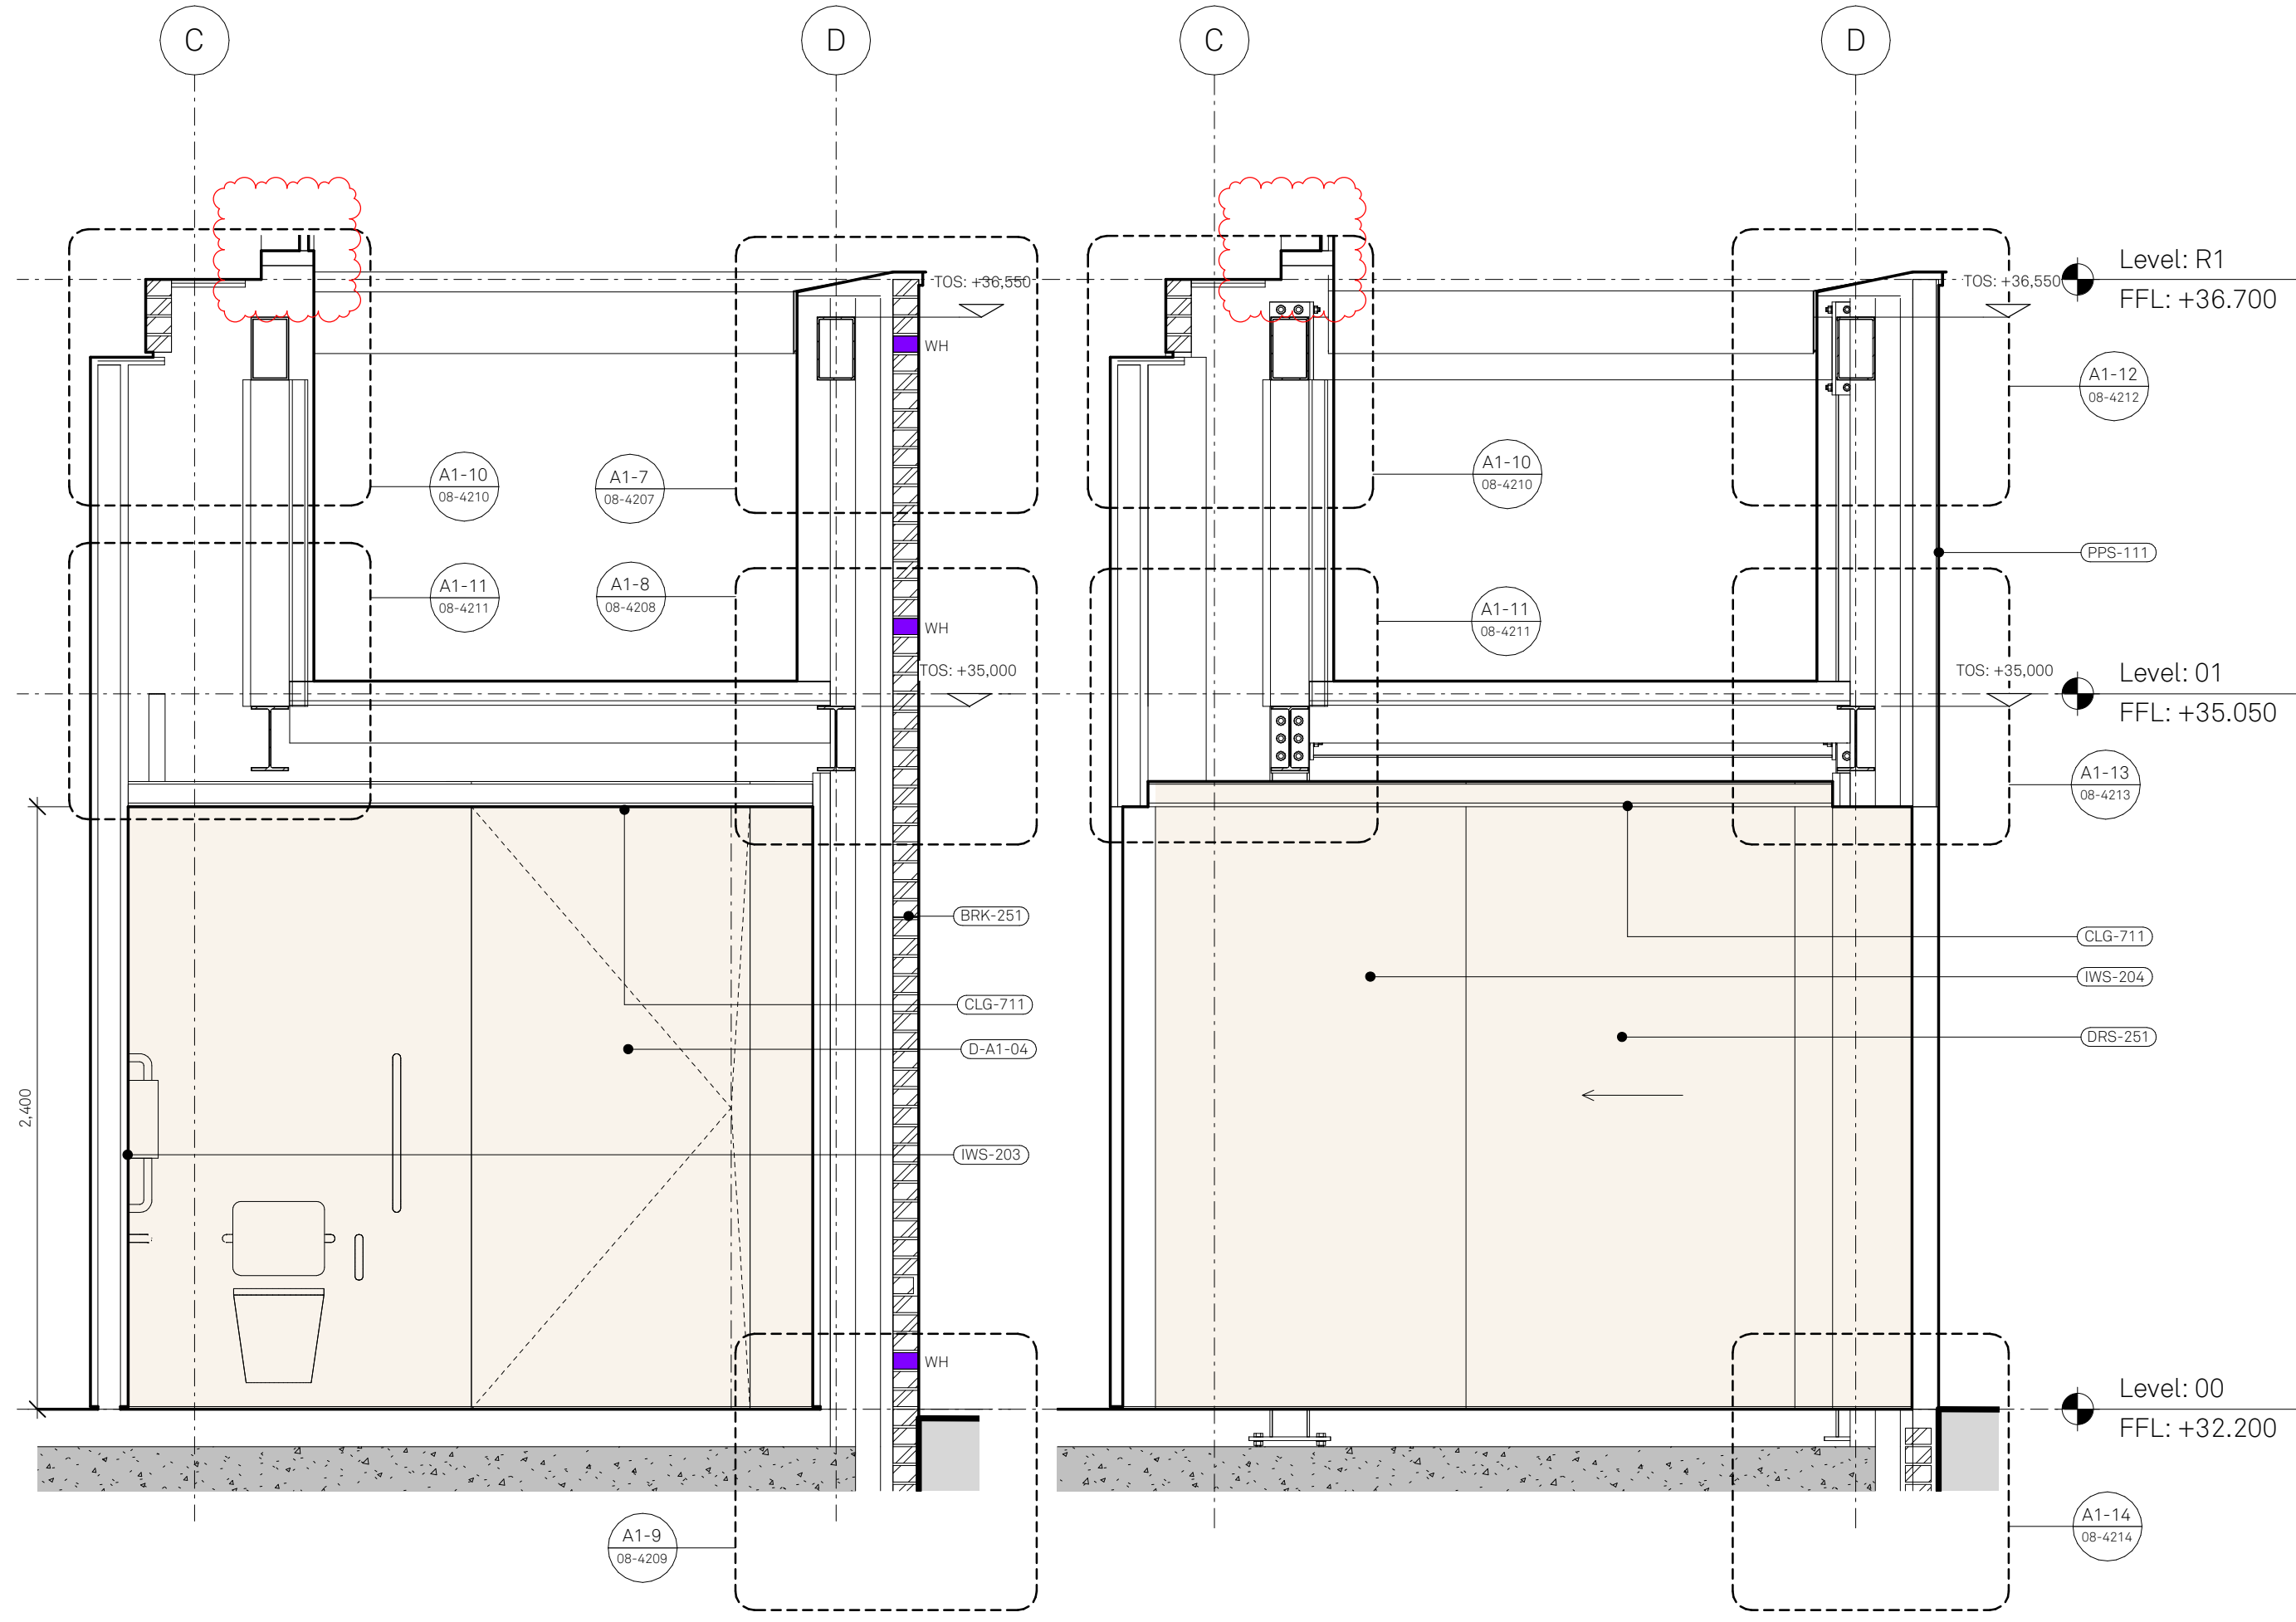

5 SECTION A
THROUGH POD: BRICKWORK

6 SECTION B
THROUGH POD: ACCESS DOOR

Revision C2 Planning Update Notes:

- Introduction of the network rail 350mm service zone. Steel structure reduces in size, reducing the width of pods by a brick on either side is required. Centre line of the arches maintained.
- Single row of header stack bond brickwork followed by stretcher stack bond

C3 27/10/2023 CONSTRUCTION - Brick setting out amended to the side elevations, Weep vent setting out included.

C2 02/08/2023 PLANNING UPDATES

C1 05/07/2023 CONSTRUCTION

P02 10/06/2022 PRELIMINARY

P01 08/04/2022 TENDER

Rev: Date: Details:

Jon Matthews Architects
Union, 2-10 Albert Square, Manchester, M2 6LW

Project:
HOME Arches

Title:
Pod H-A1
Enlarged sections & elevations

Scale:
1:25 @ A1

Origin Date:
22/02/2022

Drawn:
ER

Checked:
SA

Status:
SS

Drawing No:
HAP-JMA-A1-XX-DR-A-10-4204

Rev:
C3