



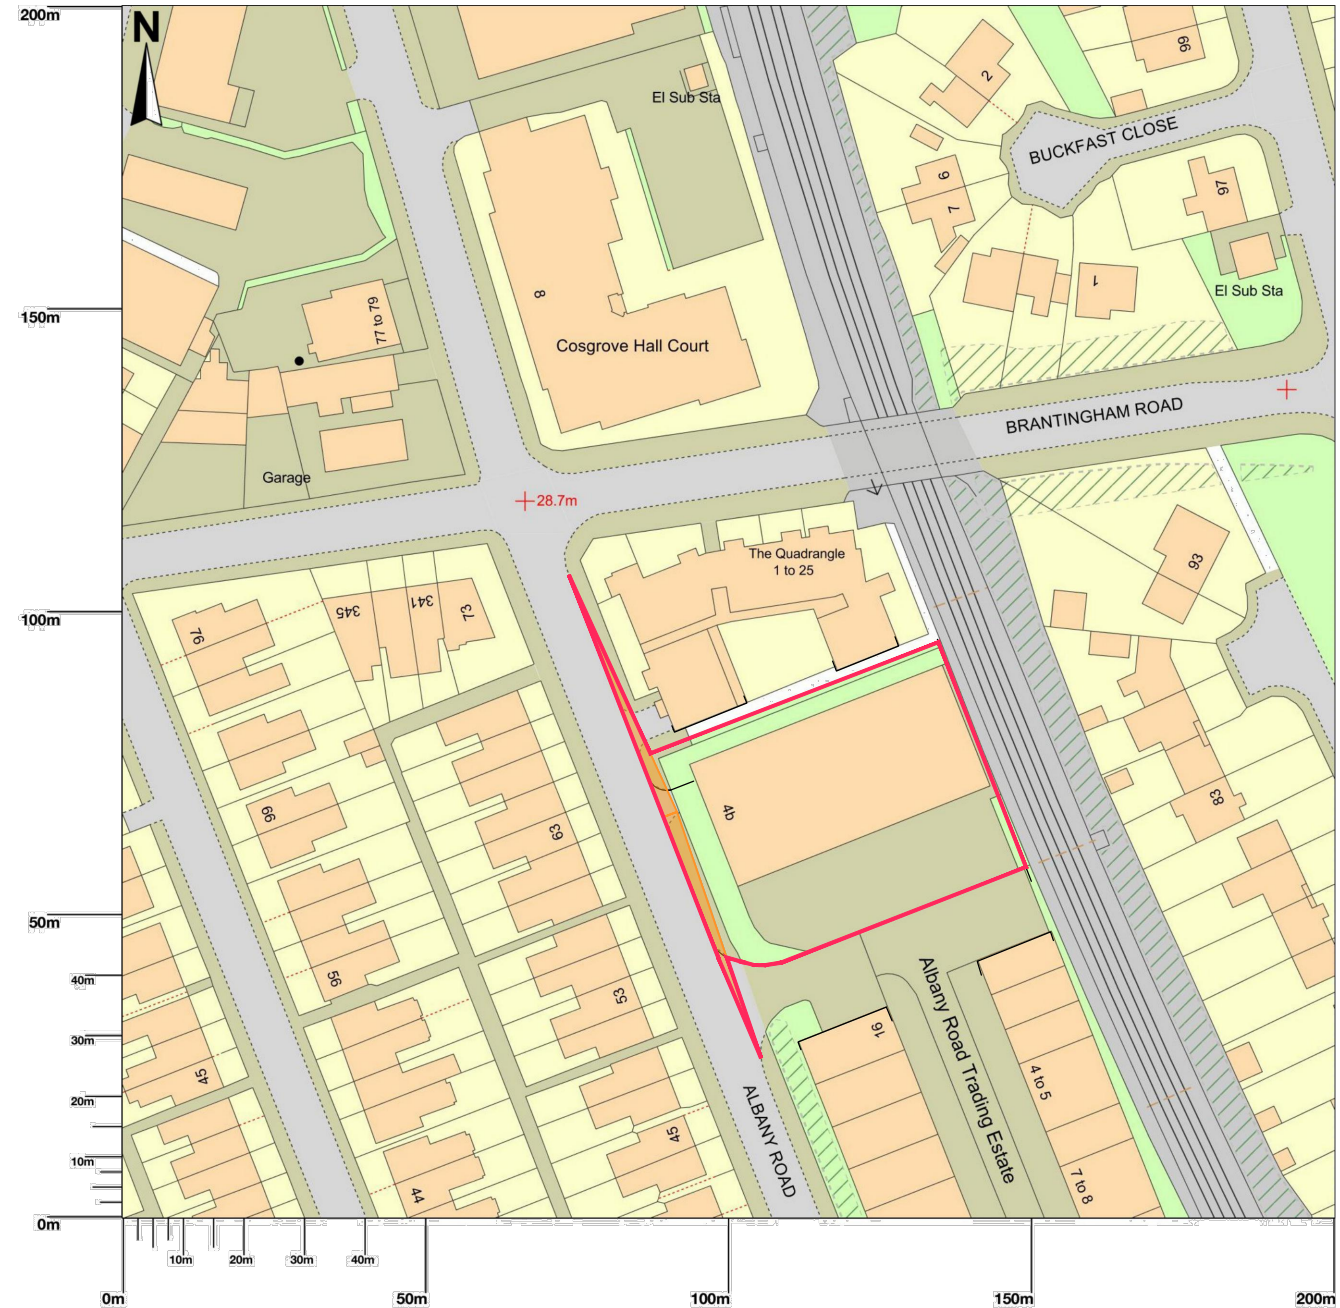

Scale 1:1250

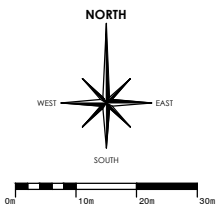

SITE AREA
GROSS - 2000sqm - 0.20 Hectares 0.49 Acres

rev	date	revision	by	by
rev	date	revision	by	by

Contract
PROPOSED APARTMENT DEVELOPMENT
ALBANY ROAD CHORLTON

Client

Sheet Title
LOCATION PLAN

Date
27-10-22

Scale
1:1250@ a4

Drawn By
JDW

Checked By
JW

Drawing Number
2210-P-09A