


ELEVATION VIEW 2

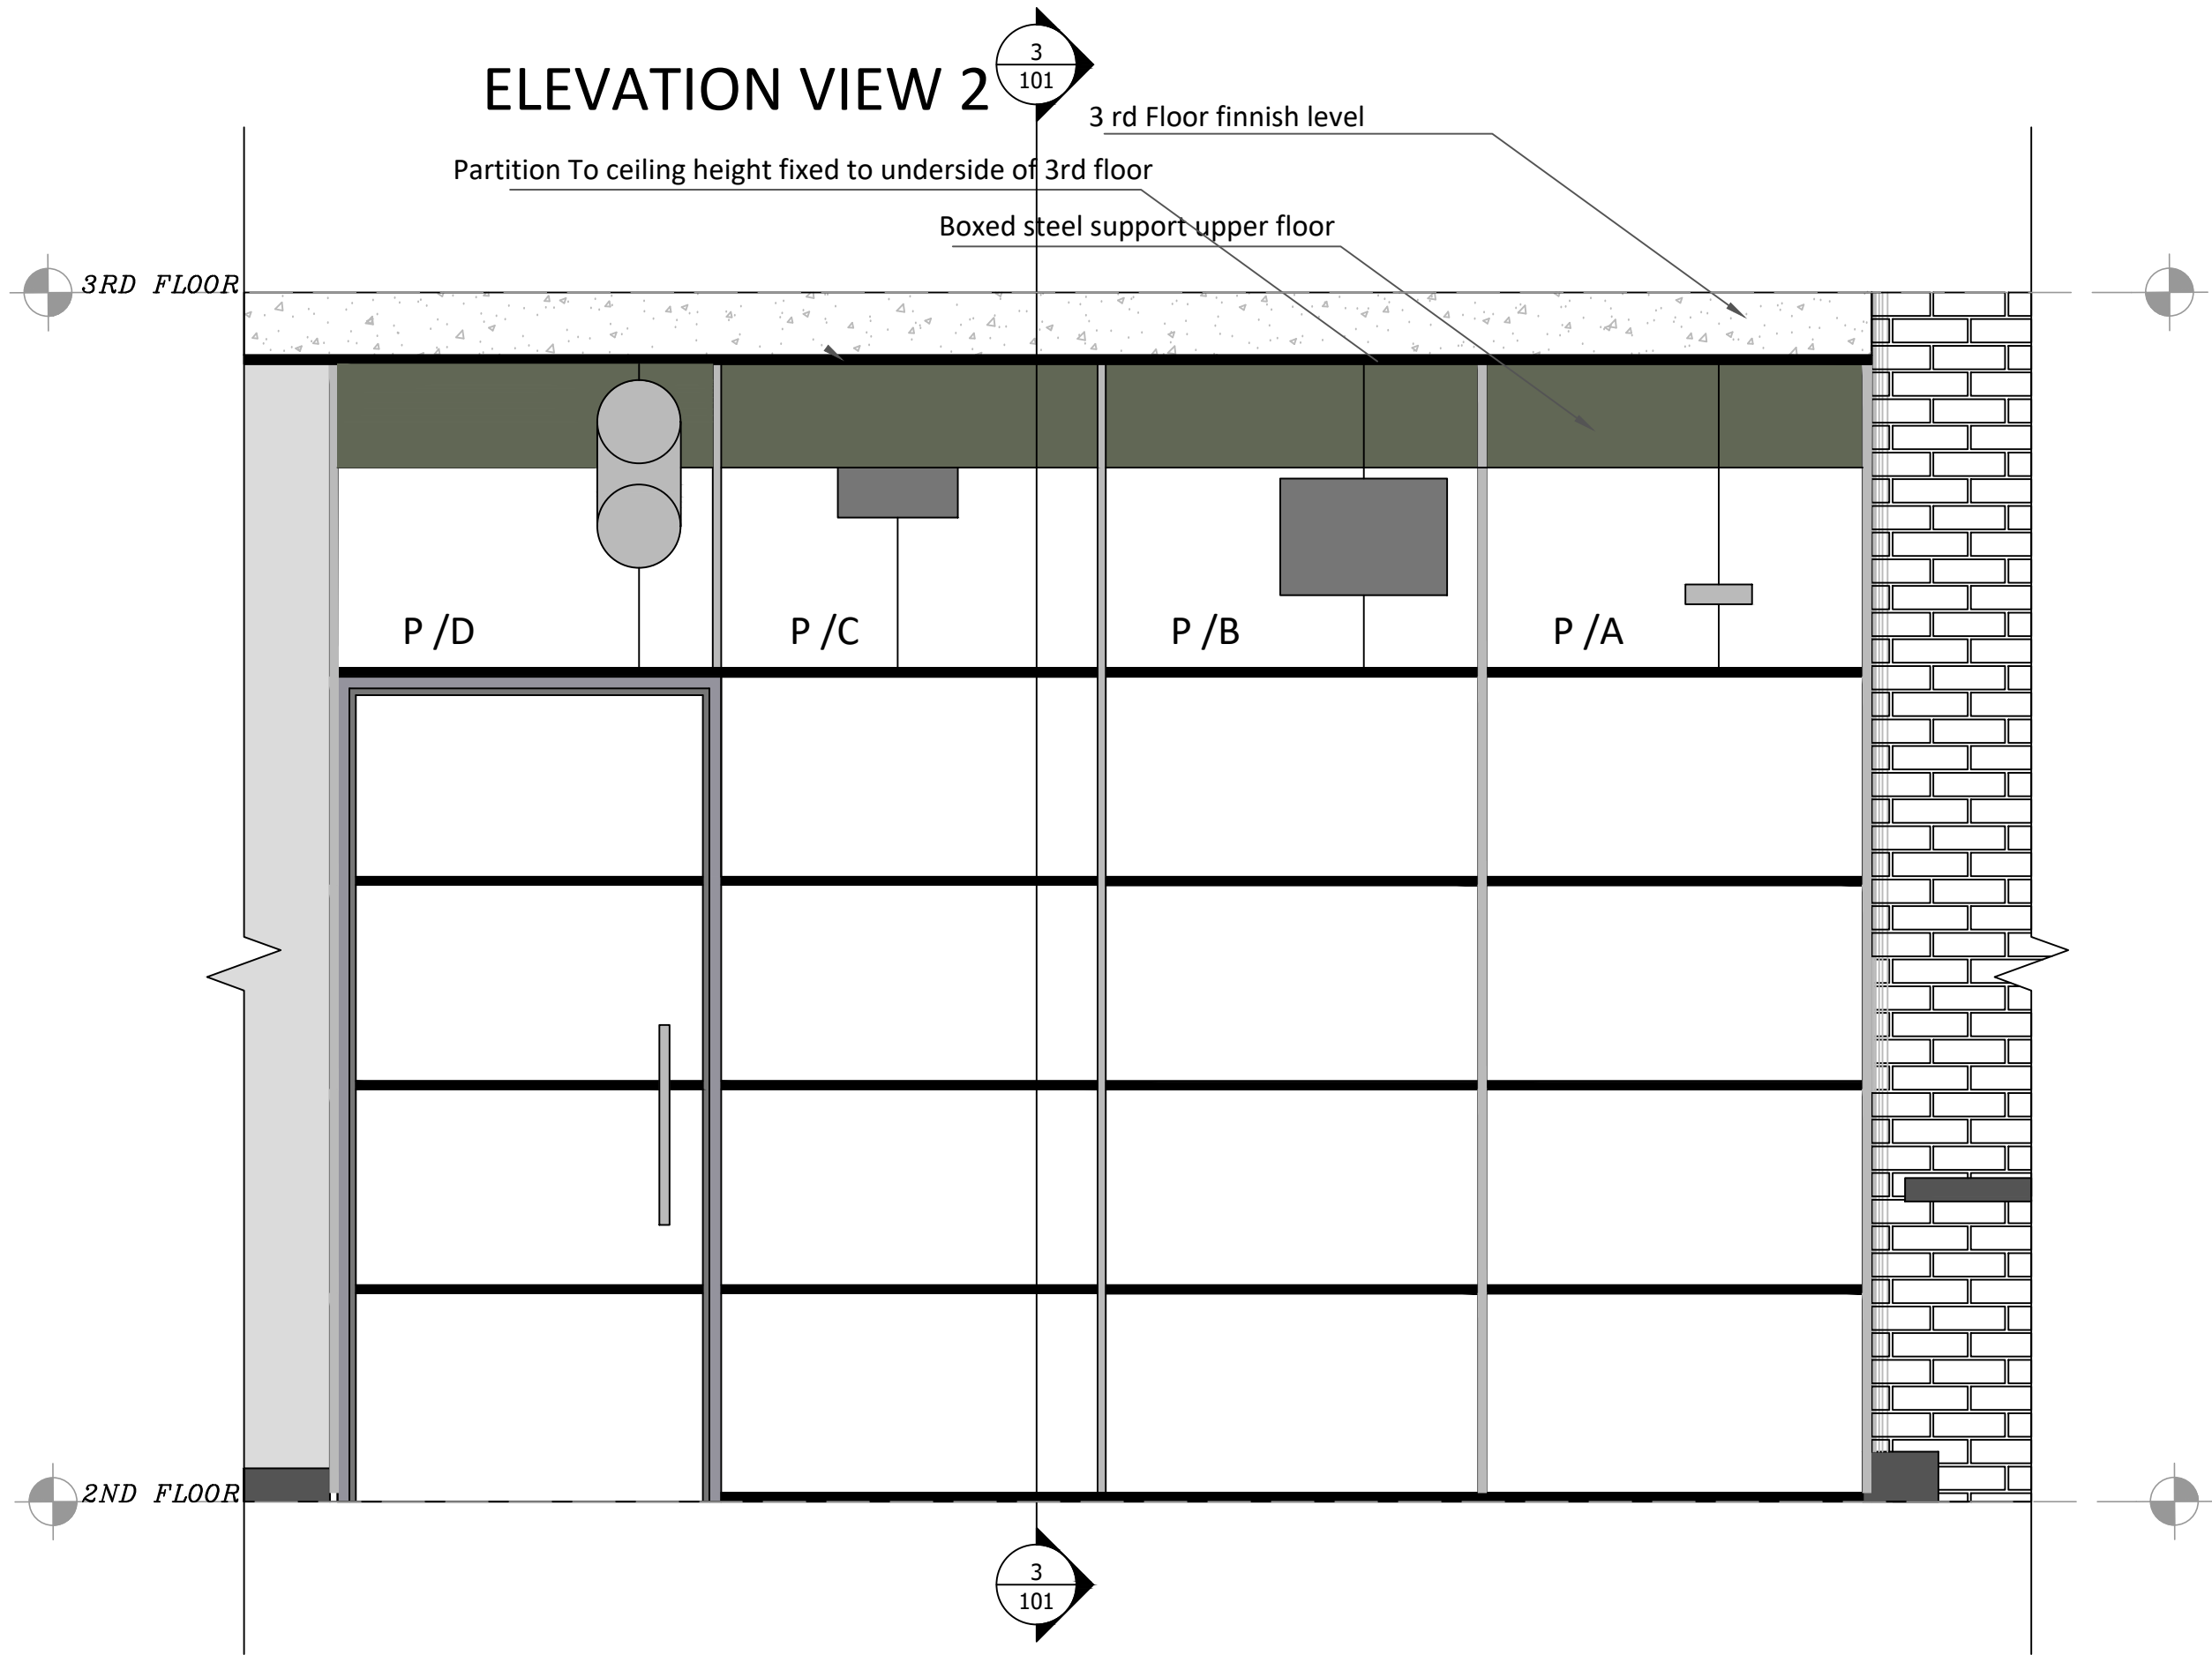

Panels A,B,C,D All Clear Perspex.
All Other panels Glass

Panels A,B,C,D indicating ducting passing
though Perspex panels

Full height single glazed partition in Sektor 50
system with framed glass door to form inline
wall of sizes 4600mm W x 2500mm H

Glass Panels
3.5lm @2.5m of 12mm toughened glass fitted
into aluminium channels in colour tbc, dry
jointed, acoustics up to 34dB

Framed Glass Door
No 1 x full height aluminium door frame with
12mm toughened glass door of sizes 1150 x
2500mm H, free swing hinges, 900mm square
sections pull handle, nonlocking, non-fire,
acoustics up to 39dB

Aluminium Flat Bars
25mm x 3mm flat band applied to both sides
of glazing to create art deco style.

Top Section fixed to ceiling plugs screws @ 300 mm cer

REV	AMENDMENT	DATE
		
CLIENT Ear to the Ground		
PROJECT Dale Street		
DRAWING TITLE Second Floor - Partition 1		
SCALE 1:20@A3	DRAWN BY AB	CHECKED -
DRAWING NUMBER INS-517-00002		DATE MAR
		REVISION A